



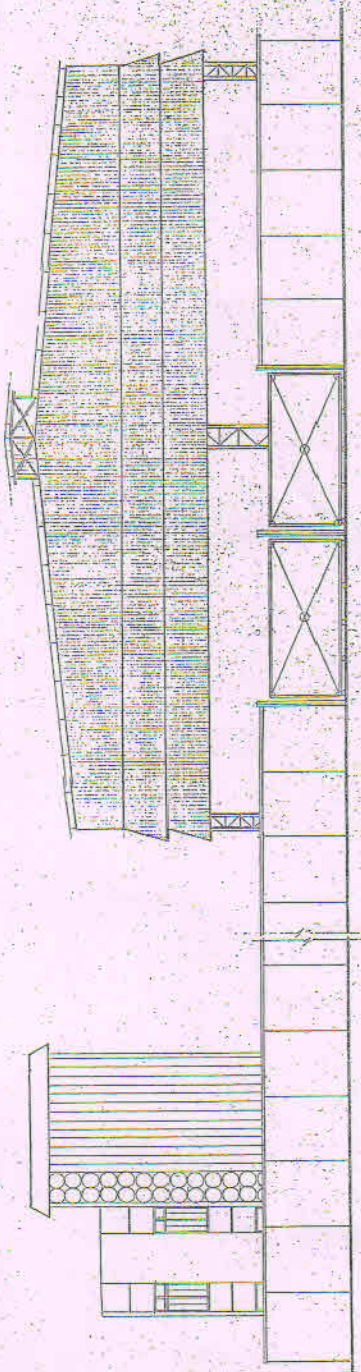


WEST SIDEFRONT ELEVATION
SCALE: 1:100




FIRST FLOOR PLAN
SCALE: 1:100

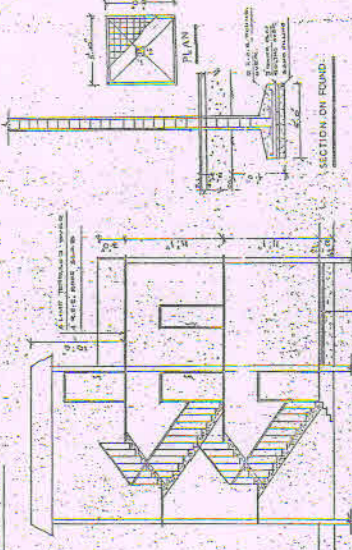

CROSS SECTION ON C.C.
SCALE: 1:100

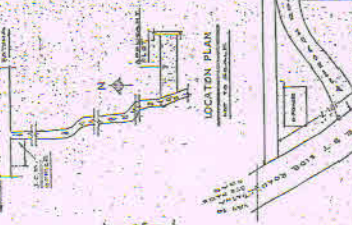

SECTION ON F.O.
SCALE: 1:100

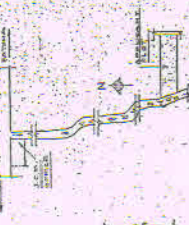


LOCATION PLAN
SCALE: 1:100




SPECIFICATION
SCALE: 1:100



BOUNDARY AREA
SCALE: 1:100

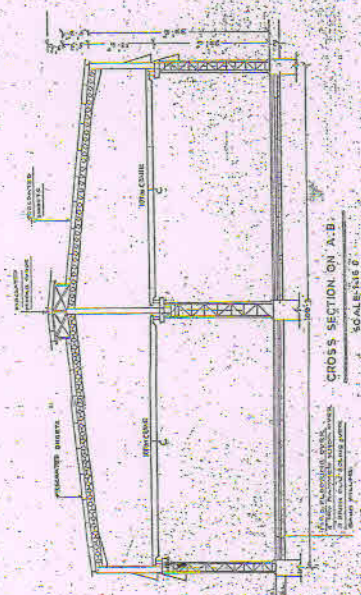

CROSS SECTION ON A.B.
SCALE: 1:100

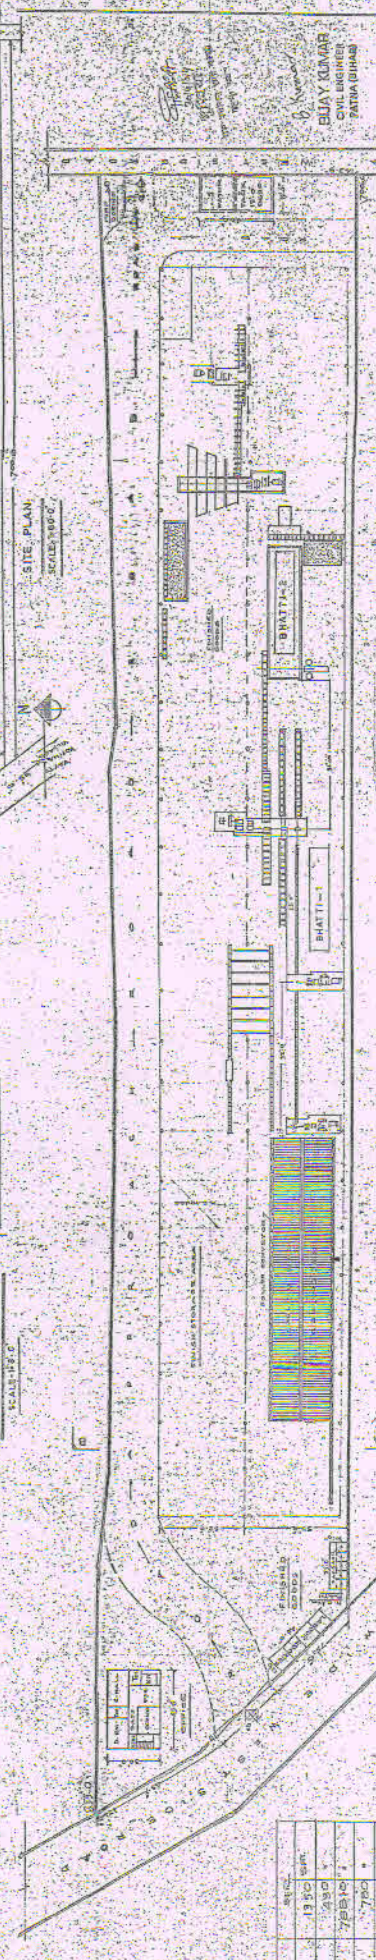

GROUND FLOOR LINE PLAN
SCALE: 1:100

SITE PLAN
SCALE: 1:100

PLANT AND MACHINERY
SCALE: 1:100

PROPOSED ROLLING MILL
SCALE: 1:100

AREA-REQUIREMENTS	REMARKS
1. OFFICE	13.50 SQ. MTR.
2. LABOR QUARTERS	13.50
3. MAIN BUILDING	27.00
4. WATER TANK	7.00
5. W.C. & BATH	1.250
6. GREEN LAND	1.800
7. OPEN LAND	35.000
TOTAL LAND	122.800 ±

AS PER THE PLAN
SCALE: 1:100
DATE: 10/10/1954
BY: S. S. GUPTA
CHECKED BY: S. S. GUPTA

FACTORY PLAN OF
M/S GOVERDHAN ISPAT (INDIA) PVT. LTD. PATNA
AT KOTHA VILLAGE, PATNA

PROPOSED ROLLING MILL
SCALE: 1:100

RAJAY KUMAR
CIVIL ENGINEER
PATNA (BIHAR)