


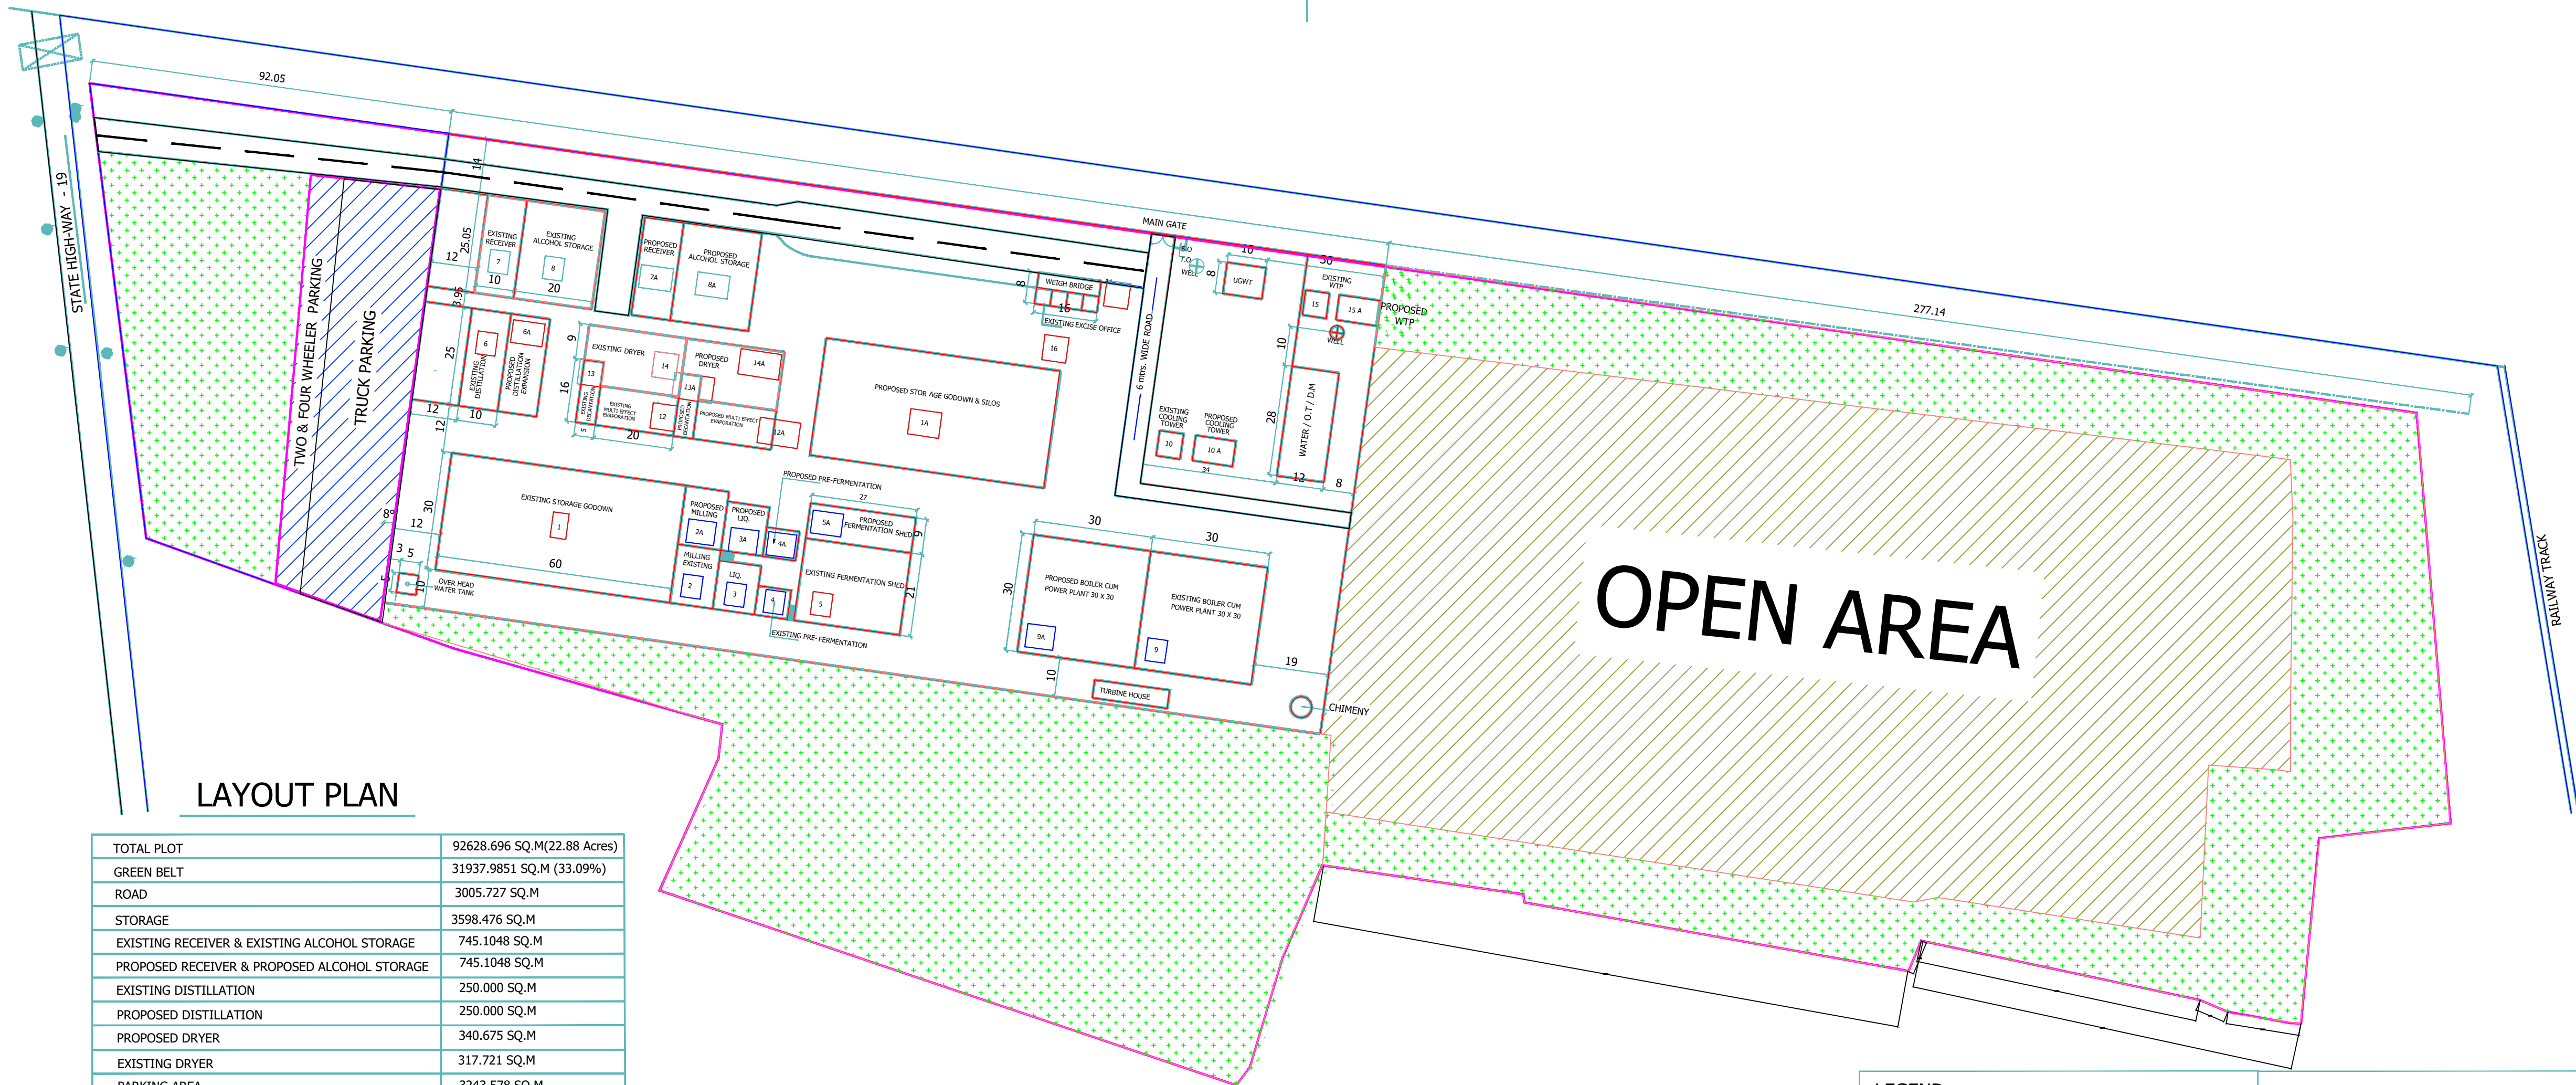

LAYOUT PLAN


TOTAL PLOT	92628.696 SQ.M(22.88 Acres)
GREEN BELT	31937.9851 SQ.M (33.09%)
ROAD	3005.727 SQ.M
STORAGE	3598.476 SQ.M
EXISTING RECEIVER & EXISTING ALCOHOL STORAGE	745.1048 SQ.M
PROPOSED RECEIVER & PROPOSED ALCOHOL STORAGE	745.1048 SQ.M
EXISTING DISTILLATION	250.000 SQ.M
PROPOSED DISTILLATION	250.000 SQ.M
PROPOSED DRYER	340.675 SQ.M
EXISTING DRYER	317.721 SQ.M
PARKING AREA	3243.578 SQ.M

LEGEND
EXISTING BUILDING

- EXISTING STORAGE GODOWN
- EXISTING MILLING SECTION
- EXISTING LIQUEFACTION
- EXISTING PRE FERMENTATION
- EXISTING FERMENTATION
- EXISTING DISTILLATION
- EXISTING RECEIVER SECTION
- EXISTING STORAGE ALCOHOL
- EXISTING BOILER CUM POWER PLANT
- EXISTING COOLING TOWER
- EXISTING WEIGH BRIDGE
- EXISTING MULTI EFFECT EVAPORATOR
- EXISTING DECANTATION
- EXISTING DRYER
- EXISTING WTP
- EXISTING EXCISE OFFICE

PROPOSED BUILDING

- PROPOSED STORAGE GODOWN & SILOS
- PROPOSED MILLING SECTION
- PROPOSED LIQUEFACTION
- PROPOSED PRE FERMENTATION
- PROPOSED FERMENTATION
- PROPOSED DISTILLATION
- PROPOSED RECEIVER SECTION
- PROPOSED STORAGE ALCOHOL
- PROPOSED BOILER CUM POWER PLANT
- PROPOSED COOLING TOWER
- PROPOSED WEIGH BRIDGE
- PROPOSED MULTI EFFECT EVAPORATOR
- PROPOSED DECANTATION
- PROPOSED DRYER
- PROPOSED WTP

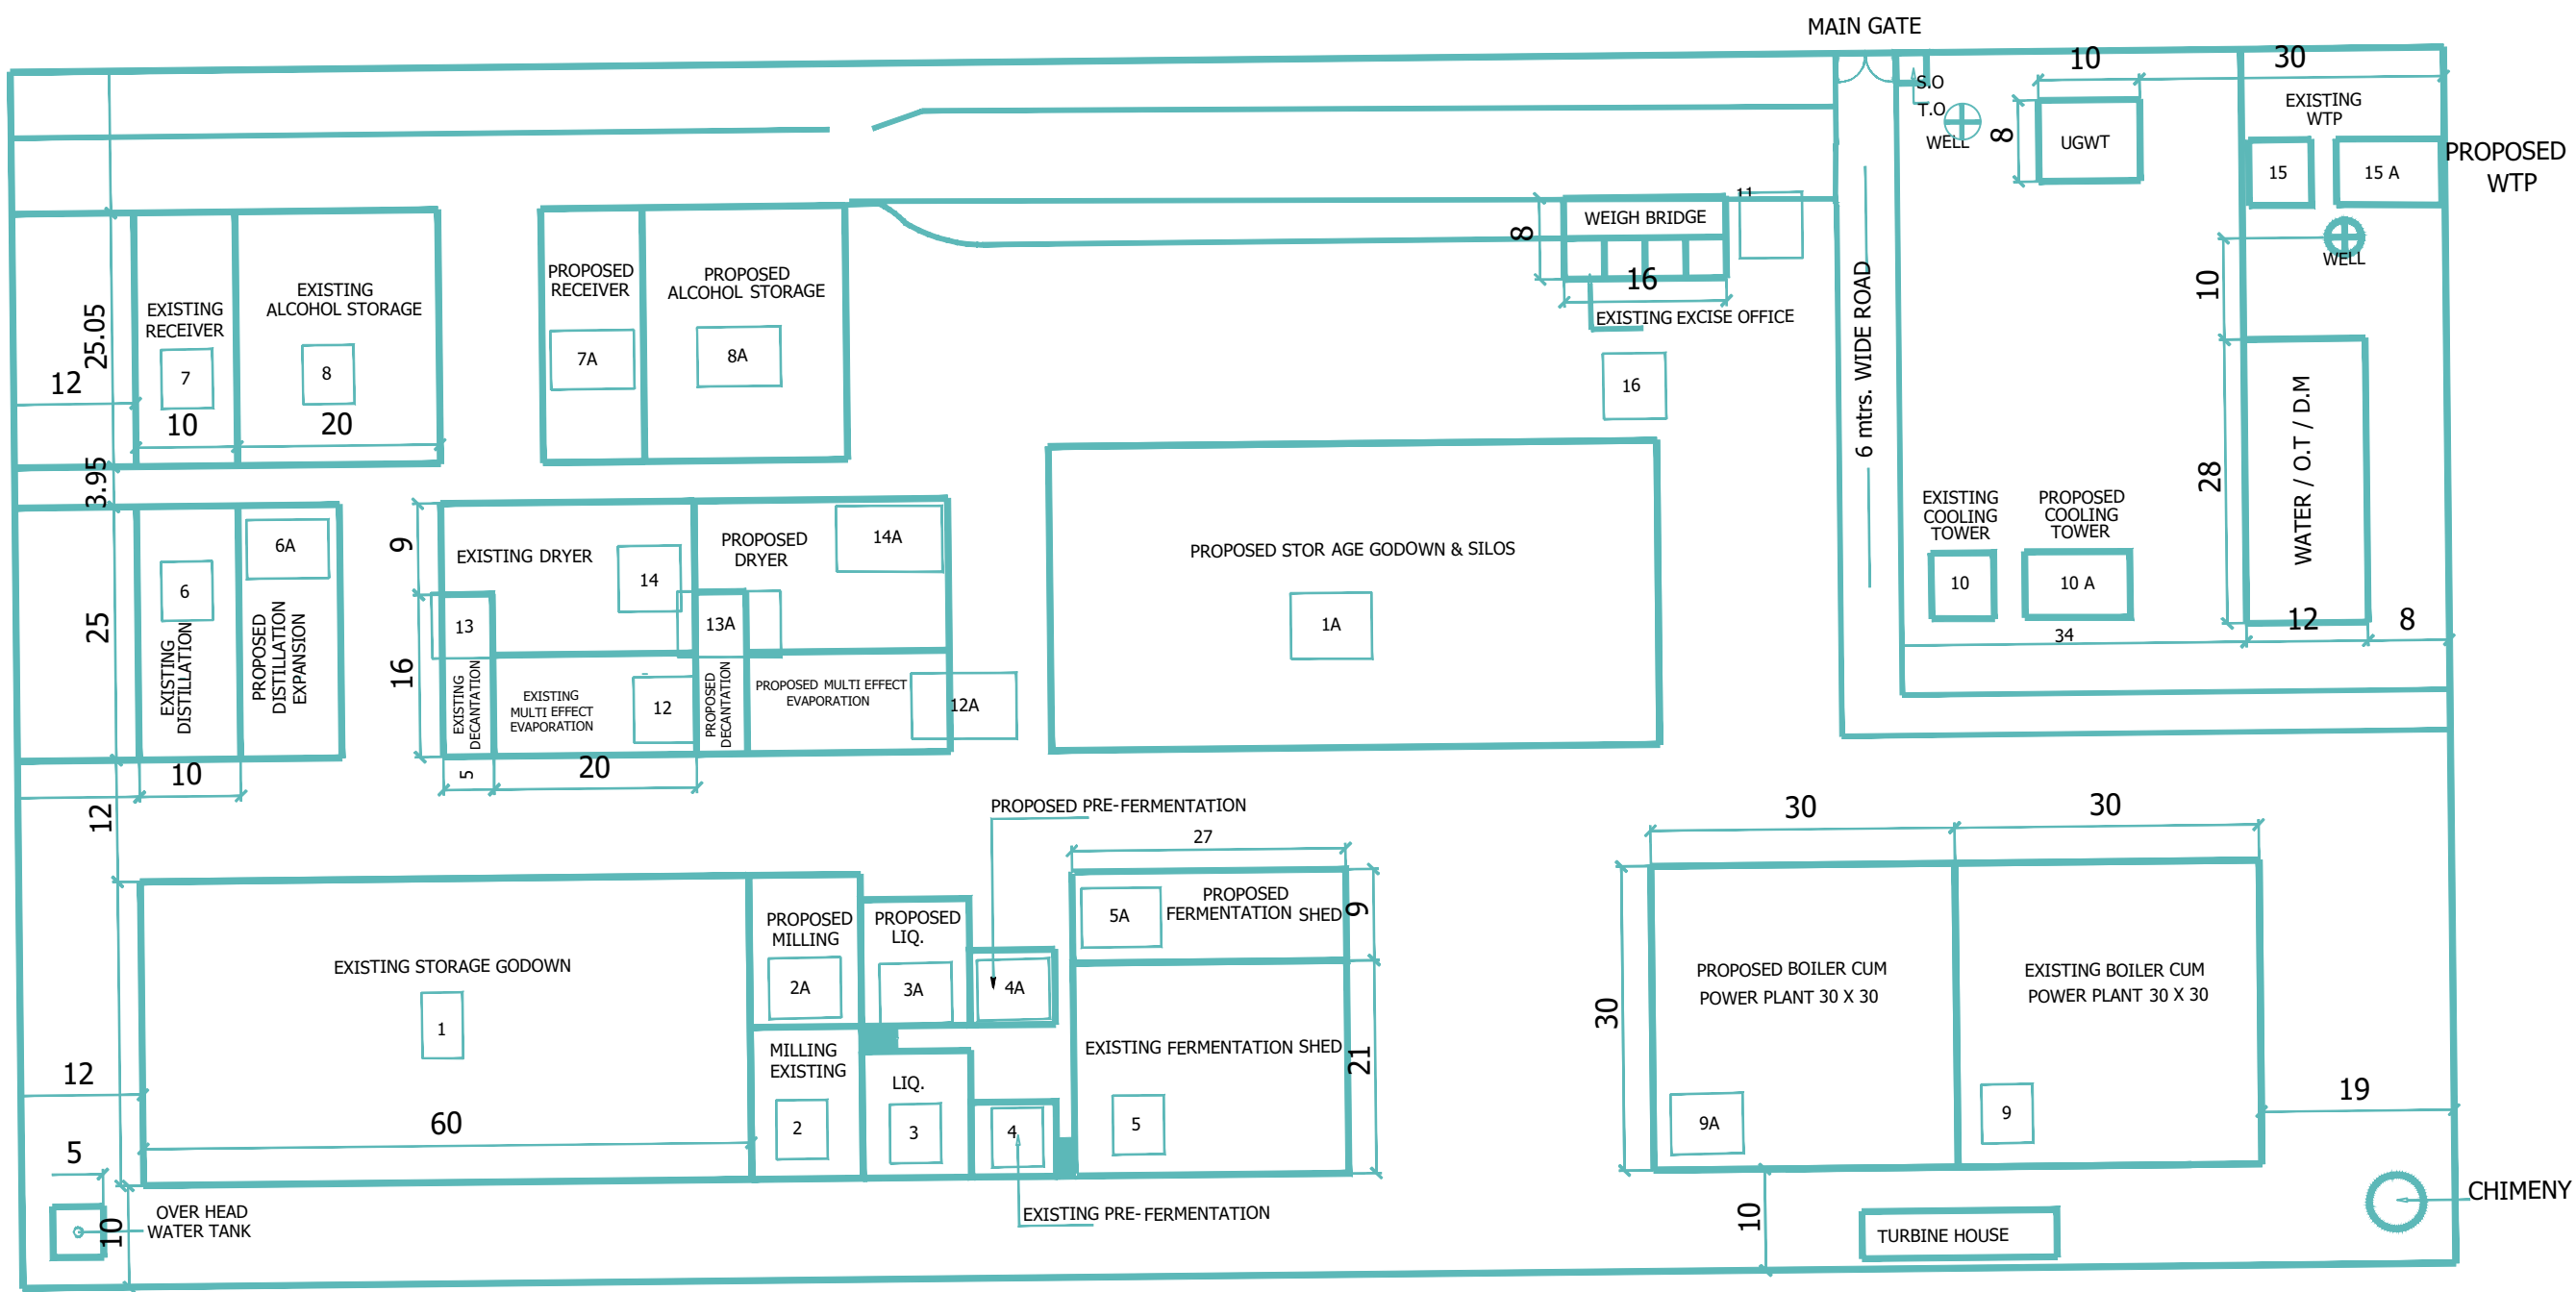

Client:
M/S SCI INDIA LTD,
VILL - RAIPURA P.S . RAJOUN
DIST - BANKA , BIHAR

Project: SIL/2013 Date : 24th FEB.,2024

Title
EXISTING & PROPOSED LAYOUT PLAN

ARCHITECTS :
VIVEK CONSULTANTS
ARCHITECT'S, ENGINEERS &
INTERIOR DESIGNER
1224 , SEC. 43-B, CHANDIGARH.
ph. -0172-2616146 , FAX-0172-2608257.
AR. ANUPAMVINOD SHARMA.

Drawn SUMAERA

CHECKED

Approved DRG. NO.

VINOD

01

THIS DRAWING IS THE PROPERTY OF THE CONSULTANTS.
NO PART OF THIS SHALL BE USED, COPIED OR
REPRODUCED WITHOUT THEIR WRITTEN PERMISSION

REF. NO. SIL/26/59

SCALE :NTS M-6

S.No Revisions

Date

Name