




- GENERAL NOTES:
- 1- THIS DRAWING IS A PROPERTY OF ATRIUM.
 - 2- ALL THE DIMENSIONS IN THE DRAWING ARE TO BE READ AND NOT TO BE MEASURED. IN CASE OF DISCREPANCIES FIRST CHECK WITH THE ARCHITECT.
 - 3- DIMENSIONS IN ARCHITECTURE DRG. TO SUPERCEDE ALL OTHER DRGS.

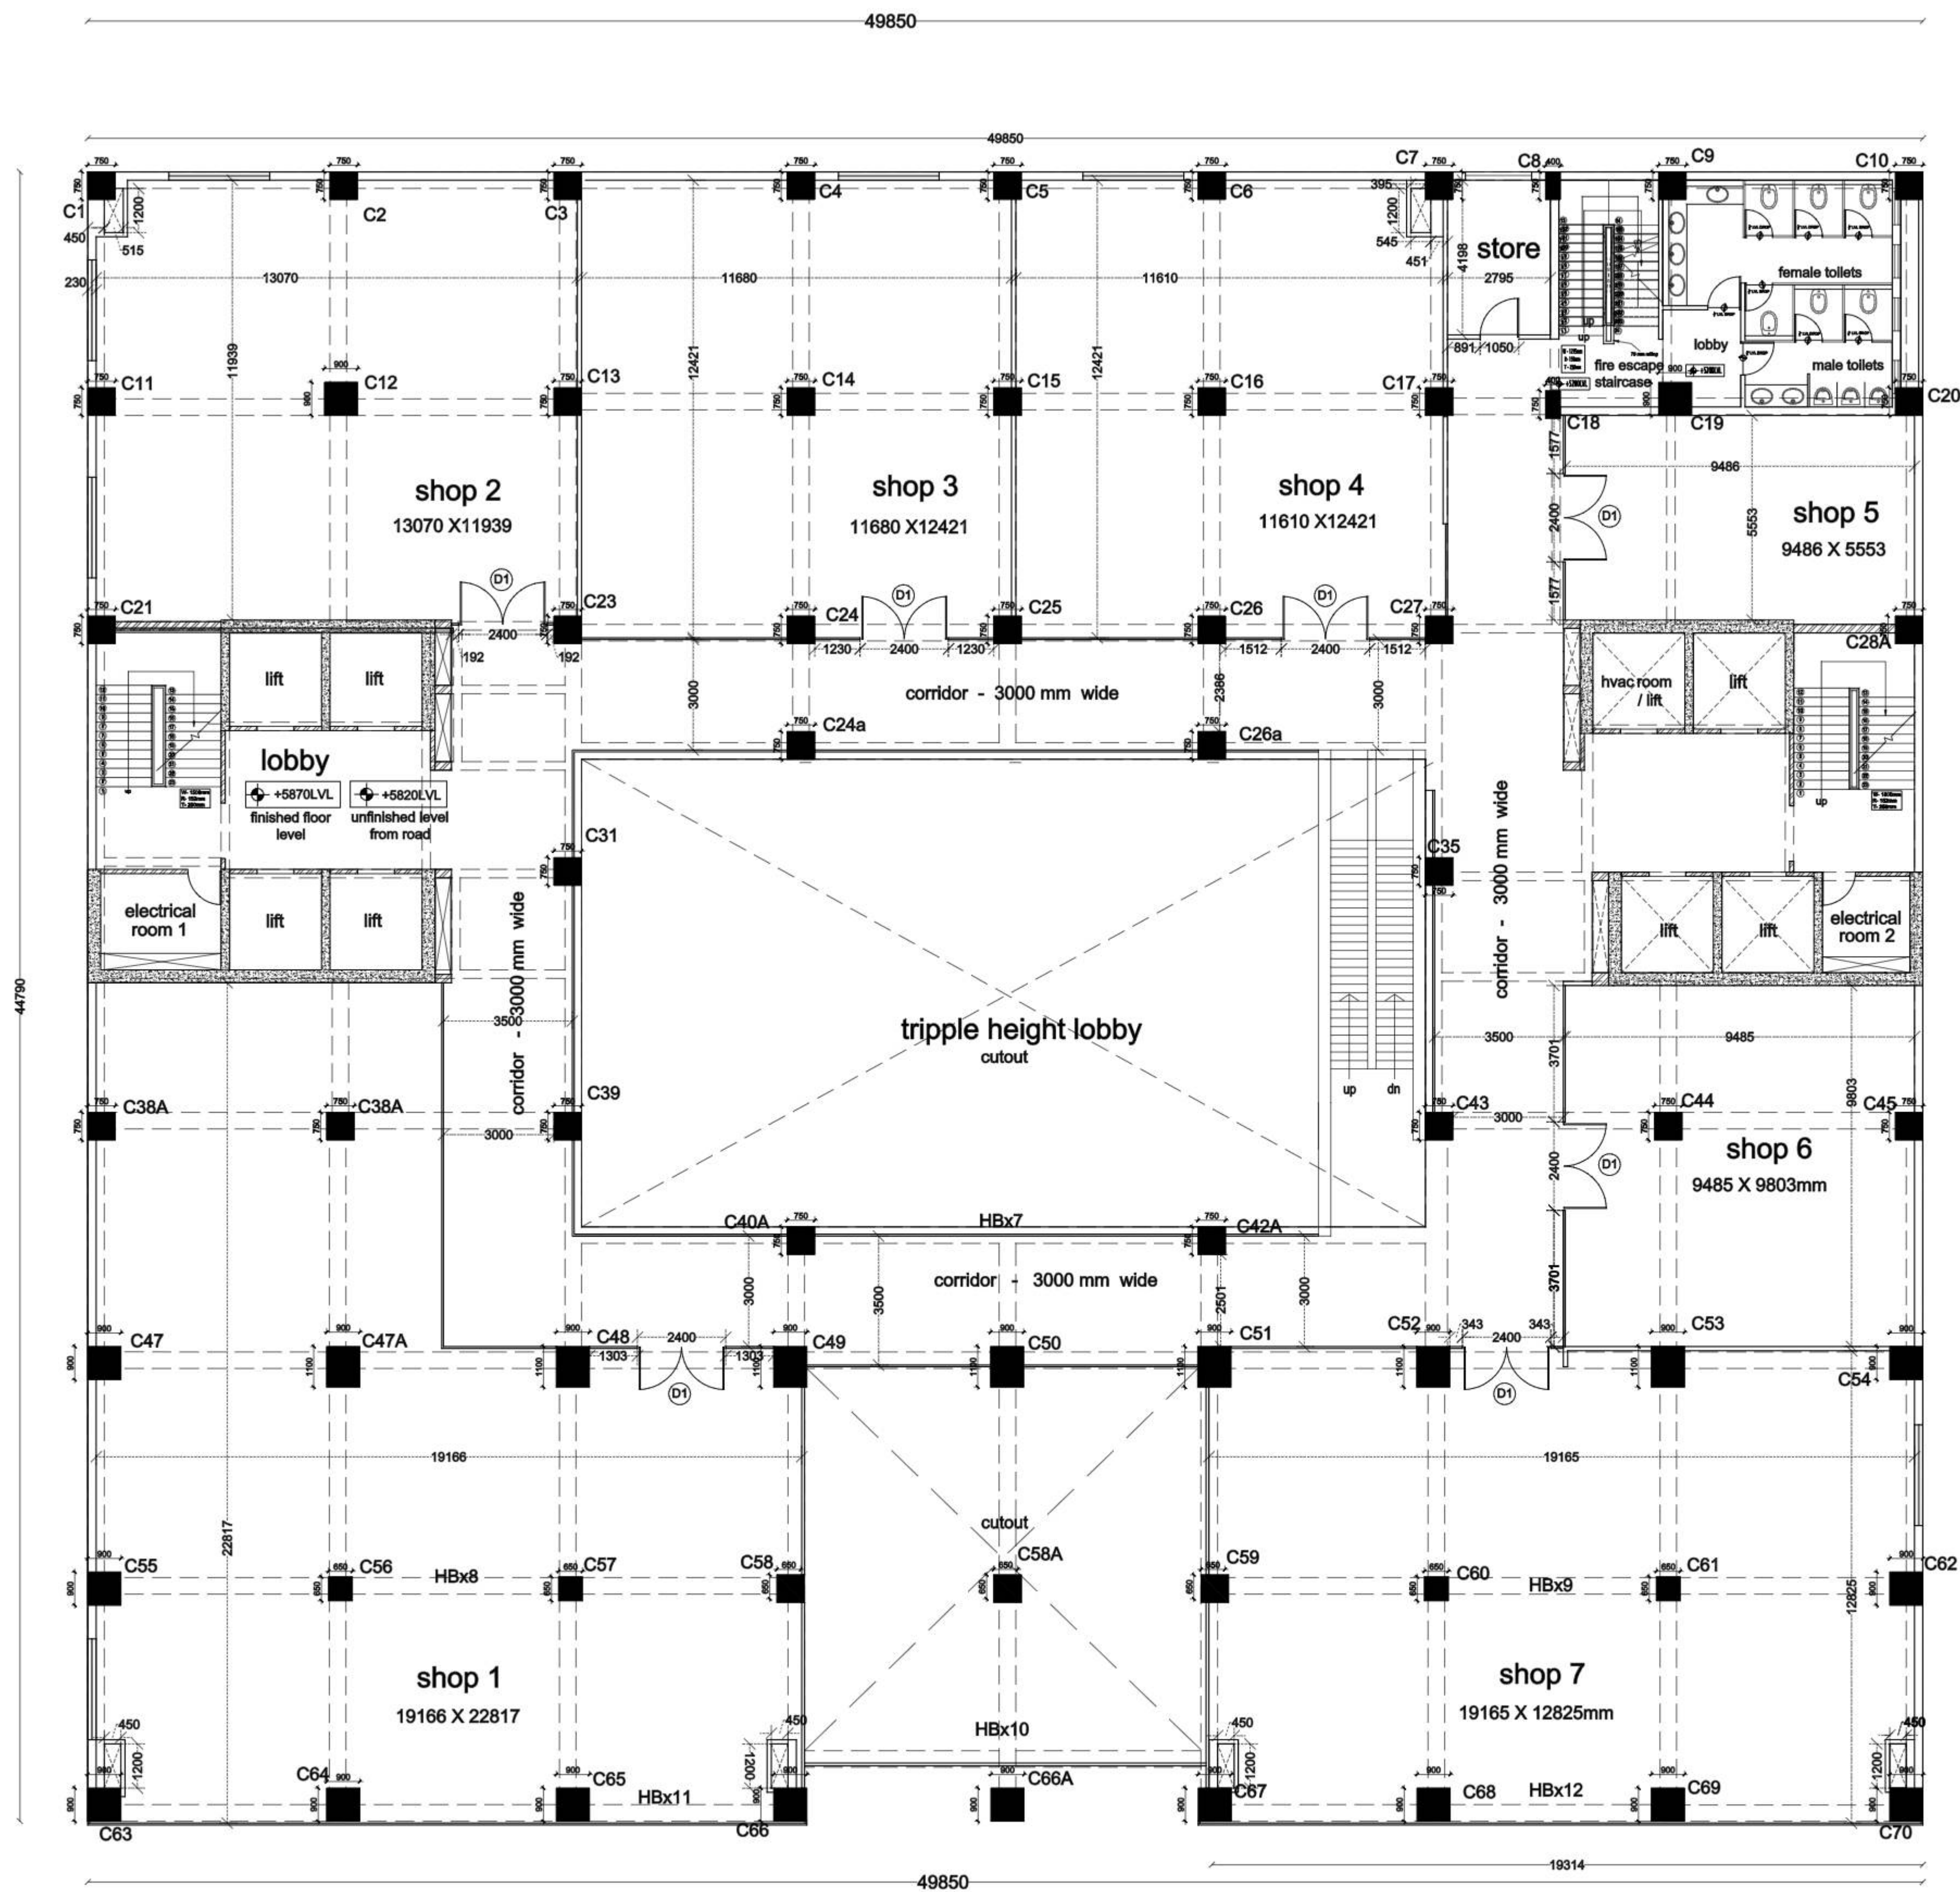

B-11, basement, kailash colony,
new delhi - 48
phone: +91 11 40 52 06 40

mail:
atriumarchitects@yahoo.co.in

PROJECT TITLE:
proposed mall/ office/ hotel
plot no.c-16 at Patliputra industrial
area, Patna

DRAWING TITLE:
first floor plan

intern architect: jhanvi gupta	R3
principal architect: sumeet saxena	
SCALE: FIT	DATE: 30 JULY 21
SIGN:	
☐ FOR TENDER ☒ FOR INFORMATION ☐ FOR EXECUTION ☐ FOR APPROVAL	

DRAWING NO.
AD_04

R6
28 NOV 23

1F

- GENERAL NOTES:
- THIS DRAWING IS A PROPERTY OF ATRIUM.
 - ALL THE DIMENSIONS IN THE DRAWING ARE TO BE READ AND NOT TO BE MEASURED. IN CASE OF DISCREPANCIES FIRST CHECK WITH THE ARCHITECT.
 - DIMENSIONS IN ARCHITECTURE DRG. TO SUPERCEDE ALL OTHER DRGS.

ARCHITECTS



atrium
ARCHITECTURE
INTERIOR
ENVIRONMENTAL
DESIGN

B-11, basement, kailash colony,
new delhi - 48
phone: +91 11 40 52 06 40

mail:
atriumarchitects@yahoo.co.in

PROJECT TITLE:

proposed mall/ office/ hotel
plot no.c-16 at Patliputra industrial
area, Patna

DRAWING TITLE:

second floor plan

intern architect:
principal architect:

jhanvi gupta
sumeet saxena


SCALE: FIT

SIGN:

- ☐ FOR TENDER
☒ FOR INFORMATION
☐ FOR EXECUTION
☐ FOR APPROVAL


DRAWING NO.

AD_05

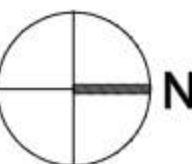


R8
28 NOV 23

2F

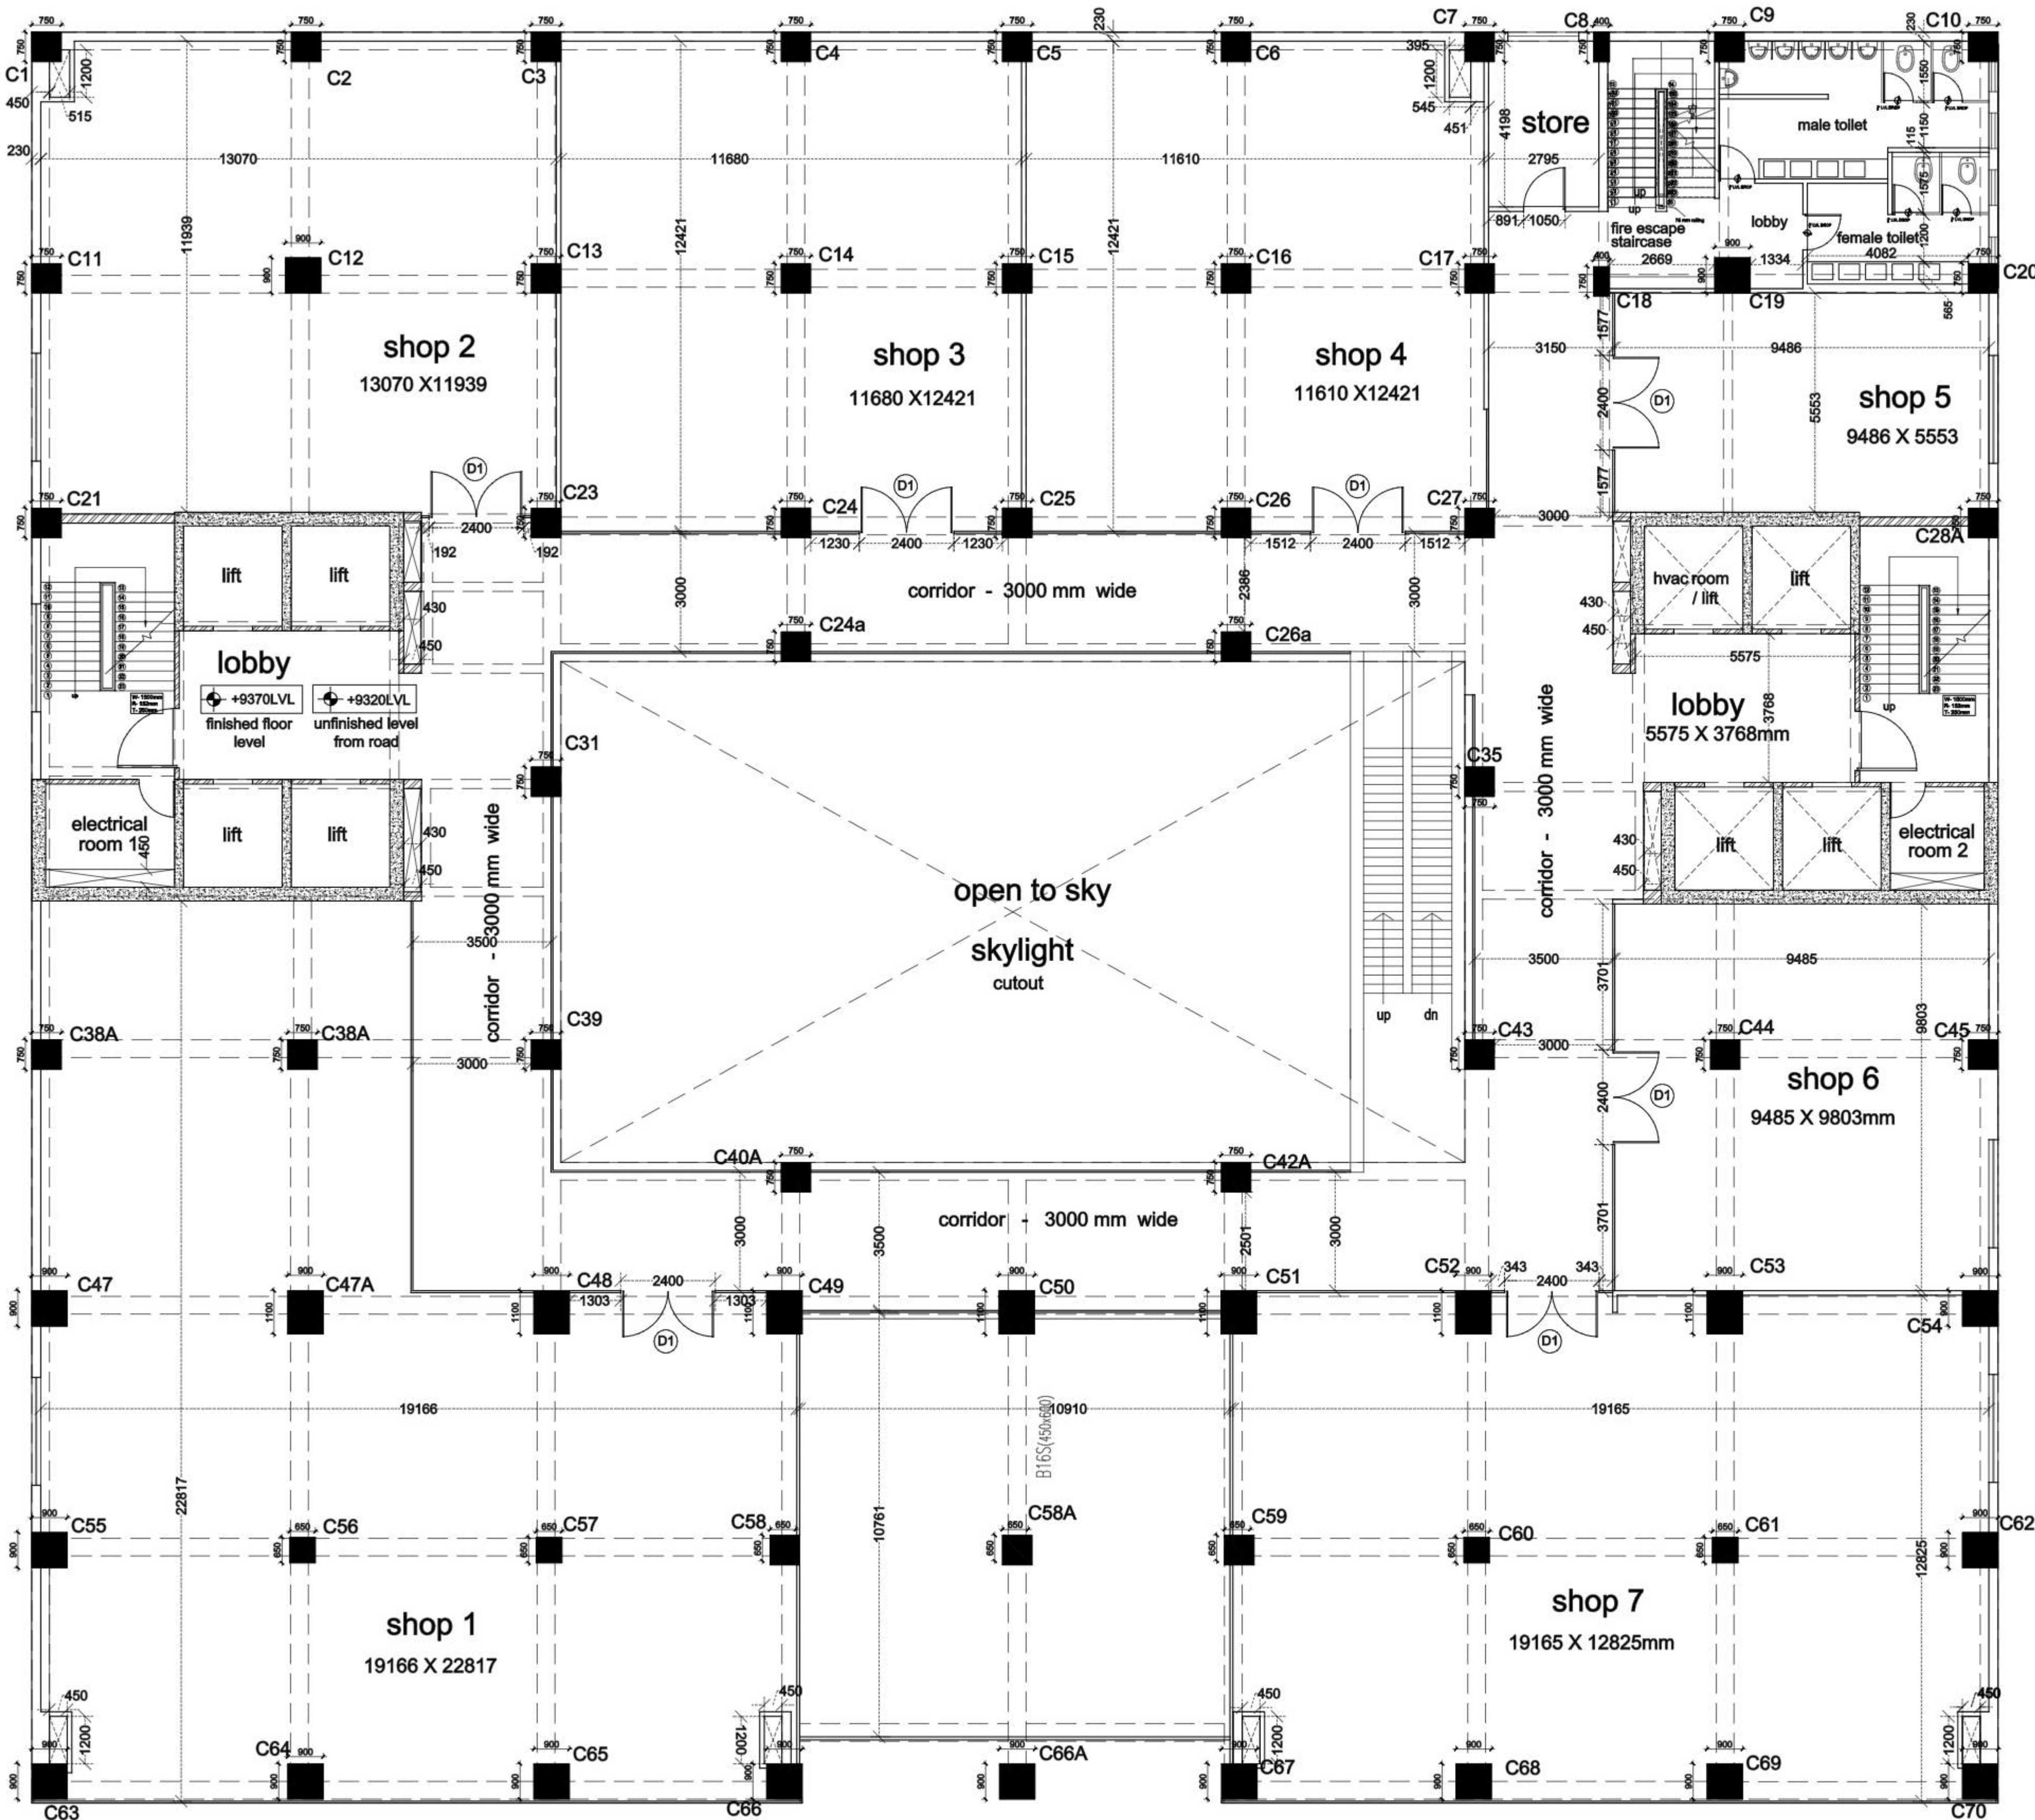

shopping area
SECOND FLOOR

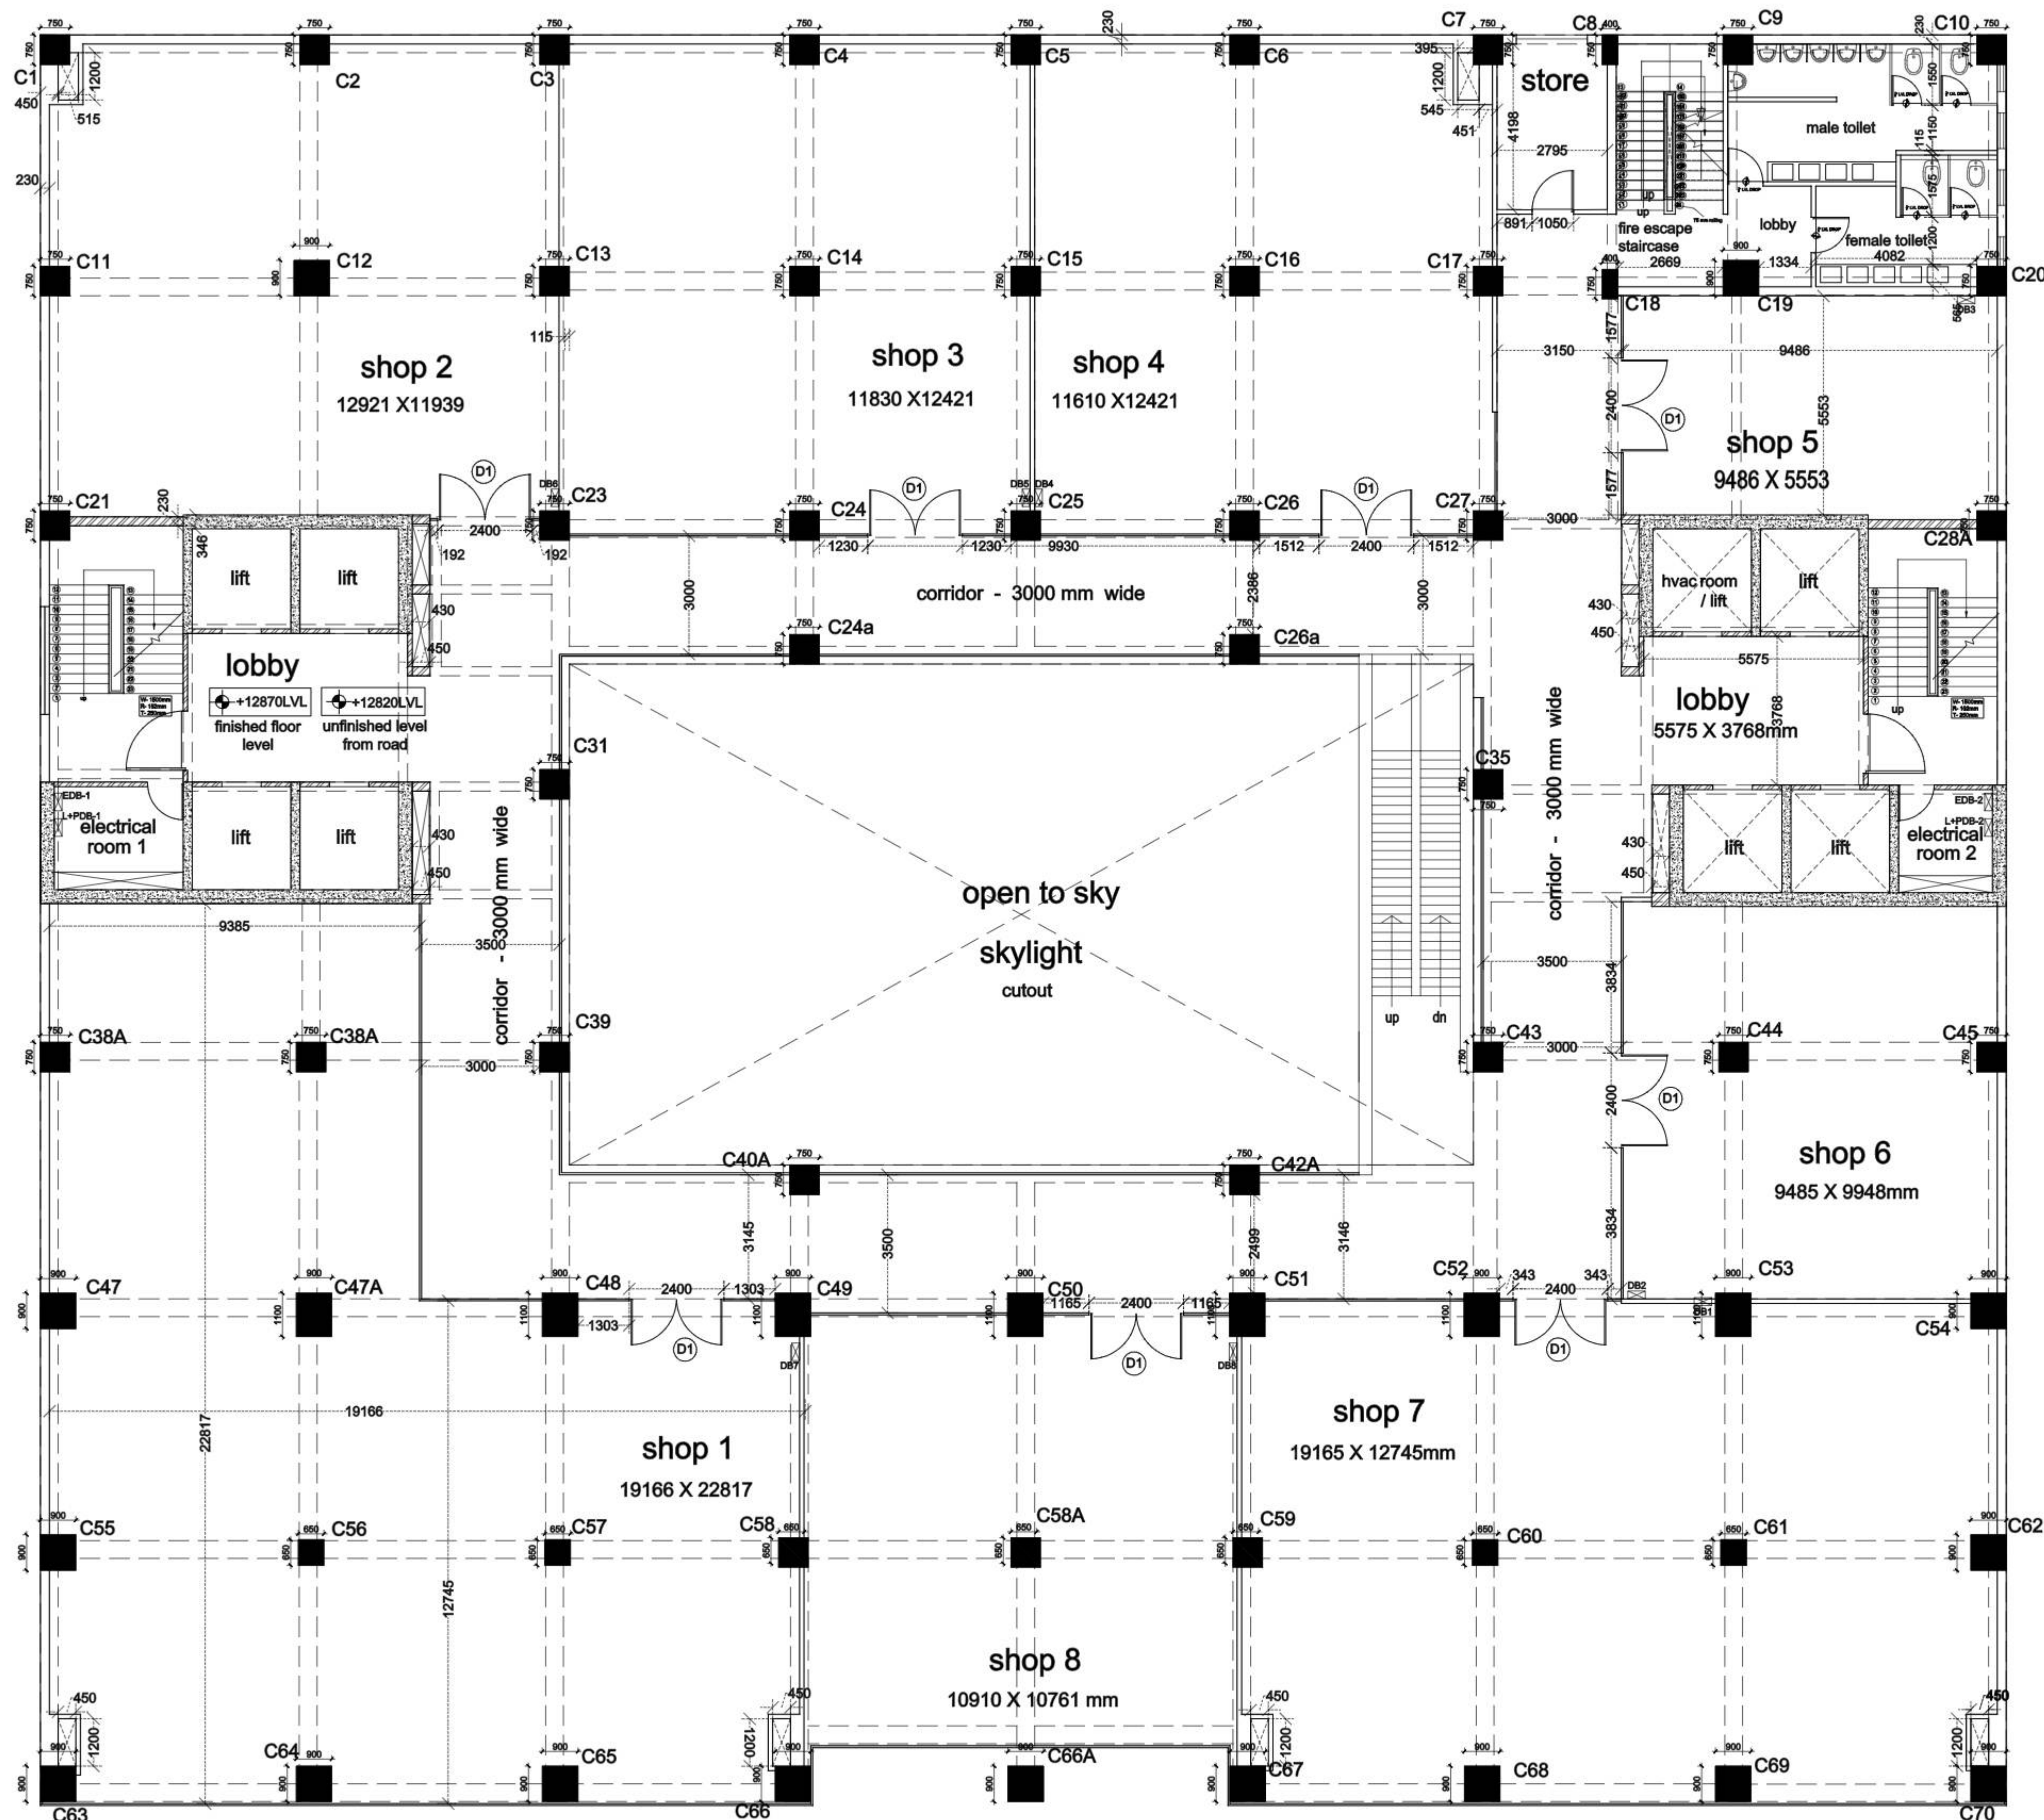

- GENERAL NOTES:
- 1- THIS DRAWING IS A PROPERTY OF ATRIUM.
 - 2- ALL THE DIMENSIONS IN THE DRAWING ARE TO BE READ AND NOT TO BE MEASURED. IN CASE OF DISCREPANCIES FIRST CHECK WITH THE ARCHITECT.
 - 3- DIMENSIONS IN ARCHITECTURE DRG. TO SUPERCEDE ALL OTHER DRGS.

ARCHITECTS



atrium
ARCHITECTURE
INTERIOR
ENVIRONMENTAL
DESIGN

B-11, basement, kailash colony,
new delhi - 48
phone: +91 11 40 52 06 40

mail:
atriumarchitects@yahoo.co.in

PROJECT TITLE:

proposed mall/ office/ hotel
plot no.c-16 at Patliputra industrial
area, Patna

DRAWING TITLE:

**3rd
floor plan**

intern architect:
jhanvi gupta
principal architect:
sumeet saxena

R4

SCALE: FIT

DATE: 29 AUG 23

SIGN:

- ☐ FOR TENDER
☒ FOR INFORMATION
☐ FOR EXECUTION
☐ FOR APPROVAL



DRAWING NO.


AD_06

R7

28 NOV 23

3F

- GENERAL NOTES:
- 1- THIS DRAWING IS A PROPERTY OF ATRIUM.
 - 2- ALL THE DIMENSIONS IN THE DRAWING ARE TO BE READ AND NOT TO BE MEASURED. IN CASE OF DISCREPANCIES FIRST CHECK WITH THE ARCHITECT.
 - 3- DIMENSIONS IN ARCHITECTURE DRG. TO SUPERCEDE ALL OTHER DRGS.

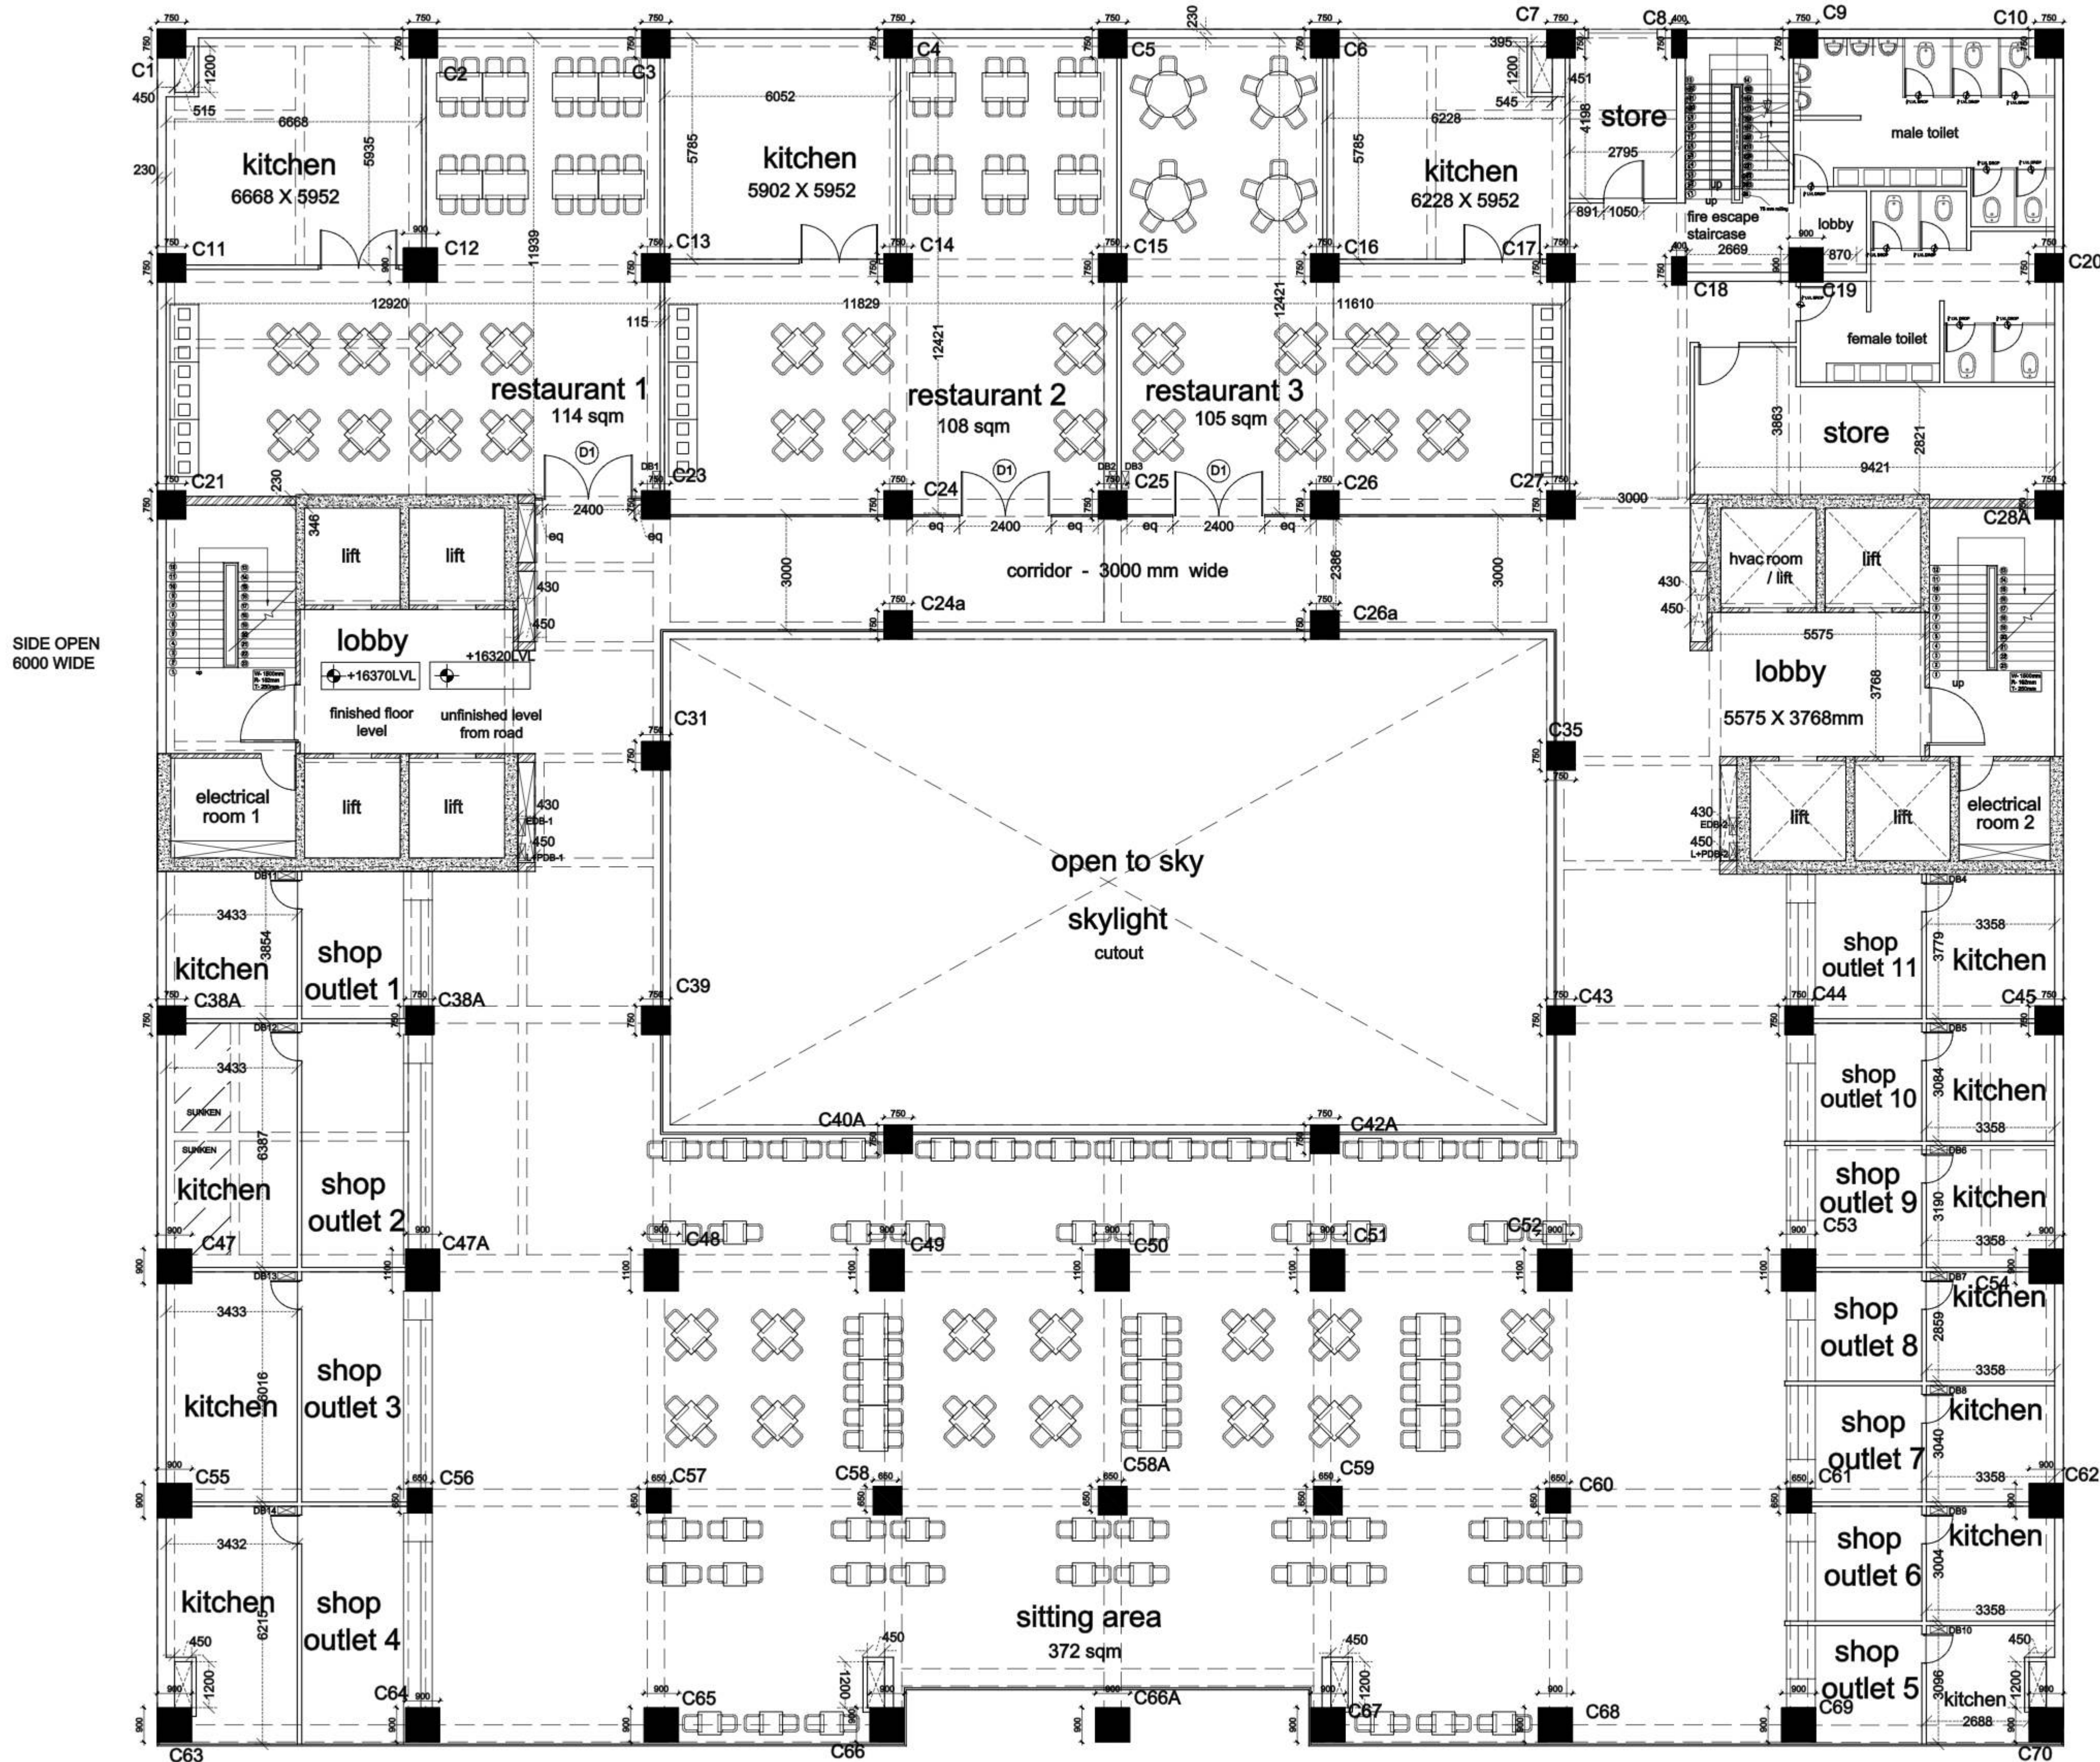

R6

28 NOV 23

4F

ARCHITECTS



atrium
ARCHITECTURE
INTERIOR
ENVIRONMENTAL
DESIGN

B-11, basement, kailash colony,
new delhi - 48
phone: +91 11 40 52 06 40

mail:
atriumarchitects@yahoo.co.in

PROJECT TITLE:

proposed mall/ office/ hotel
plot no.c-16 at Patliputra industrial
area, Patna

DRAWING TITLE:

4th floor plan

intern architect:
jhanvi gupta
principal architect:
sumeet saxena

R4

SCALE: FIT

DATE: 29 AUG 23

SIGN:

- ☐ FOR TENDER
☒ FOR INFORMATION
☐ FOR EXECUTION
☐ FOR APPROVAL




DRAWING NO.

AD_07

food court + restaurant
FOURTH FLOOR

- GENERAL NOTES:
- 1- THIS DRAWING IS A PROPERTY OF ATRIUM.
 - 2- ALL THE DIMENSIONS IN THE DRAWING ARE TO BE READ AND NOT TO BE MEASURED. IN CASE OF DISCREPANCIES FIRST CHECK WITH THE ARCHITECT.
 - 3- DIMENSIONS IN ARCHITECTURE DRG. TO SUPERCEDE ALL OTHER DRGS.

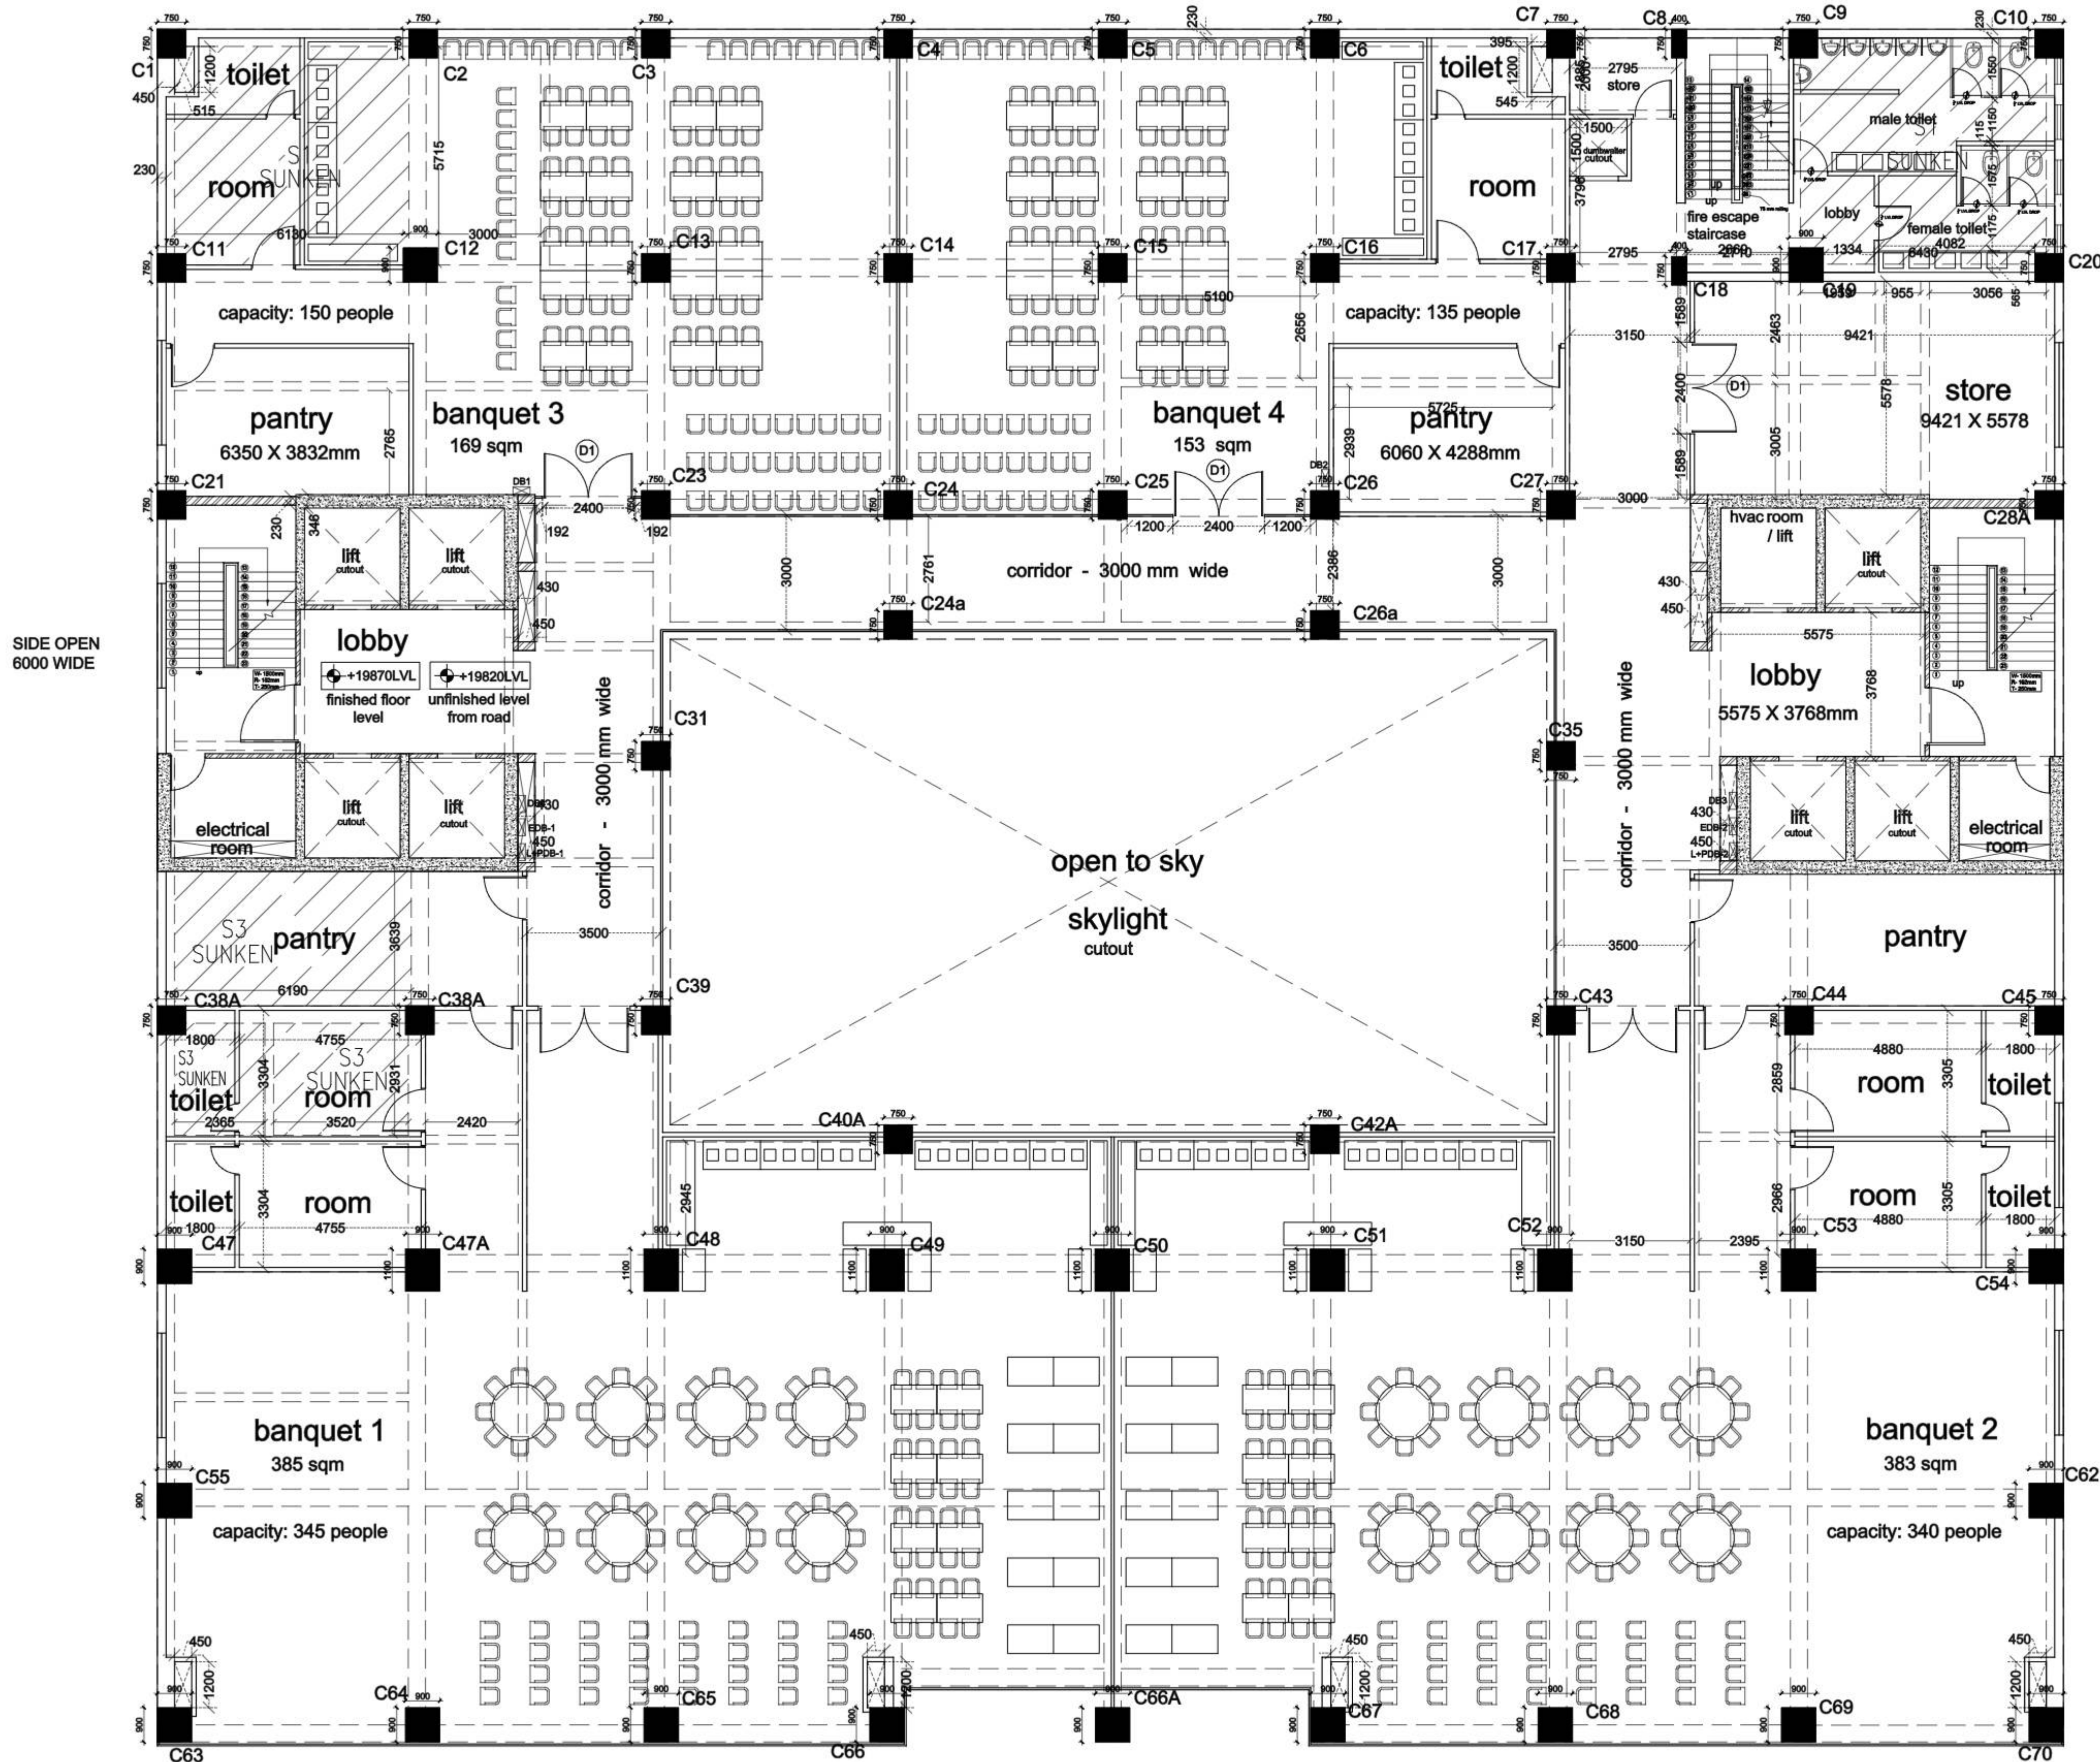

R6

28 NOV 23

5F

ARCHITECTS



atrium
ARCHITECTURE
INTERIOR
ENVIRONMENTAL
DESIGN

B-11, basement, kailash colony,
new delhi - 48
phone: +91 11 40 52 06 40

mail:
atriumarchitects@yahoo.co.in

PROJECT TITLE:

proposed mall/ office/ hotel
plot no.c-16 at Patliputra industrial
area, Patna

DRAWING TITLE:

5th floor plan

intern architect:
jhanvi gupta

principal architect:
sumeet saxena

SCALE: FIT

SIGN:

☐ FOR TENDER
☒ FOR INFORMATION
☐ FOR EXECUTION
☐ FOR APPROVAL


DRAWING NO.

AD_08



banquet
FIFTH FLOOR

UPPER BASEMENT

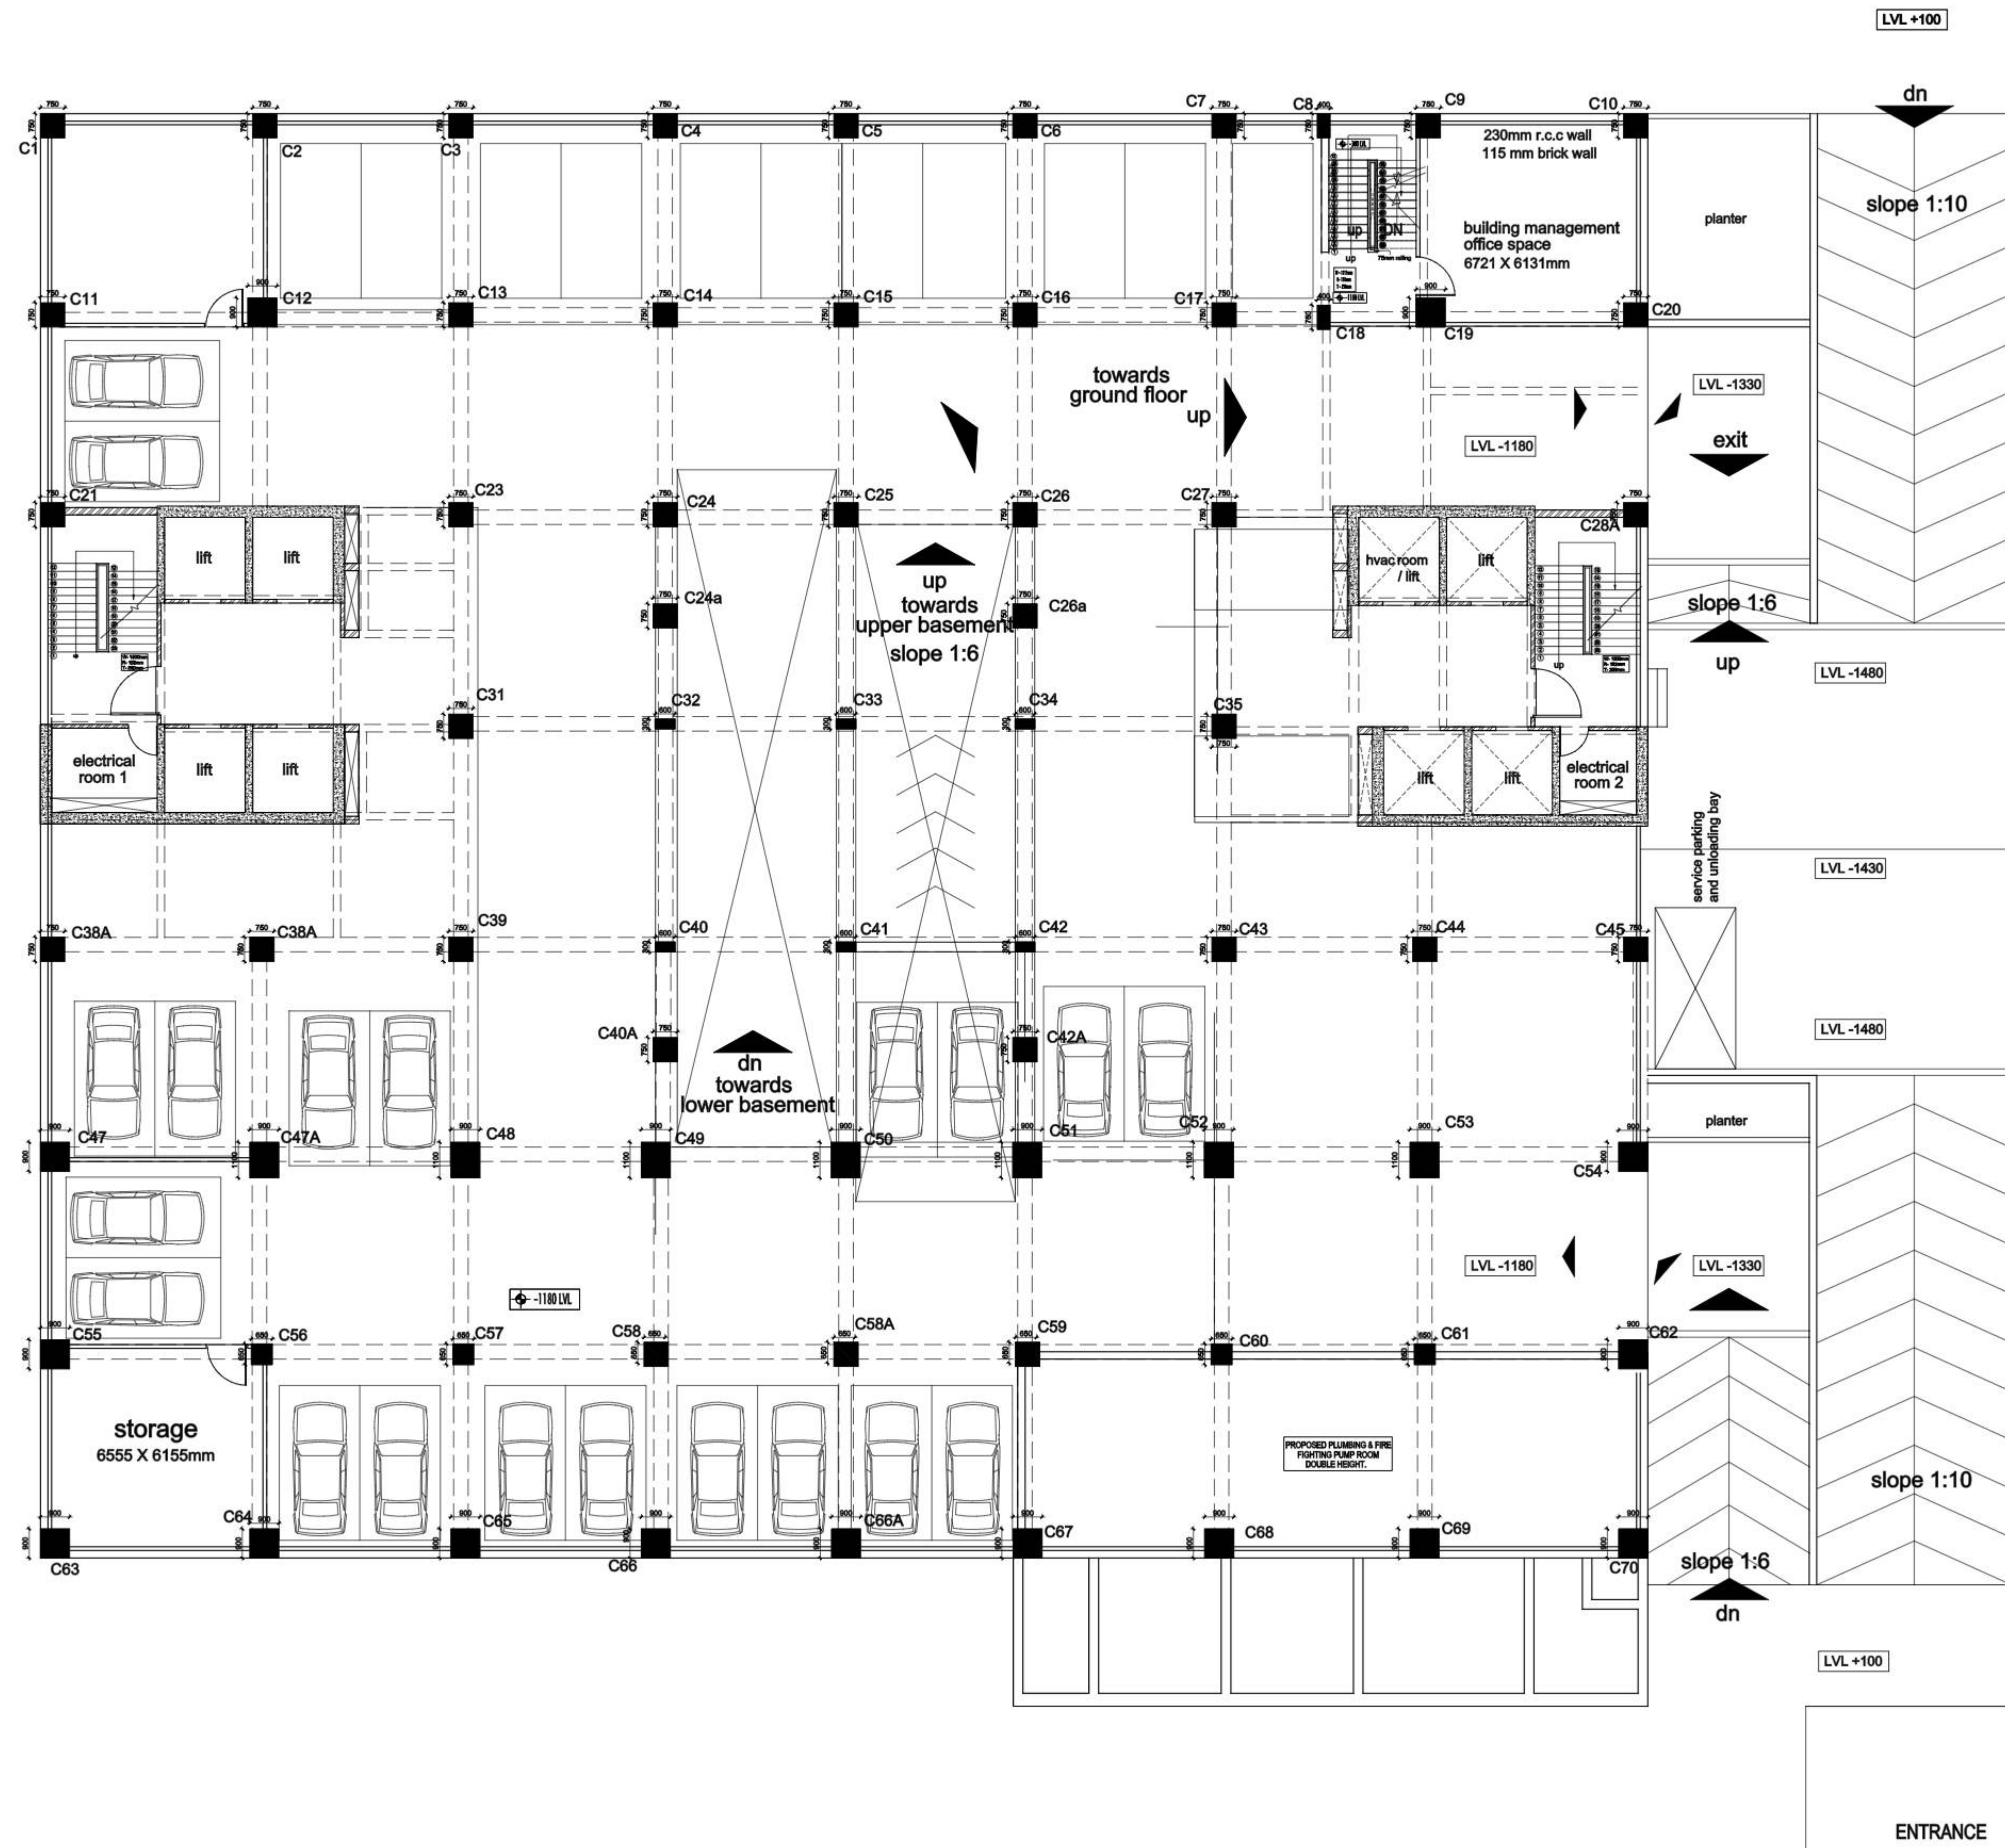

- GENERAL NOTES:
- 1- THIS DRAWING IS A PROPERTY OF ATRIUM.
 - 2- ALL THE DIMENSIONS IN THE DRAWING ARE TO BE READ AND NOT TO BE MEASURED. IN CASE OF DISCREPANCIES FIRST CHECK WITH THE ARCHITECT.
 - 3- DIMENSIONS IN ARCHITECTURE DRG. TO SUPERCEDE ALL OTHER DRGS.

ARCHITECTS



atrium
ARCHITECTURE
INTERIOR
ENVIRONMENTAL
DESIGN

B-11, basement, kailash colony,
new delhi - 48
phone: +91 11 40 52 06 40

mail:
atriumarchitects@yahoo.co.in

PROJECT TITLE:

proposed mall/ office/ hotel
plot no.c-16 at Patliputra industrial
area, Patna

DRAWING TITLE:

**upper basement
plan**

intern architect:
principal architect:

R3

SCALE: FIT

DATE: 30 JULY 21

SIGN:



DRAWING NO.

AD_02

R4

28 NOV 23

UB

UPPER BASEMENT