


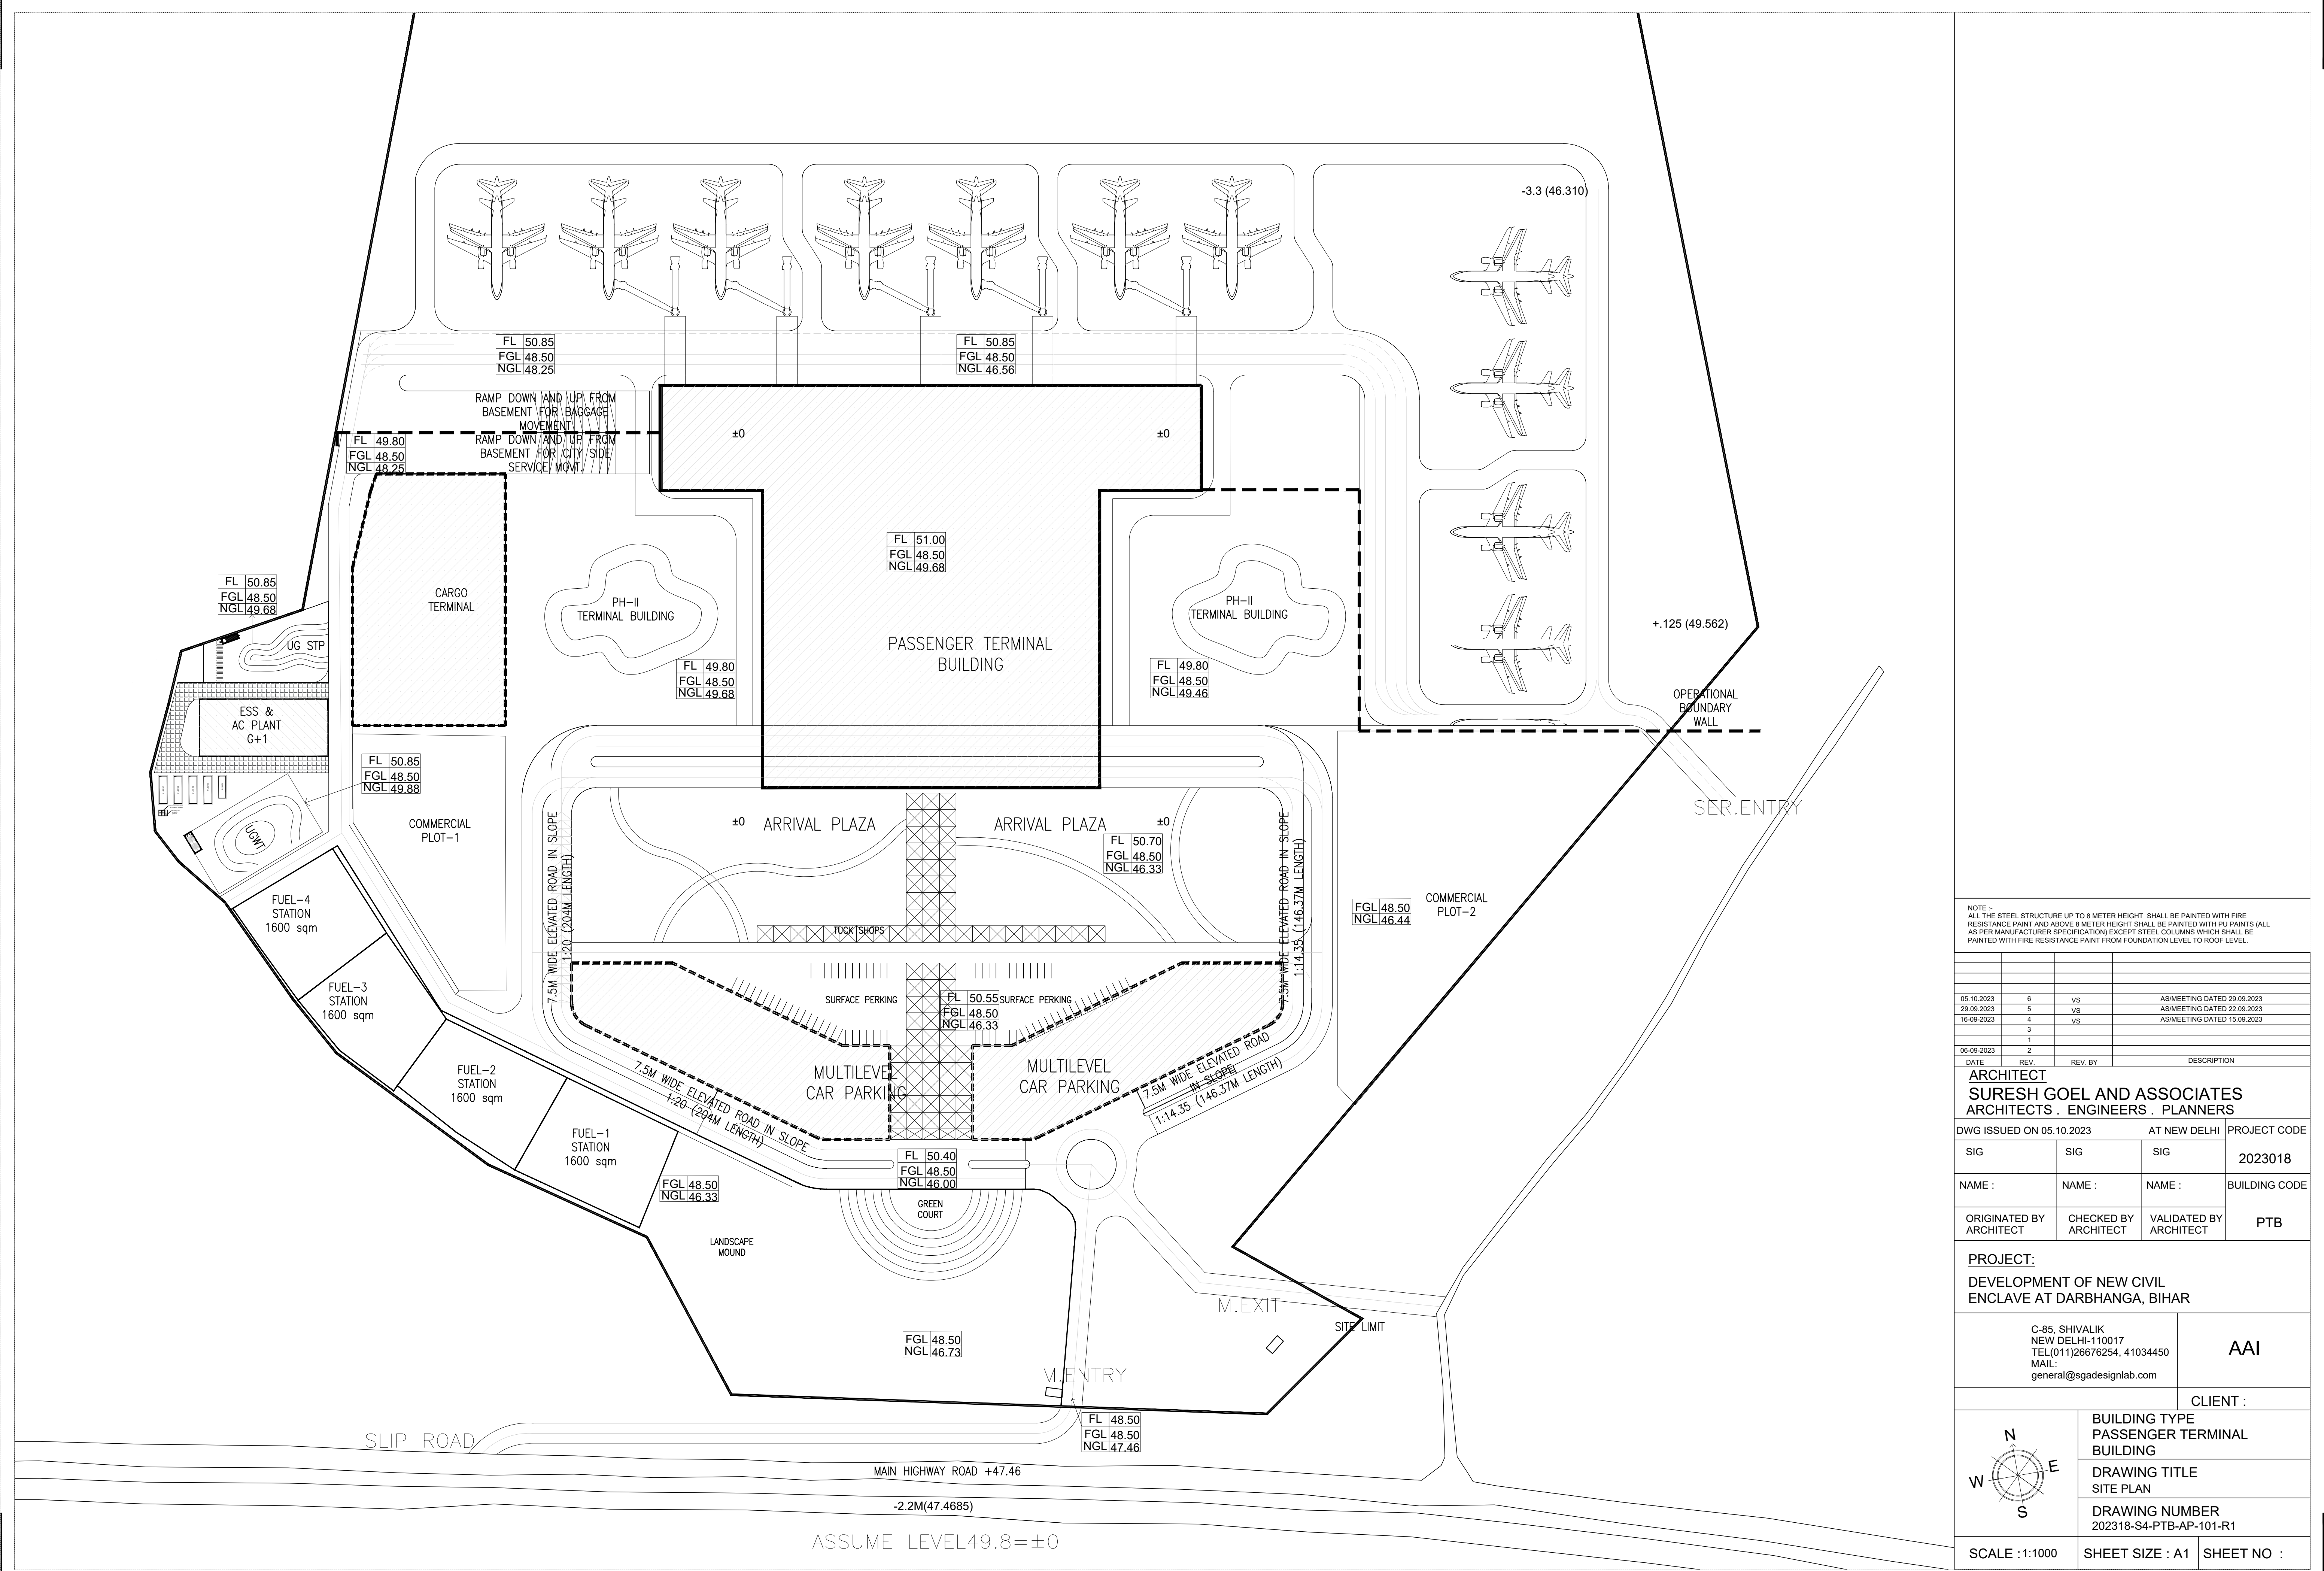

NOTE :  
ALL THE STEEL STRUCTURE UP TO 8 METER HEIGHT SHALL BE PAINTED WITH FIRE RESISTANCE PAINT AND ABOVE 8 METER HEIGHT SHALL BE PAINTED WITH PU PAINTS (ALL AS PER MANUFACTURER SPECIFICATION) EXCEPT STEEL COLUMNS WHICH SHALL BE PAINTED WITH FIRE RESISTANCE PAINT FROM FOUNDATION LEVEL TO ROOF LEVEL.

| DATE       | REV. | REV. BY | DESCRIPTION                 |
|------------|------|---------|-----------------------------|
| 05-10-2023 | 6    | VS      | AS MEETING DATED 29-09-2023 |
| 29-09-2023 | 5    | VS      | AS MEETING DATED 22-09-2023 |
| 16-09-2023 | 4    | VS      | AS MEETING DATED 15-09-2023 |
|            | 3    |         |                             |
|            | 2    |         |                             |
|            | 1    |         |                             |

**ARCHITECT**  
**SURESH GOEL AND ASSOCIATES**  
**ARCHITECTS . ENGINEERS . PLANNERS**

DWG ISSUED ON 05.10.2023 AT NEW DELHI PROJECT CODE

| SIG                     | SIG                  | SIG                    | 2023018       |
|-------------------------|----------------------|------------------------|---------------|
| NAME :                  | NAME :               | NAME :                 | BUILDING CODE |
| ORIGINATED BY ARCHITECT | CHECKED BY ARCHITECT | VALIDATED BY ARCHITECT | PTB           |

**PROJECT:**  
**DEVELOPMENT OF NEW CIVIL ENCLAVE AT DARBHANGA, BIHAR**

|   |            |
|---|------------|
| C-85, SHIVALIK<br>NEW DELHI-110017<br>TEL:(011)26676254, 41034450<br>MAIL:<br>general@sgadesignlab.com | <b>AAI</b> |
| CLIENT :                                                                                               |            |

|  |                                              |
|--|----------------------------------------------|
|  | BUILDING TYPE<br>PASSENGER TERMINAL BUILDING |
|  | DRAWING TITLE<br>SITE PLAN                   |
|  | DRAWING NUMBER<br>202318-S4-PTB-AP-101-R1    |

|                |                 |            |
|----------------|-----------------|------------|
| SCALE : 1:1000 | SHEET SIZE : A1 | SHEET NO : |
|----------------|-----------------|------------|