

SUBMISSION DRAWING

PROJECT :

PROPOSED CONSTRUCTION OF
VENUS CAPITAL HEIGHTS
SANDALPUR, USARI ROAD,
DANAPUR, PATNA - 801105

OWNER'S SIGNATURE

STRUCTURE ENGINEER SIGNATURE

ARCHITECTURE SIGNATURE

DRG. SHEET NO. -



NORTH -

BUILDING:
TOWER T1 TO T11

DRG. TITLE:

GROUND FLOOR PLAN (SCALE:1:750)

TOPOGRAPHICAL DETAIL SURVEY DRAWING OF PLOT AT SANDALPUR, DANAPUR, BIHAR

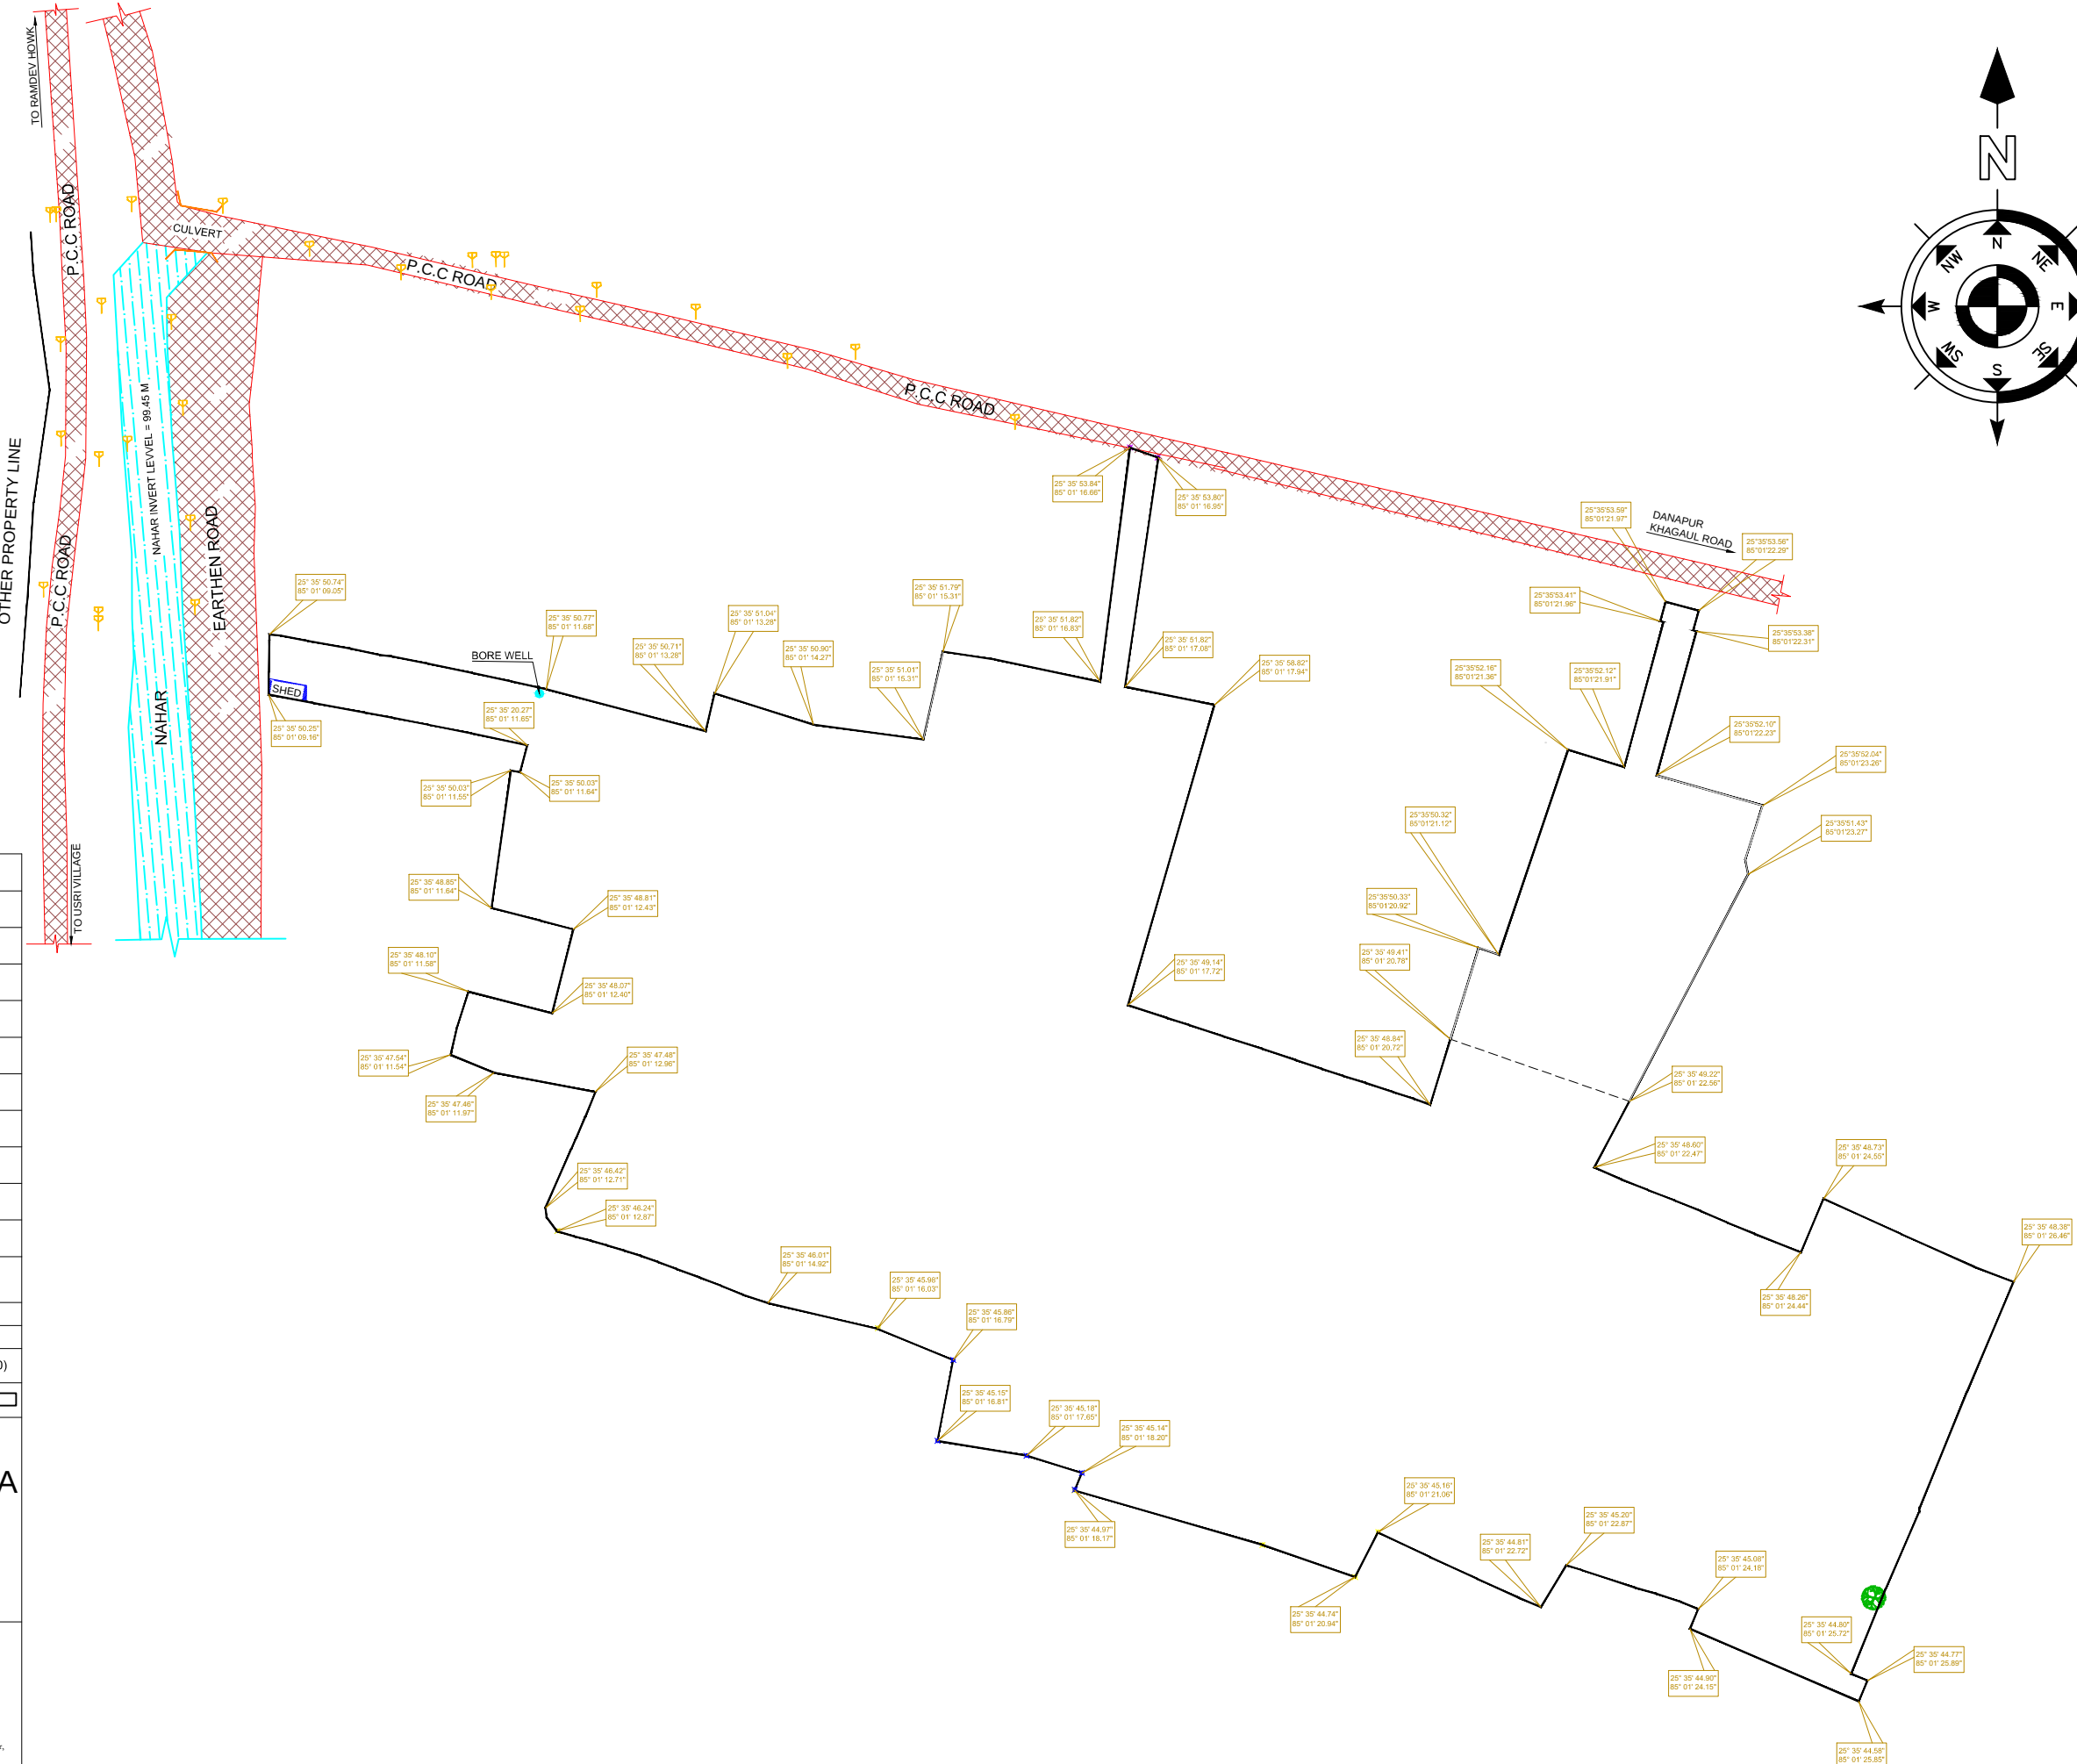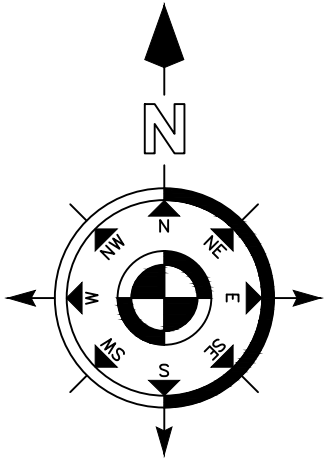

CONFIDENTIAL:-

S.NO.	DESCRIPTION	SYMBOL
1	BORE WELL	
2	BUILDING	
3	DIMENSION	
4	ELECTRIC POLE	
5	FUTURE EXTENSION PROPERTY LINE	
6	NAHAR	
7	PROPERTY LINE (OWN)	
8	ROAD	
9	SPOT LEVEL	
10	TREE	

SHEET TITLE:- TOPOGRAPHICAL DETAIL SURVEY DRAWING OF PLOT AT SANDALPUR, DANAPUR, BIHAR		
LOCATION:- SANDALPUR (DANAPUR)		
CLIENT:- VENUS STAR CONSTRUCTION PVT. LTD.		
NORTH:-	DATE:-02/02/2026	SCALE:-1:650(A0)
NOTE:- NORTH IS USED MAGNETIC NORTH ALL DIMENSION ARE IN METER (FEET & INCH)		
DRAWING NO:-01	REVISION	10

SURVEY
PROPERTY
DETAILS:-

TOTAL PLOT AREA
60794.45 Sq.M
654386.11 Sq.ft
15.02 Acres

SURVEY & DEVELOPED BY:-

Eknil Engineers
Engineering Survey Industry
Email:- eknilsurvey@gmail.com
Mob: 9038343376

Registered Office Address: House No. 352, P.O. - Bandarpur, P.S. Rajapur,
Bandarpur, Howrah, West Bengal - 711316

Branch office: 302, A-ONE HERITAGE, 3rd Floor, Nohra More, Phulwari, Patna

TOPOGRAPHICAL PLAN 040824/R8