




INDEX

1		LEASE BOUNDARY
2		7.5m SAFETY ZONE
3		GPS READING
4		HAUL ROAD
5		CONTOUR (INTERVAL 3M)
6		EXISTING QUARRY
7		HIGHEST RL 182M
8		LOWEST RL 112M
9		TBM
10		SPOT LEVEL


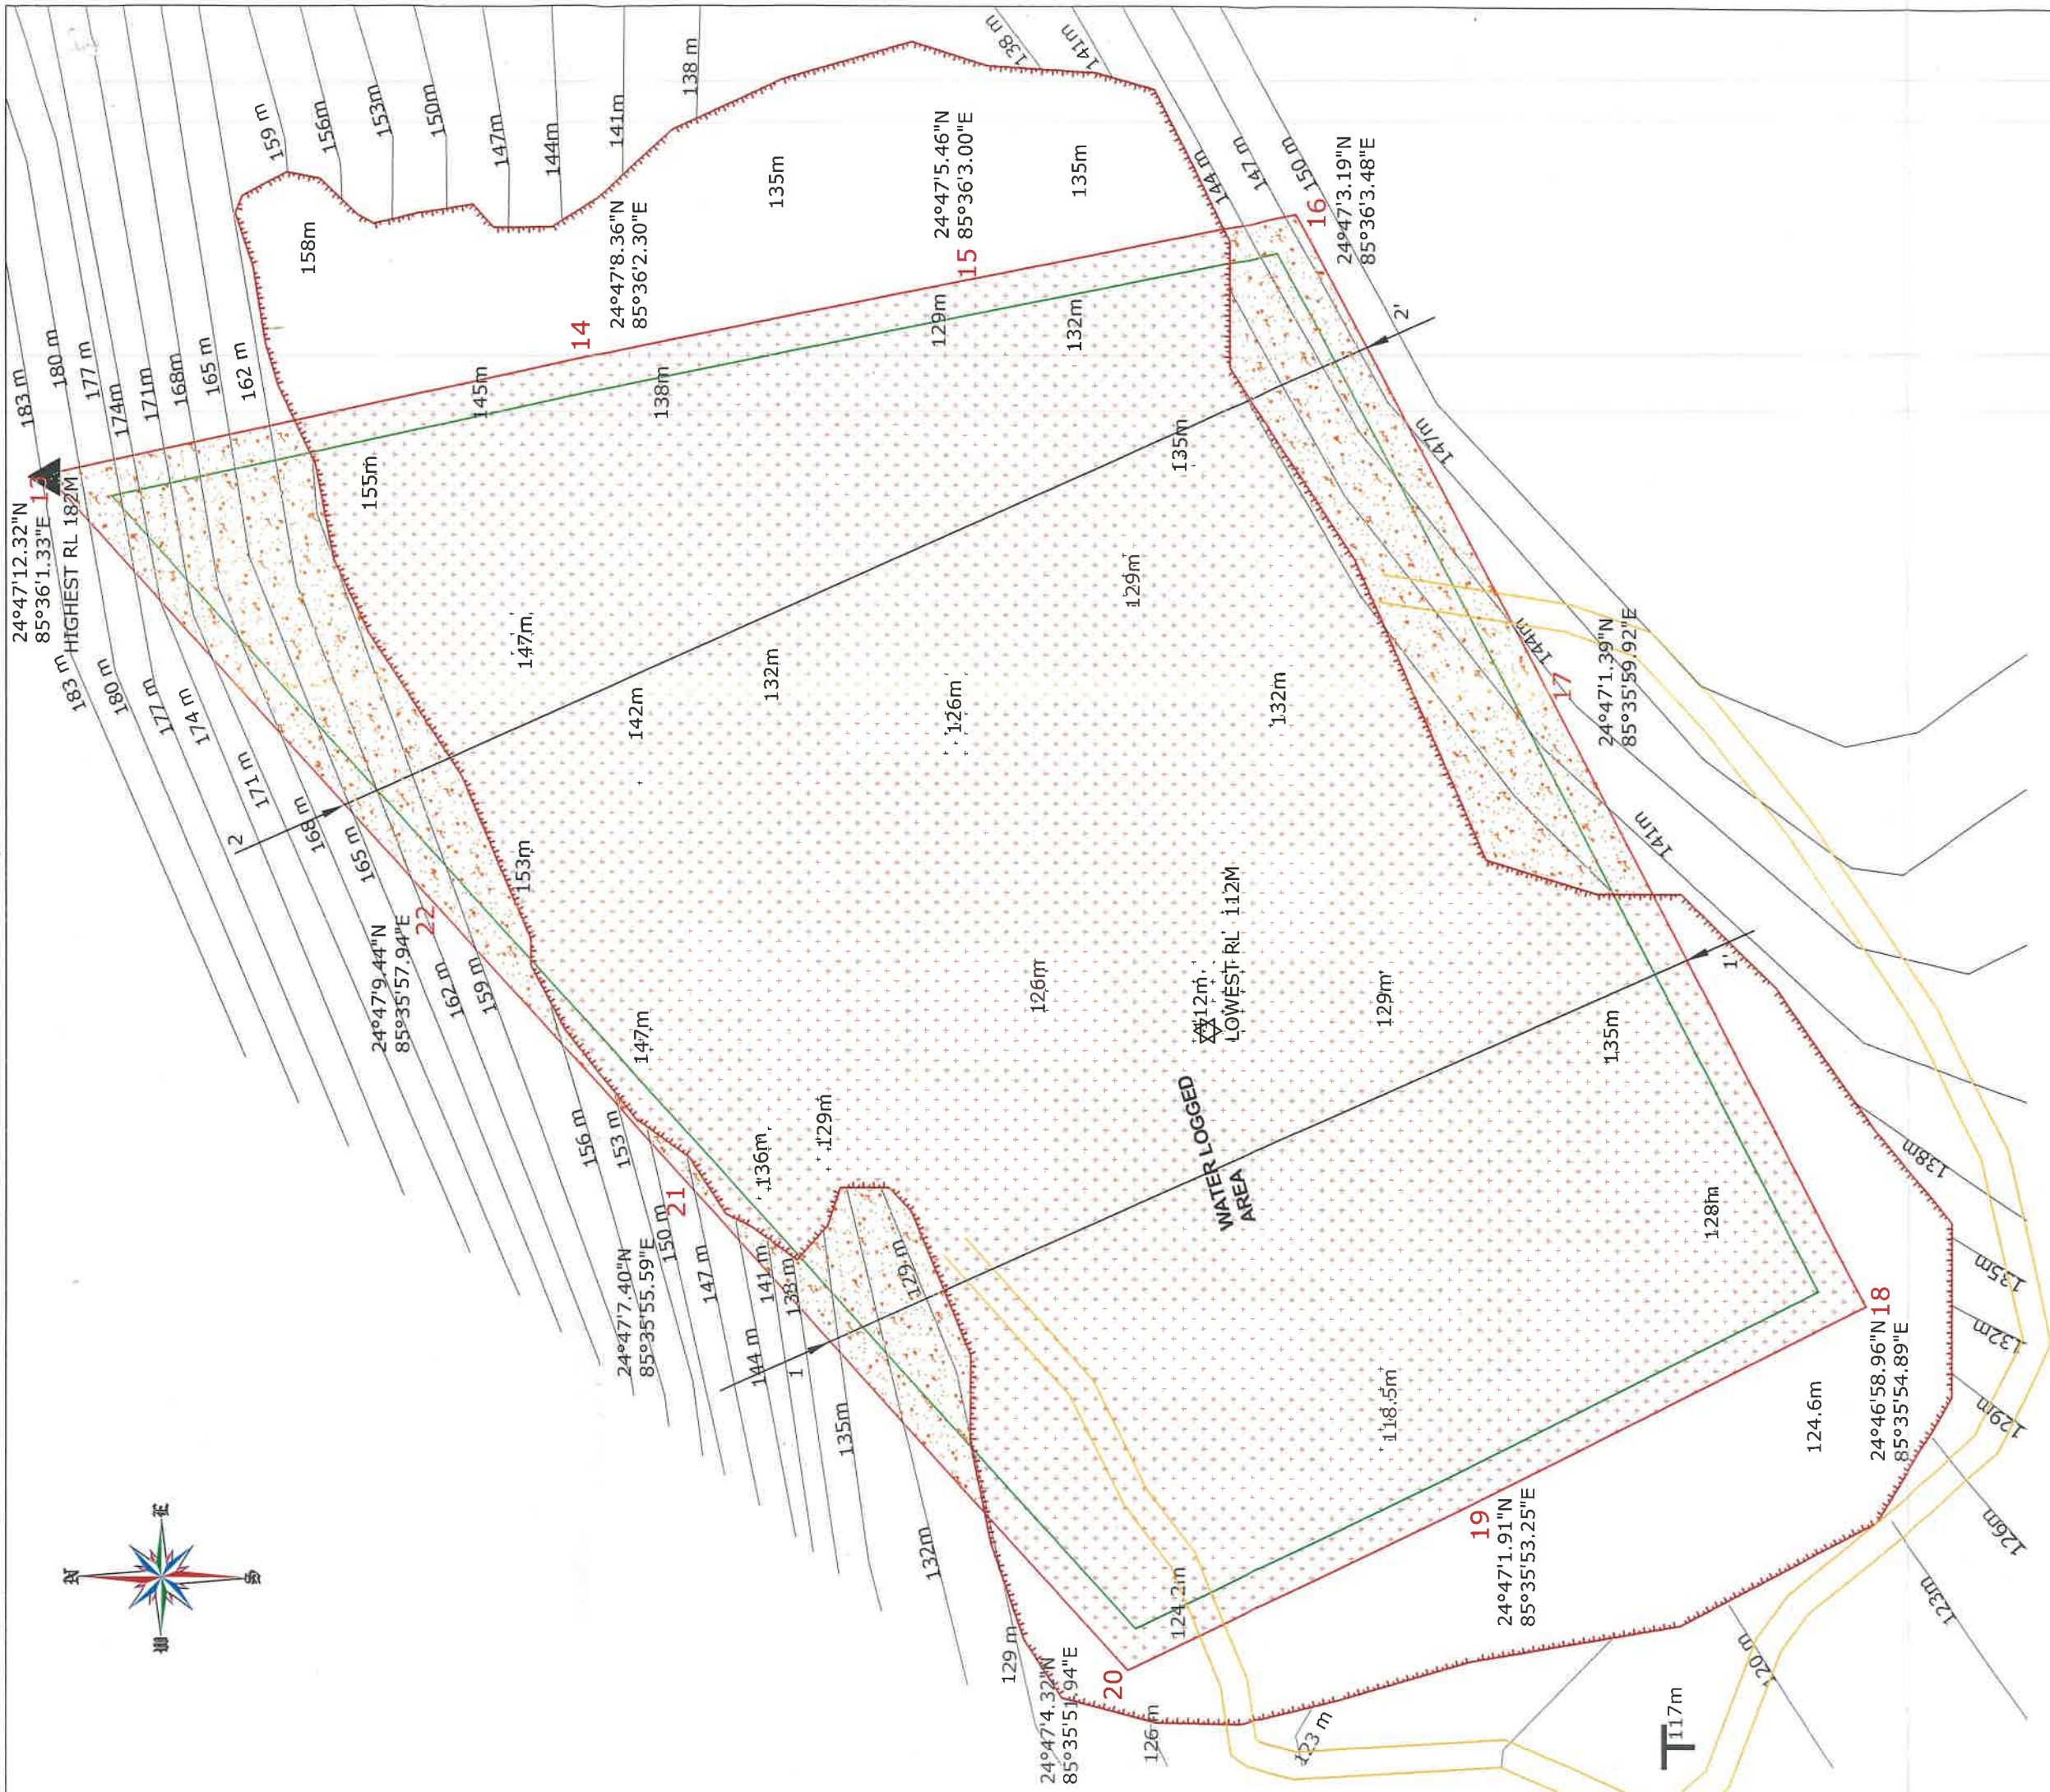


Rajendra Singh

GEOLOGY

1		GRITTY SOIL/MORUM
2		STONE

SURFACE/GEOLOGICAL PLAN	
STONE MINE, VILL.- KHAKHANDUWA, THANA- GOVINDPUR, THANA NO.-309, ANCHAL- GOVINDPUR, DISTRICT-NAWADA, BIHAR	
APPLICANT:-SRI RAJENDRA SINGH	
SCALE	DATE OF SURVEY
1:1000	16.50Acre (6.68ha)
PREPARED BY :- Er. Pravin Kr Sinha	
Reg.No.-RQP/BIH/SR.NO. 20	
Letter No. 3825 Dated 07/11/2019	
SIGNATURE	PLATE NO.-3

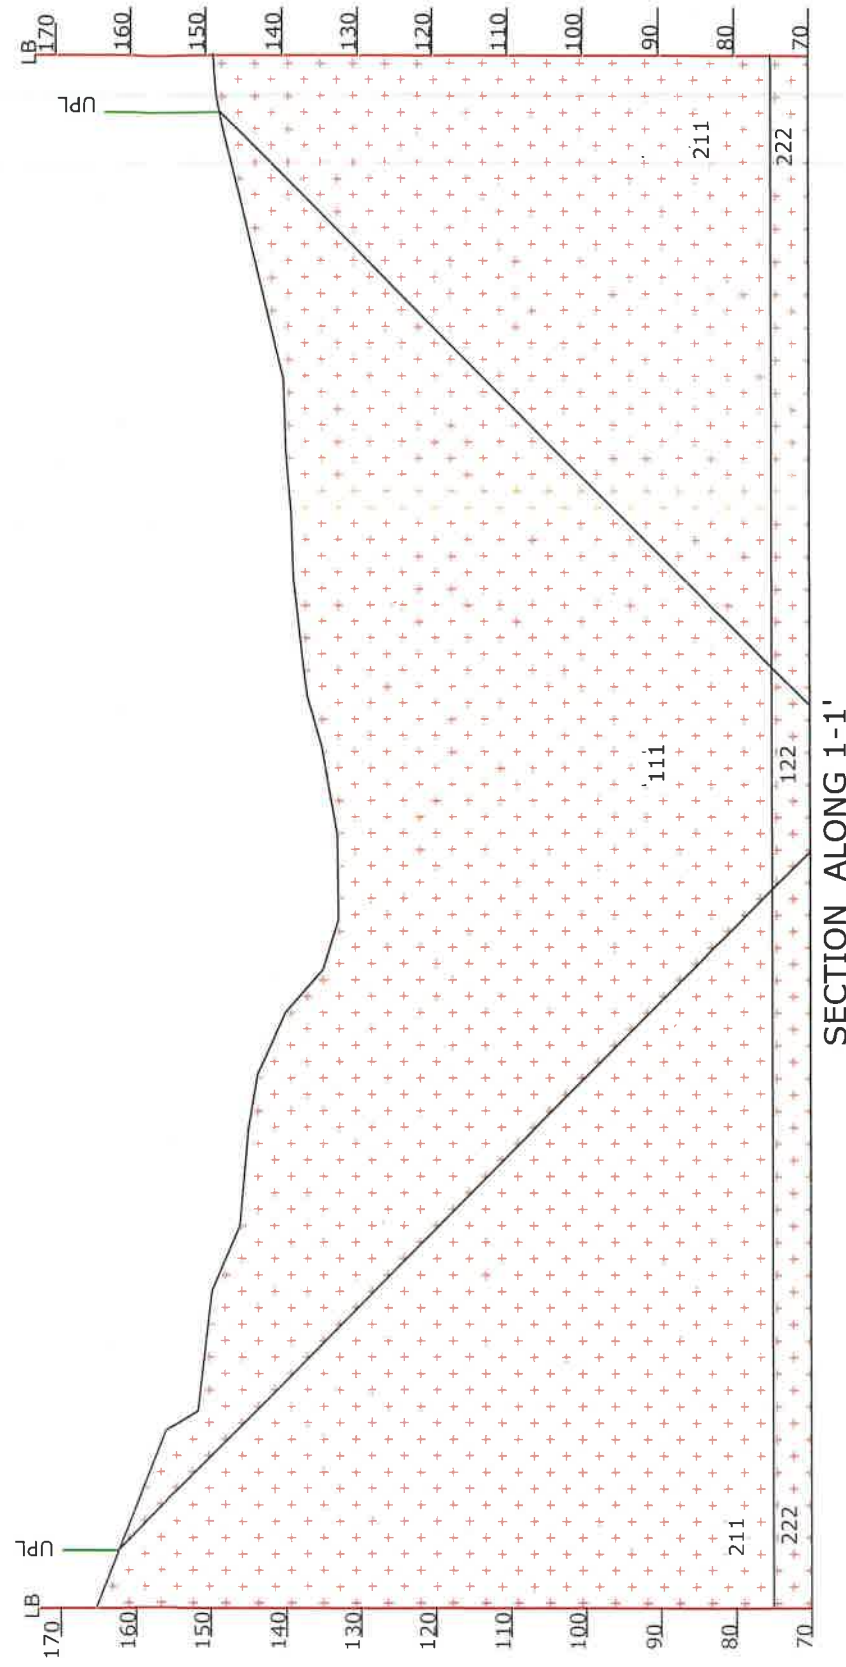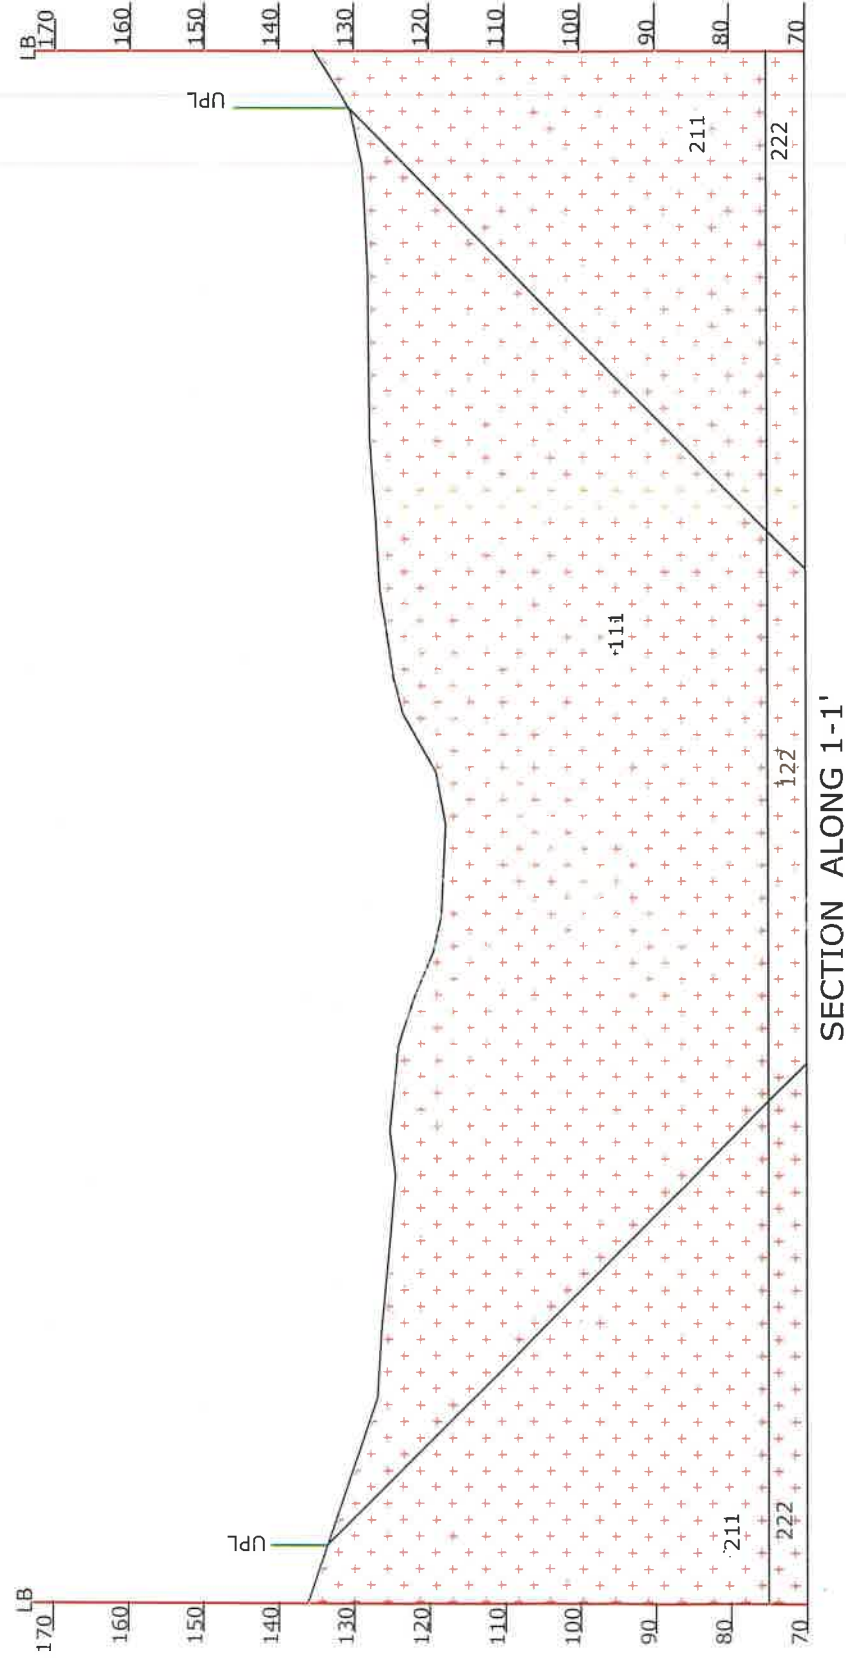

INDEX

1	LEASE BOUNDARY(LB)
2	7.5 M BARRIER/UPL
3	PROVED MINERAL RESERVE(111)
4	PROBABLE MINERAL RESERVE(122)
5	FEASIBILITY MINERAL RESOURCE (211)
6	PRE FEASIBILITY MINERAL RESOURCE (200)

GEOLOGY

1	MORRUM
2	STONE



Rajendra Singh

GEOLOGICAL SECTION

STONE MINE,
VILL.- KHAKHANDUWA, THANA- GOVINDPUR,
THANA NO.-309, ANCHAL- GOVINDPUR,
DISTRICT-NAWADA, BIHAR

APPLICANT:-SRI RAJENDRA SINGH

SCALE	AREA	DATE OF SURVEY
1:1000	16.50Acre (6.68ha)	


PREPARED BY :- Er. Pravin Kr Sinha

Reg.No.-RQP/BIH/SR.NO. 20

Letter No. 3825 Dated 07/11/2019

SIGNATURE

PLATE NO.-4

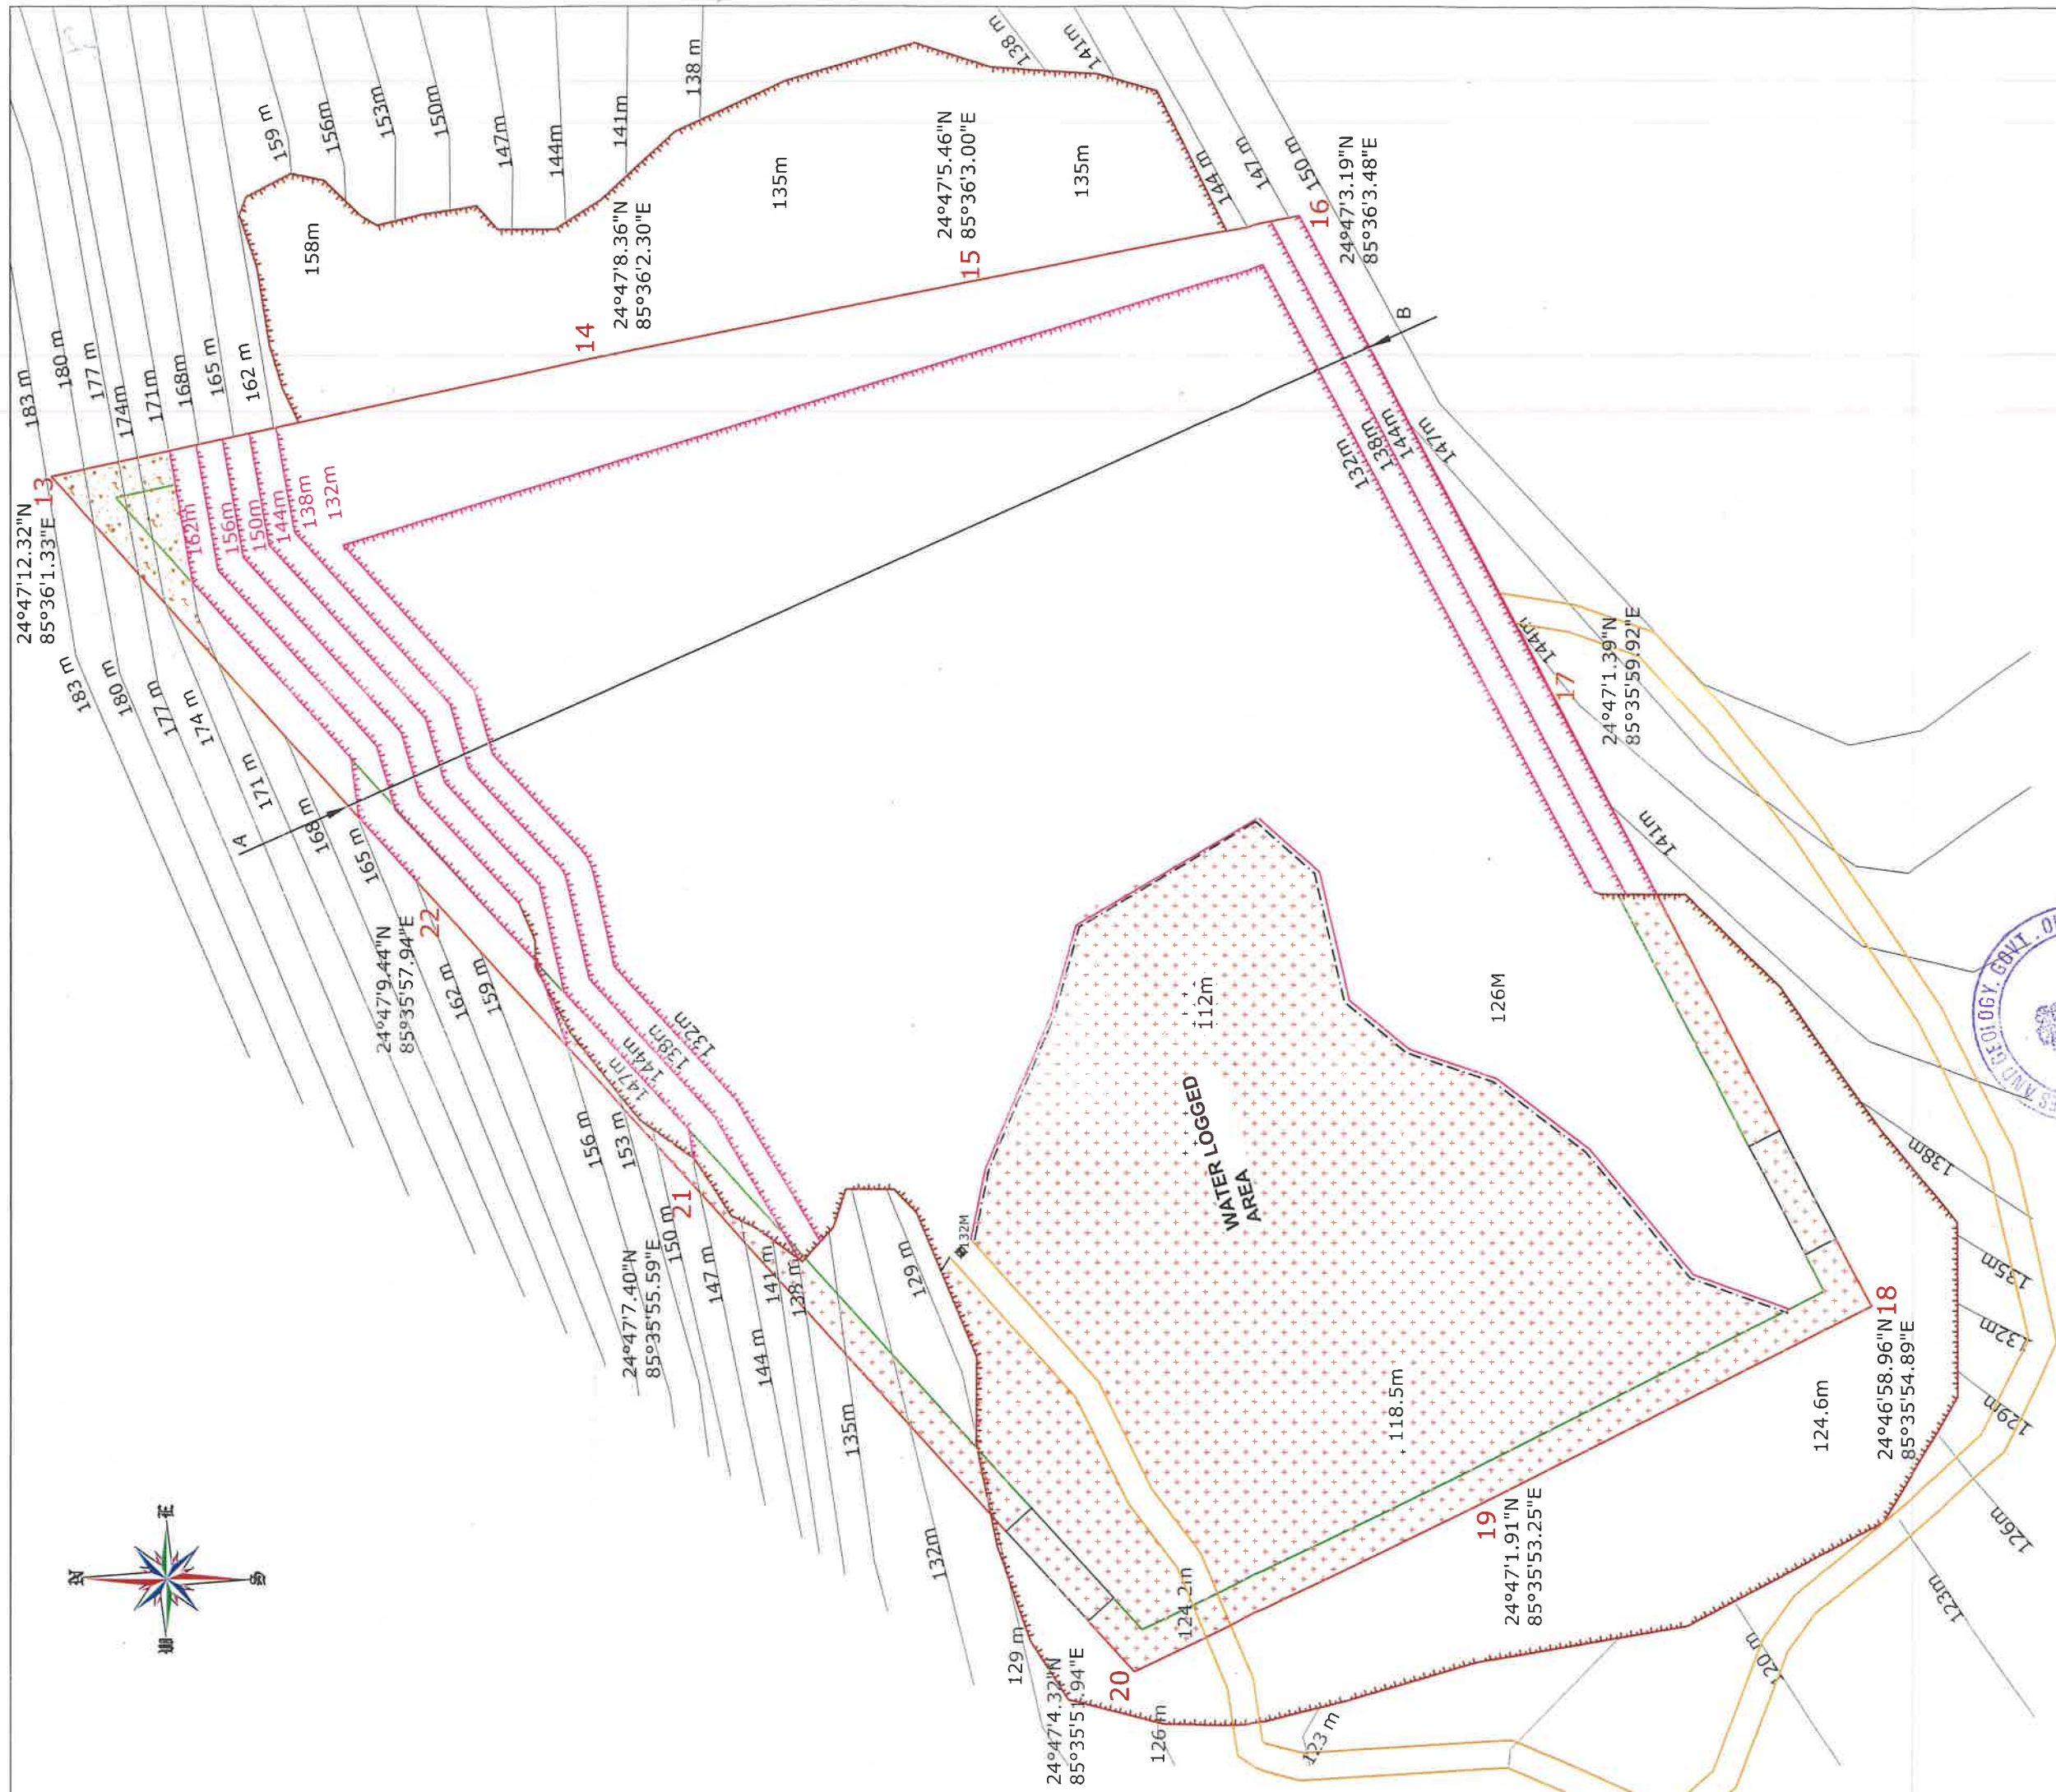

INDEX

1		LEASE BOUNDARY
2		7.5m SAFETY ZONE
3		GPS READING
4		HAUL ROAD
5		CONTOUR (INTERVAL 3M)
6		EXISTING QUARRY
7		FACE ADVANCEMENT
8		IN-SITU

EXTENT OF MINING

1ST YEAR
PLANTATION
1ST YEAR



GEOLOGY

1		SOIL/MORUM
2		STONE



DEVELOPMENT AT THE END OF 1st YEAR

STONE MINE,
VILL.- KHAKHANDUWA, THANA- GOVINDPUR,
THANA NO.-309, ANCHAL- GOVINDPUR,
DISTRICT-NAWADA, BIHAR

APPLICANT:-SRI RAJENDRA SINGH		
SCALE	AREA	DATE OF SURVEY
1:1000	16.50Acre (6.68ha)	19.10.2023
PREPARED BY :- Er. Pravin Kr Sinha		

SIGNATURE	Reg.No.-RQP/BIH/SR.NO. 20
	Letter No. 3825 Dated 07/11/2019
	PLATE NO.-5

Rajendra Singh

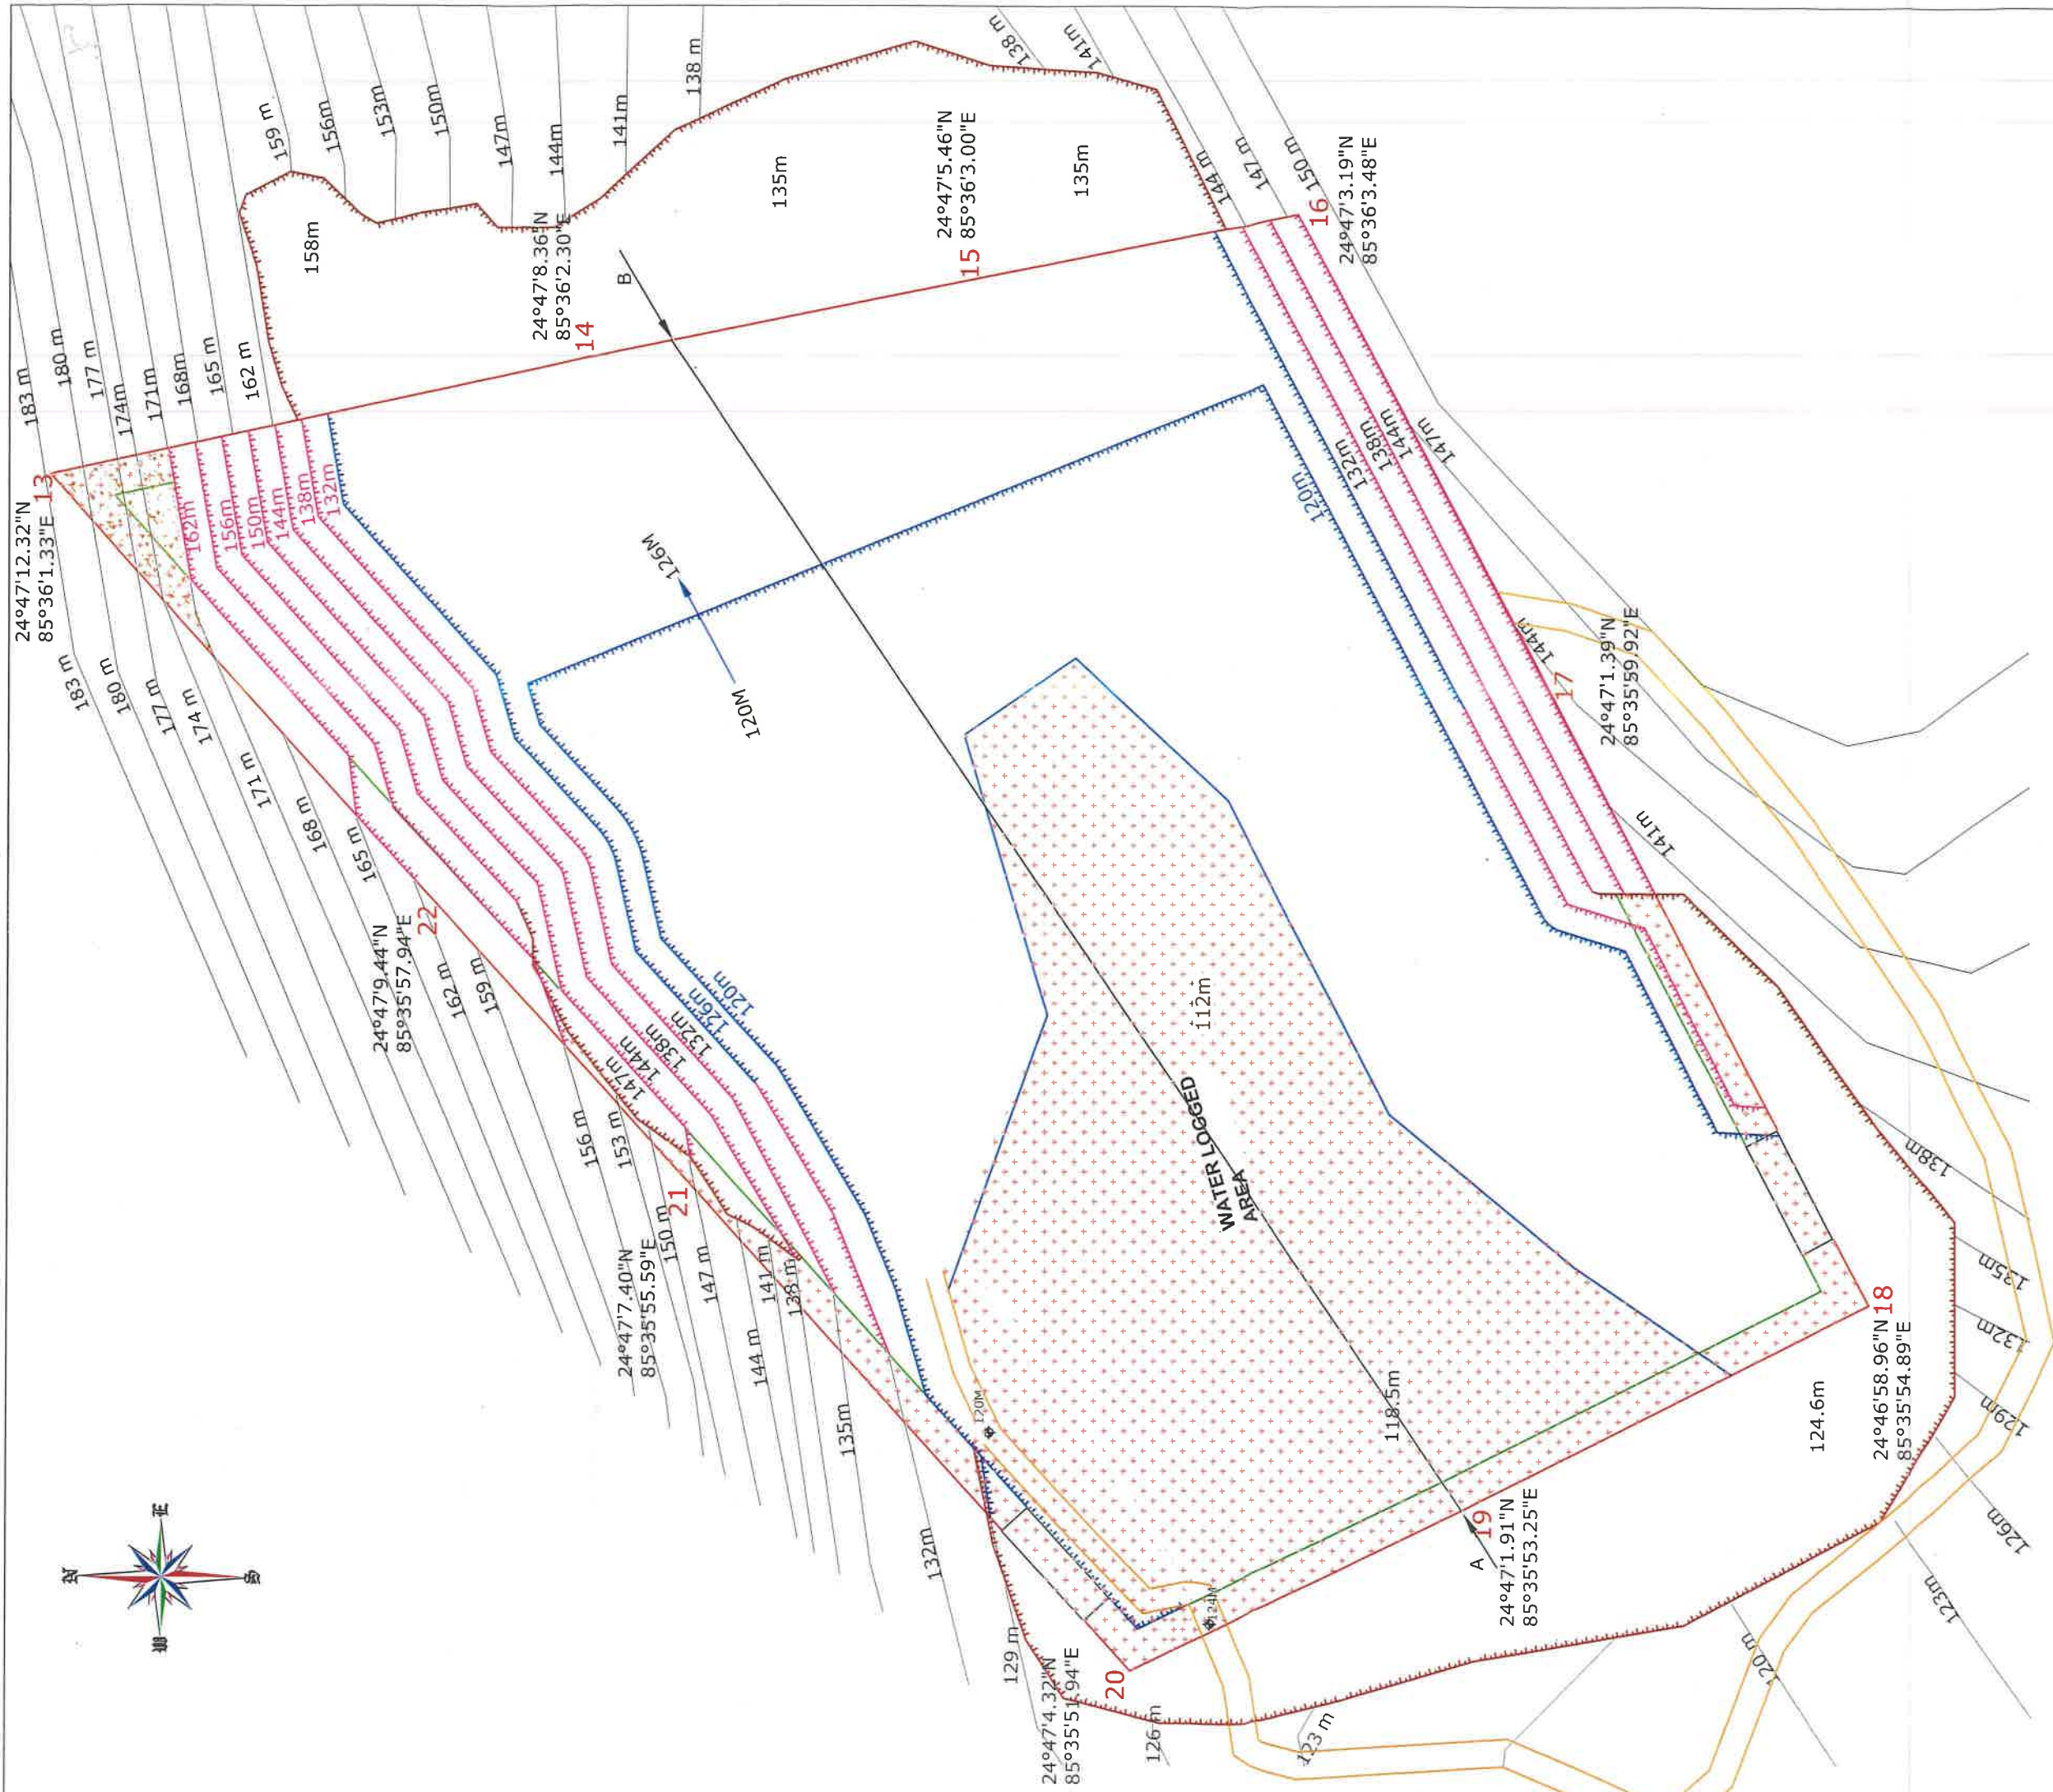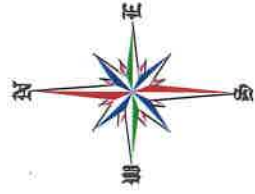

INDEX


1	LEASE BOUNDARY
2	7.5m SAFETY ZONE
3	GPS READING
4	HAUL ROAD
5	CONTOUR (INTERVAL 3M)
6	EXISTING QUARRY
7	FACE ADVANCEMENT
8	
9	



Rajendra Singh

EXTENT OF MINING
1ST 2ND YEAR
PLANTATION
1ST 2ND YEAR

DEVELOPMENT AT THE END OF 2nd YEAR	
STONE MINE, VILL.- KHAKHANDUWA, THANA- GOVINDPUR, THANA NO.-309, ANCHAL- GOVINDPUR, DISTRICT-NAWADA, BIHAR	
APPLICANT:-SRI RAJENDRA SINGH	DATE OF SURVEY
SCALE 1:1000	AREA 16.50Acre (6.68ha)
PREPARED BY :- Er. Pravin Kr Sinha	
Reg.No.-RQP/BIH/SR.NO. 20 Letter No. 3825 Dated 07/11/2019	
SIGNATURE	PLATE NO.-6

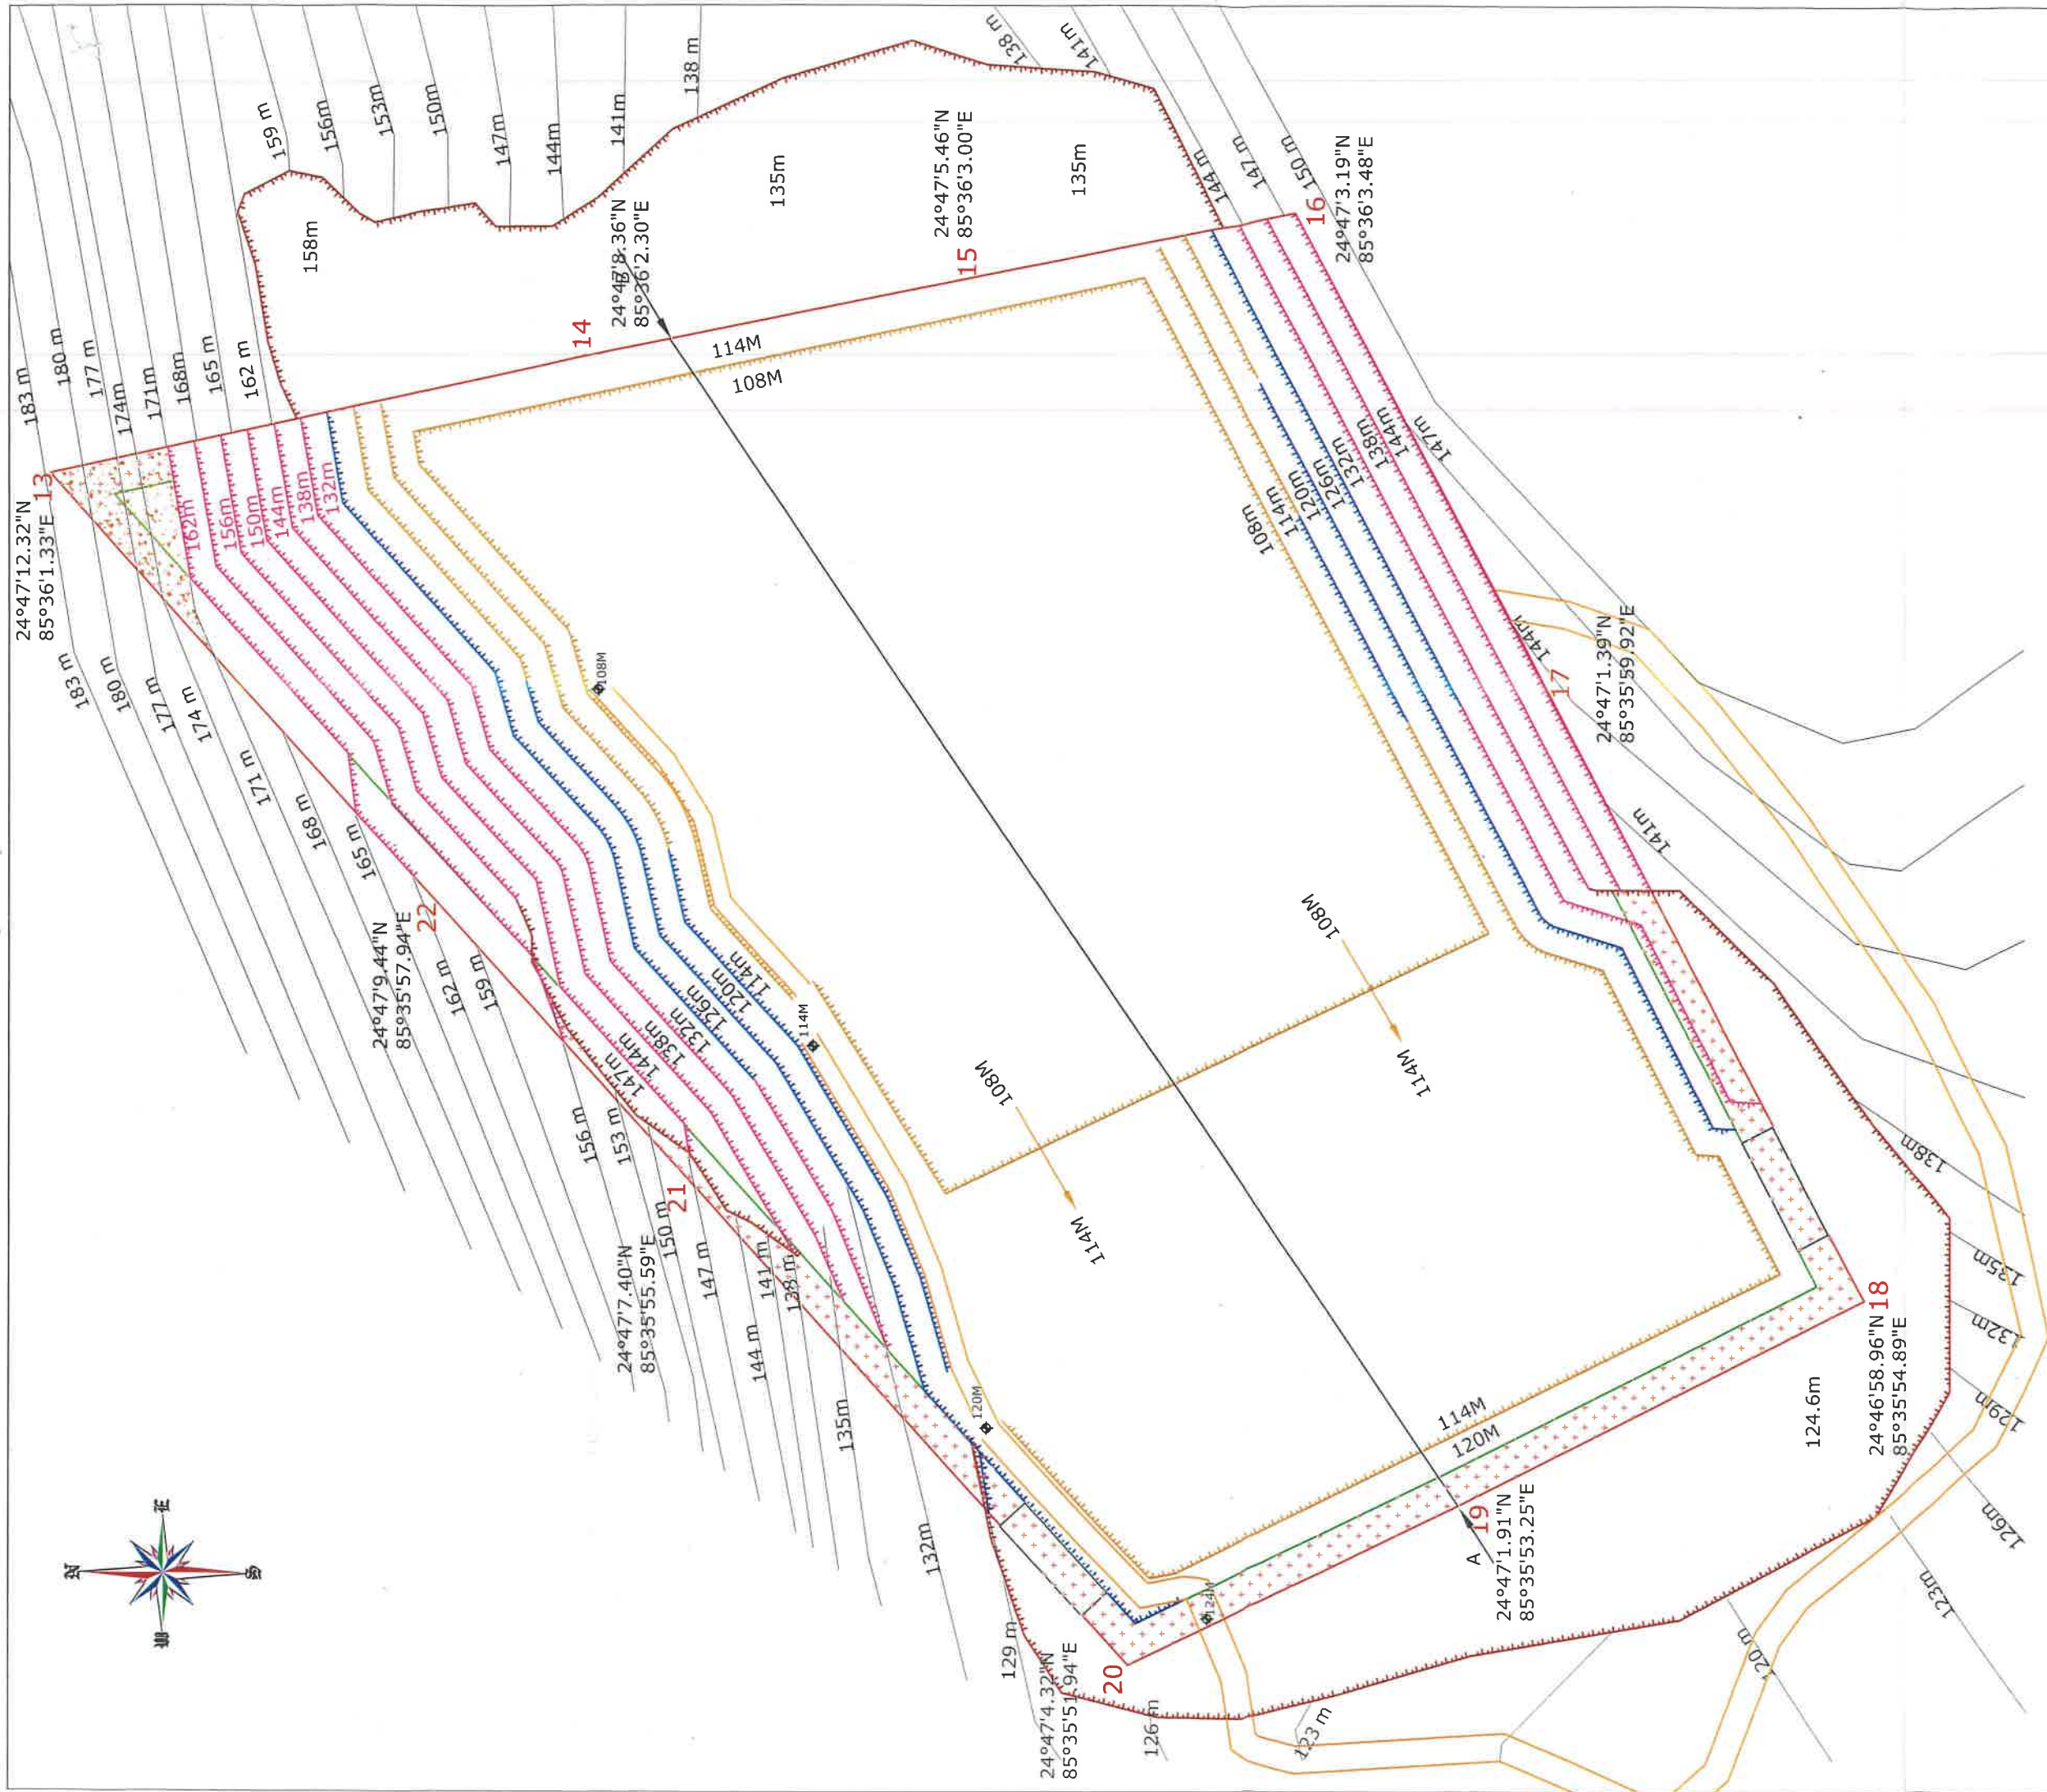

INDEX

1		LEASE BOUNDARY
2		7.5m SAFETY ZONE
3		GPS READING
4		HAUL ROAD
5		CONTOUR (INTERVAL 3M)
6		EXISTING QUARRY
7		FACE ADVANCEMENT
8		
9		





EXTENT OF MINING

1ST	2ND	3RD YEAR
1ST	2ND	3RD YEAR

Rajendra Singh

DEVELOPMENT AT THE END OF 3rd YEAR	
STONE MINE, VILL.- KHAKHANDUWA, THANA- GOVINDPUR, THANA NO.-309, ANCHAL- GOVINDPUR, DISTRICT-NAWADA, BIHAR	
APPLICANT:-SRI RAJENDRA SINGH	
SCALE 1:1000	DATE OF SURVEY 19.10.2023
AREA 16.50Acre (6.68ha)	
PREPARED BY :- Er. Pravin Kr Sinha	
Reg.No.-RQP/BIH/SR.NO. 20 Letter No. 3825 Dated 07/11/2019	
SIGNATURE <i>Rajendra Singh</i>	PLATE NO.-7

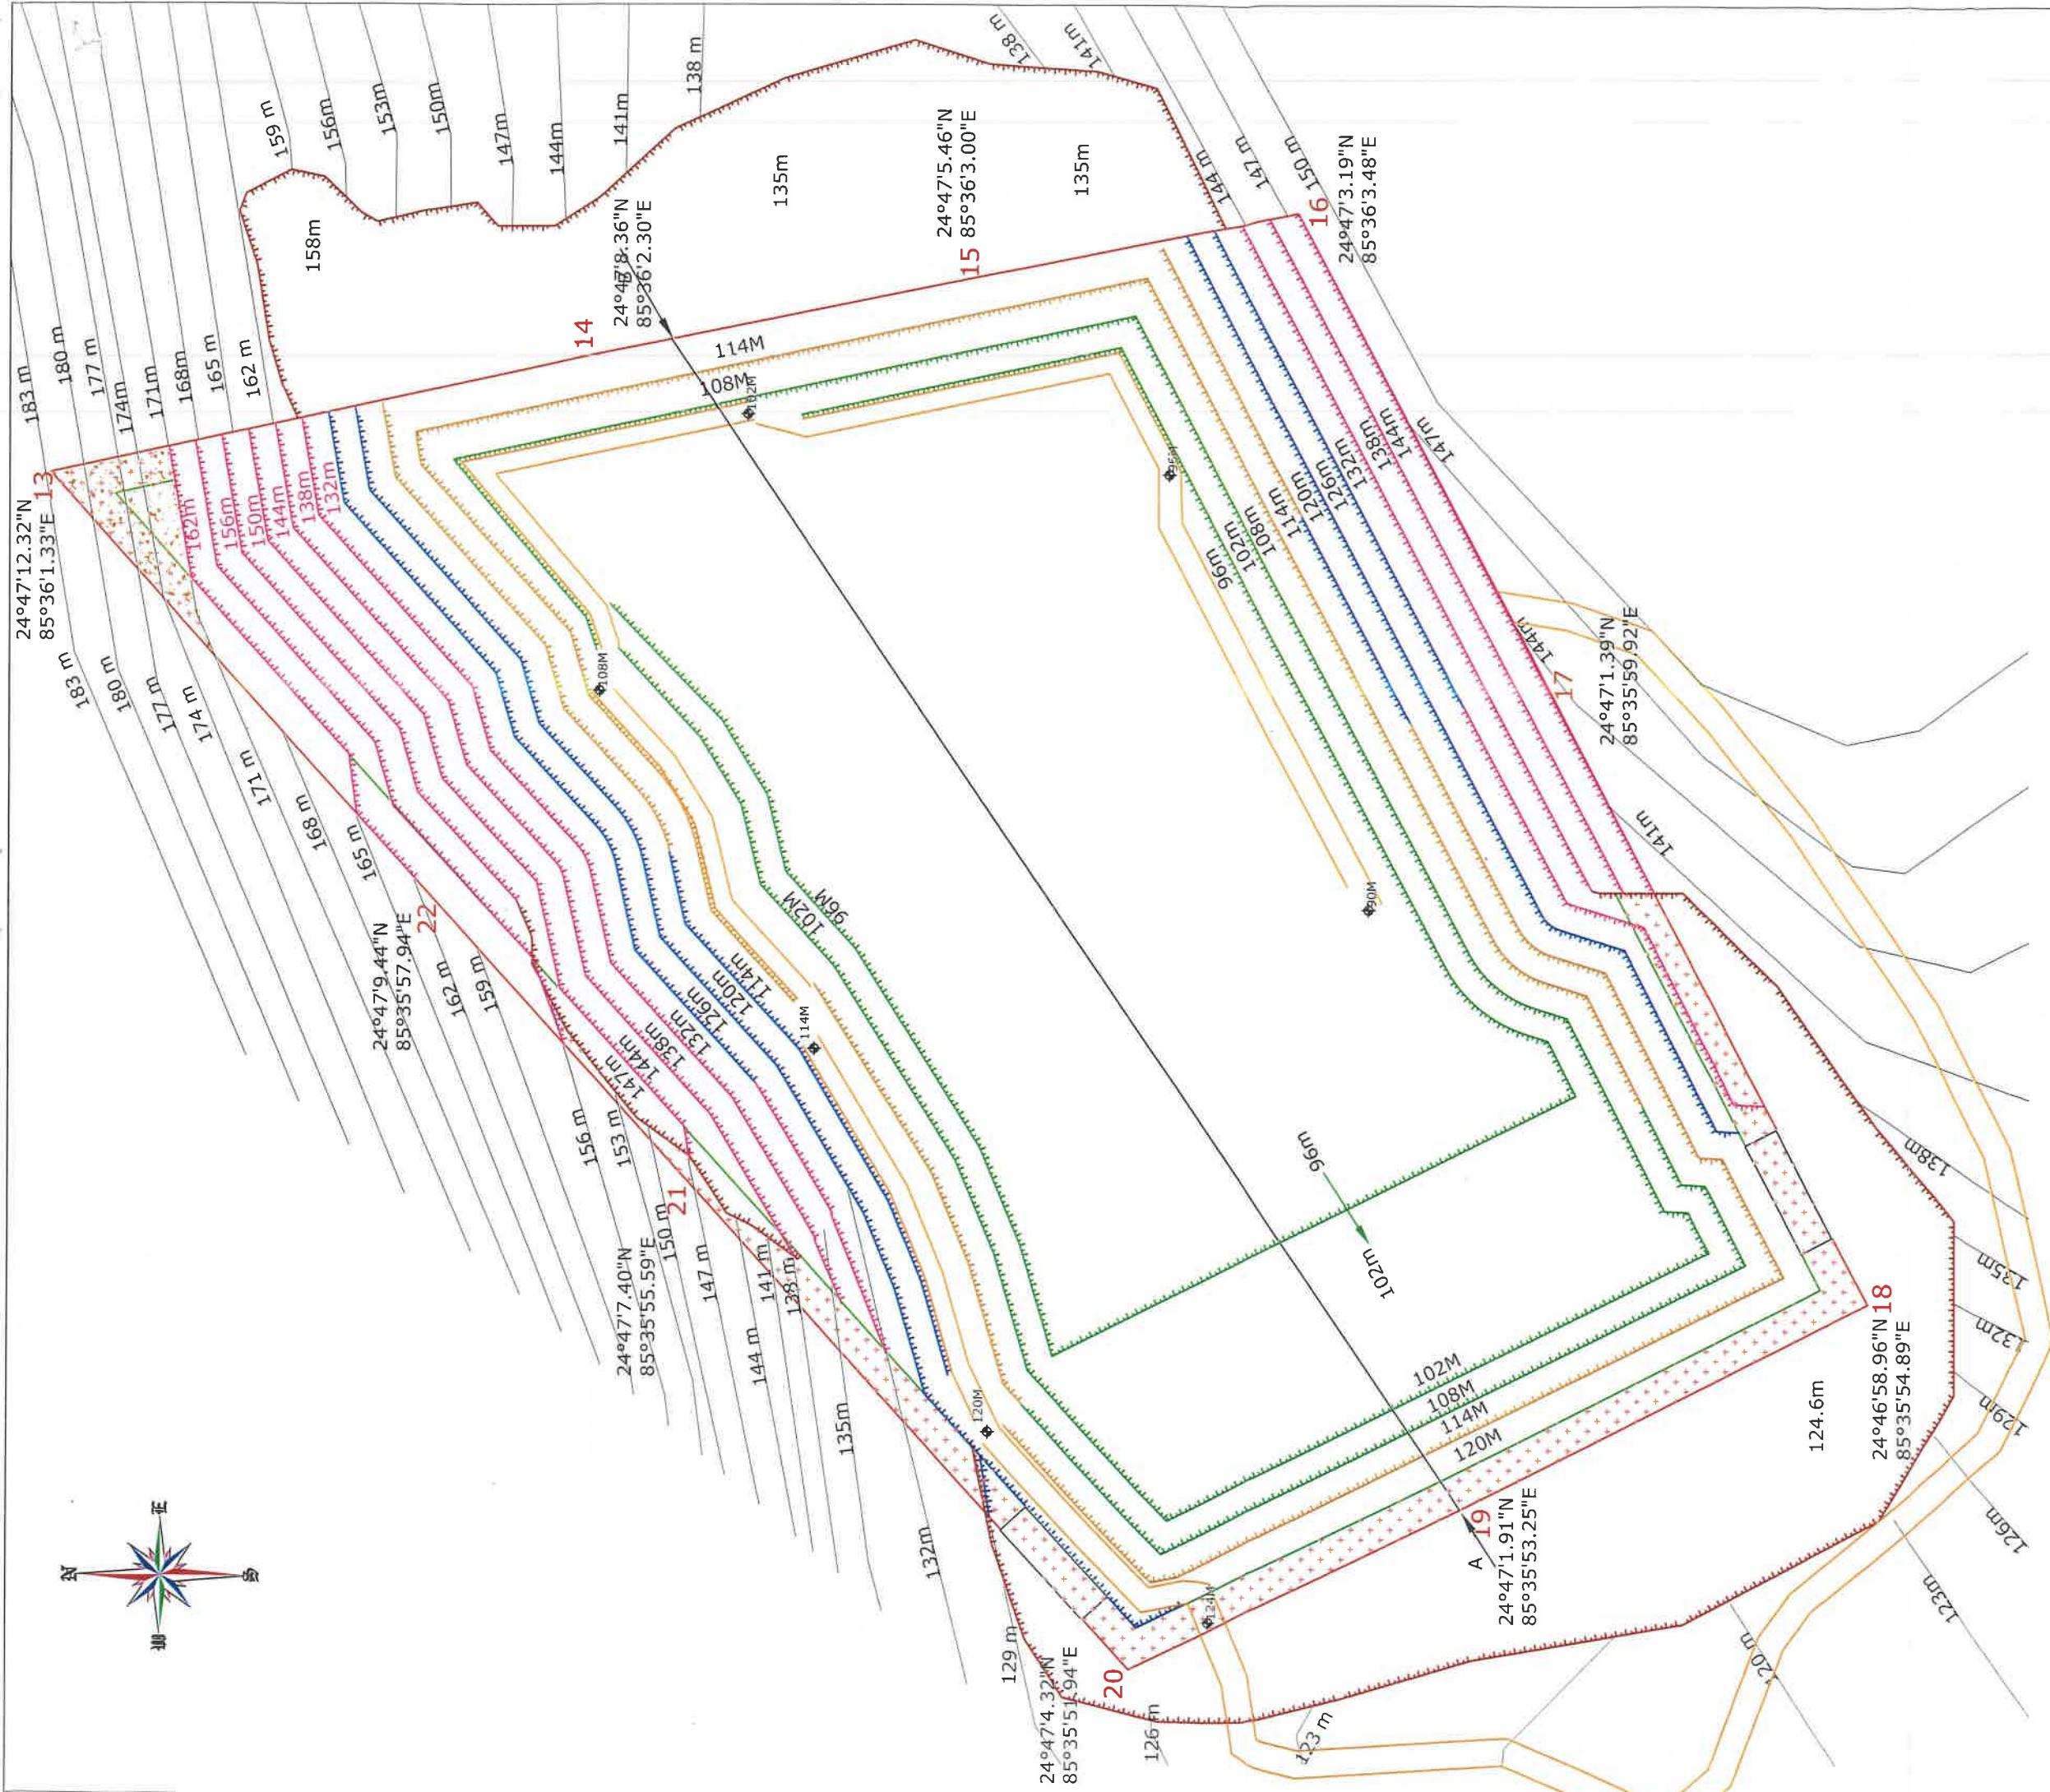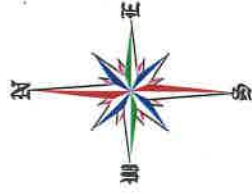

INDEX

1		LEASE BOUNDARY
2		7.5m SAFETY ZONE
3		GPS READING
4		HAUL ROAD
5		CONTOUR (INTERVAL 3M)
6		EXISTING QUARRY
7		FACE ADVANCEMENT
8		
9		




Rajendra Singh

EXTENT OF MINING

1ST	2ND	3RD	4TH YEAR
1ST	2ND	3RD	4TH YEAR

DEVELOPMENT AT THE END OF 4th YEAR	
STONE MINE, VILL.- KHAKHANDUWA, THANA- GOVINDPUR, THANA NO.-309, ANCHAL- GOVINDPUR, DISTRICT-NAWADA, BIHAR	
APPLICANT:-SRI RAJENDRA SINGH	
SCALE 1:1000	DATE OF SURVEY 19.10.2023
AREA 16.50Acre (6.68ha)	
PREPARED BY :- Er. Pravin Kr Sinha	
Reg.No.-RQP/BIH/SR.NO. 20	
Letter No. 3825 Dated 07/11/2019	
SIGNATURE <i>[Signature]</i>	PLATE NO.-8

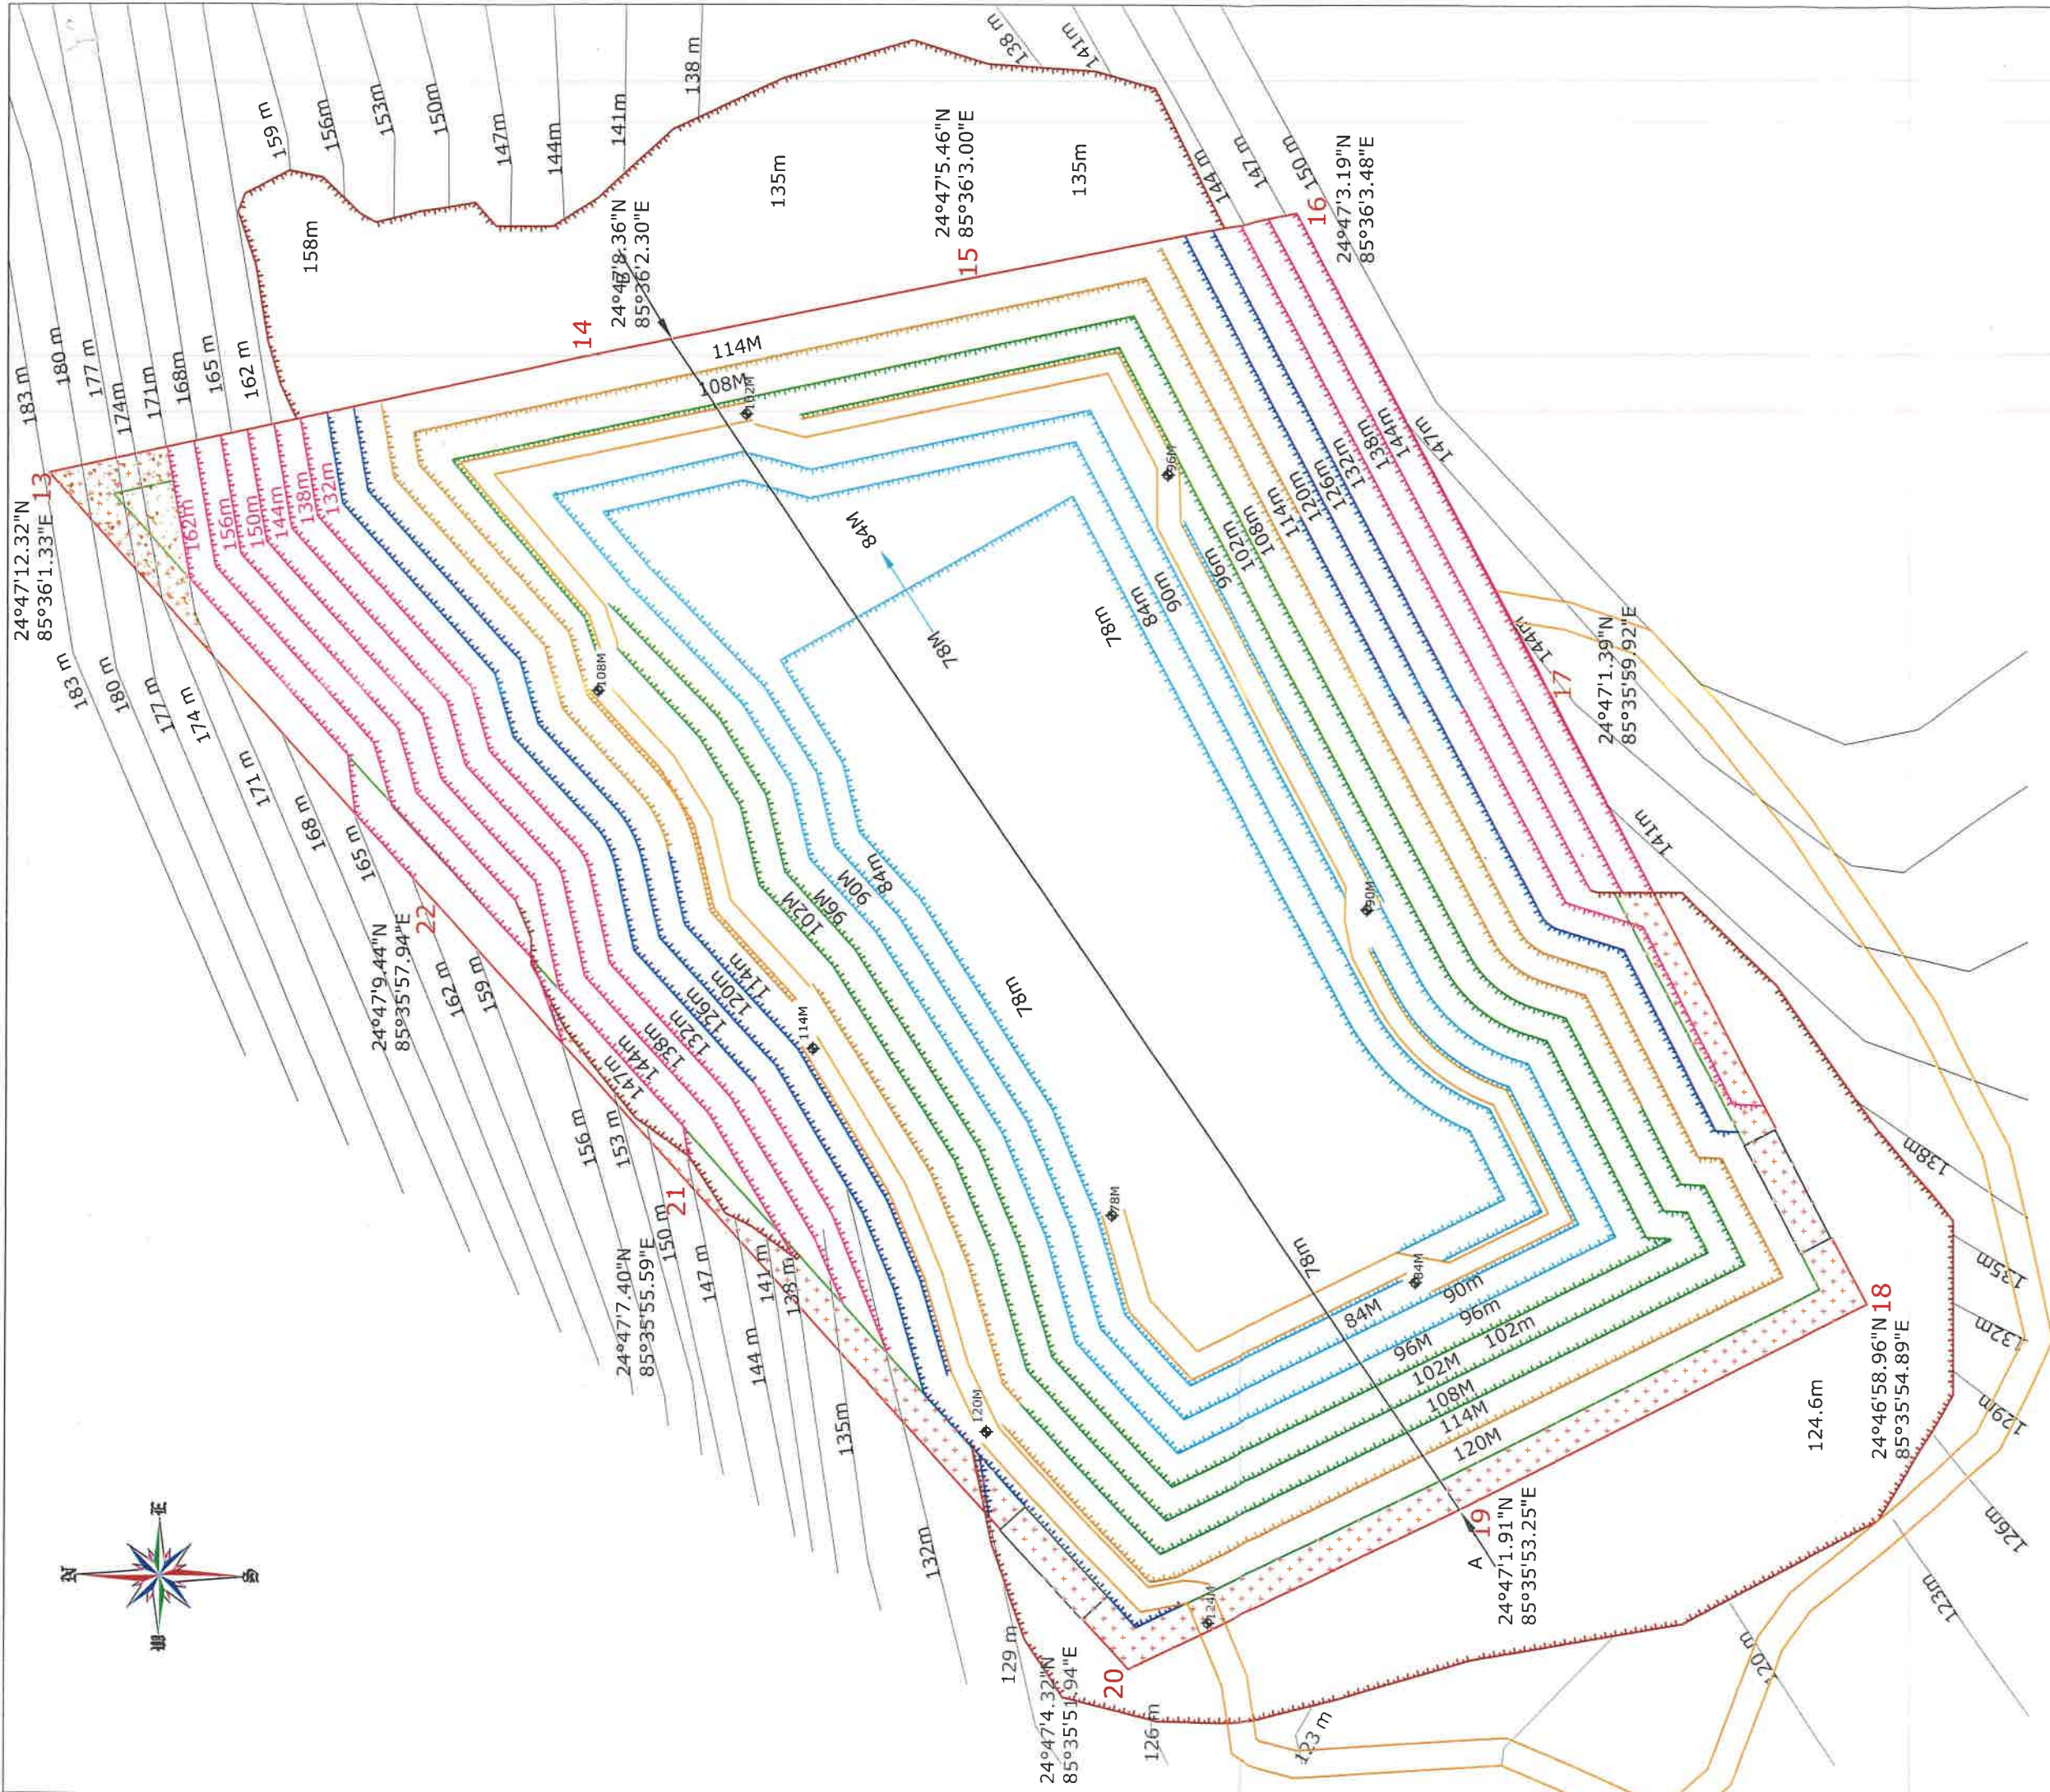


INDEX


1		LEASE BOUNDARY
2		7.5m SAFETY ZONE
3		GPS READING
4		HAUL ROAD
5		CONTOUR (INTERVAL 3M)
6		EXISTING QUARRY
7		FACE ADVANCEMENT
8		
9		




Rajendra Singh

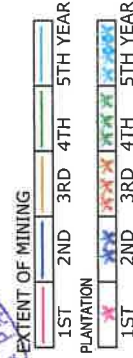


DEVELOPMENT AT THE END OF 5th YEAR	
STONE MINE, VILL.- KHAKHANDUWA, THANA- GOVINDPUR, THANA NO.-309, ANCHAL- GOVINDPUR, DISTRICT-NAWADA, BIHAR	
APPLICANT:-SRI RAJENDRA SINGH	
SCALE 1:1000	AREA 16.50Acre (6.68ha)
DATE OF SURVEY 19.10.2023	
PREPARED BY :- Er. Pravin Kr Sinha	
Reg.No.-RQP/BIH/SR.NO. 20	
Letter No. 3825 Dated 27/11/2019	
SIGNATURE	PLATE NO.-9

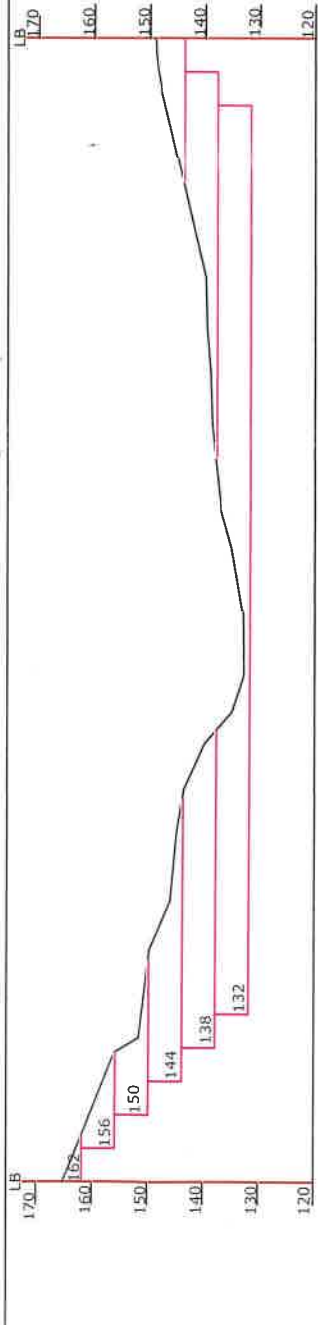


SECTION ALONG A-B(1ST YEAR)

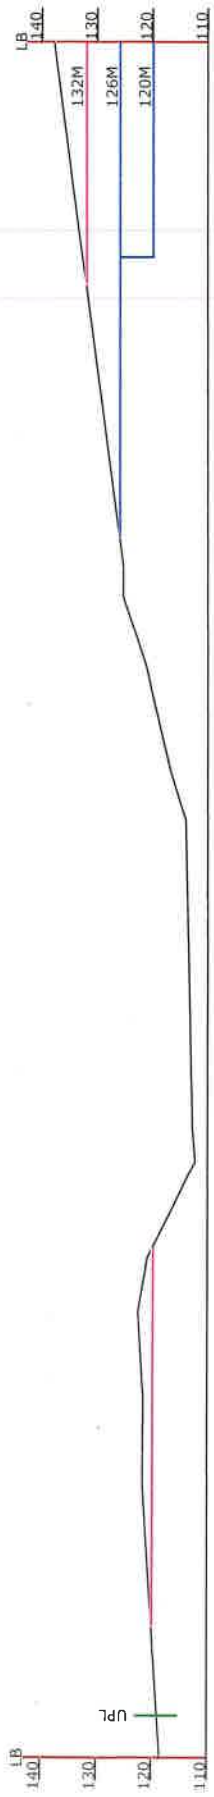


SECTION ALONG A-B(2ND YEAR)

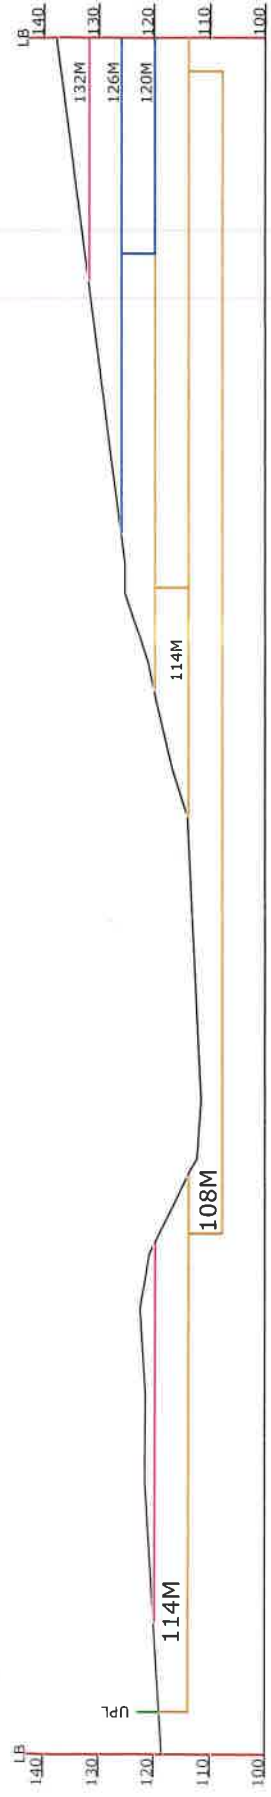


SECTION ALONG A-B(3RD YEAR)

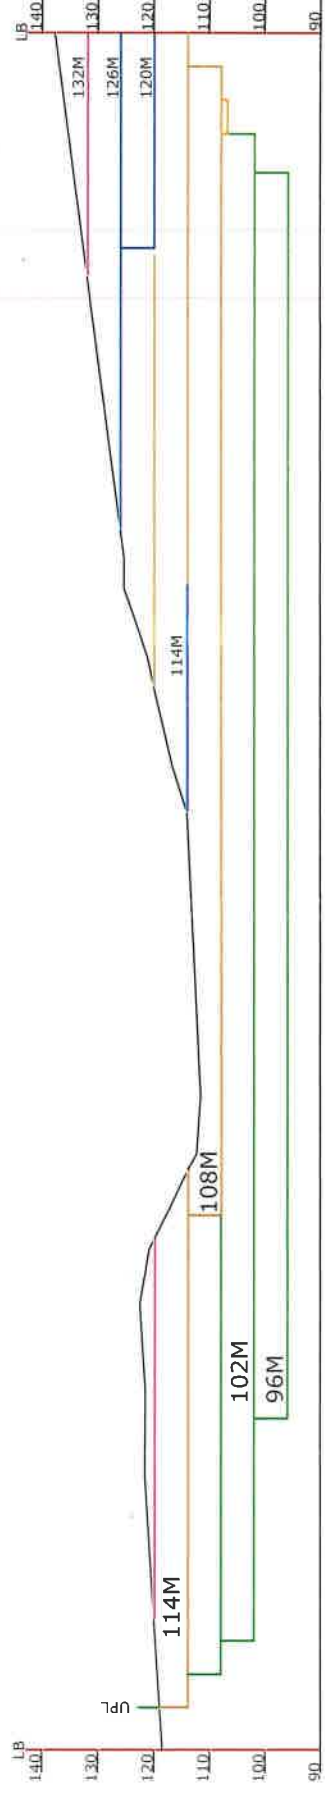

SECTION ALONG A-B(4TH YEAR)

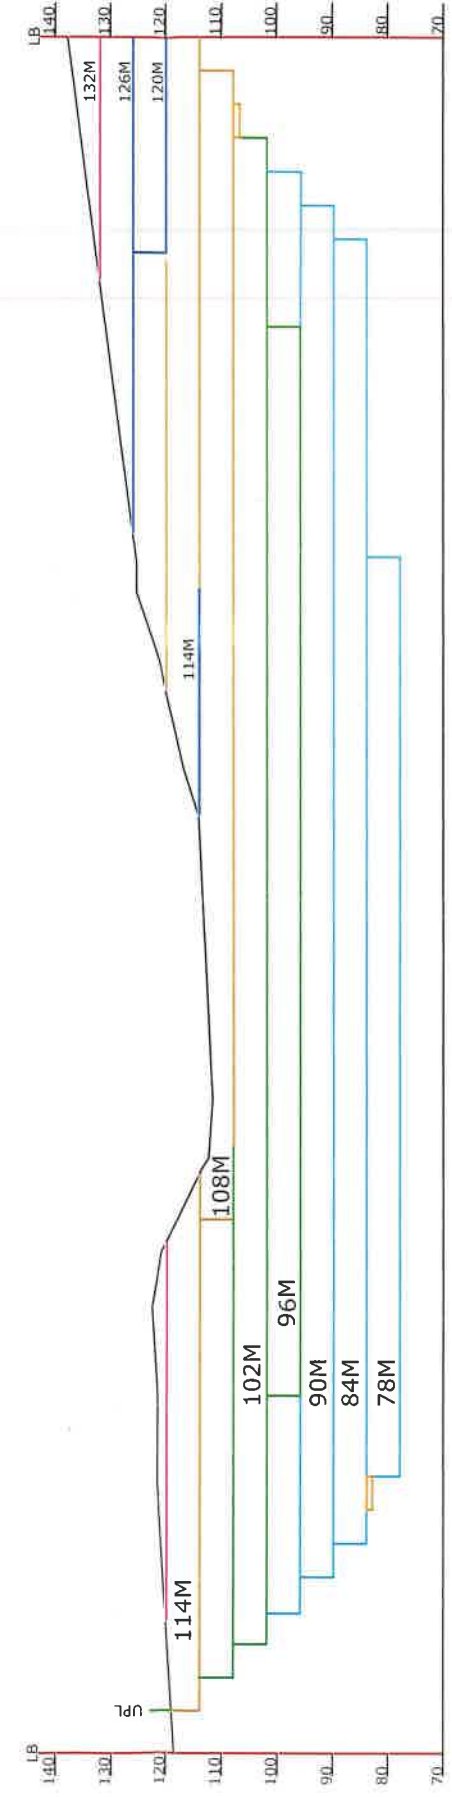

SECTION ALONG A-B(5TH YEAR)

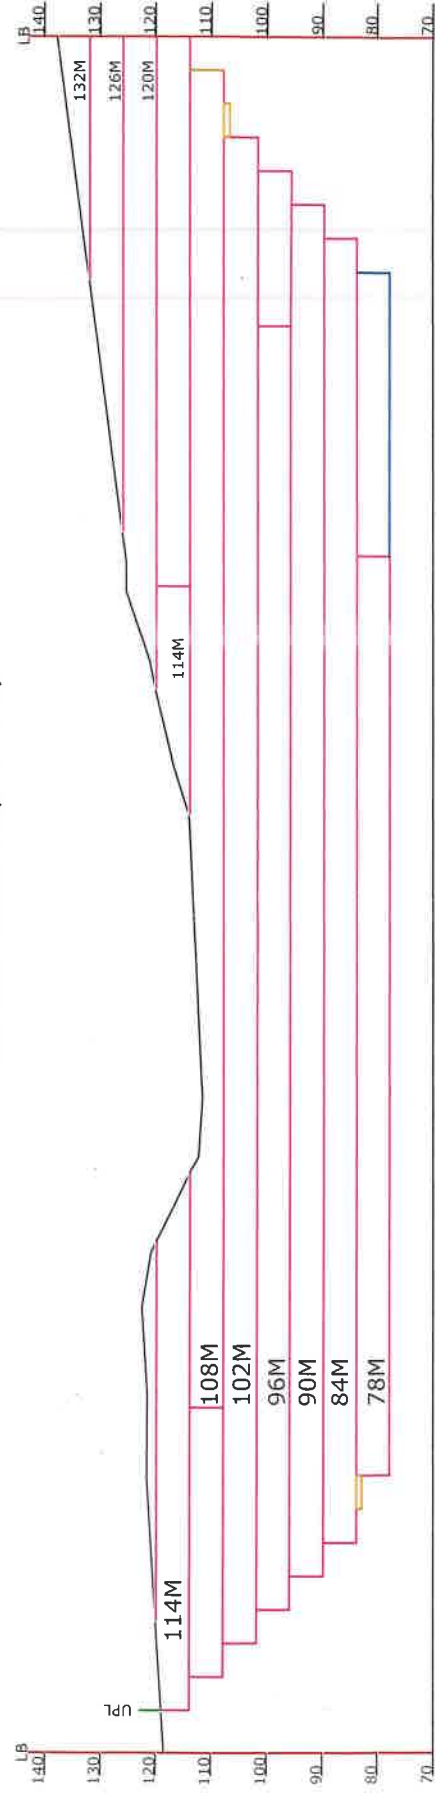


SECTION ALONG A-B(CONCEPTUAL)





Rajendra Singh

INDEX

1	LEASE BOUNDARY
2	7.5m SAFETY ZONE
3	HAUL ROAD

 


DEVELOPMENT & CONCEPTUAL SECTIONS	
STONE MINE, VILL.- KHAKHANDUWA, THANA - GOVINDPUR, THANA NO.-309, ANCHAL- GOVINDPUR, DISTRICT-NAWADA, BIHAR	
APPLICANT:-SRI RAJENDRA SINGH	
SCALE 1:1000	AREA 16.50Acre (6.68ha)
DATE OF SURVEY 19.10.2023	
PREPARED BY :- Er. Pravin Kr Sinha	
Reg.No.-RQP/BIH/SR.NO. 20	
Letter No. 3825 Dated 07/11/2019	
SIGNATURE	PLATE NO.-10

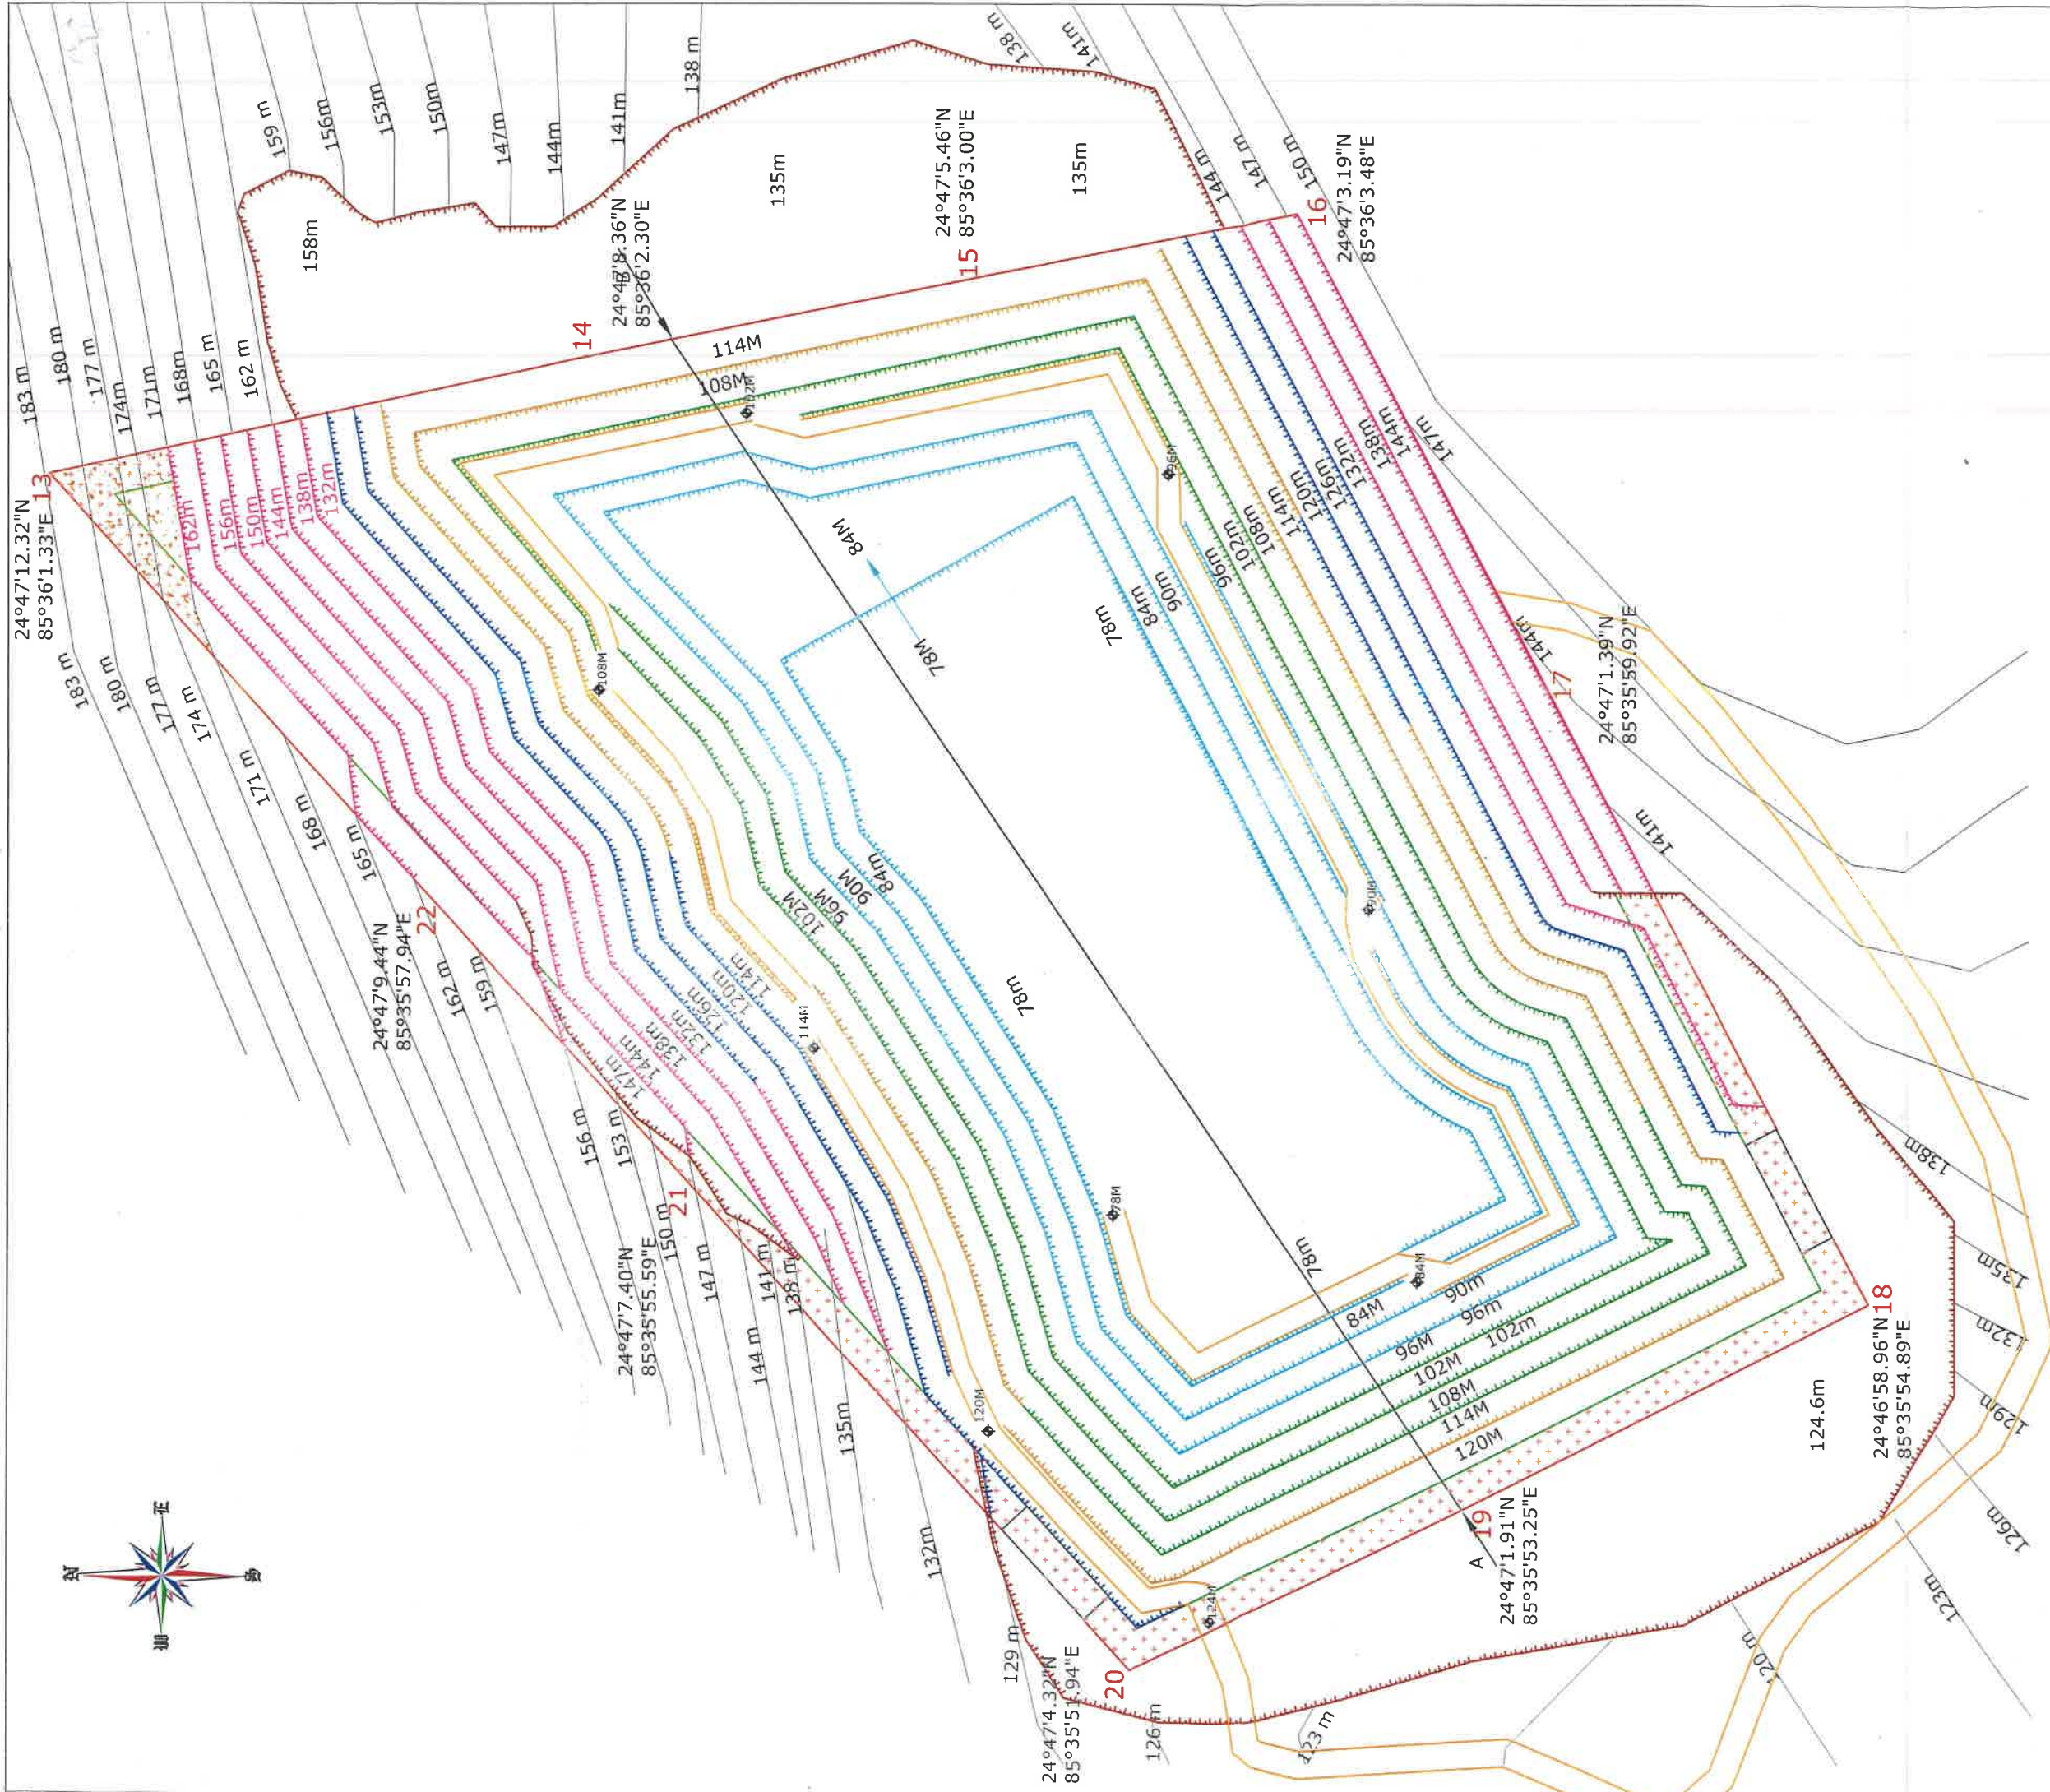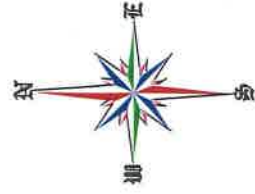

INDEX


1	LEASE BOUNDARY
2	7.5m SAFETY ZONE
25° 8'59.52\"N 85°54'15.22\"E	GPS READING
4	HAUL ROAD
	CONTOUR (INTERVAL 3M)
	EXISTING QUARRY
	FACE ADVANCEMENT
8	
9	

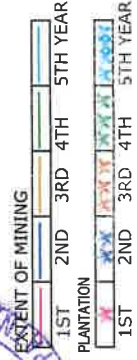

Pravindra Singh


COMPOSITE PLAN

STONE MINE, VILL.- KHAKHANDUWA, THANA- GOVINDPUR, THANA NO.-309, ANCHAL- GOVINDPUR, DISTRICT-NAWADA, BIHAR	
APPLICANT:-SRI RAJENDRA SINGH	
SCALE 1:1000	DATE OF SURVEY 16.50Acre (6.68ha) 19.10.2023
PREPARED BY :- Et. Pravindra Singh	
Reg.No.-RQP/BIH/SR.NO. 20	
Letter No. 3825 Dated 07/11/2019	
SIGNATURE	PLATE NO.-11

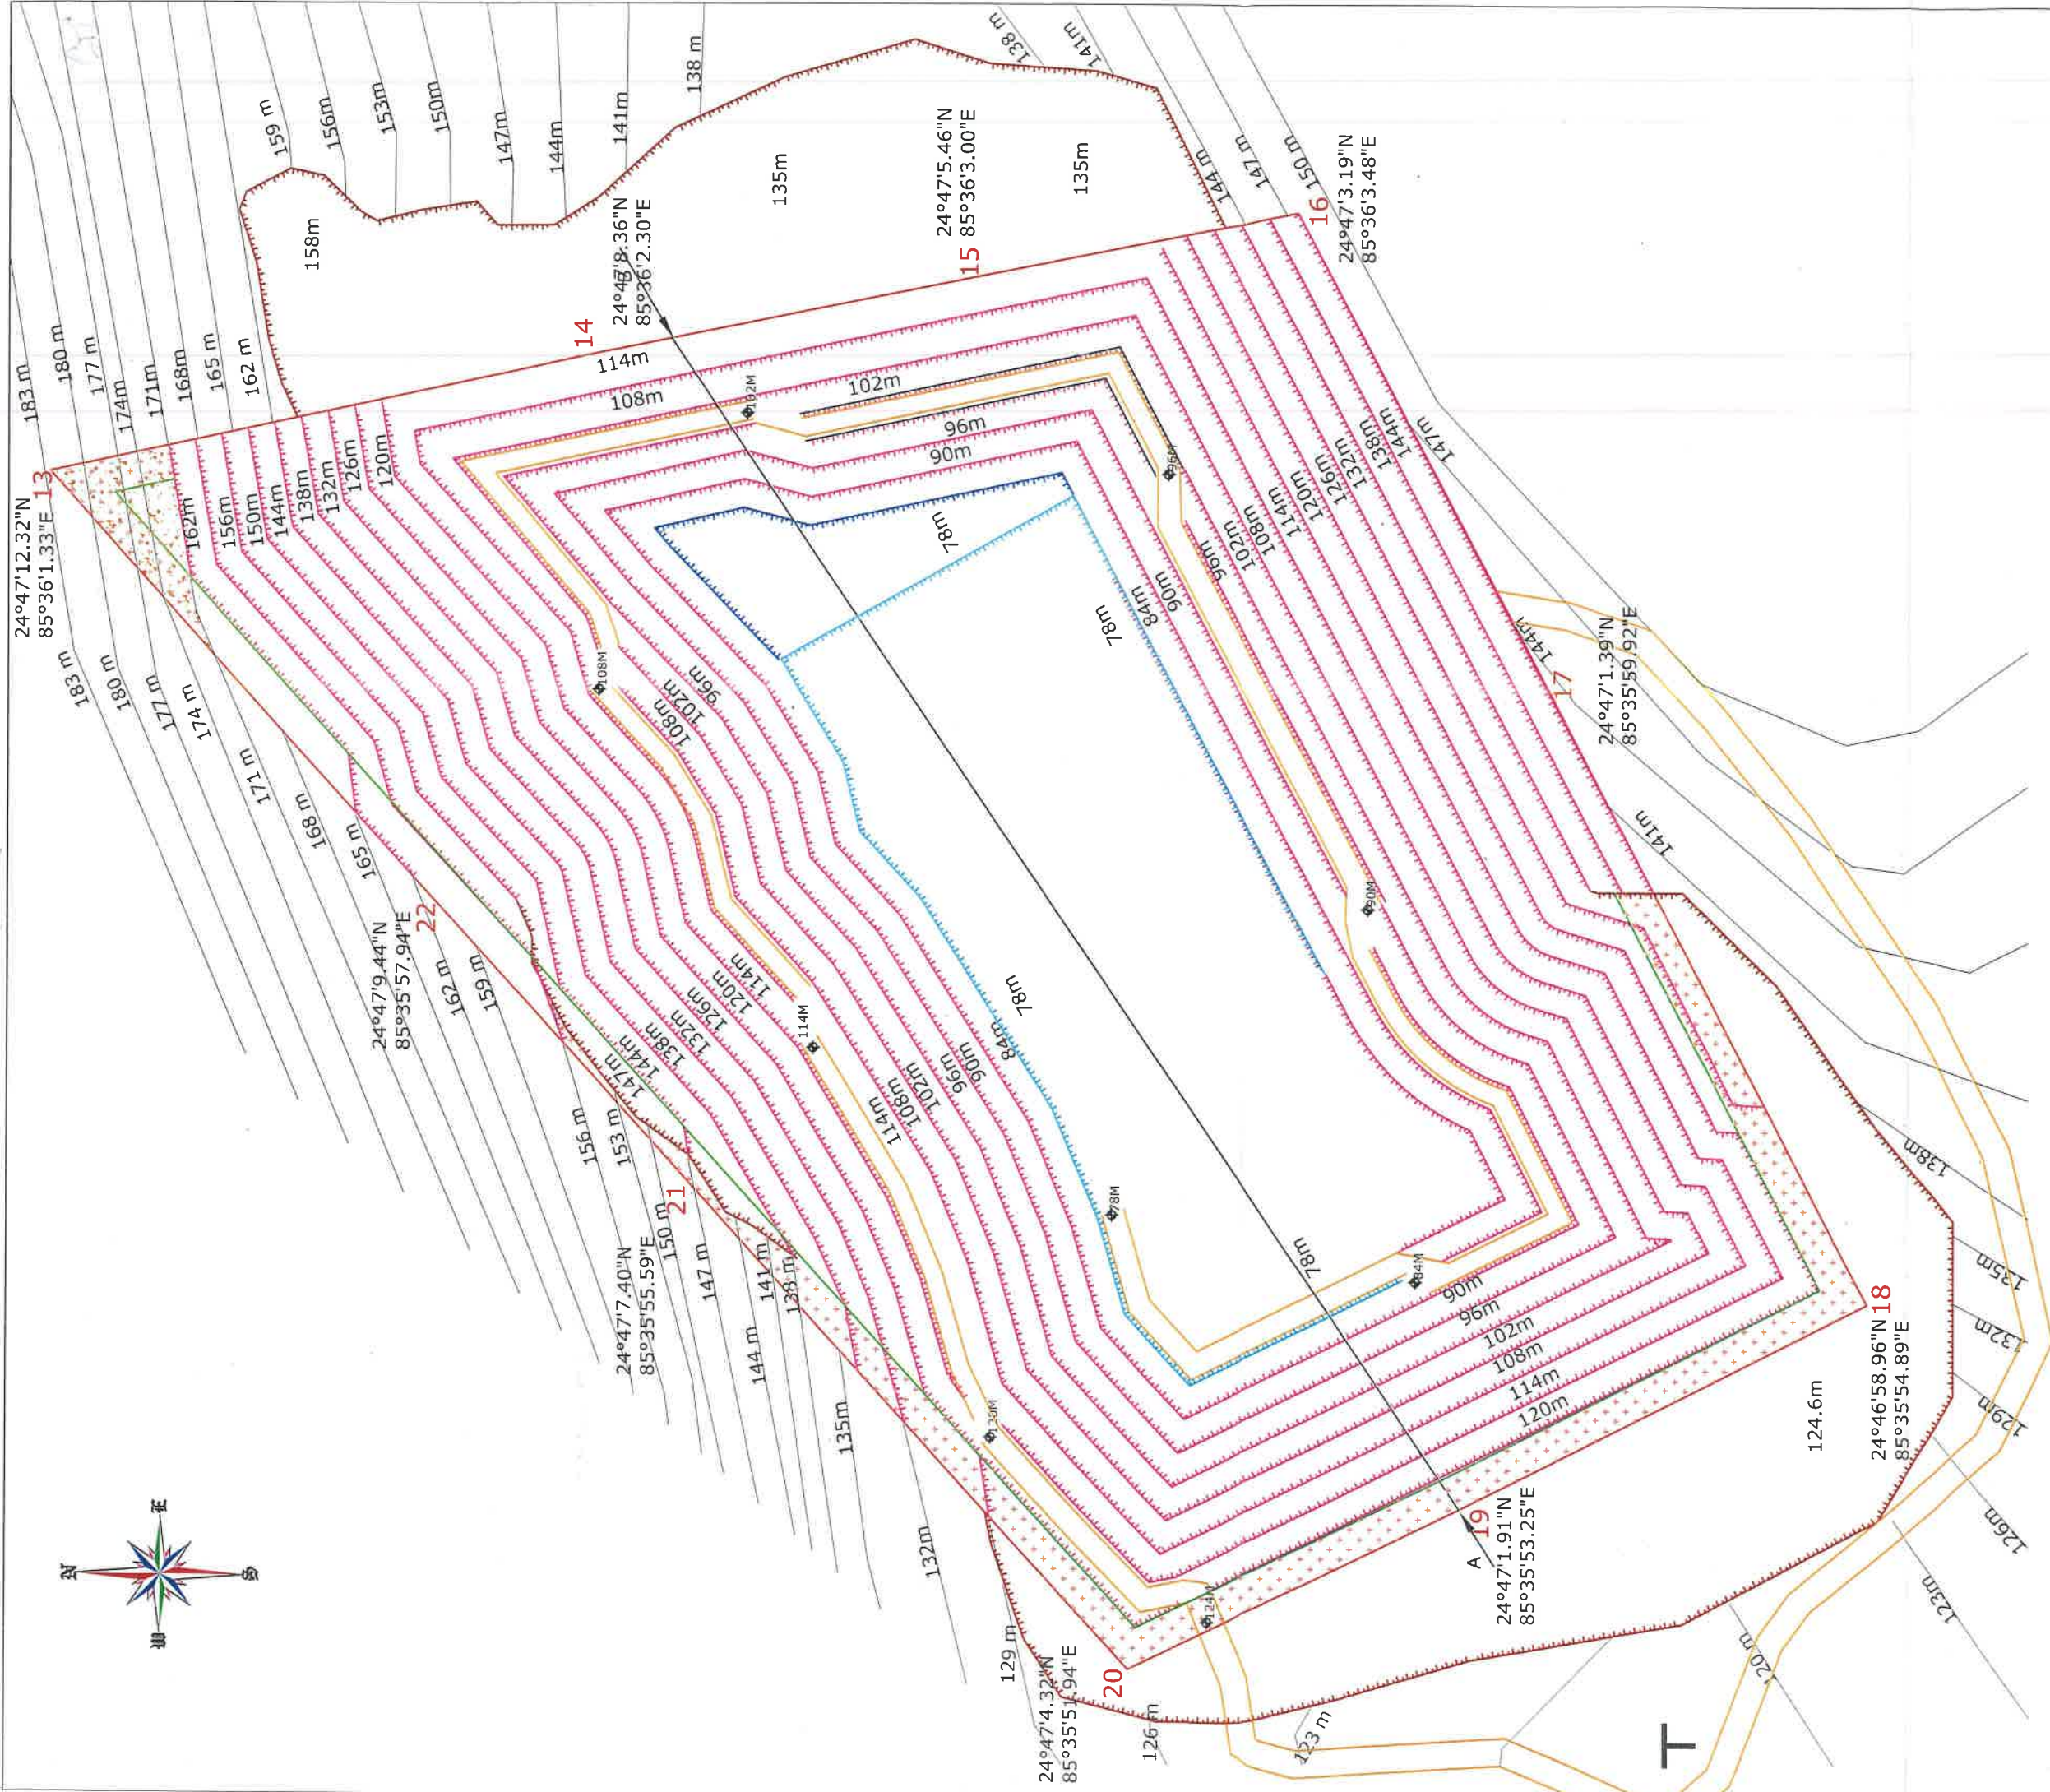

INDEX


1		LEASE BOUNDARY
2		7.5m SAFETY ZONE
3		GPS READING
4		HAUL ROAD
5		CONTOUR (INTERVAL 3M)
6		EXISTING QUARRY
7		

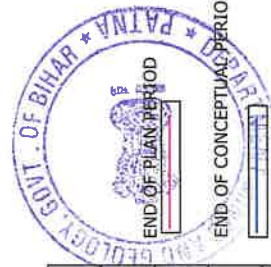

Rajendra Singh

CONCEPTUAL PLAN


STONE MINE, VILL.- KHAKHANDUWA, THANA- GOVINDPUR, THANA NO.-309, ANCHAL- GOVINDPUR, DISTRICT-NAWADA, BIHAR	
APPLICANT:-SRI RAJENDRA SINGH	
SCALE 1:1000	DATE OF SURVEY 19.10.2023
AREA 16.50Acre (6.68ha)	
PREPARED BY :- Er. Pravin Kr Sinha	
Reg.No.-RQP/BIH/SR.NO. 20	
Letter No. 3825 Dated 07/11/2019	
SIGNATURE	PLATE NO.-12

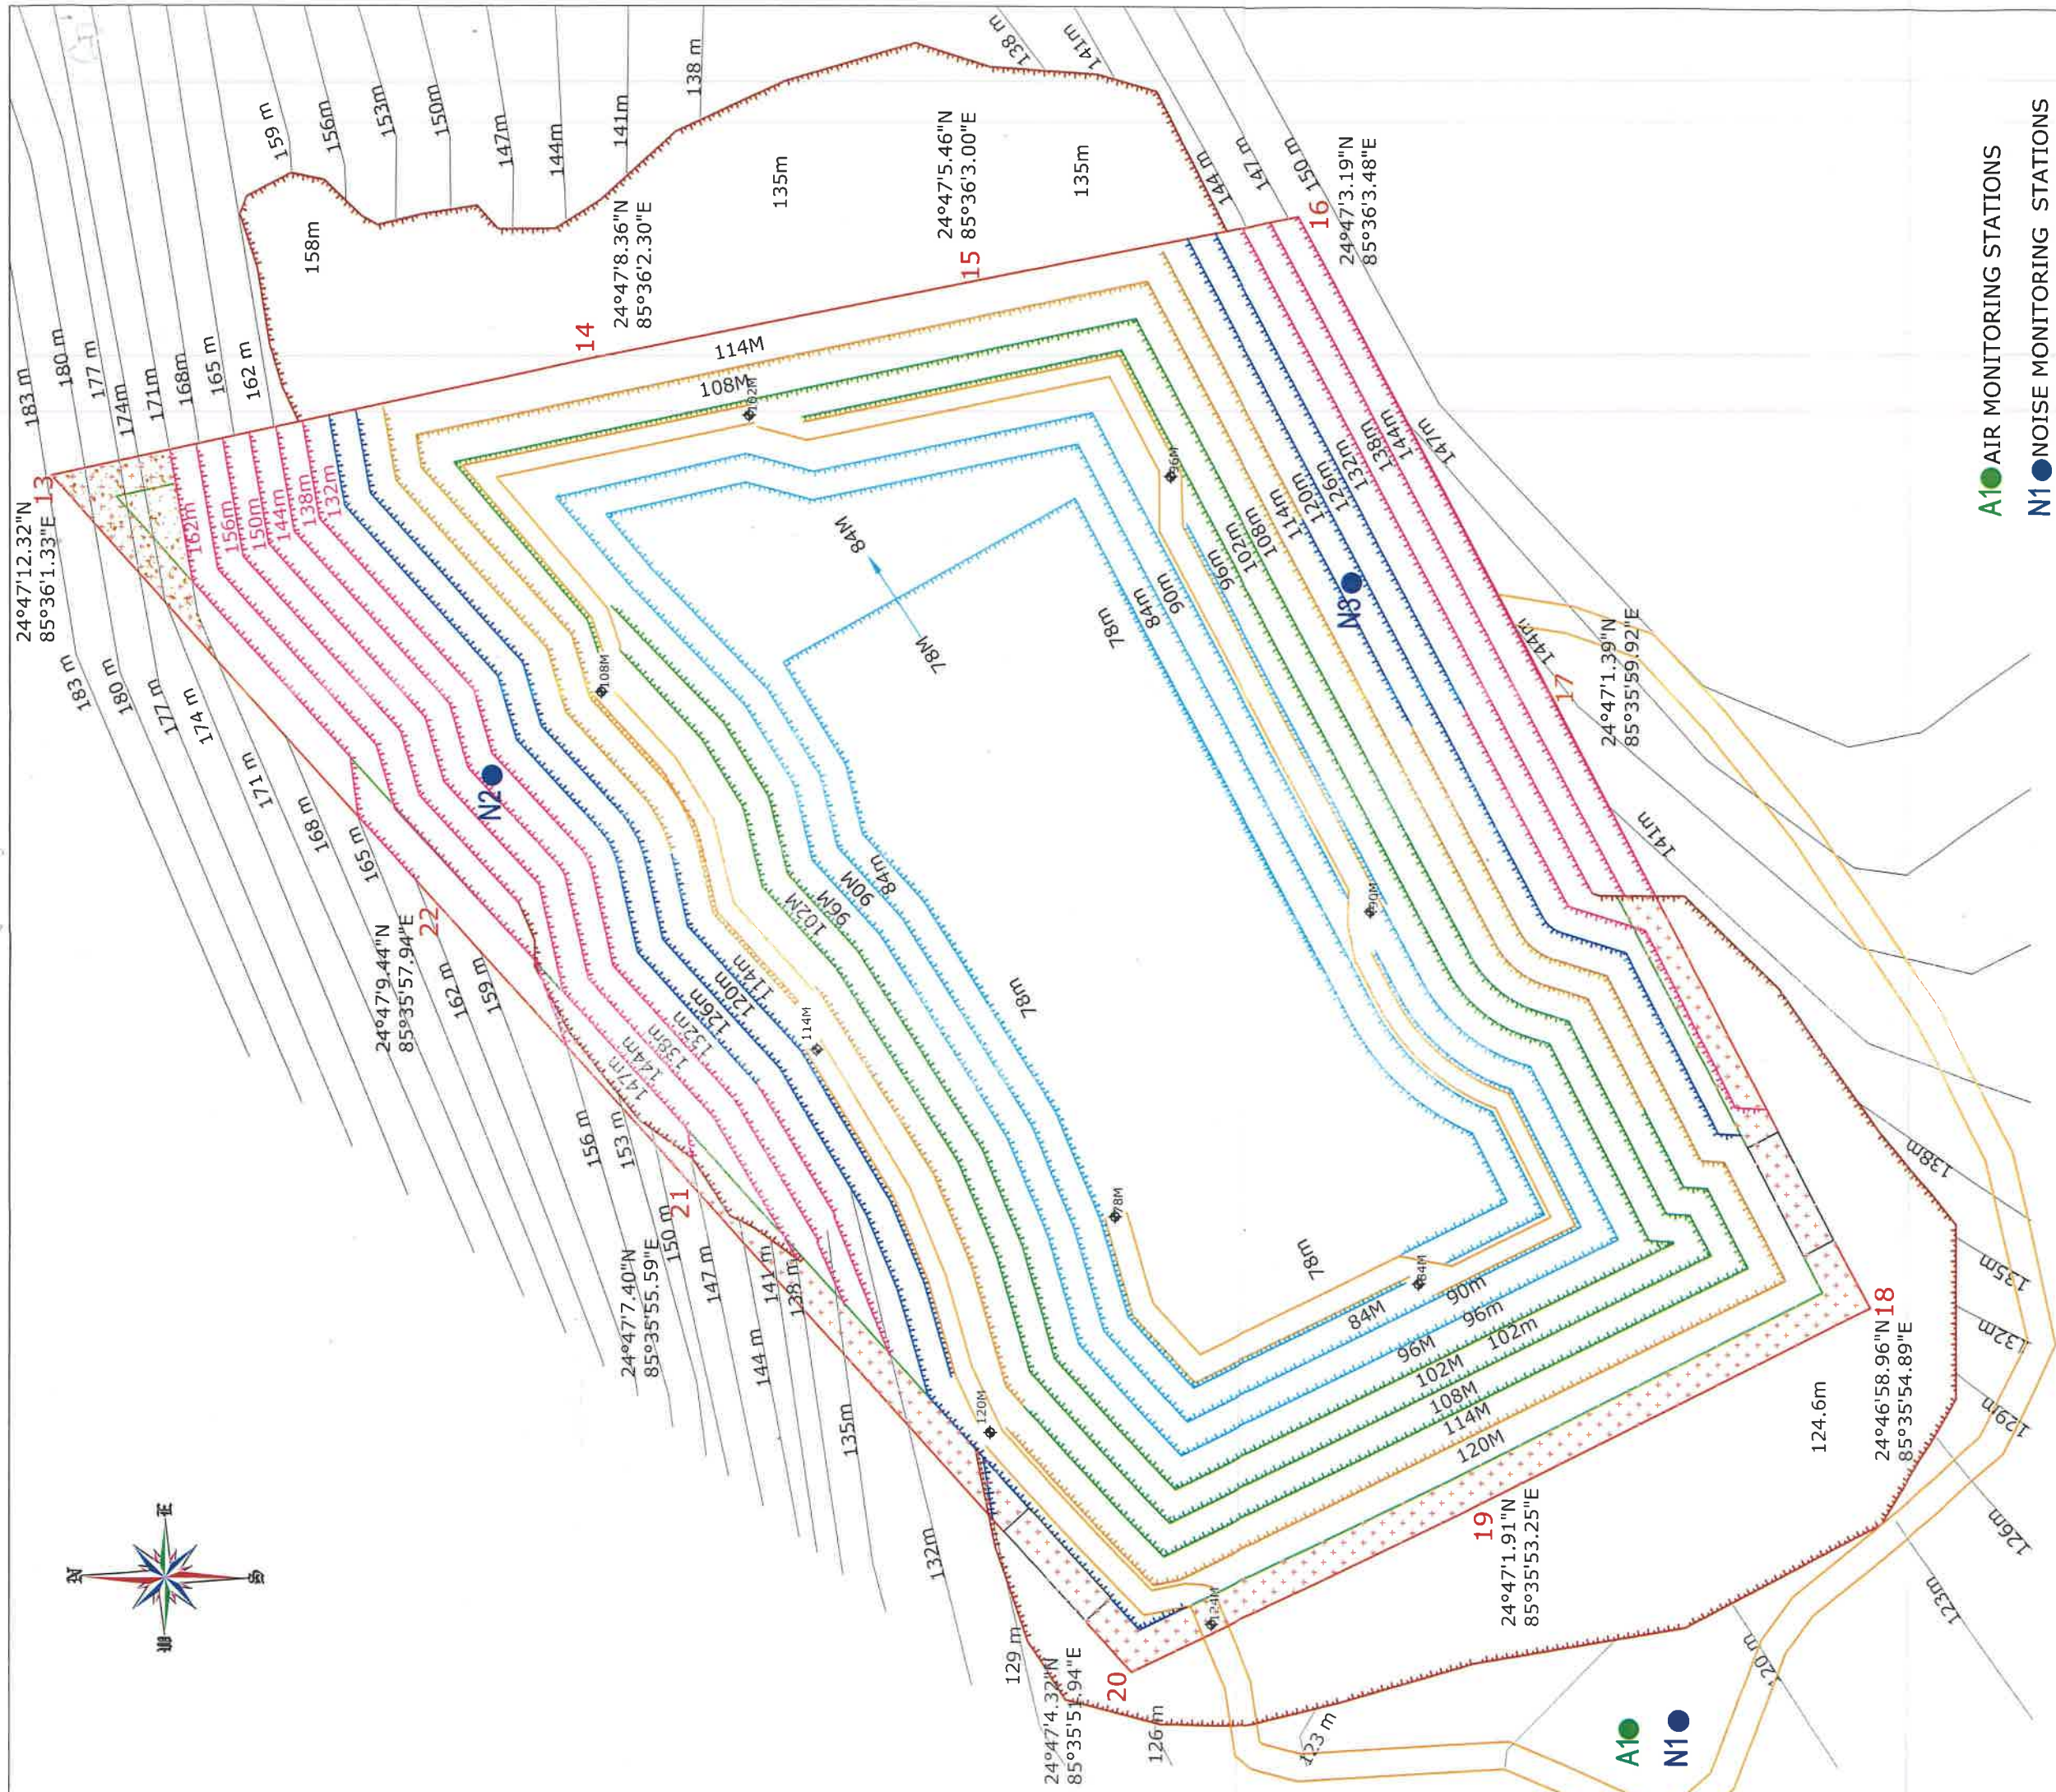

- A10** AIR MONITORING STATIONS
N1 NOISE MONITORING STATIONS
W1 WATER SAMPLING POINT AT
KHAKHANDUWA VILLAGE




INDEX

1		LEASE BOUNDARY
2		7.5m SAFETY ZONE
3		GPS READING 25° 8' 59.52"N 85° 54' 15.22"E
4		HAUL ROAD
5		CONTOUR (INTERVAL 3M)
6		EXISTING QUARRY 129m
7		FACE ADVANCEMENT
8		
9		

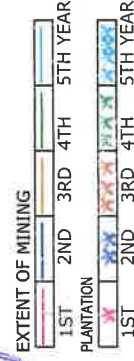

Rajendra Singh

ENVIRONMENT MANAGEMENT PLAN	
STONE MINE, VILL.- KHAKHANDUWA, THANA- GOVINDPUR, THANA NO.-309, ANCHAL- GOVINDPUR, DISTRICT-NAWADA, BIHAR	
APPLICANT:-SRI RAJENDRA SINGH	
SCALE 1:1000	DATE OF SURVEY 16.50Acre (6.68ha) 19.10.2023
PREPARED BY :- Er. Pravin Kr Sinha	
Reg.No.-RQP/BIH/SR.NO. 20 Letter No. 3825 Dated 07/11/2019	
SIGNATURE <i>Pravin Kr Sinha</i>	PLATE NO.-13

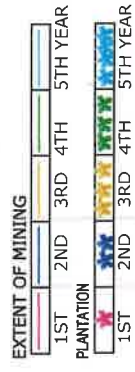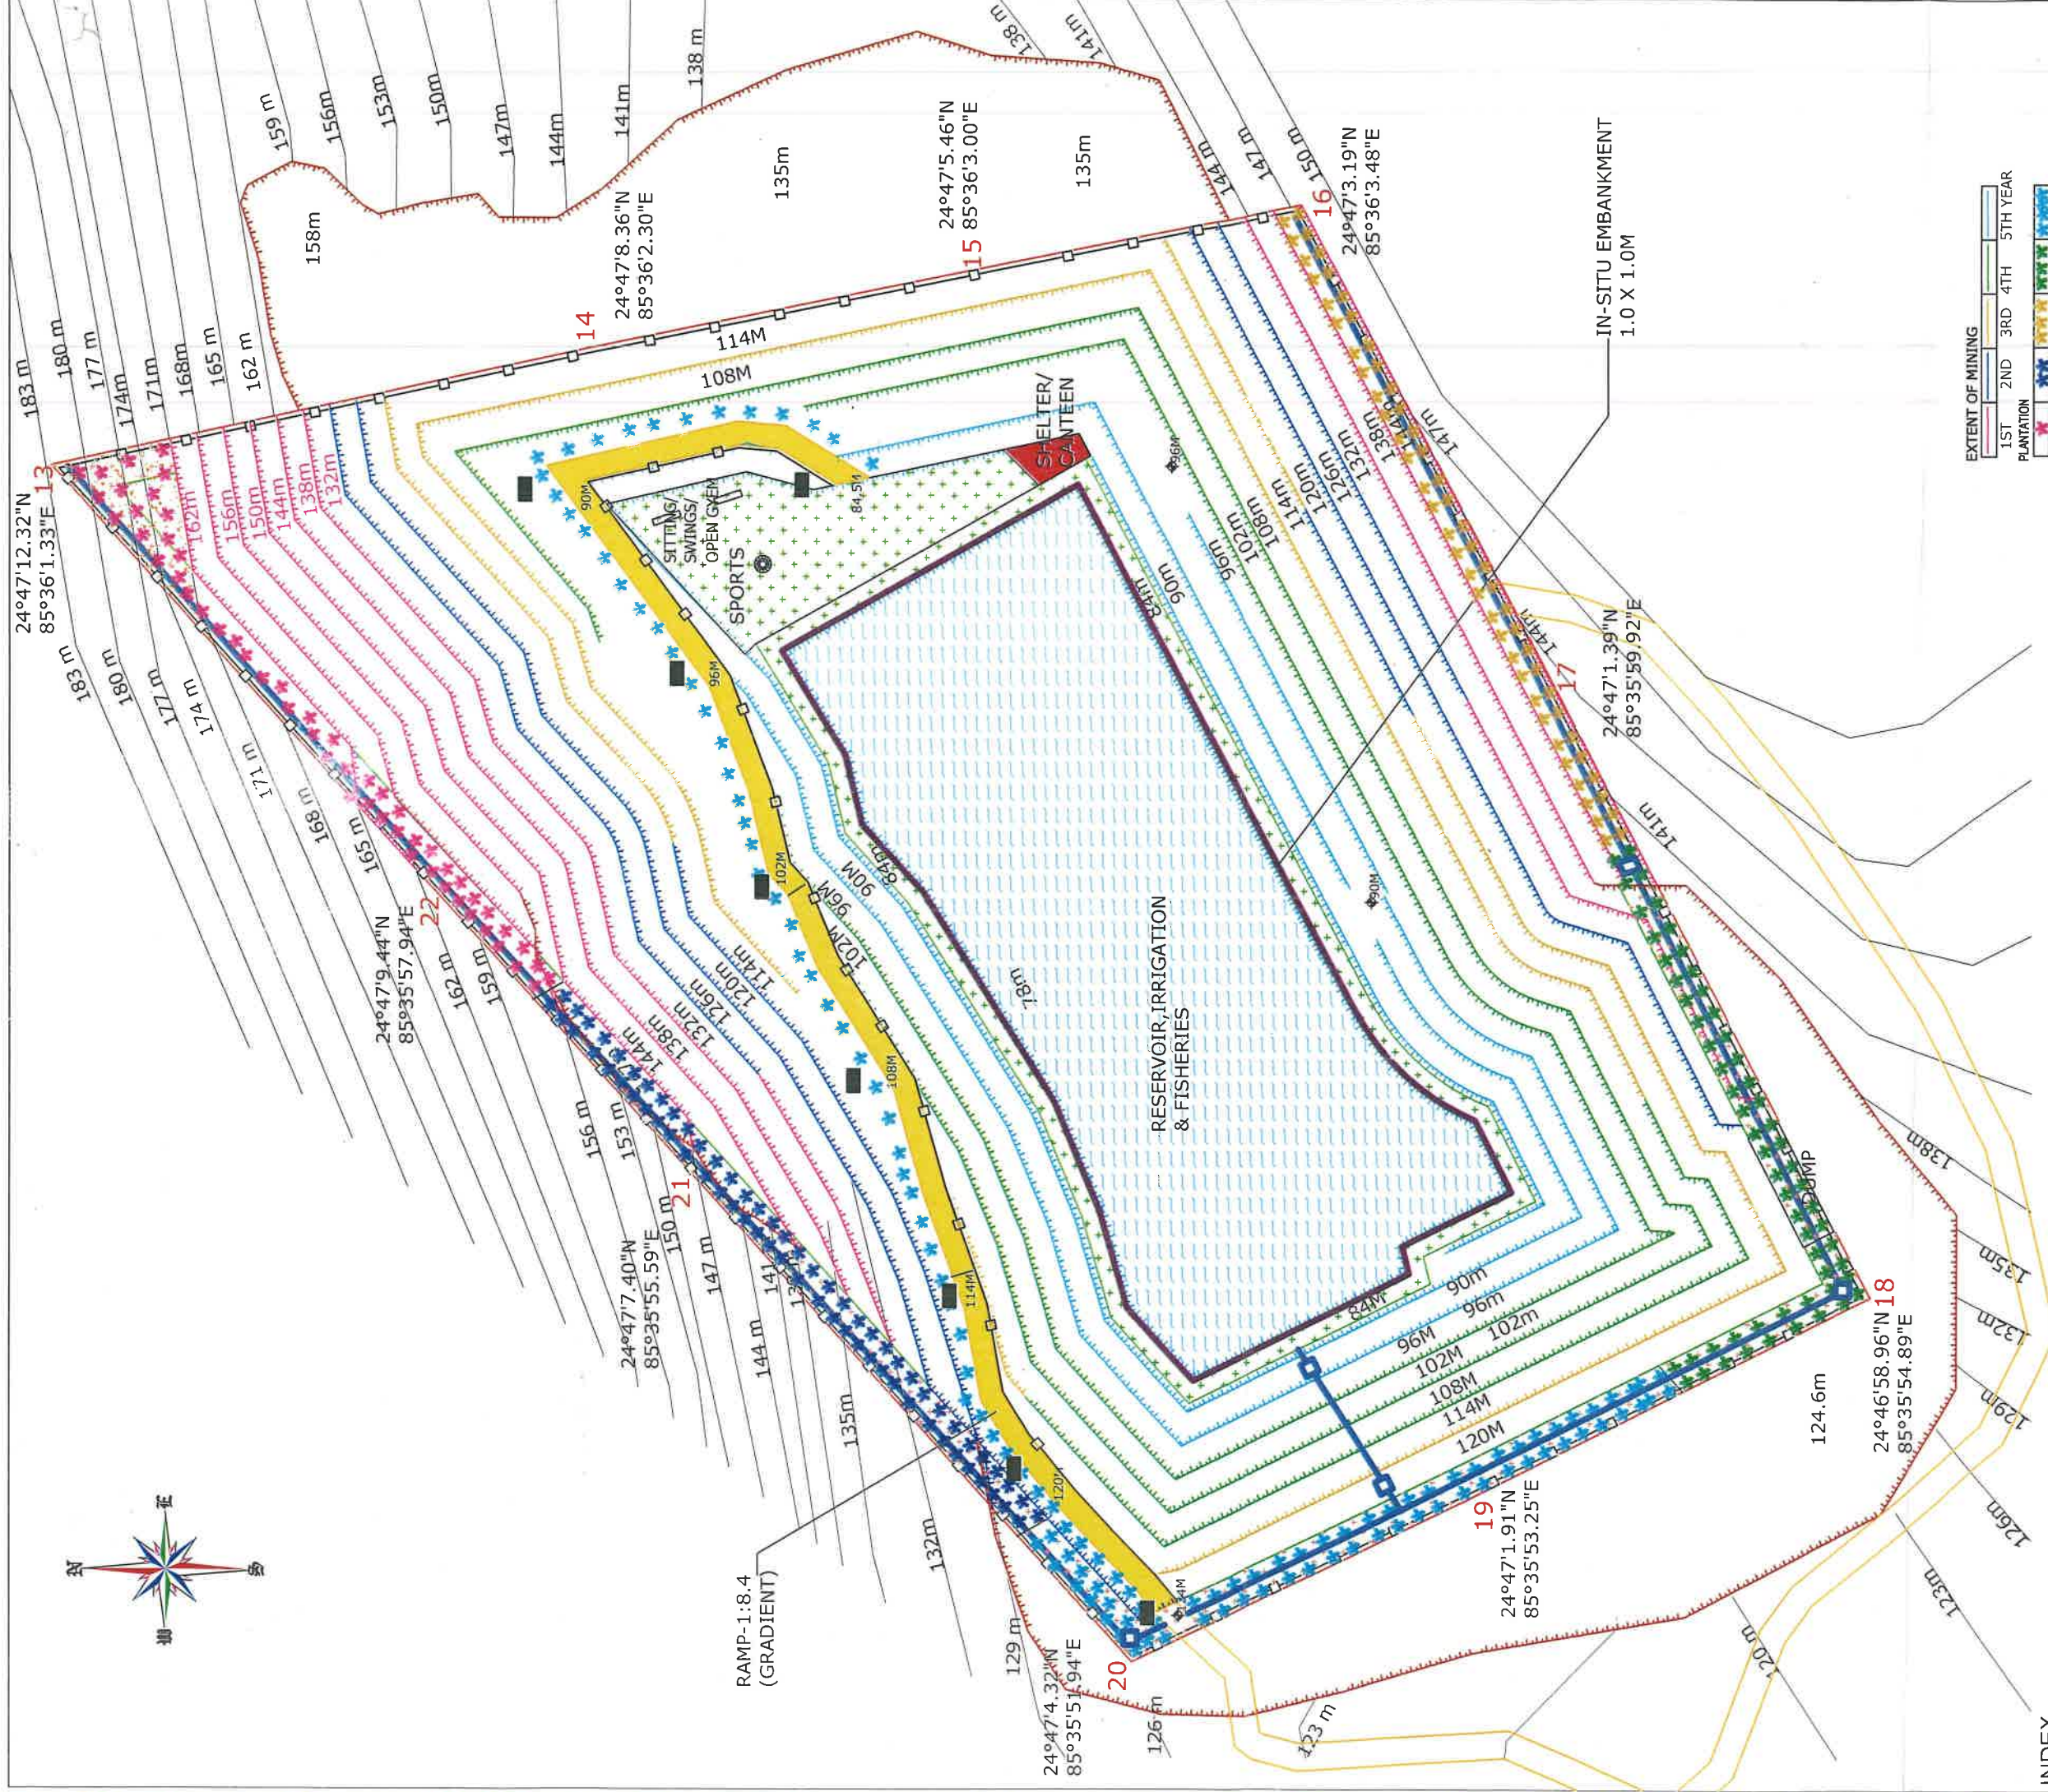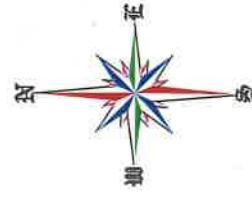

INDEX

1	LEASE BOUNDARY
2	7.5m SAFETY ZONE
3	GPS READING
4	HAUL ROAD
5	CONTOUR (INTERVAL 3M)
6	EXISTING QUARRY
7	FACE ADVANCEMENT
8	BARBED WIRE FENCING
9	REGRASSING & PAVED
10	RESERVOIR, IRRIGATION & FISHERIES

11		GARLAND DRAIN/SETTLING TANK
12		RAMP (width=6m x length=336m)
13		SOLAR STREET LIGHTS
14		FOUNTAIN



PROGRESSIVE MINE CLOSURE PLAN	
STONE MINE, VILL.- KHAKHANDUWA, THANA- GOVINDPUR, THANA NO.-309, ANCHAL- GOVINDPUR, DISTRICT-NAWADA, BIHAR	
APPLICANT:-SRI RAJENDRA SINGH	
SCALE AREA	DATE OF SURVEY
1:1000 16.50Acre (6.68ha)	19.10.2023
PREPARED BY :- Er. Pravin Kr Sinha	
Reg.No.-RQP/BIH/SR.NO. 20	
Letter No. 3825 Dated 07/11/2019	
SIGNATURE	PLATE NO.-14