



GOOGLE IMAGERY MAP

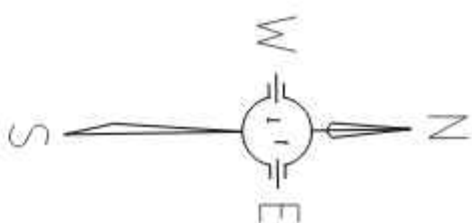

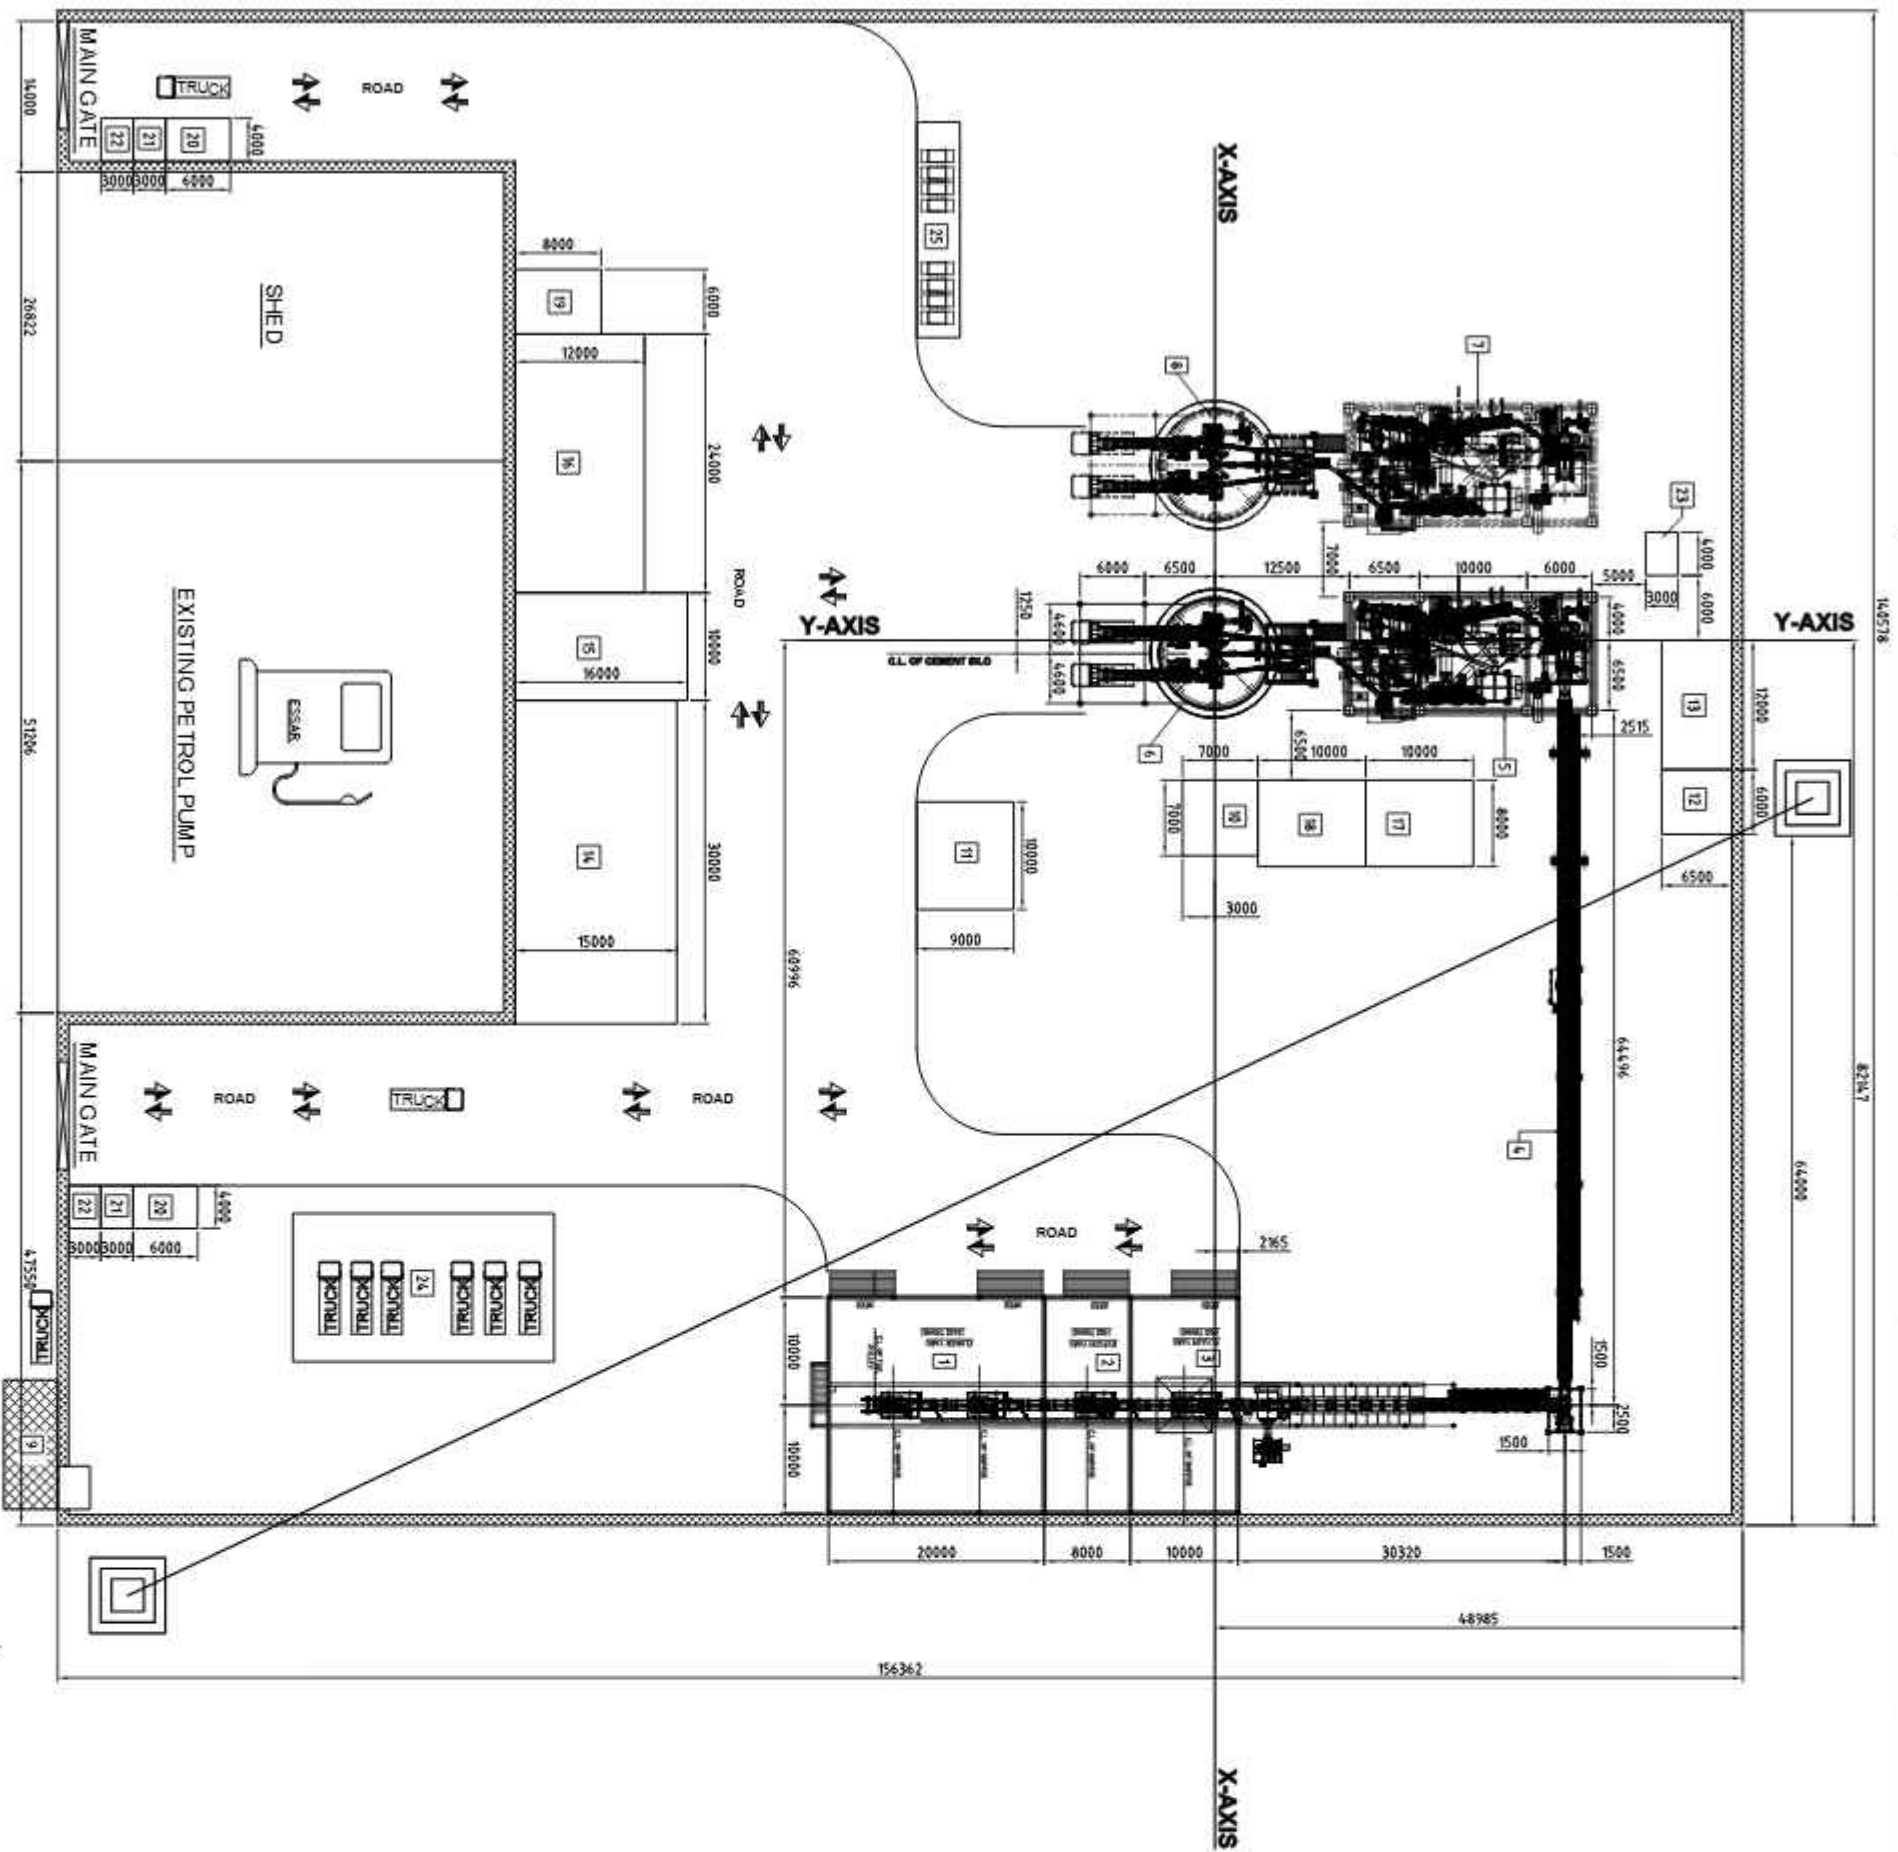

25	CAR PARKING
24	TRUCK PARKING
23	UNDERGROUND WATER TANK
22	SEALERT YARD
21	TRUCK LOADING
20	TRUCK WASHING
19	CARTON
18	TECHNICAL STAFF ROOM
17	STOCK
16	WATER TOWER
15	PHYSICAL & CHEMICAL LABATORY
14	ADMIN BLOCK
13	IT ROOM, H.C. ROOM, CHANGING ROOM, LOCKER ROOM, C.C. ROOM, ROADSIDE TUCKER
12	TRANSFORMER AREA
11	PACKED BULK STORAGE ROOM
10	BLOWER & COMPRESSOR ROOM
9	EXISTING WATER TOWER
8	BITUMEN CLAMBER SILA SECTION
7	BITUMEN CLAMBER MILL SECTION
6	CLAMBER STORAGE SILA & PACKING SECTION
5	CLAMBER MILL SECTION
4	BULK CLAMBER FEEDING TO CLAMBER MILL, HOPPER
3	GYPSUM STORAGE YARD & EXTRACTION SECTION
2	PL. VASH STORAGE YARD & EXTRACTION SECTION
1	CLAMBER STORAGE YARD & EXTRACTION SECTION
S. NO.	DESCRIPTION

PROJECT : M/S KALASH CEMENT CO. LTD. (PVT) CEMENT UNIT

CHANDERPUR WORKS PVT. LTD.

JORDAN, YAMOUKIAH-135001 (BAYRADA) DUBAI

DATE : 10-04-2022

BY : 10-04-2022

1 OF 1

1 OF 1


1 OF 1


1 OF 1

1 OF 1

1 OF 1

85°12'0"E 85°14'0"E 85°16'0"E 85°18'0"E 85°20'0"E 85°22'0"E 85°24'0"E

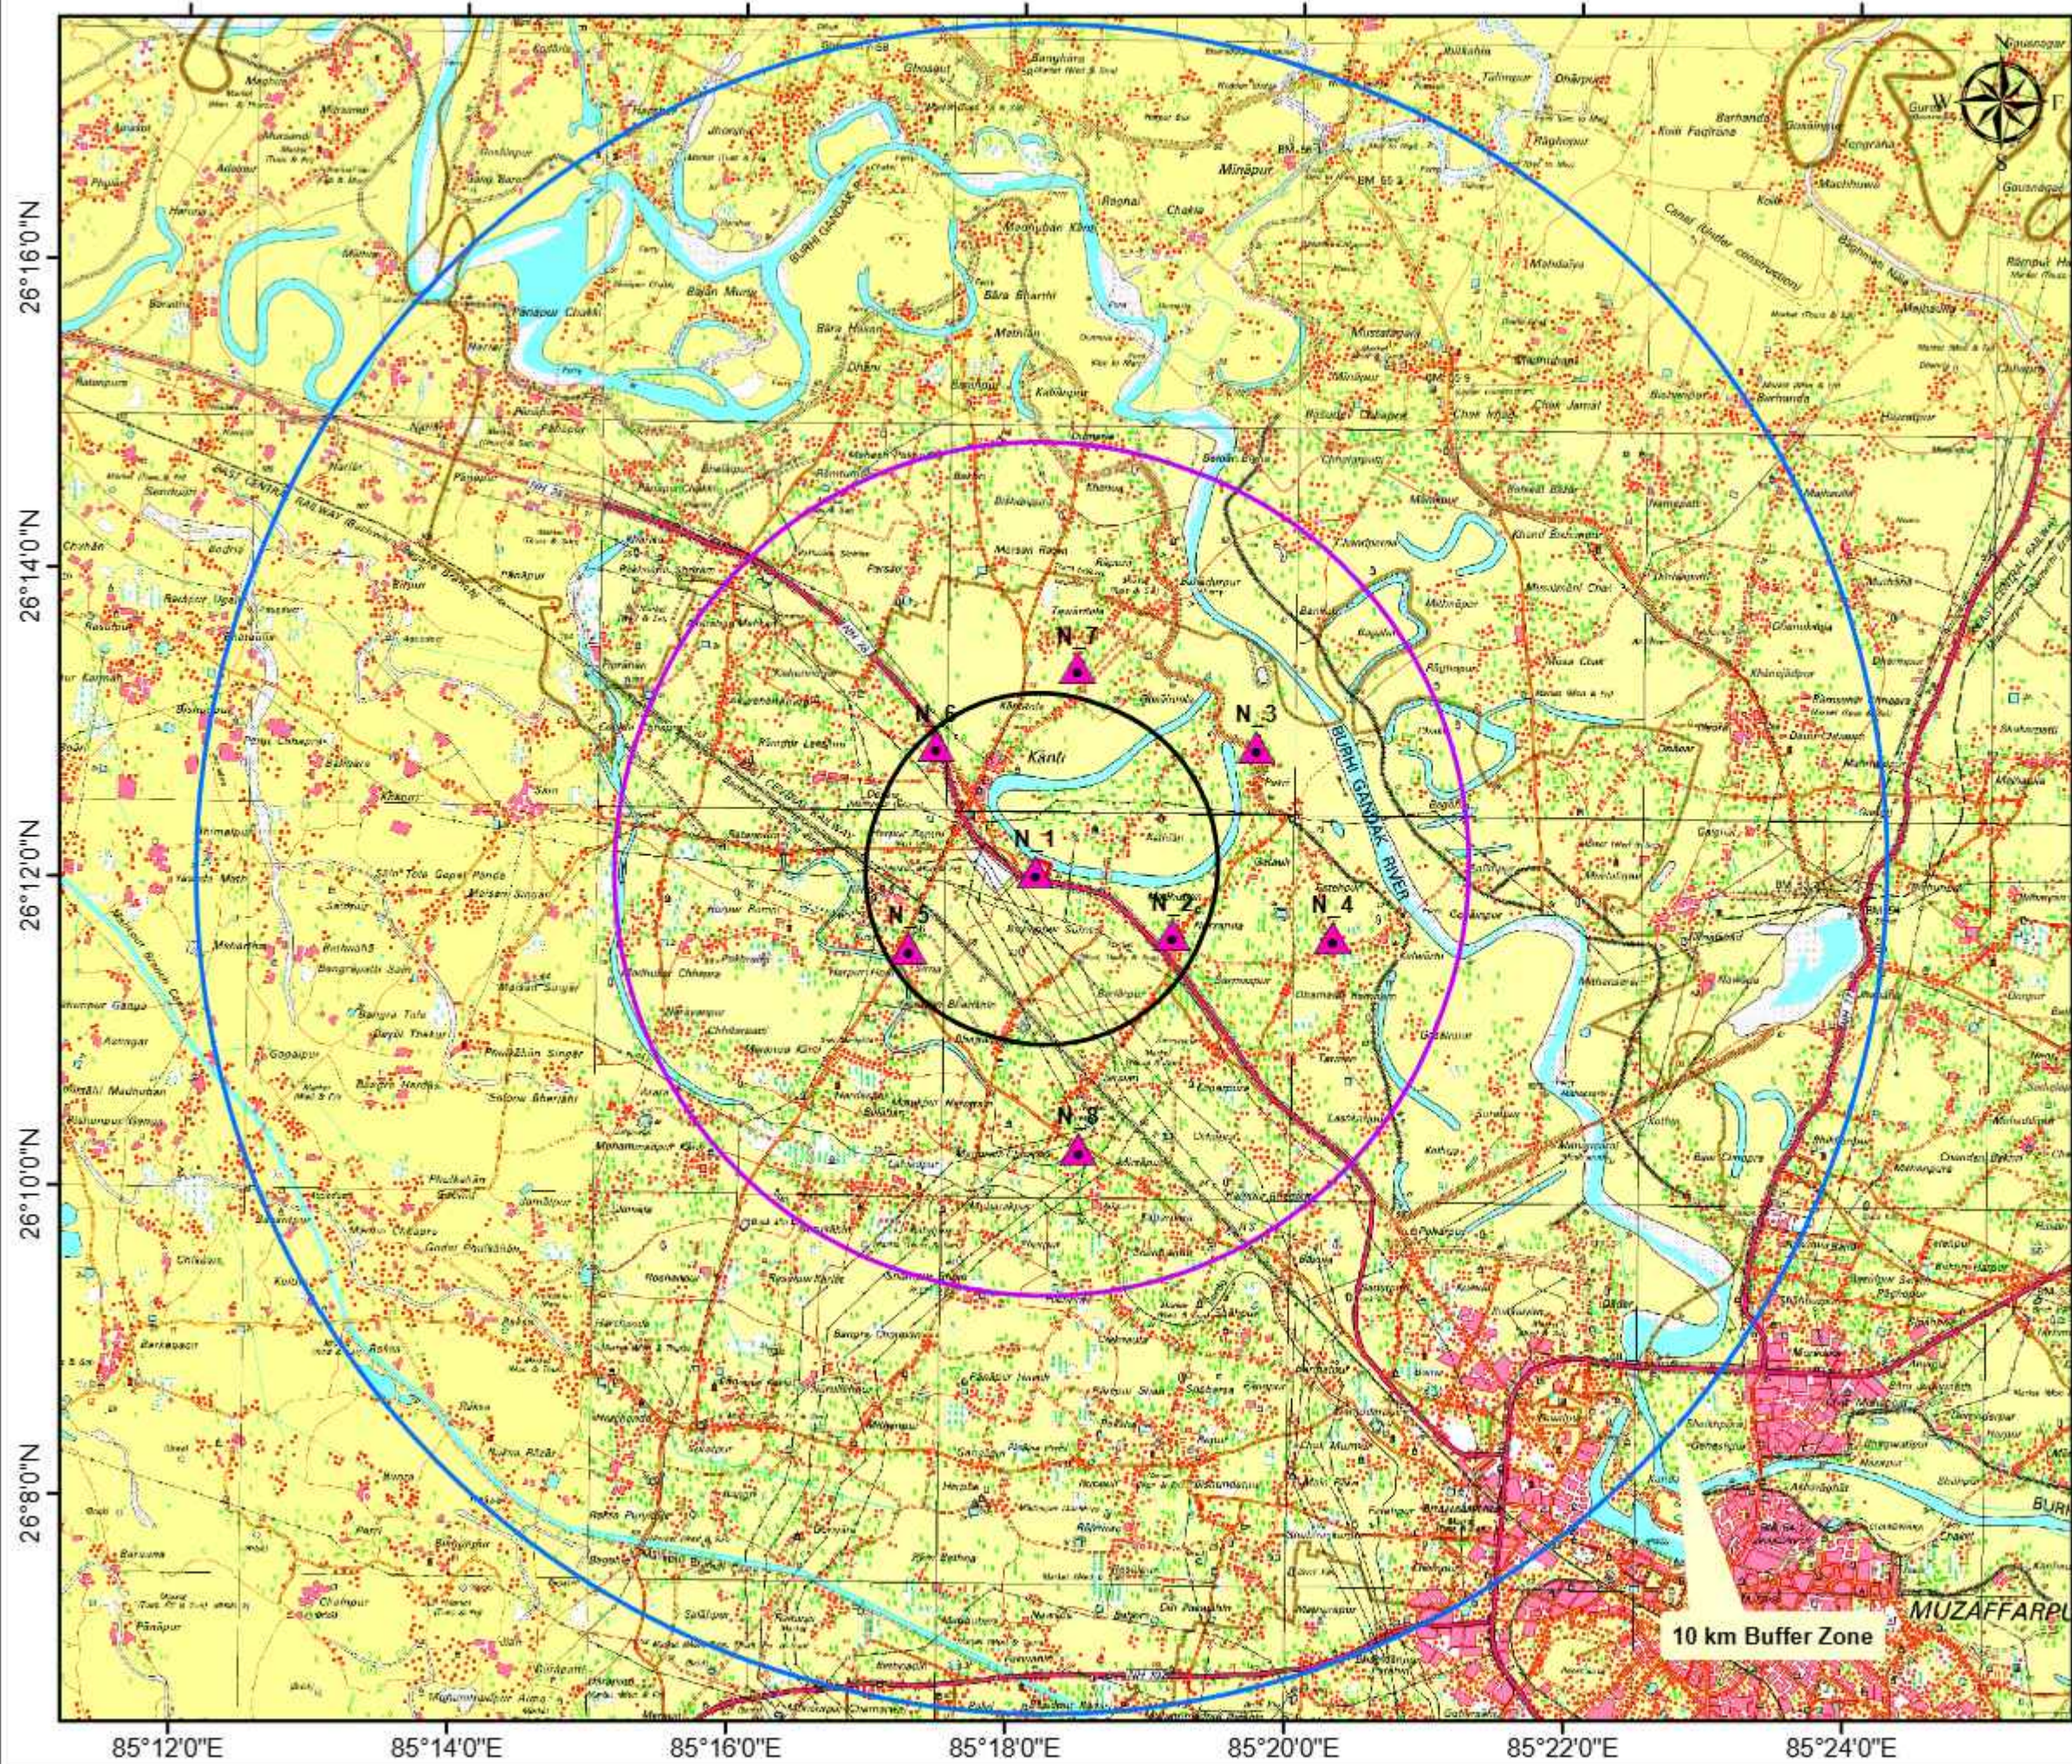

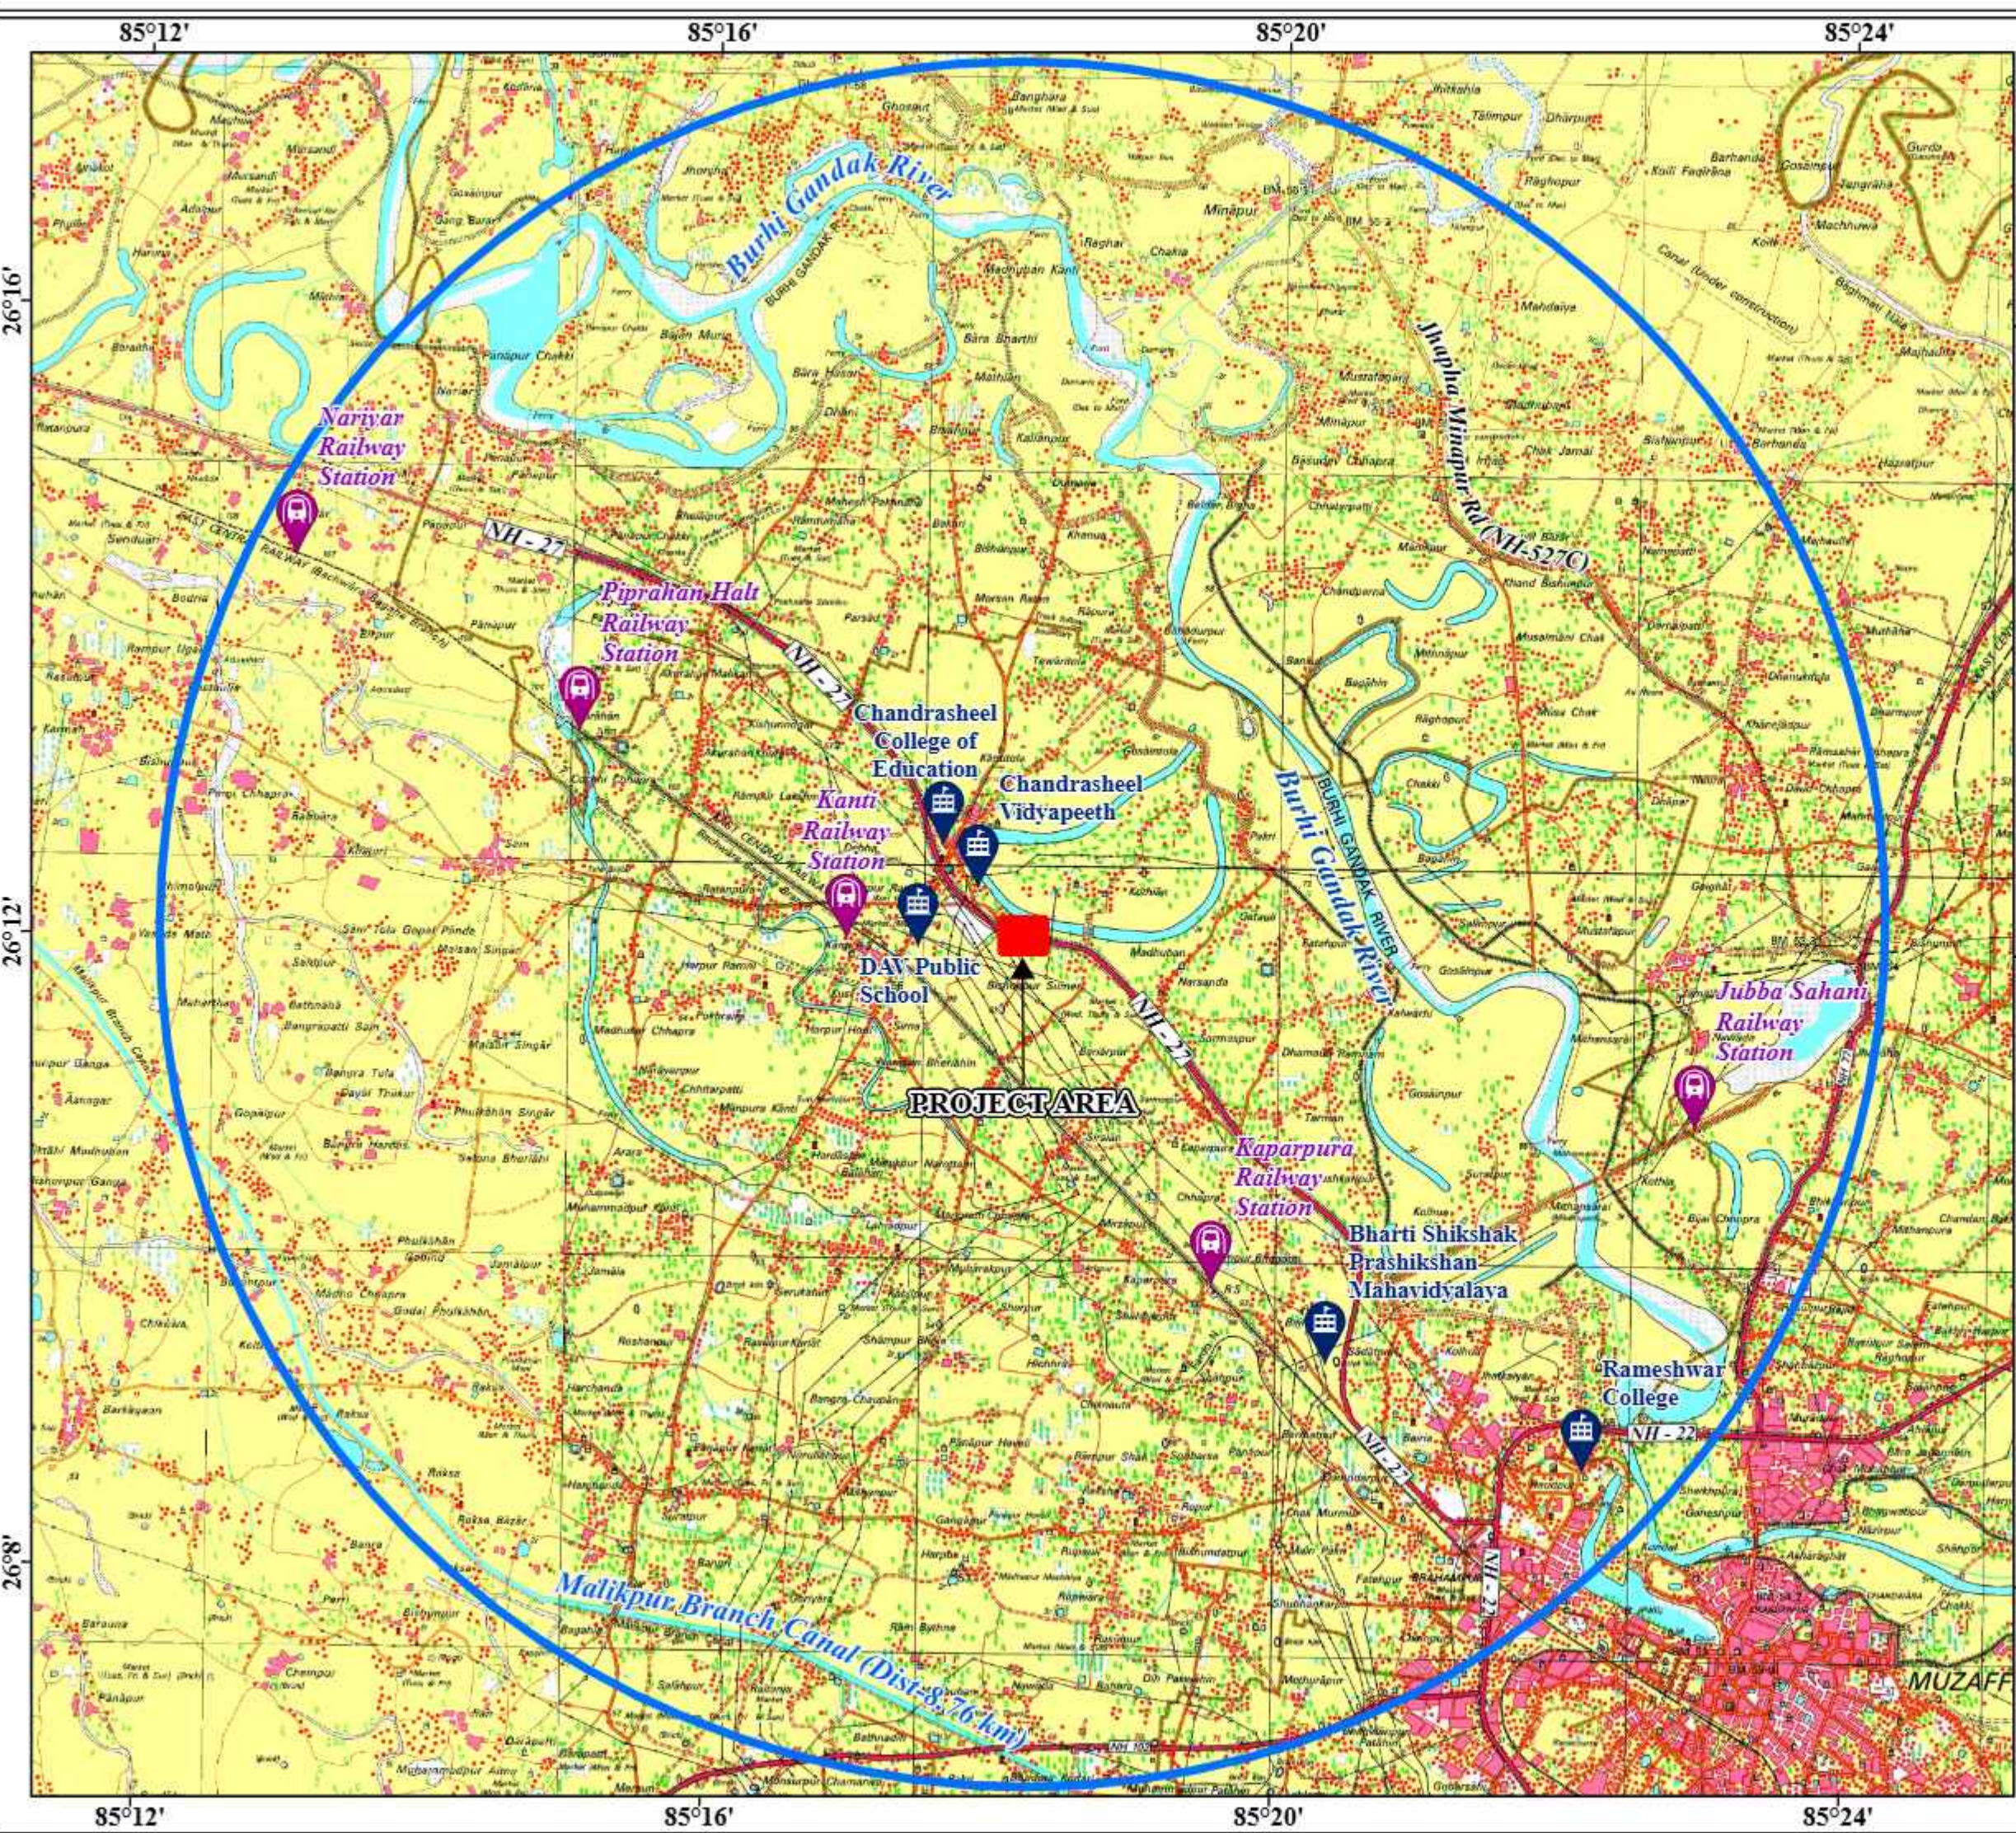

SENSITIVE ZONE MAP



LEGEND

- Project Area
- School & College Location
- 10 Km Buffer
- Railway Station

SENSITIVE DETAILS WITHIN 10 KM BUFFER

Major Features	Name	Distance(Km)	Direction
Railway	Kanu Railway Station	1.65	South West
	Kaparpura Railway Station	4.07	South East
	Jubba Sahani Railway Station	6.62	East
	Piprahani Railway Station	3.36	North East
	Nariyar Railway Station	9.41	North East
Road	NH-27	0.02	West
	Jubba Sahani Rd (NH-527C)	0.79	North East
	NH-22	0.29	South East
River/Dam	Burhi Gandak River	1.17	North East
	Kanu Dam	0.31	North
Industrial	NTPC Kanu Thermal Power Plant	0.51	South
	Sri Durga Hospital	0.75	North West
Hospital	Kanu Hospital	1.05	West
	G.S Hospital & Child Care Packham	3.95	West
	Global Hospital, Muzaffarpur	7.01	South East
	Chandrasheel Vidyapeeth	0.13	West
	Chandrasheel College of Education	0.44	West
School & College	St Thomas Mission School	0.65	West
	National Public School	0.92	West
	Sudama International School	0.97	West
	Delhi Public School International Kanu	1.17	West
	R.C.N.D. Junior College Kanu	2.02	North
	Ekam Shikshak Prashikshan Mahavidyalaya	6.17	South East
	Rameshwar College	6.31	South East
	Kankia	0.65	North East
	Madhuban	1.62	East
	Bahungur	0.62	South
Nearest Town/Village	Kanu	0.91	South
	Skagwar	1.96	South West
	Rangpur	2.66	North West
	Muzaffarpur	2.36	South
	Rangpur	5.05	West

Source:-
Survey of India - (<https://surveyofindia.gov.in/>)
Ministry of Science & Technology Open Series Map
Toposheet No:- 72F/4, 72F/8, 72F/7, 72F/3
Projection:- Universal Transverse Mercator

INSTITUTE FOR ENVIRONMENTAL MANAGEMENT

QCI-NABET Accredited Environment Consultant

AT- A-13 Saket Vihar, Near Sohrai Bhawan,
Harmu Housing Colony, Ranchi,
Jharkhand 834002

Prepared By:-
Soumen Halder (Technical Executive GIS)

Checked & Approved By:-
Dr. S.C. Jain (Director)

