

PLATES

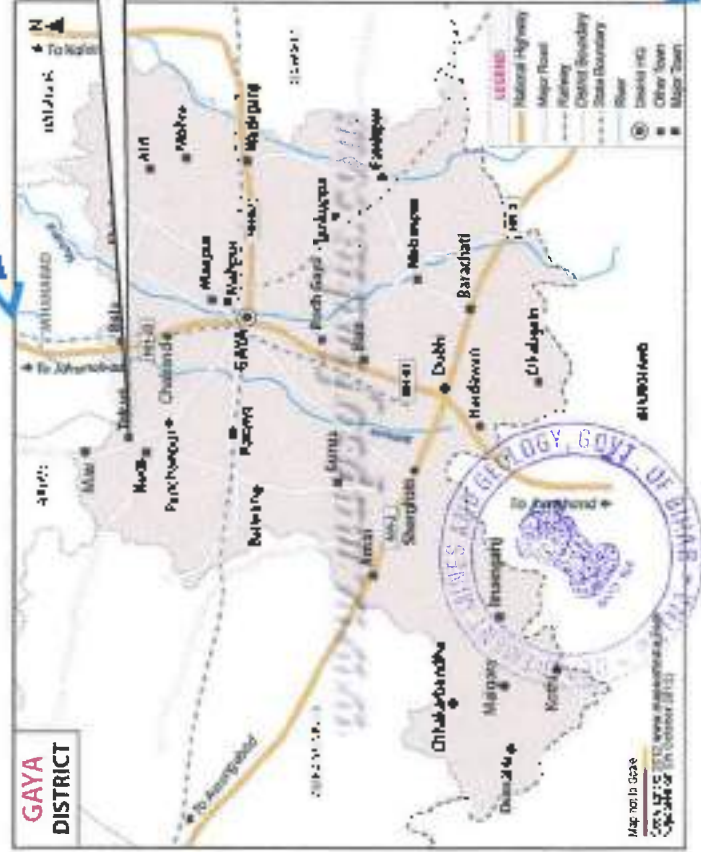

LOCATION MAP



KUSAP, MATAI, NEPA & KUSAPI

Plate No.1

LOCATION PLAN	
BLOCK-39 (GAYA BUDH-01/GAYA BUDH-02/GAYA BUDH-03)	
BUDH RIVER	
MAUJA- KUSAP, MATAI, NEPA & KUSAPI, ANCHAL-TEKARI, DIST- GAYA, (BIHAR).	
SETTLEE :- TODAY'S FASHION	
PROP. MD. DAWOOD KHAN	
AREA:- 35.0 HECT.	
SIGNATURE:-	

BLOCK-39 (GAYA BUDH-01/GAYA BUDH-02/GAYA BUDH-03)

CO-ORDINATE	
A	24°58'3.45"N 84°53'56.05"E
B	24°56'0.45"N 84°53'56.95"E
C	24°55'54.88"N 84°53'21.83"E
D	24°56'2.45"N 84°53'20.54"E
A	24°55'19.50"N 84°52'50.42"E
B	24°54'0.05"N 84°52'56.90"E
C	24°51'16.07"N 84°52'40.47"E
D	24°54'47.87"N 84°52'44.74"E
A	24°54'26.95"N 84°52'40.47"E
B	24°54'24.45"N 84°52'43.84"E
C	24°54'0.35"N 84°52'30.04"E
D	24°54'9.39"N 84°52'36.95"E

PLATE NO.-2

GOOGLE MAP

SAND MINING PROJECT

MAUSA-RUDRAP, MATAL, NEPA & KUSUPH

AMCHAL-TEKARI, DIST- GAYA, BIHAR, INDIA

SETTLEE-TODAY'S :AUMON

PREPARED BY:- PRAVIN KUMAR SINHA

REGD. NO.- RQP/BIH/SR. NO.20

LETTER NO.-4521 DATED 30.11.2022

SIGNATURE :

Pravin Kumar Sinha


Lab 018-421


Google Earth

map © 2022 Maxar Technologies

LEGENDS	
1	LEASE BOUNDARY
2	2 KM BOUNDARY

2 km

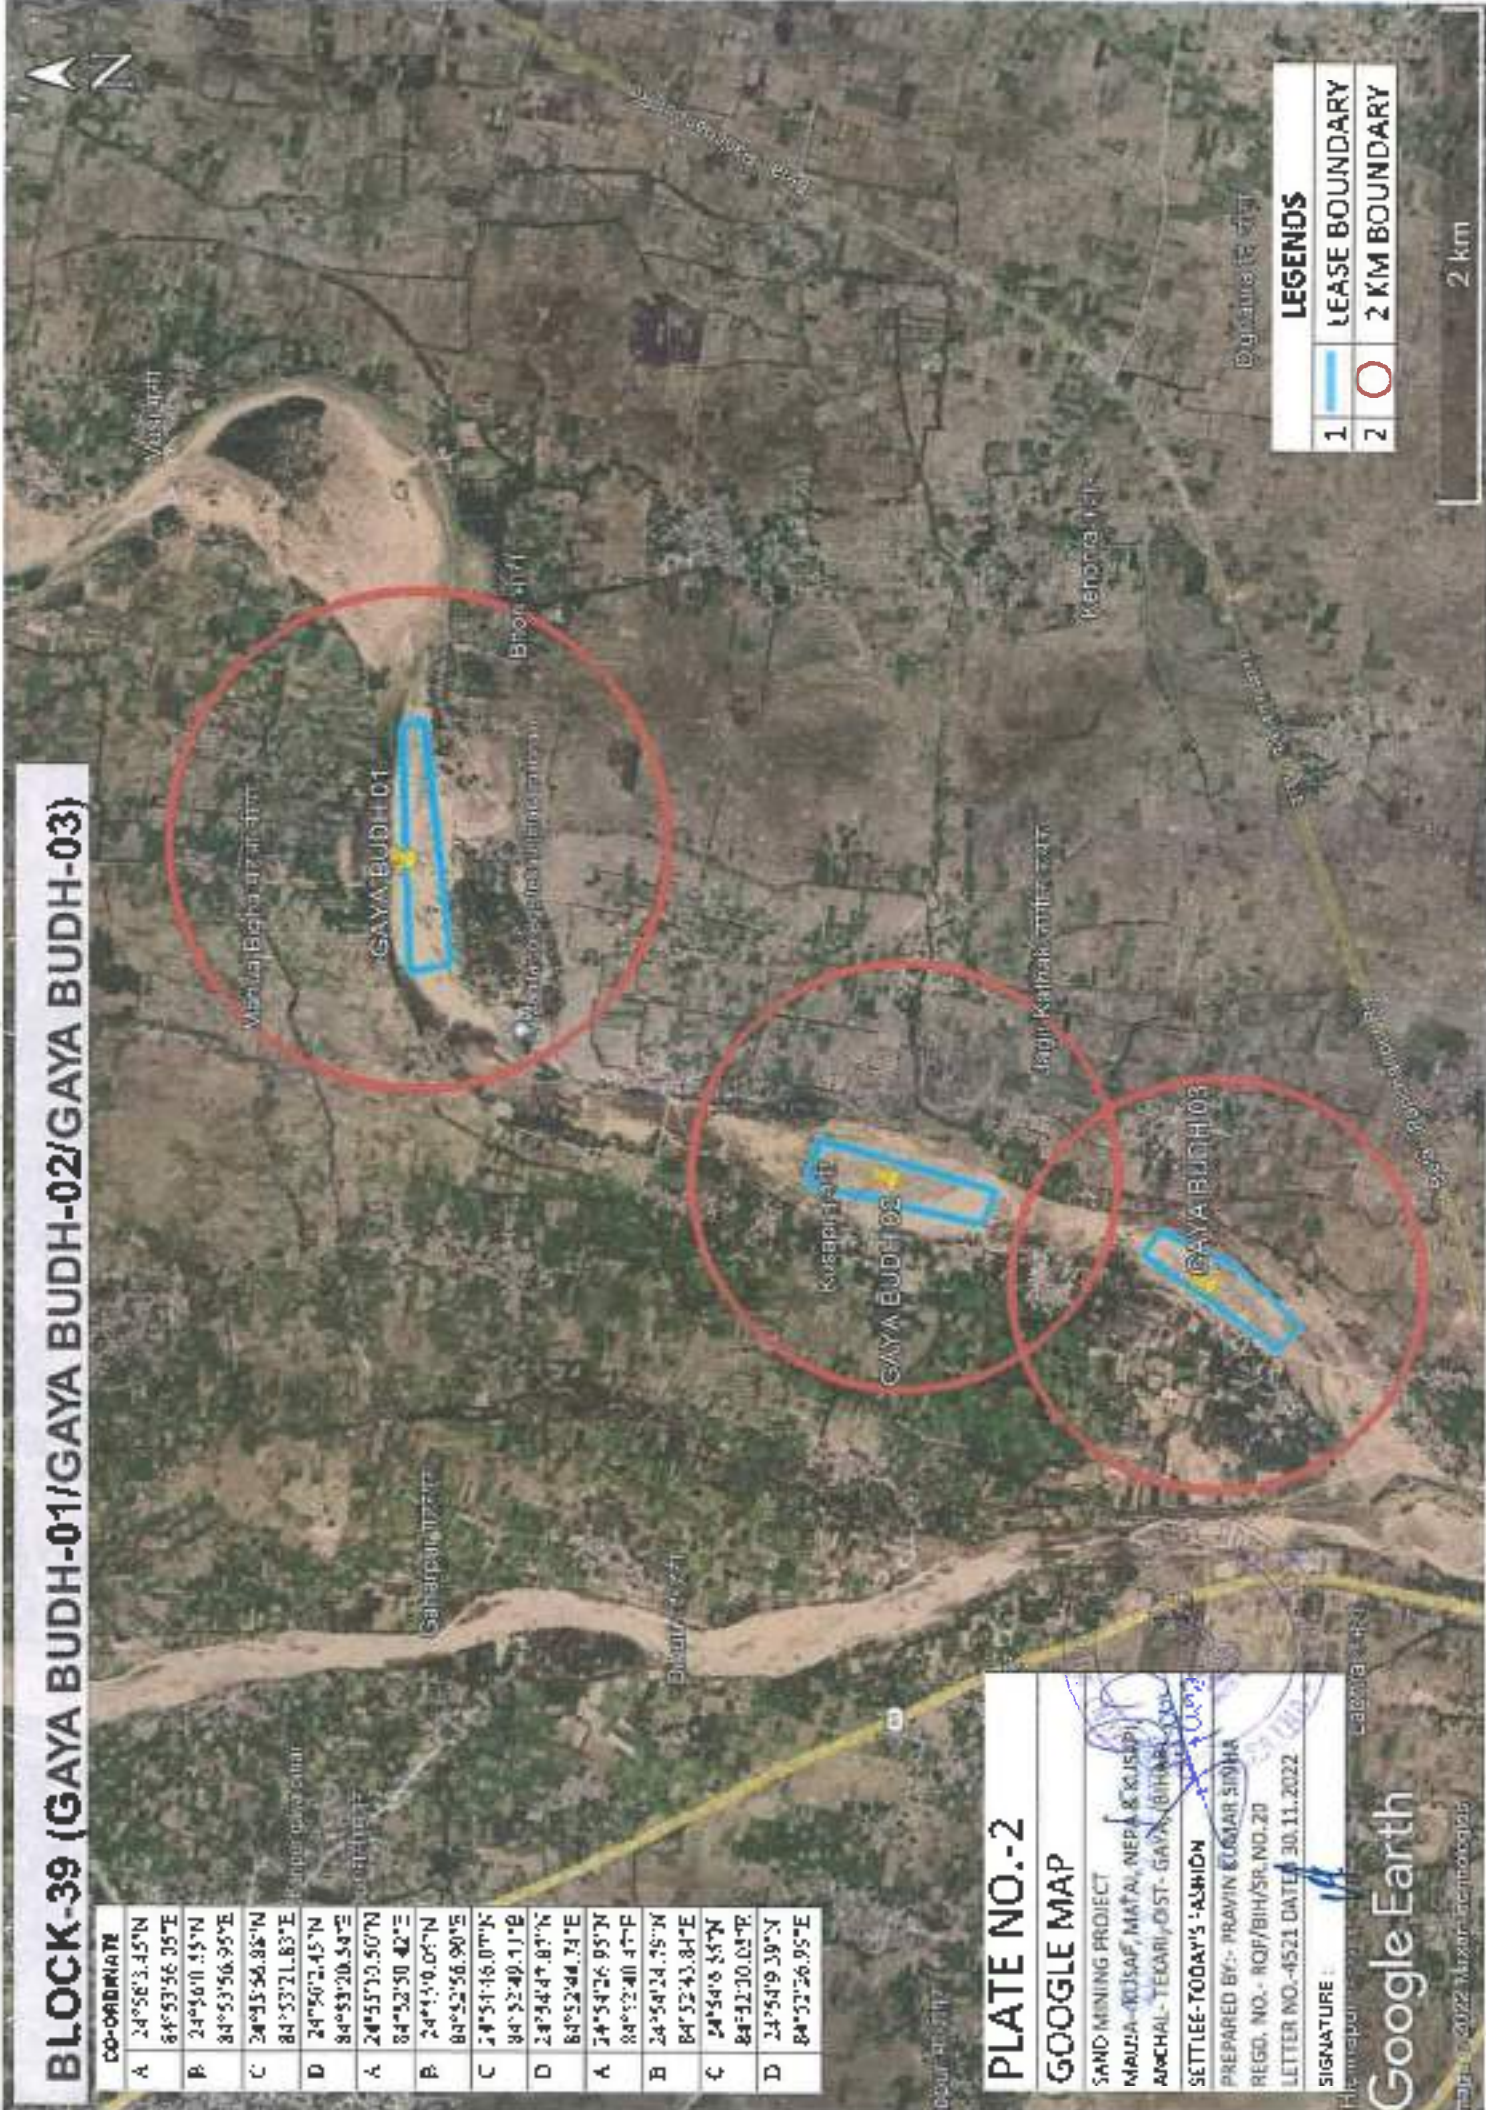

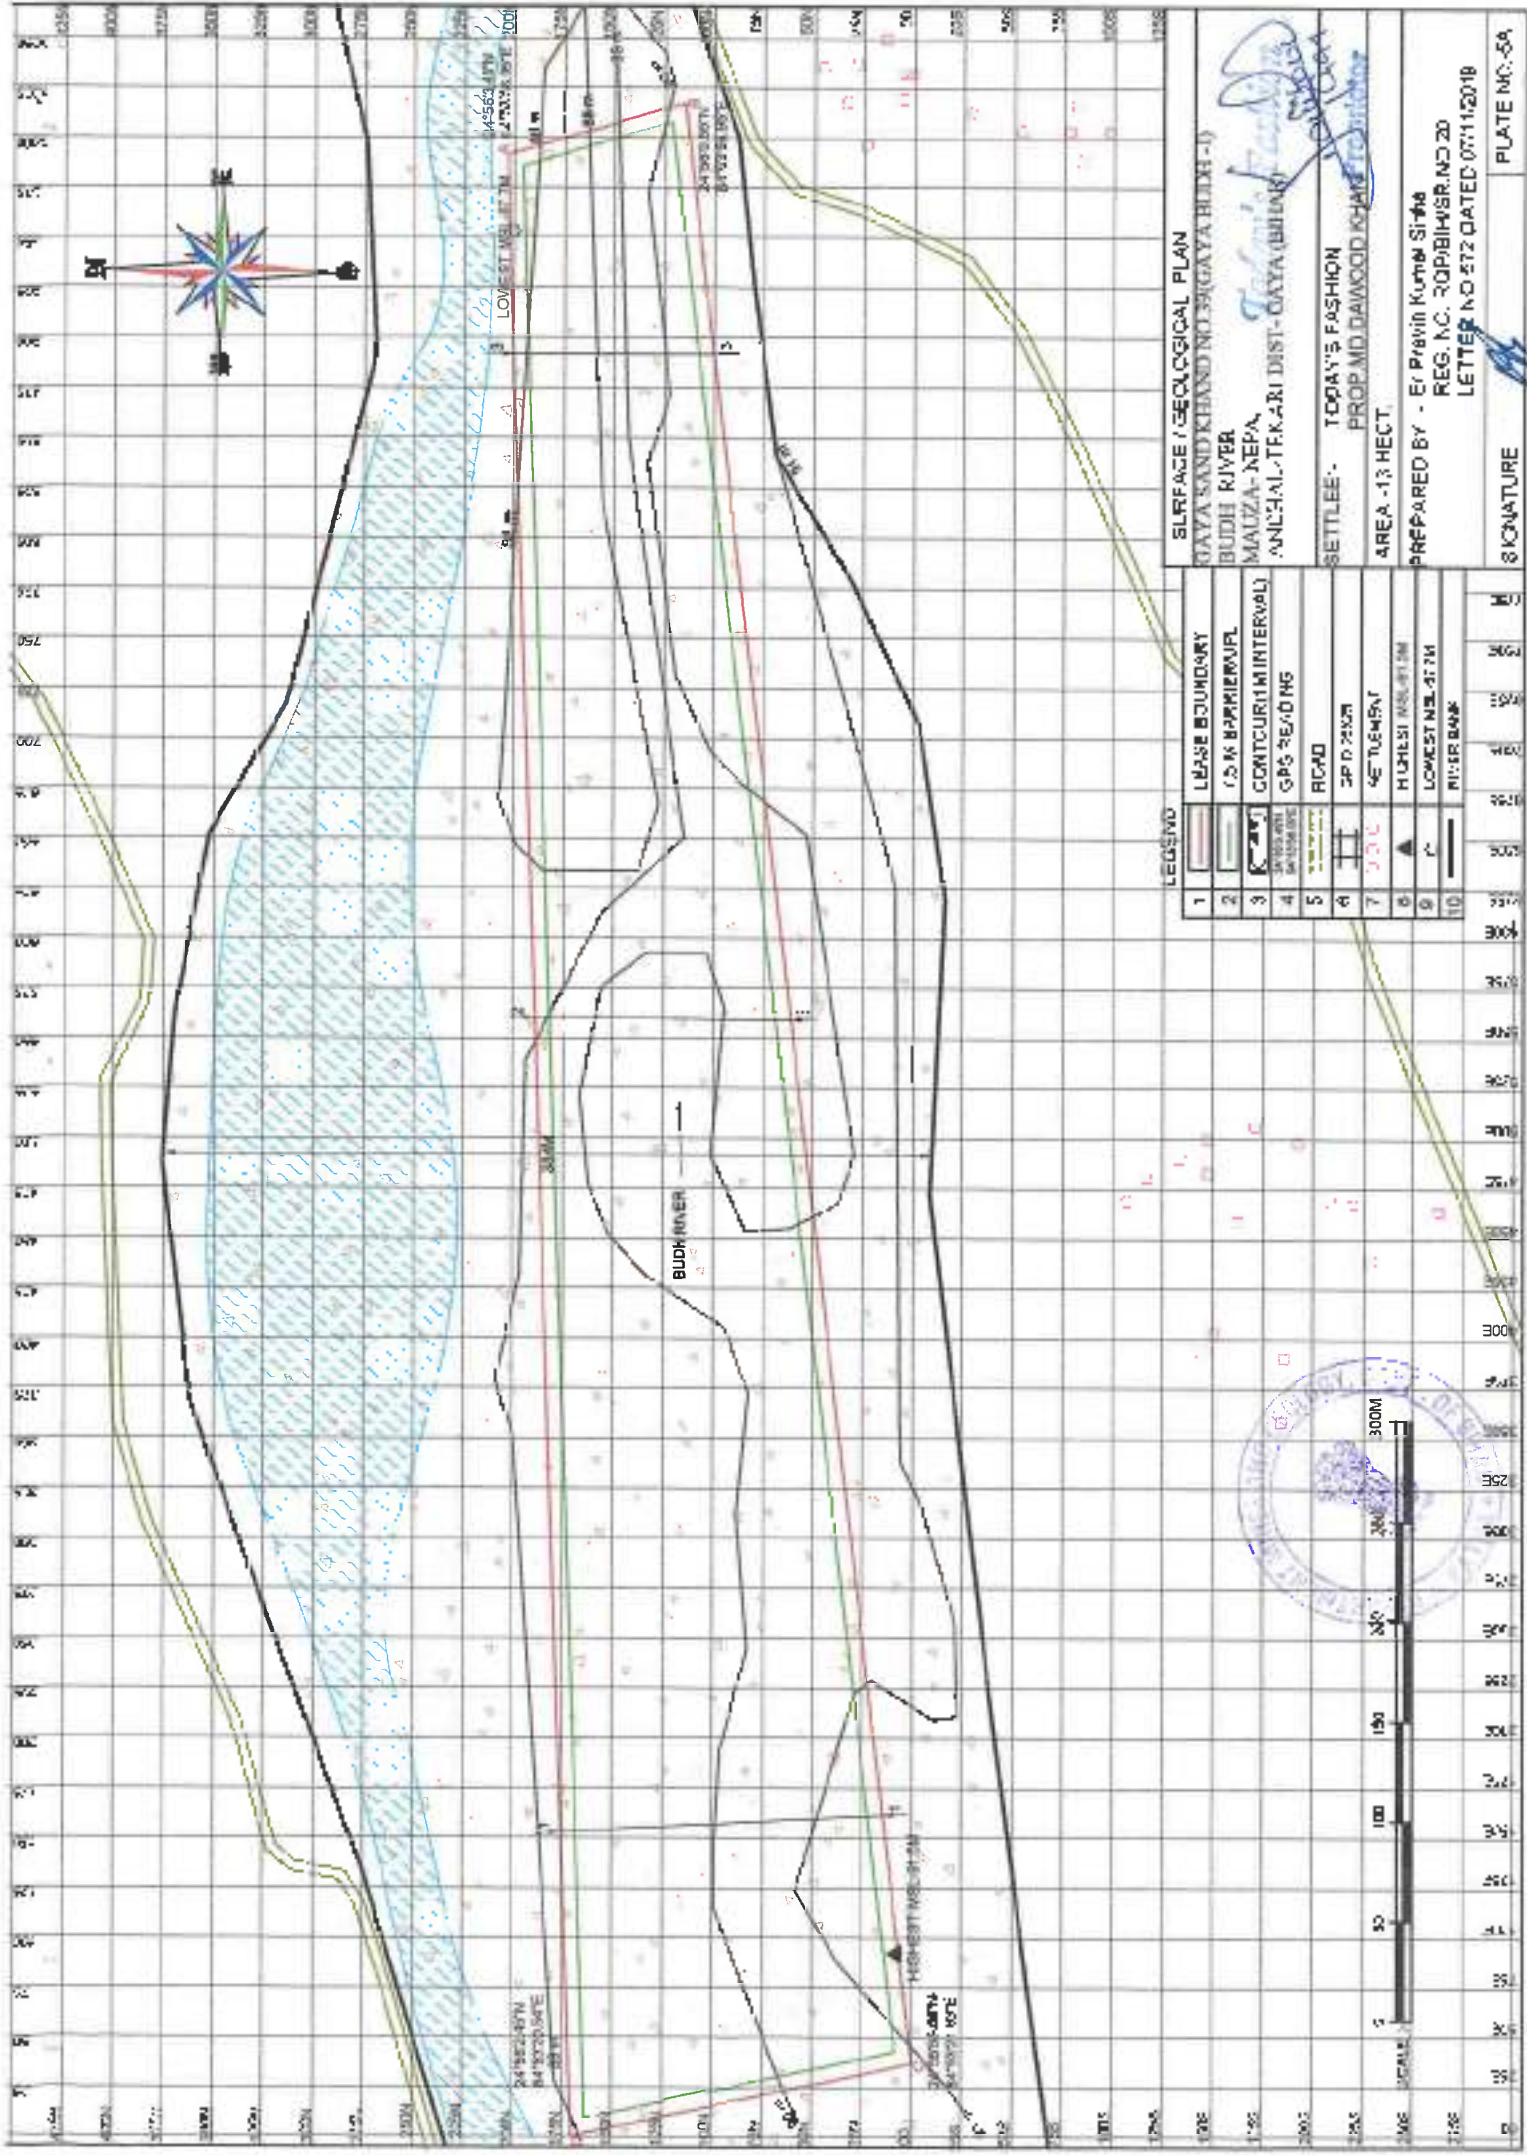

LEGEND

1	LEASE BOUNDARY
2	1/2 M BARRIER WALL
3	CONTOUR (INTERVAL)
4	GPS READING
5	ROAD
6	SETTLEMENT
7	SETTLEMENT
8	HIGHEST ELEVATION
9	LOWEST ELEVATION
10	RIVER BANK

SURFACE / GEOLOGICAL PLAN
DAYA SAND KHAND NO. 38 GAYA BLOCK - II
BUDHI RIVER
MAJURA - NEPA
ANUSHAH TEKKARI DIST - GAYA (Bihar)



SETTLEE - TODAY'S FASHION
 PRAMOD DAWOOD KHAN FORTINER


AREA - 13 HECT.


PREPARED BY - E. P. Ravi Kumar Singh
 REG. NO. 20PBIH/SR NO 20
 LETTER NO 572 DATED 07/11/2019

SIGNATURE

PLATE NO. 5A

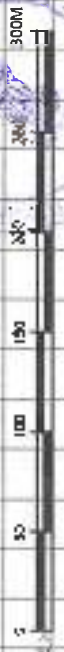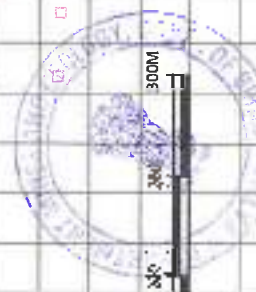

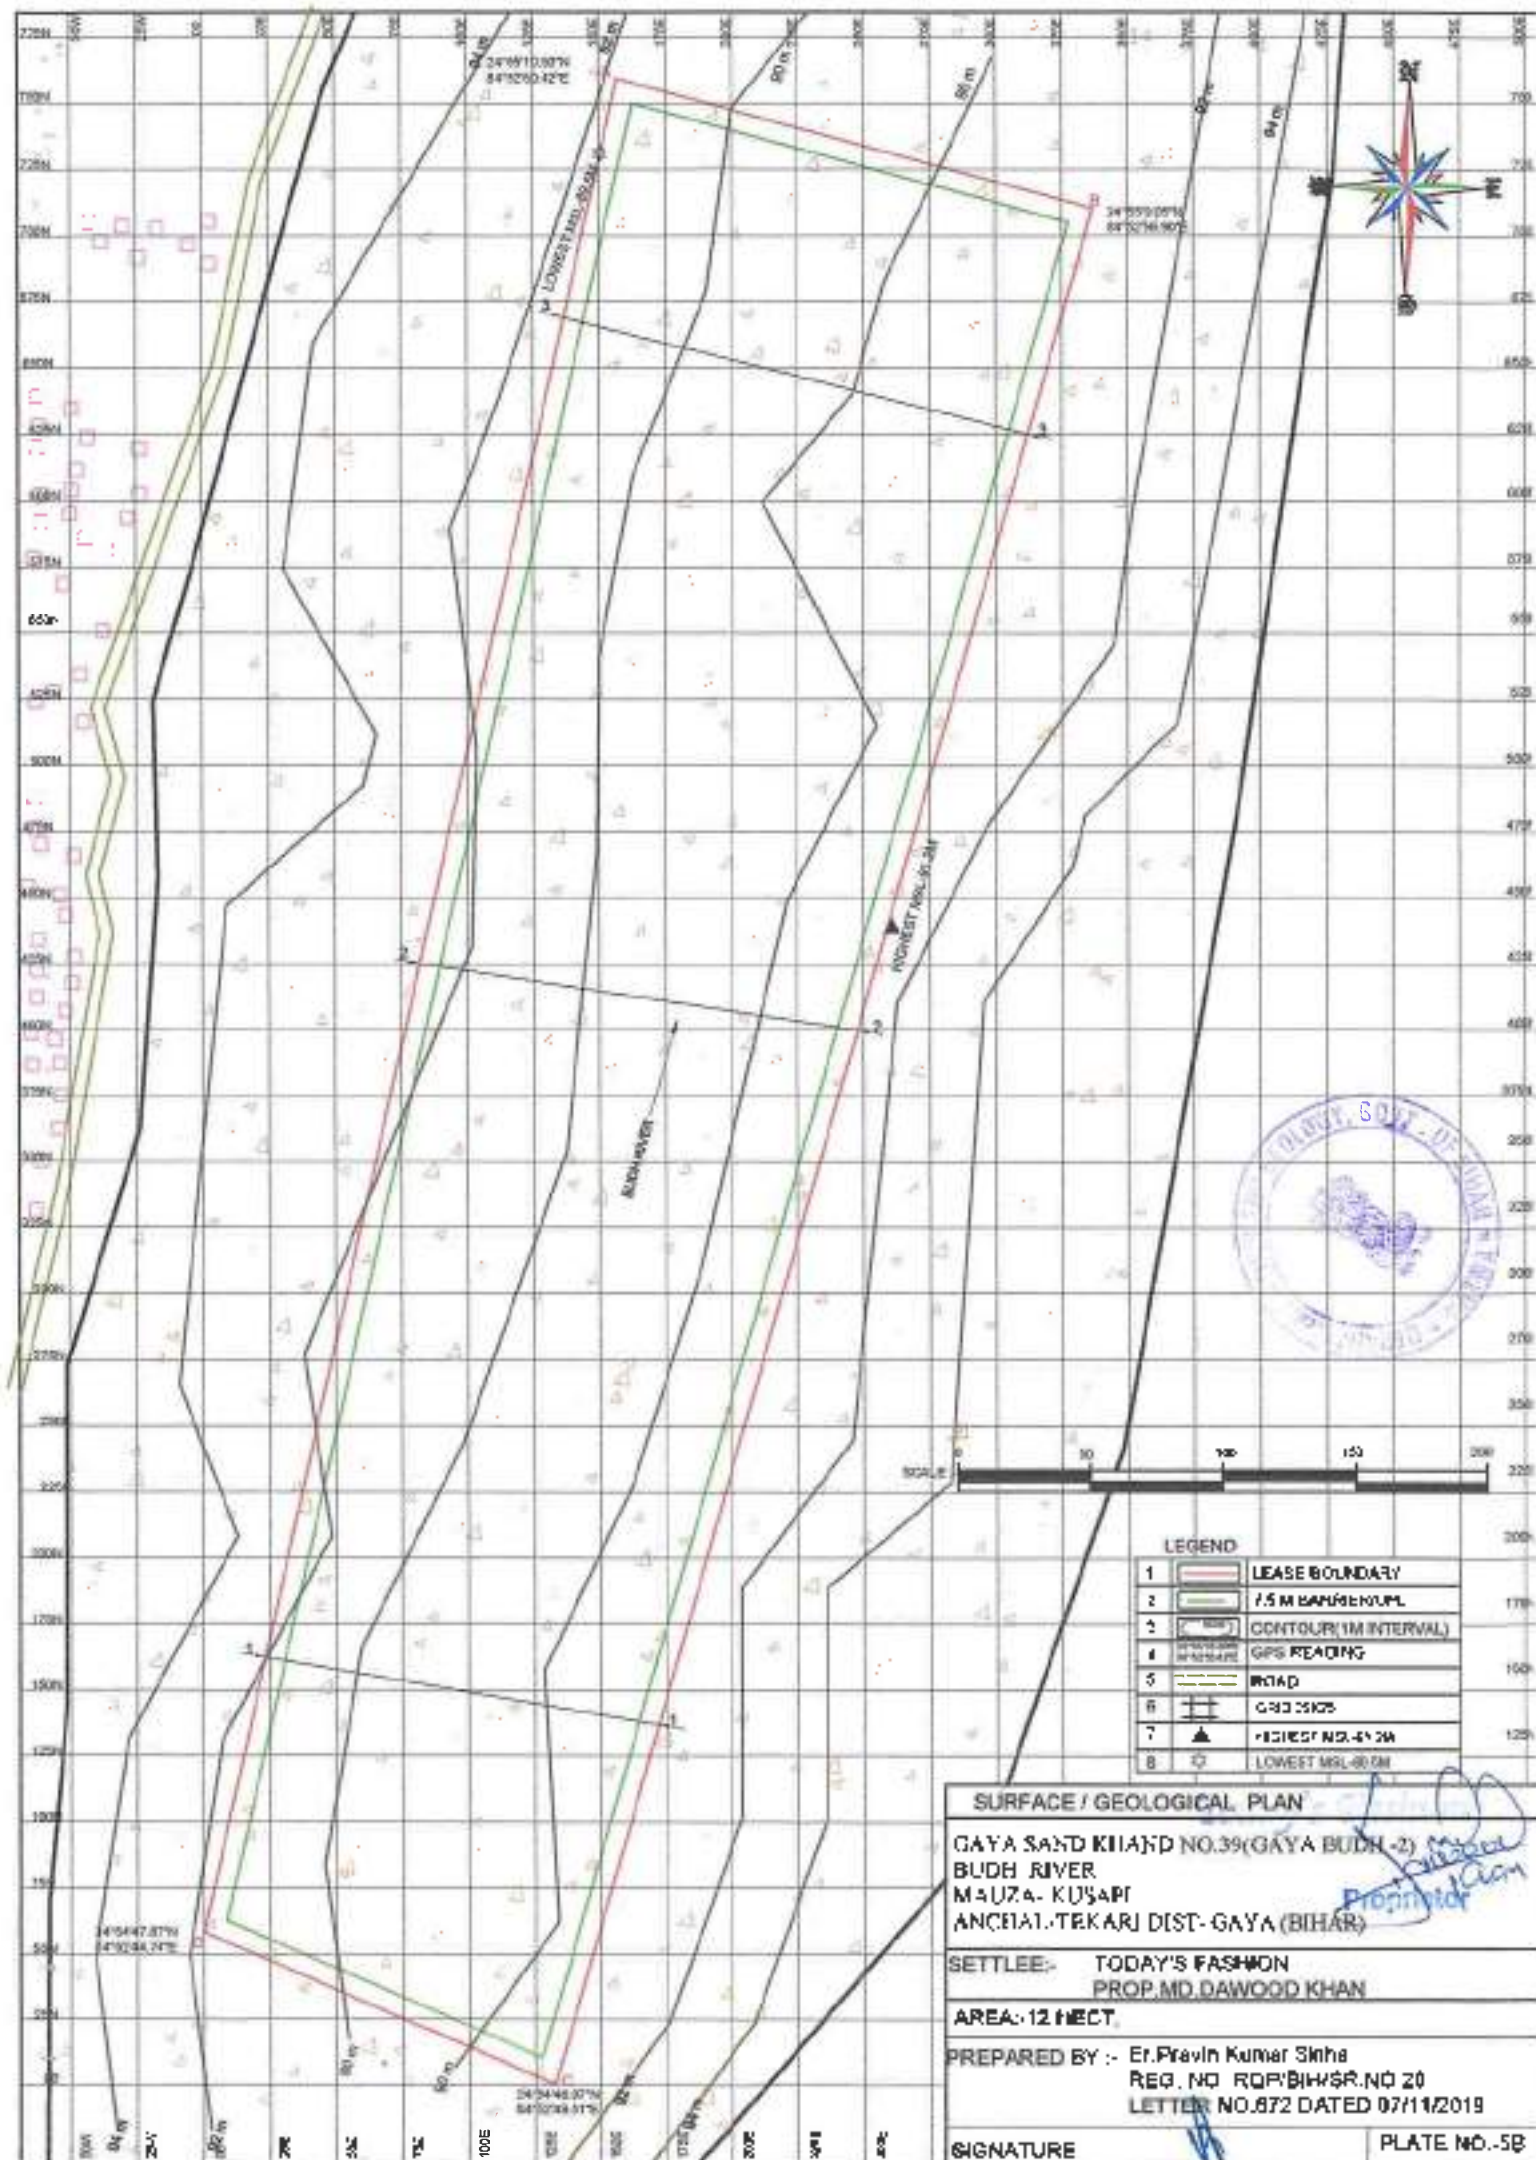

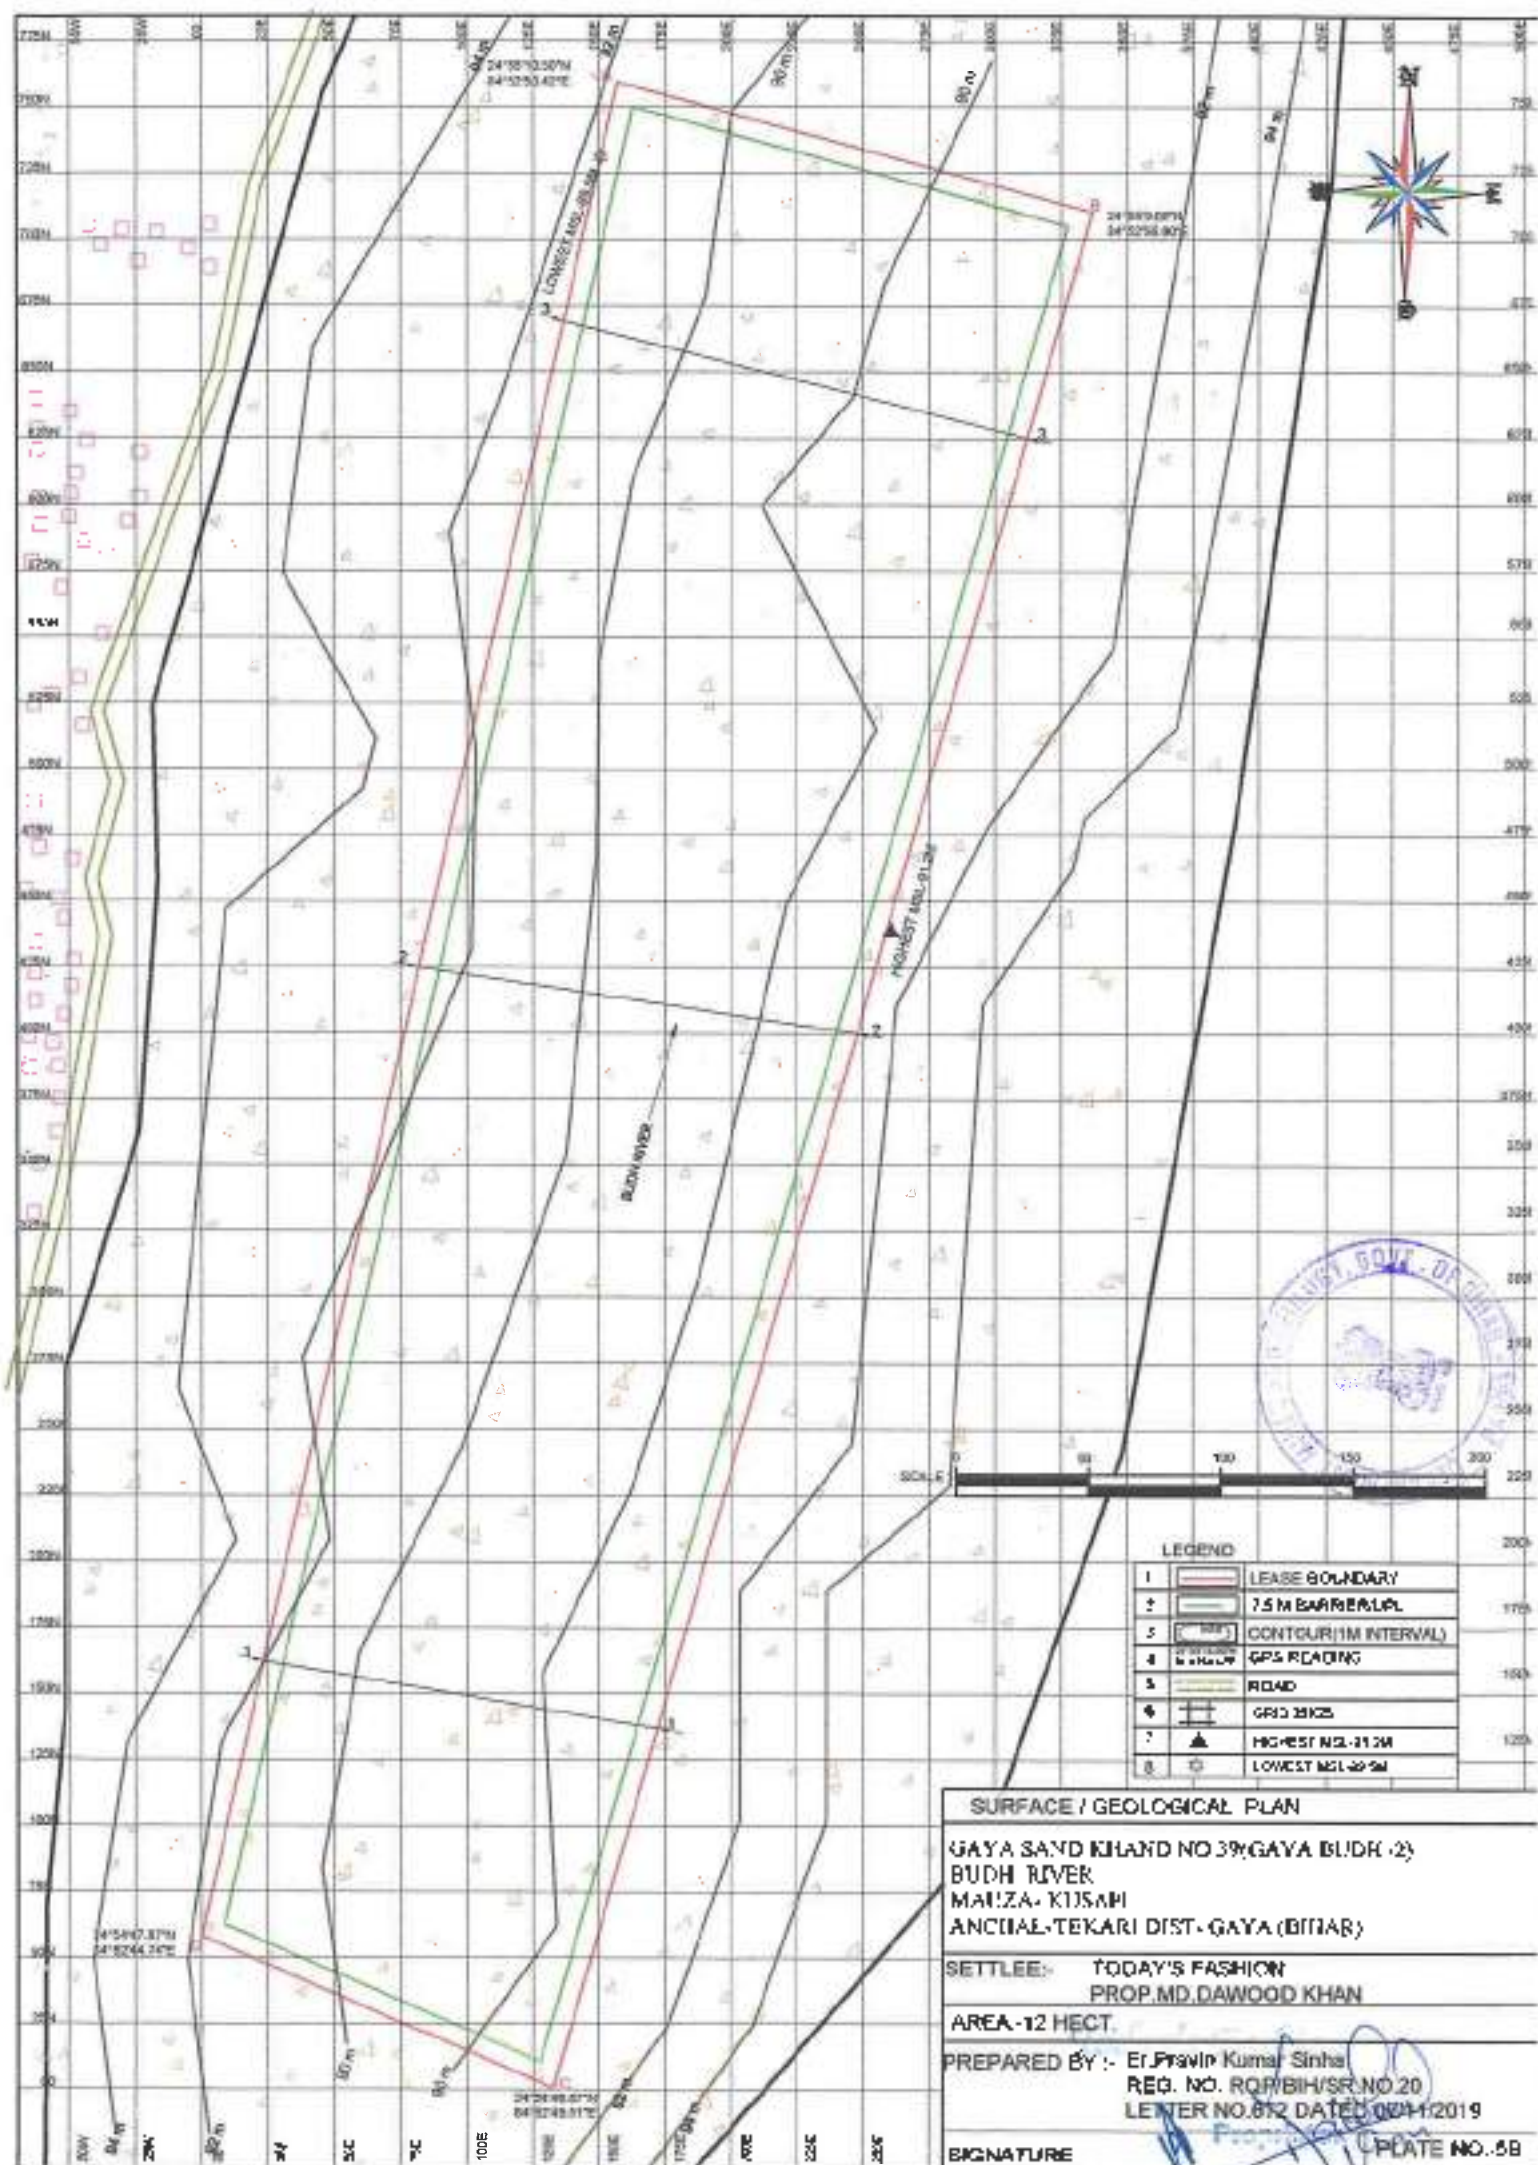

SURFACE / GEOLOGICAL PLAN

GAYA SAND KHAND NO 39, GAYA (BUDH - 2)
BUDH RIVER
MAI ZA - KISSAPI
ANCHAL - TEKARI DIST - GAYA (BIHAR)


SETTLER:- TODAY'S FASHION
PROP. MD. DAWOOD KHAN

AREA - 12 HECT.

PREPARED BY :- Er. Pravin Kumar Sinha
REG. NO. ROP/BIH/SR NO 20
LETER NO. 812 DATED 07/11/2019

SIGNATURE

PLATE NO. 58

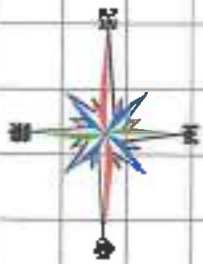

LEGEND

1	LEASE BOUNDARY
2	7.5 M BARRIER
3	CONTOUR (1 M INTERVAL)
4	GPS READING
5	ROAD
6	GRID 25X25
7	HIGHEST MSL 91.1 M
8	LOWEST MSL 89.3 M


SURFACE / GEOLOGICAL PLAN
 GAYA SAND KHAND NO 3 (GAYA BUDI - 3)
 BUDH RIVER
 MAUZA- KITASAP. MATAI
 AMCHAL-TEKARI (DIST- GAYA (BIHAR))


SETTLEE - TODAY'S FASHION
 PROP MD DAWOOD KHAN

AREA - 10 HECT.

PREPARED BY - Fr. Pravin Kumar Sinha
 REG. NO. RQ/BIH/RSR/NO 20
 LETTER NO 672 DATED 07/11/2019

SIGNATURE  PLATE NO- 5C

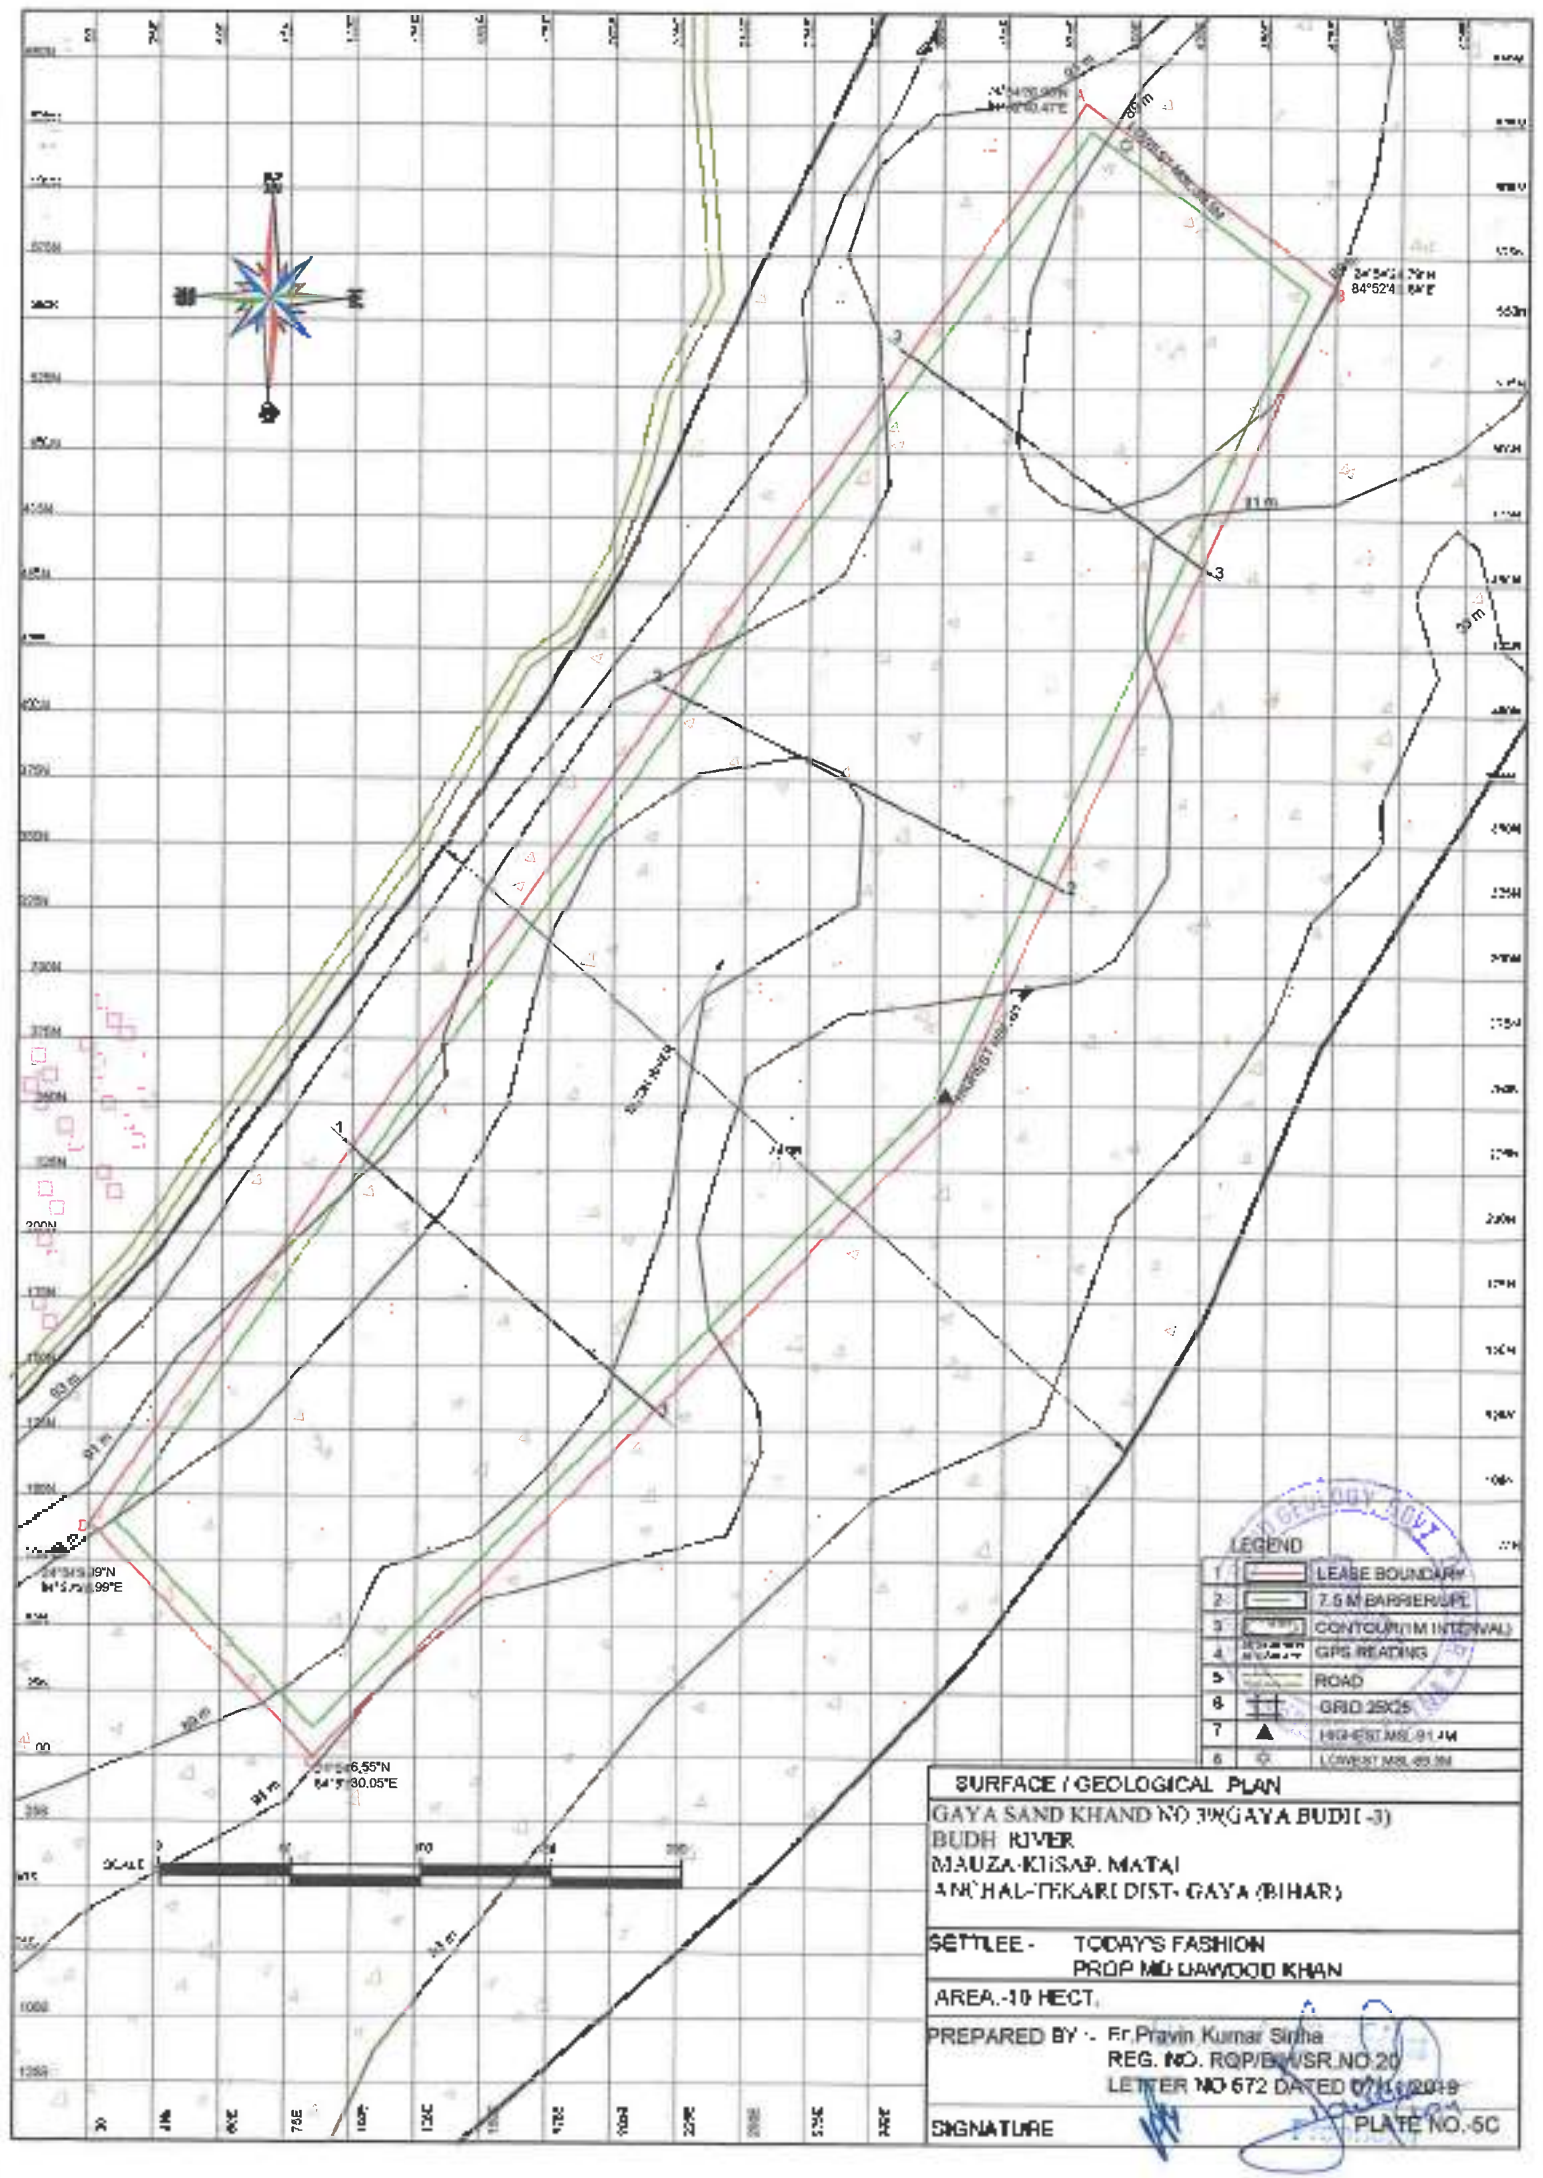

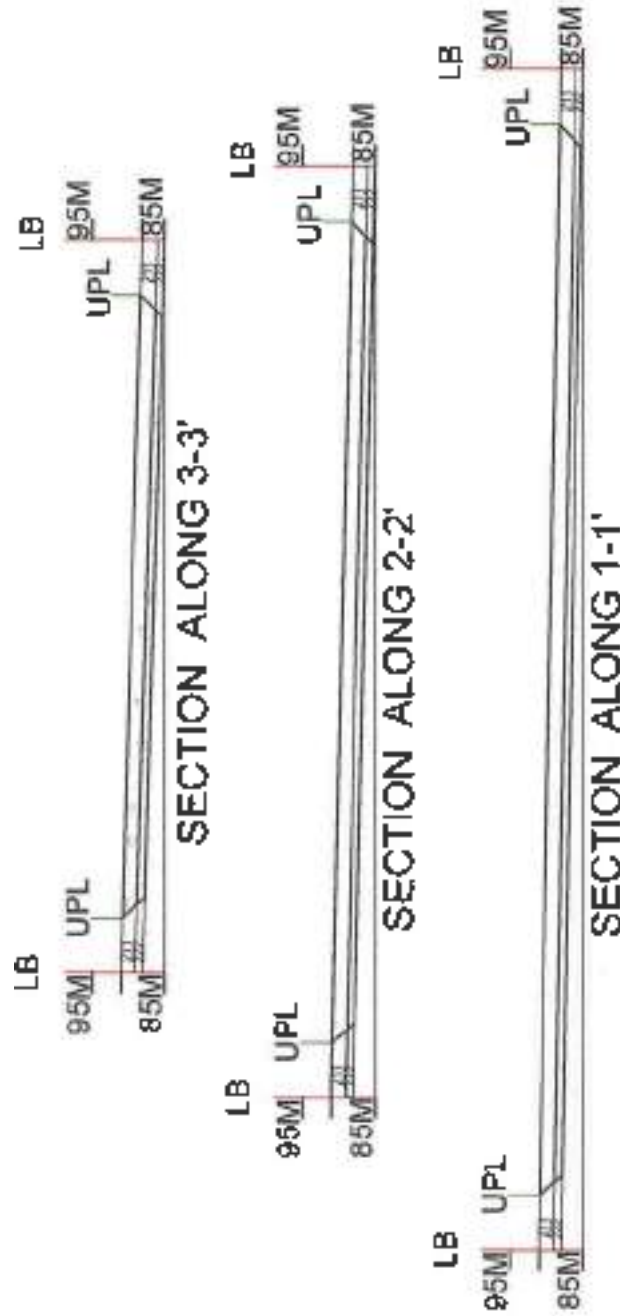

LEGEND

1	LEASE BOUNDARY(LB)
2	7.5 M BARRIER/UPL
3	ROAD
4	PROVED RESERVE(111)
5	PROBABLE RESERVE(122)
6	FEASIBILITY RESOURCE (211)
7	PRE FEASIBILITY RESOURCE (222)

GEOLOGICAL SECTIONS

GAYA SAND KHAND NO.39(GAYA R.C.DH-1)
 BUDH RIVER
 MACZA- NEPA,
 ANCHAL-TEKARJ DIST- GAYA (BIHAR)

SETTLEE:- TODAY'S FASHION
 PROP.MD.DAWOOD KHAN
 AREA:- 13 HECT.

PREPARED BY :- Er.Pravin Kumar Sinha
 REG. NO. ROP/BIH/SR.NO.20
 LETTER NO.872 DATED 07/11/2019

SIGNATURE

PLATE NO.-8A





SECTION ALONG 3-3'



SECTION ALONG 2-2'



SECTION ALONG 1-1'

LEGEND

1	LEASE BOUNDARY(LB)
2	2.5 M BARRIER UPL
3	15 M ROAD
4	PROVED RESERVE(111)
5	PROBABLE RESERVE(122)
6	FEASIBILITY RESOURCE (211)
7	PRE FEASIBILITY RESOURCE (222)



GEOLOGICAL SECTIONS

GAYA SAND KHAND NO.39(GAYA BUDH -2)

BUDH RIVER

MAUZA- KUSAPI

ANCHAL-TEKARI DIST- GAYA (BIHAR)

SETTLEE:- TODAY'S FASHION

PROP.MD.DAWOOD KHAN

AREA ~13 HECT.

PREPARED BY :- Er.Pravin Kumar Sinha

REG. NO. RQP/BIH/SR.NO.20

LETTER NO.672 DATED 07/11/2019

SIGNATURE

PLATE NO.-6B



LEGEND

1	LEASE BOUNDARY (LB)
2	7.5 M BARRIER/UPL
3	ROAD
4	PROVED RESERVE (11)
5	PROBABLE RESERVE (22)
6	FEASIBILITY RESOURCE (21)
7	PRE FEASIBILITY RESOURCE (222)

GEOLOGICAL SECTIONS


GAYA SAND KHAND NO.39(GAYA BUDH -3)
 BUDH RIVER
 MAUZA-KUSAP, MATAJ
 ANCHIAL-TEKARI DIST-GAYA (BIHAR)

SETTLEE:- TODAY'S FASHION
 PROP.MD.DAWOOD KHAN
 AREA:-10 HECT.

PREPARED BY :- Er.Pravin Kumar Sinha
 REG. NO. RQP/BIH/SR.NO.20
 LETTER NO.672 DATED 07/11/2019

SIGNATURE

PLATE NO.-6C

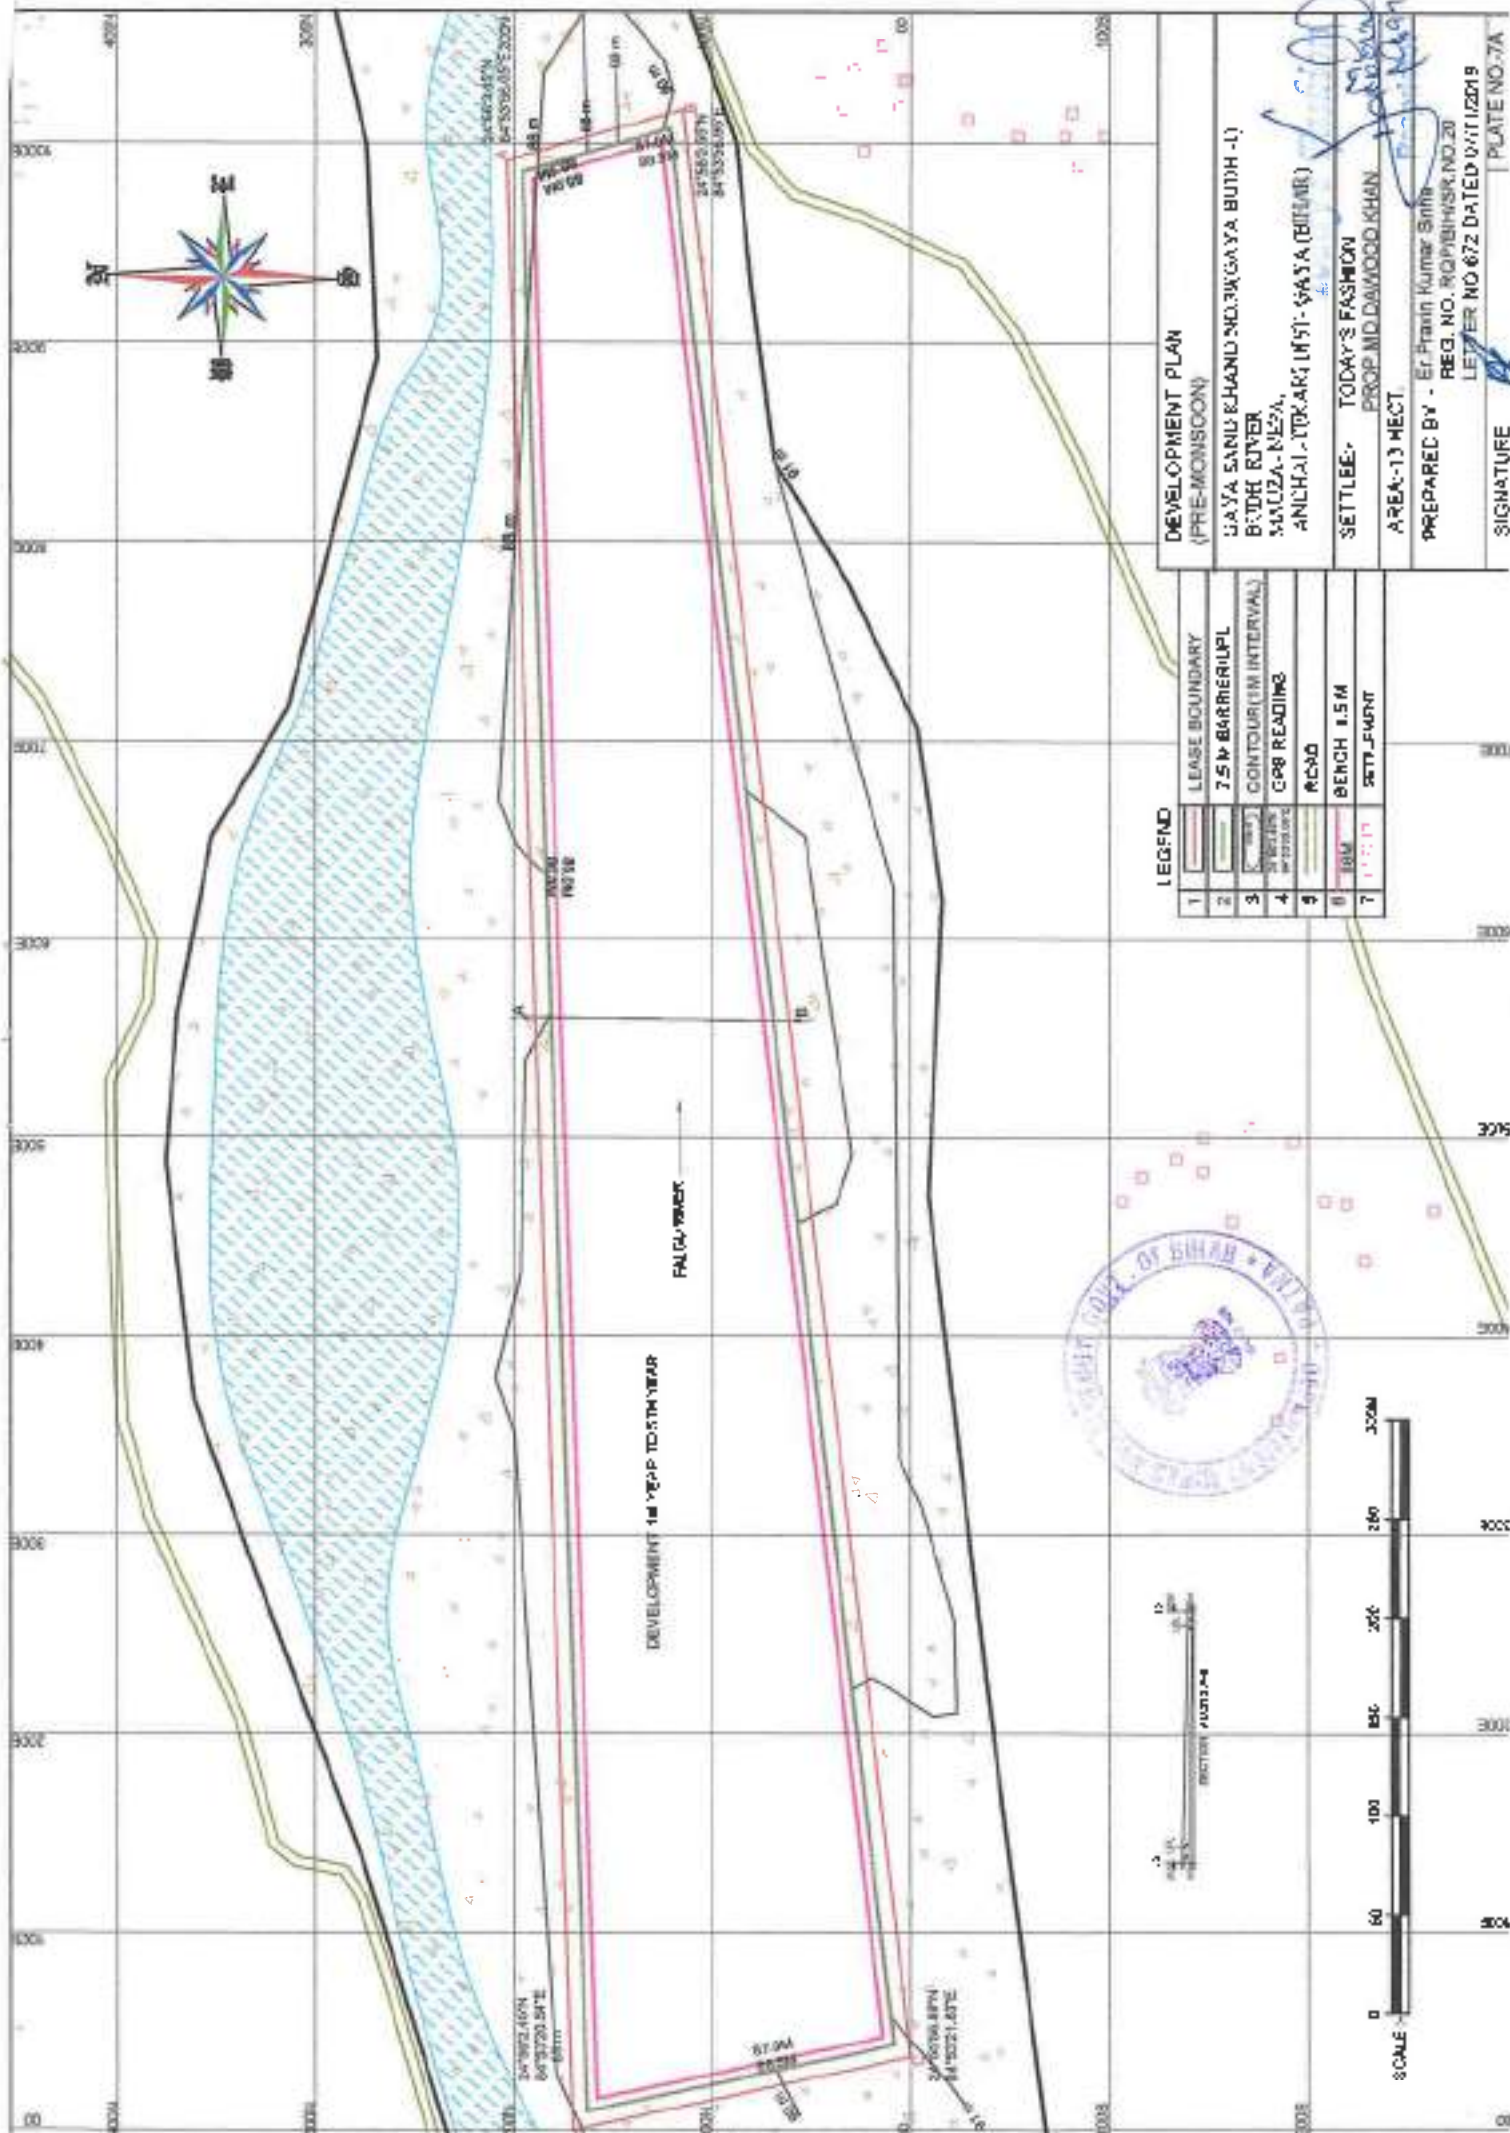

LEGEND

1	LEASE BOUNDARY
2	7.5M BARRIER/PL
3	CONTOUR (1M INTERVAL)
4	GPS READING
5	PCMD
6	BENCH 1.5M
7	SETBACK

DEVELOPMENT PLAN (PRE-MONSOON)


LA YA SAND KHAND NO.3K(GA YA BUTH -I)
BATHI RIVER
MAYOZA - NEZA
ANCHAL - TOKARJ (MST) - GA YA (BUTHER)

SETTLEE- TODAY'S FASHION
PROP. MID DAWOOD KHAN
AREA-13 HECT.

PREPARED BY - Er. Pravin Kumar Singh
REG. NO. NQ/BIHAR, NO.20
LETTER NO 672 DATED 01/02/19

SIGNATURE

PLATE NO.-7A

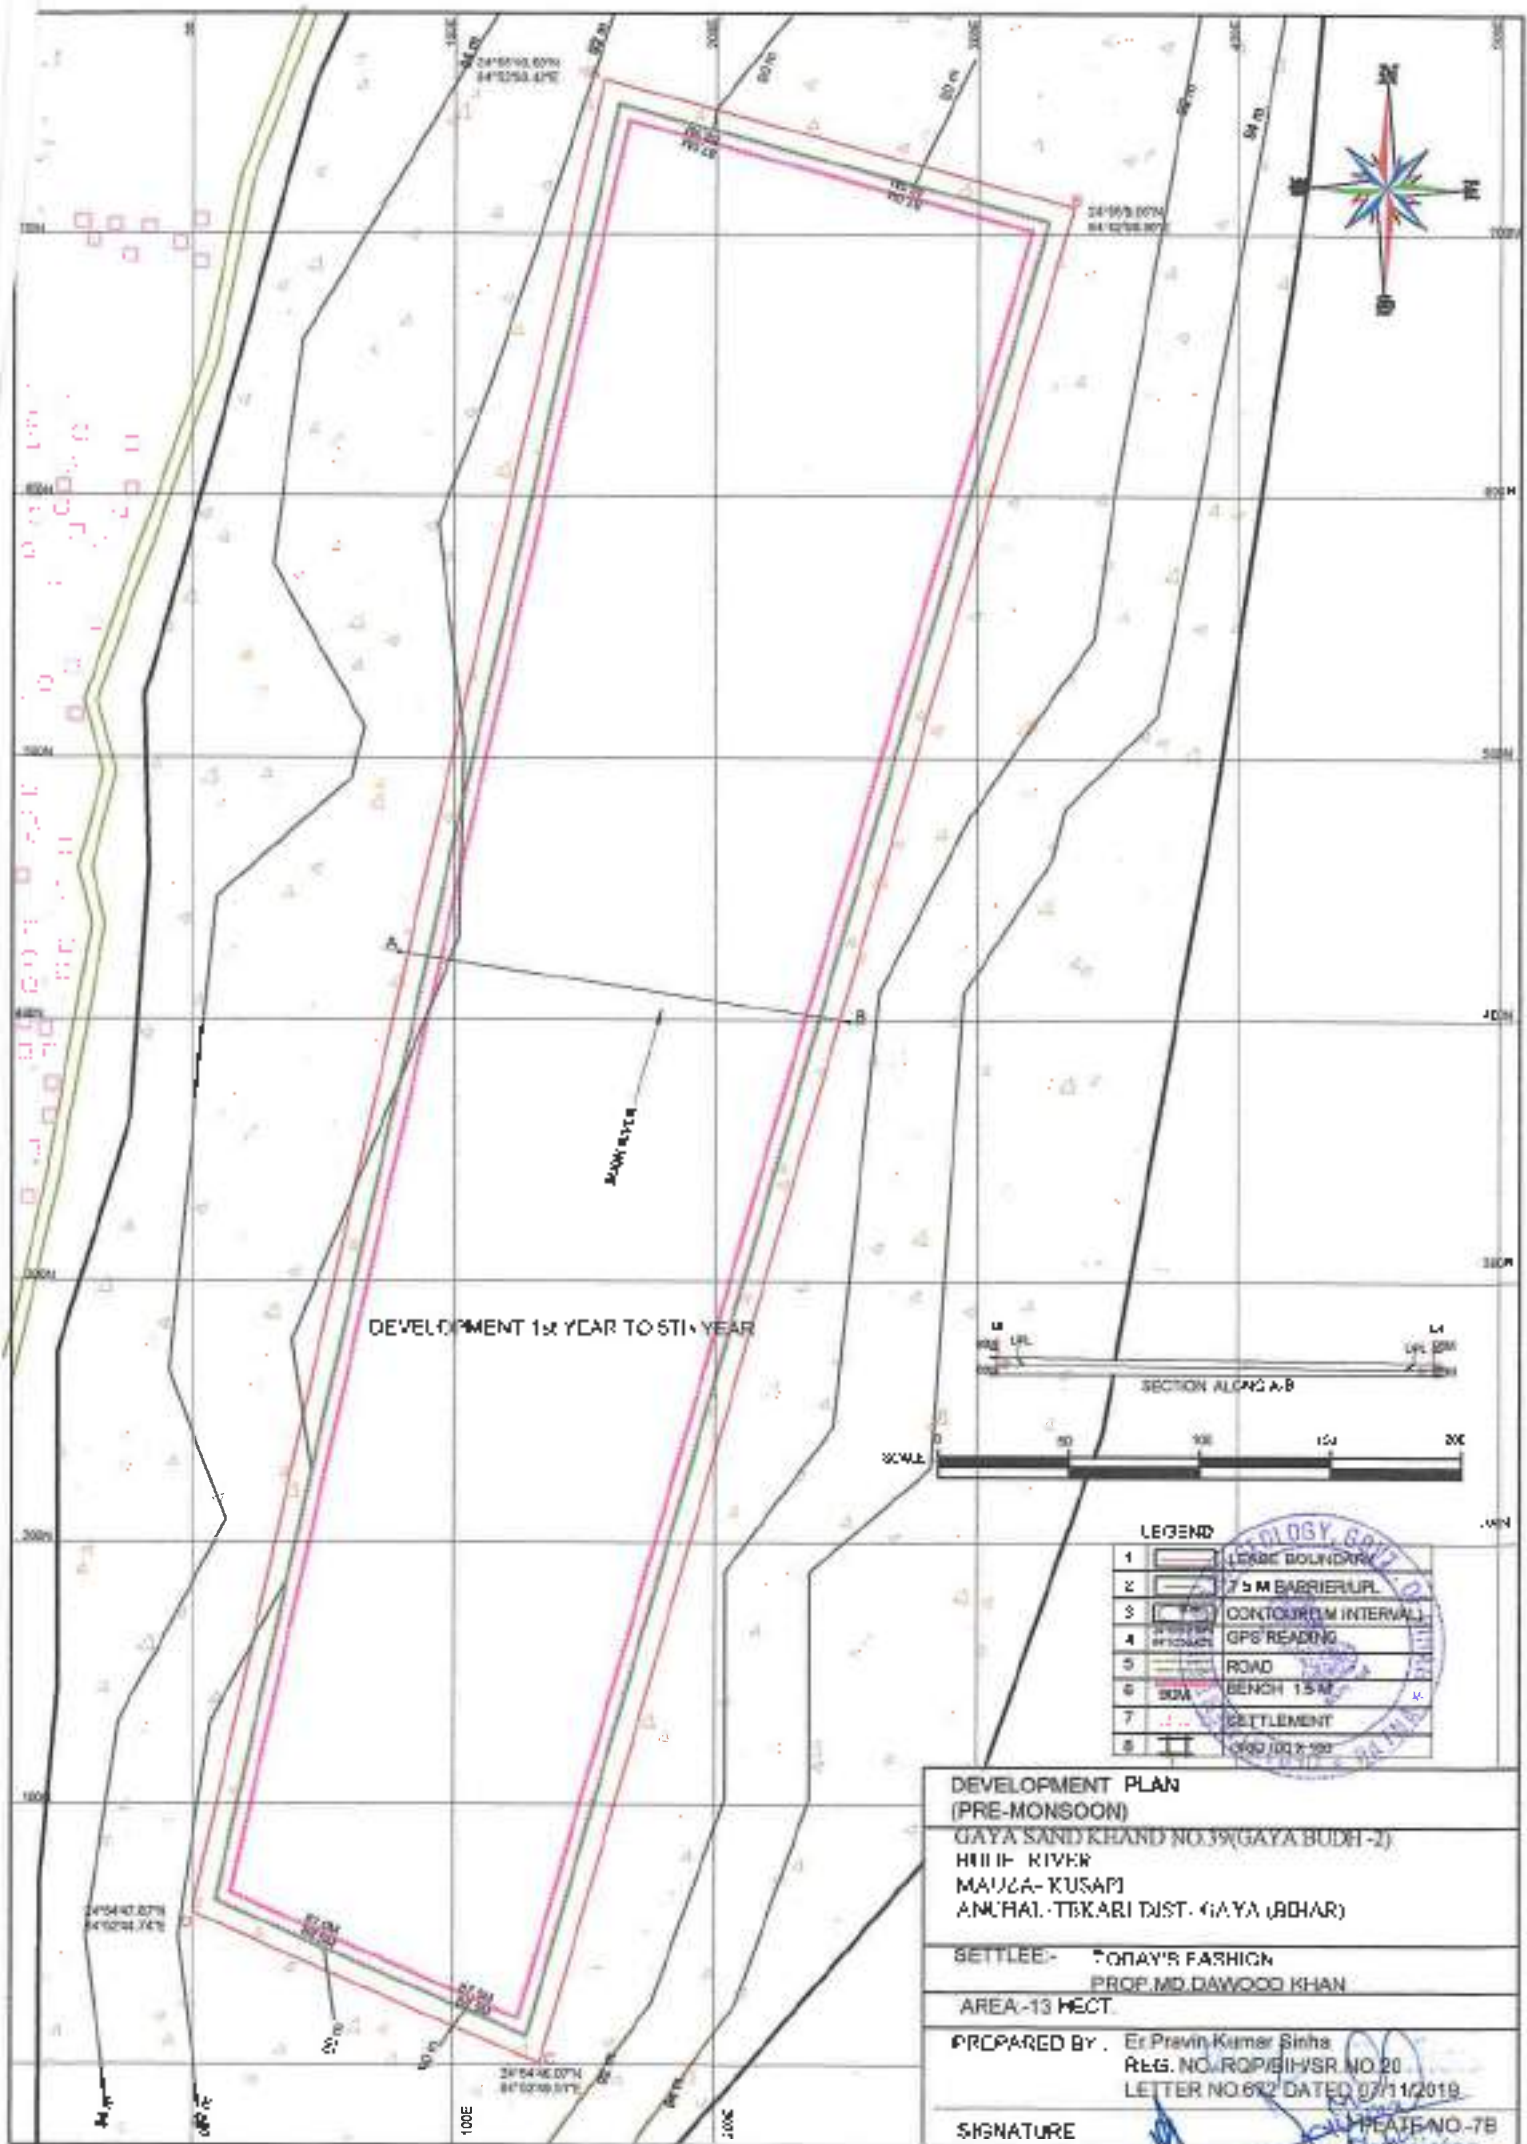

DEVELOPMENT 1st YEAR TO 5th YEAR

LEGEND

1	1000	1000
2	7.5 M BARRIER UPL	7.5 M BARRIER UPL
3	CONTOUR INTERVAL	CONTOUR INTERVAL
4	GPS READING	GPS READING
5	ROAD	ROAD
6	BENCH 1.5 M	BENCH 1.5 M
7	SETTLEMENT	SETTLEMENT
8	1000 (100 x 100)	1000 (100 x 100)

DEVELOPMENT PLAN
(PRE-MONSOON)
GAYA SAND KHAND NO.39(GAYA BUDH -2)
HIIIH RIVER
MAJGA-KUSAP
ANJHAL-TBKARI DIST. GAYA (BHAR)

SETTLEE:- **TONAY'S FASHION**
PROP. MD. DAWOOD KHAN
AREA-13 HECT.

PREPARED BY: **Er. Pravin Kumar Sinha**
REG. NO. ROP/BIH/SR NO.20
LETTER NO.692 DATED 07/11/2019

SIGNATURE **[Signature]** **PLATE NO.-7B**



LEVEL DPMNT 1st YEAR TO 5TH YEAR



LEGEND

1		LEASE BOUNDARY
2		7.5 M BARRIER WALL
3		CONTOUR (1M INTERVAL)
4		GPS READING
5		ROAD
6		BENCH 1.5 M
7		SETTLEMENT
8		GRID 100 X 100

DEVELOPMENT PLAN (PRE-MONSOON)

GAYA SAND KHAND NO.39(GAYA BUDH-1)
BUDHI RIVER
MAUZA-KUSAJ, MATAJ
ANCHAL-TOKARJ DIST. GAYA (BIHAR)


SETTLEE- TODAY'S FASHION
PROP NO. 04/1000 KHAM

AREA-10 HECT.

PREPARED BY : Er. Pravin Kumar Sinha
REG. NO. ROP/BIH/SR NO.20
LETTER NO. 672 DATED 07/11/2019

SIGNATURE

PLATE NO.-7C

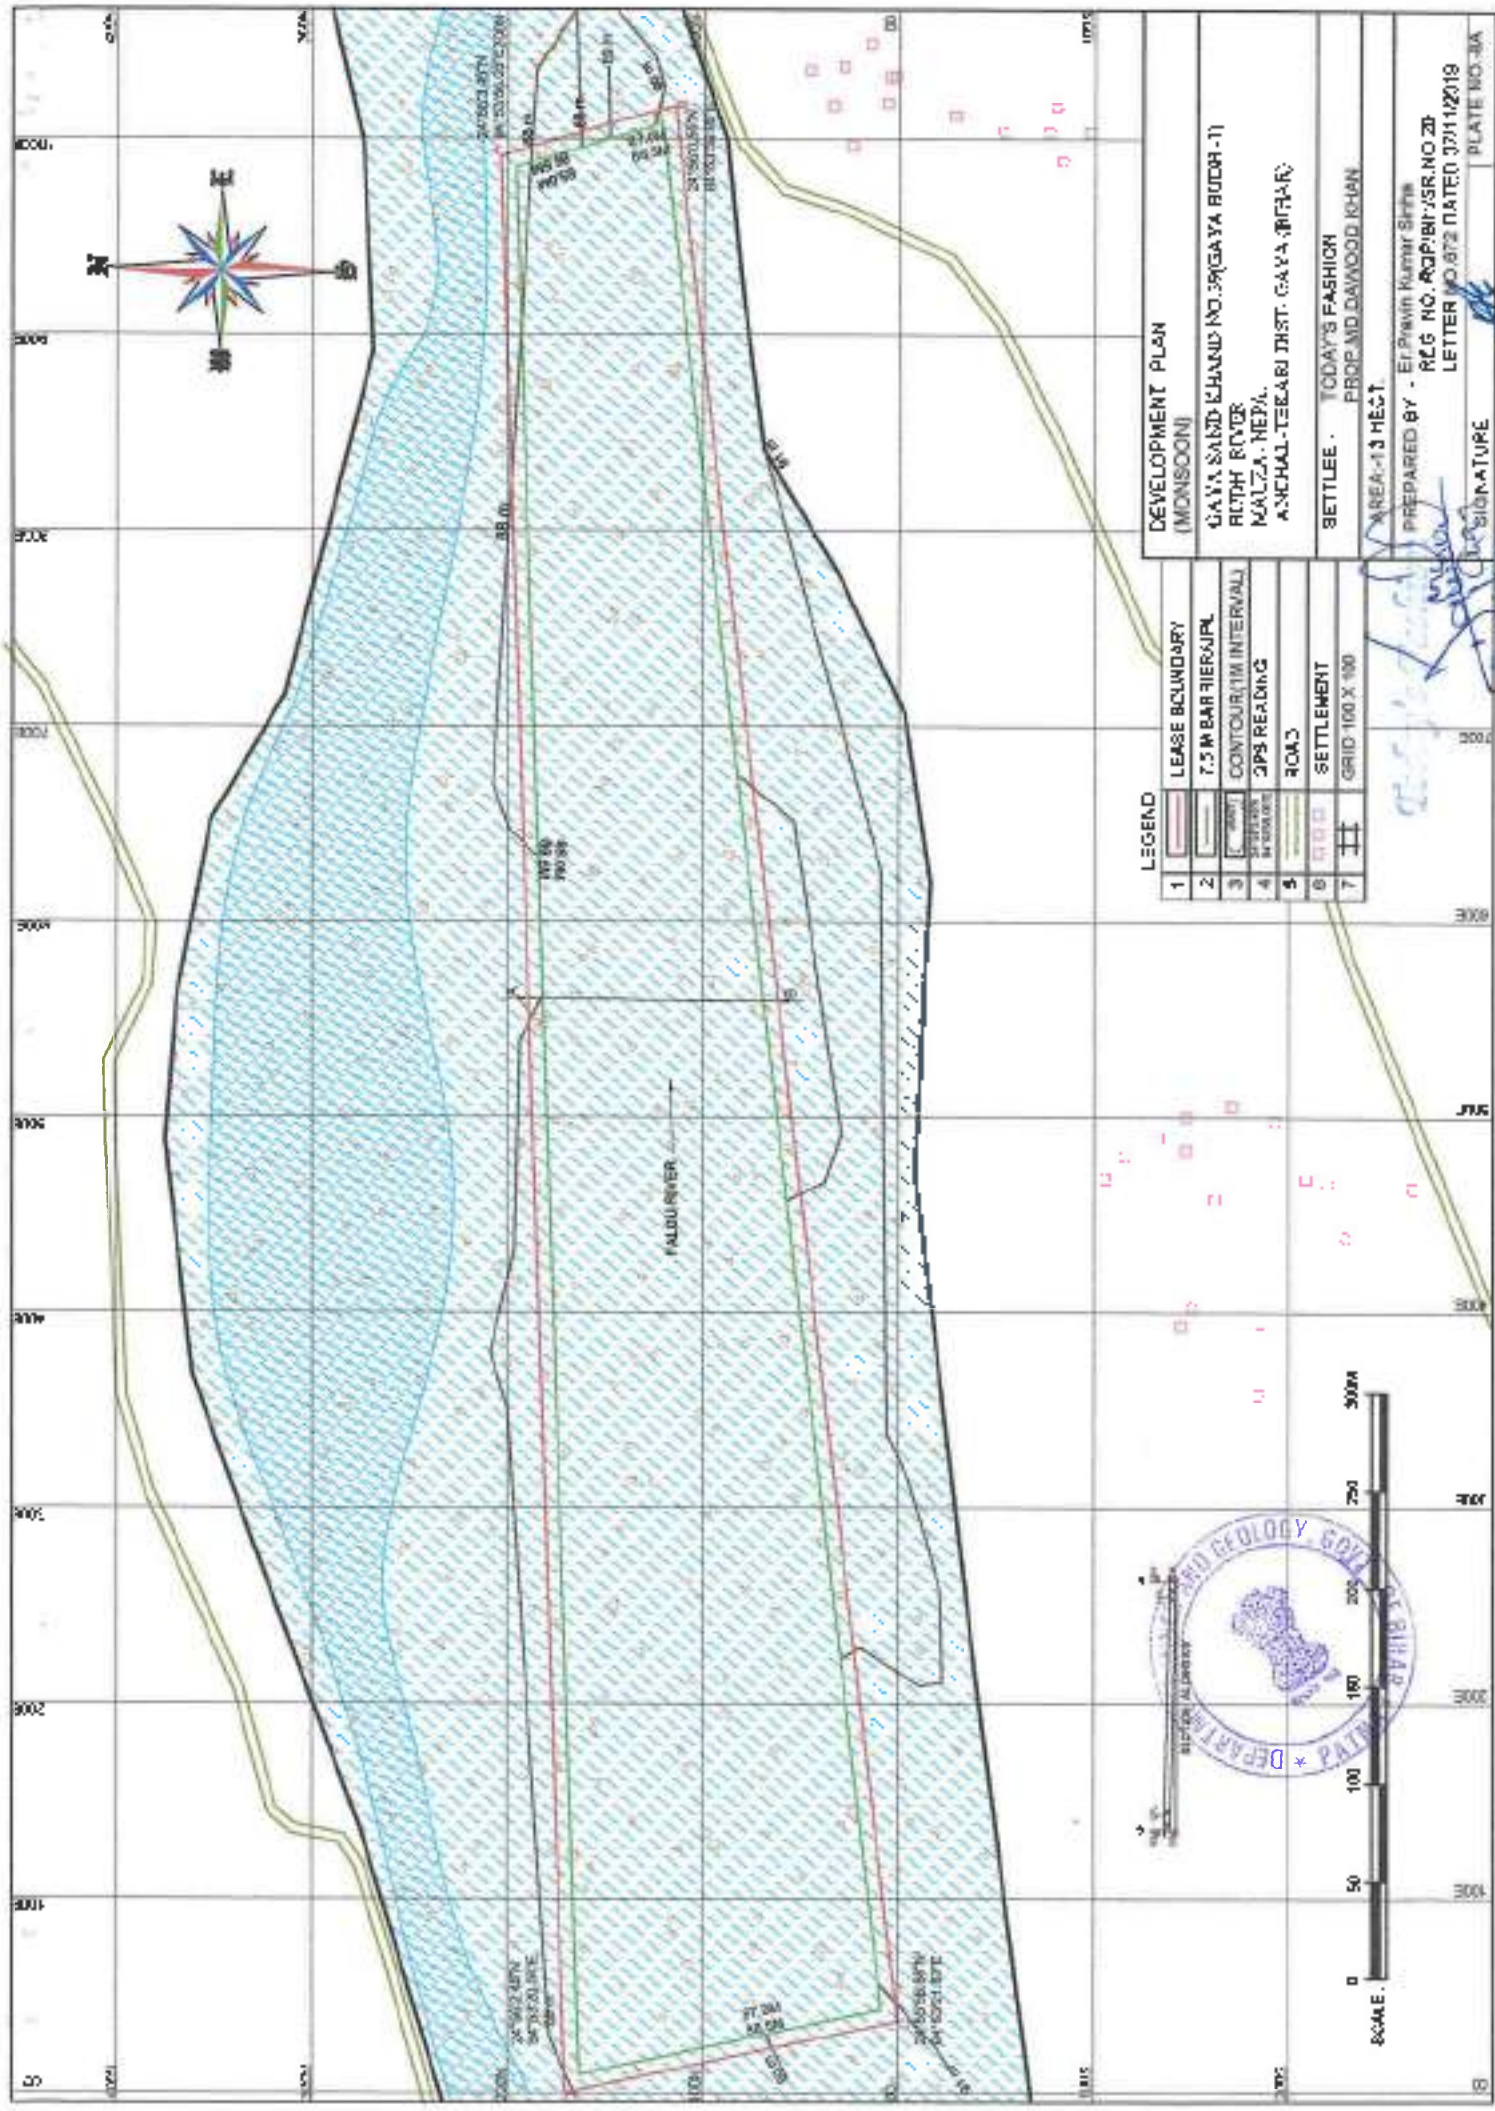

LEGEND

1	LEASE BOUNDARY
2	7.5 M BAR RIERA/PL
3	CONTOUR (1M INTERVAL)
4	GPS READING
5	ROAD
6	SETTLEMENT
7	GRID 100 X 100

**DEVELOPMENT PLAN
(MONSOON)**

GAYA SAND KHAN NO. 39 (GAYA BUDH - I)
RUPH RIVER
MALZA, NEPA
ANCHAL - TEARU DIST. GAYA (BIFRAE)


BETLEE - TODAY'S FASHION
PREMIER DAWOOD KHAN
AREA - 13 HECT.


PREPARED BY - E. P. Pravin Kumar Sharma
REG. NO. ACP/BI/ISR NO. 20
LETTER NO. 872 DATED 07/11/2019


SIGNATURE

PLATE NO. 3A



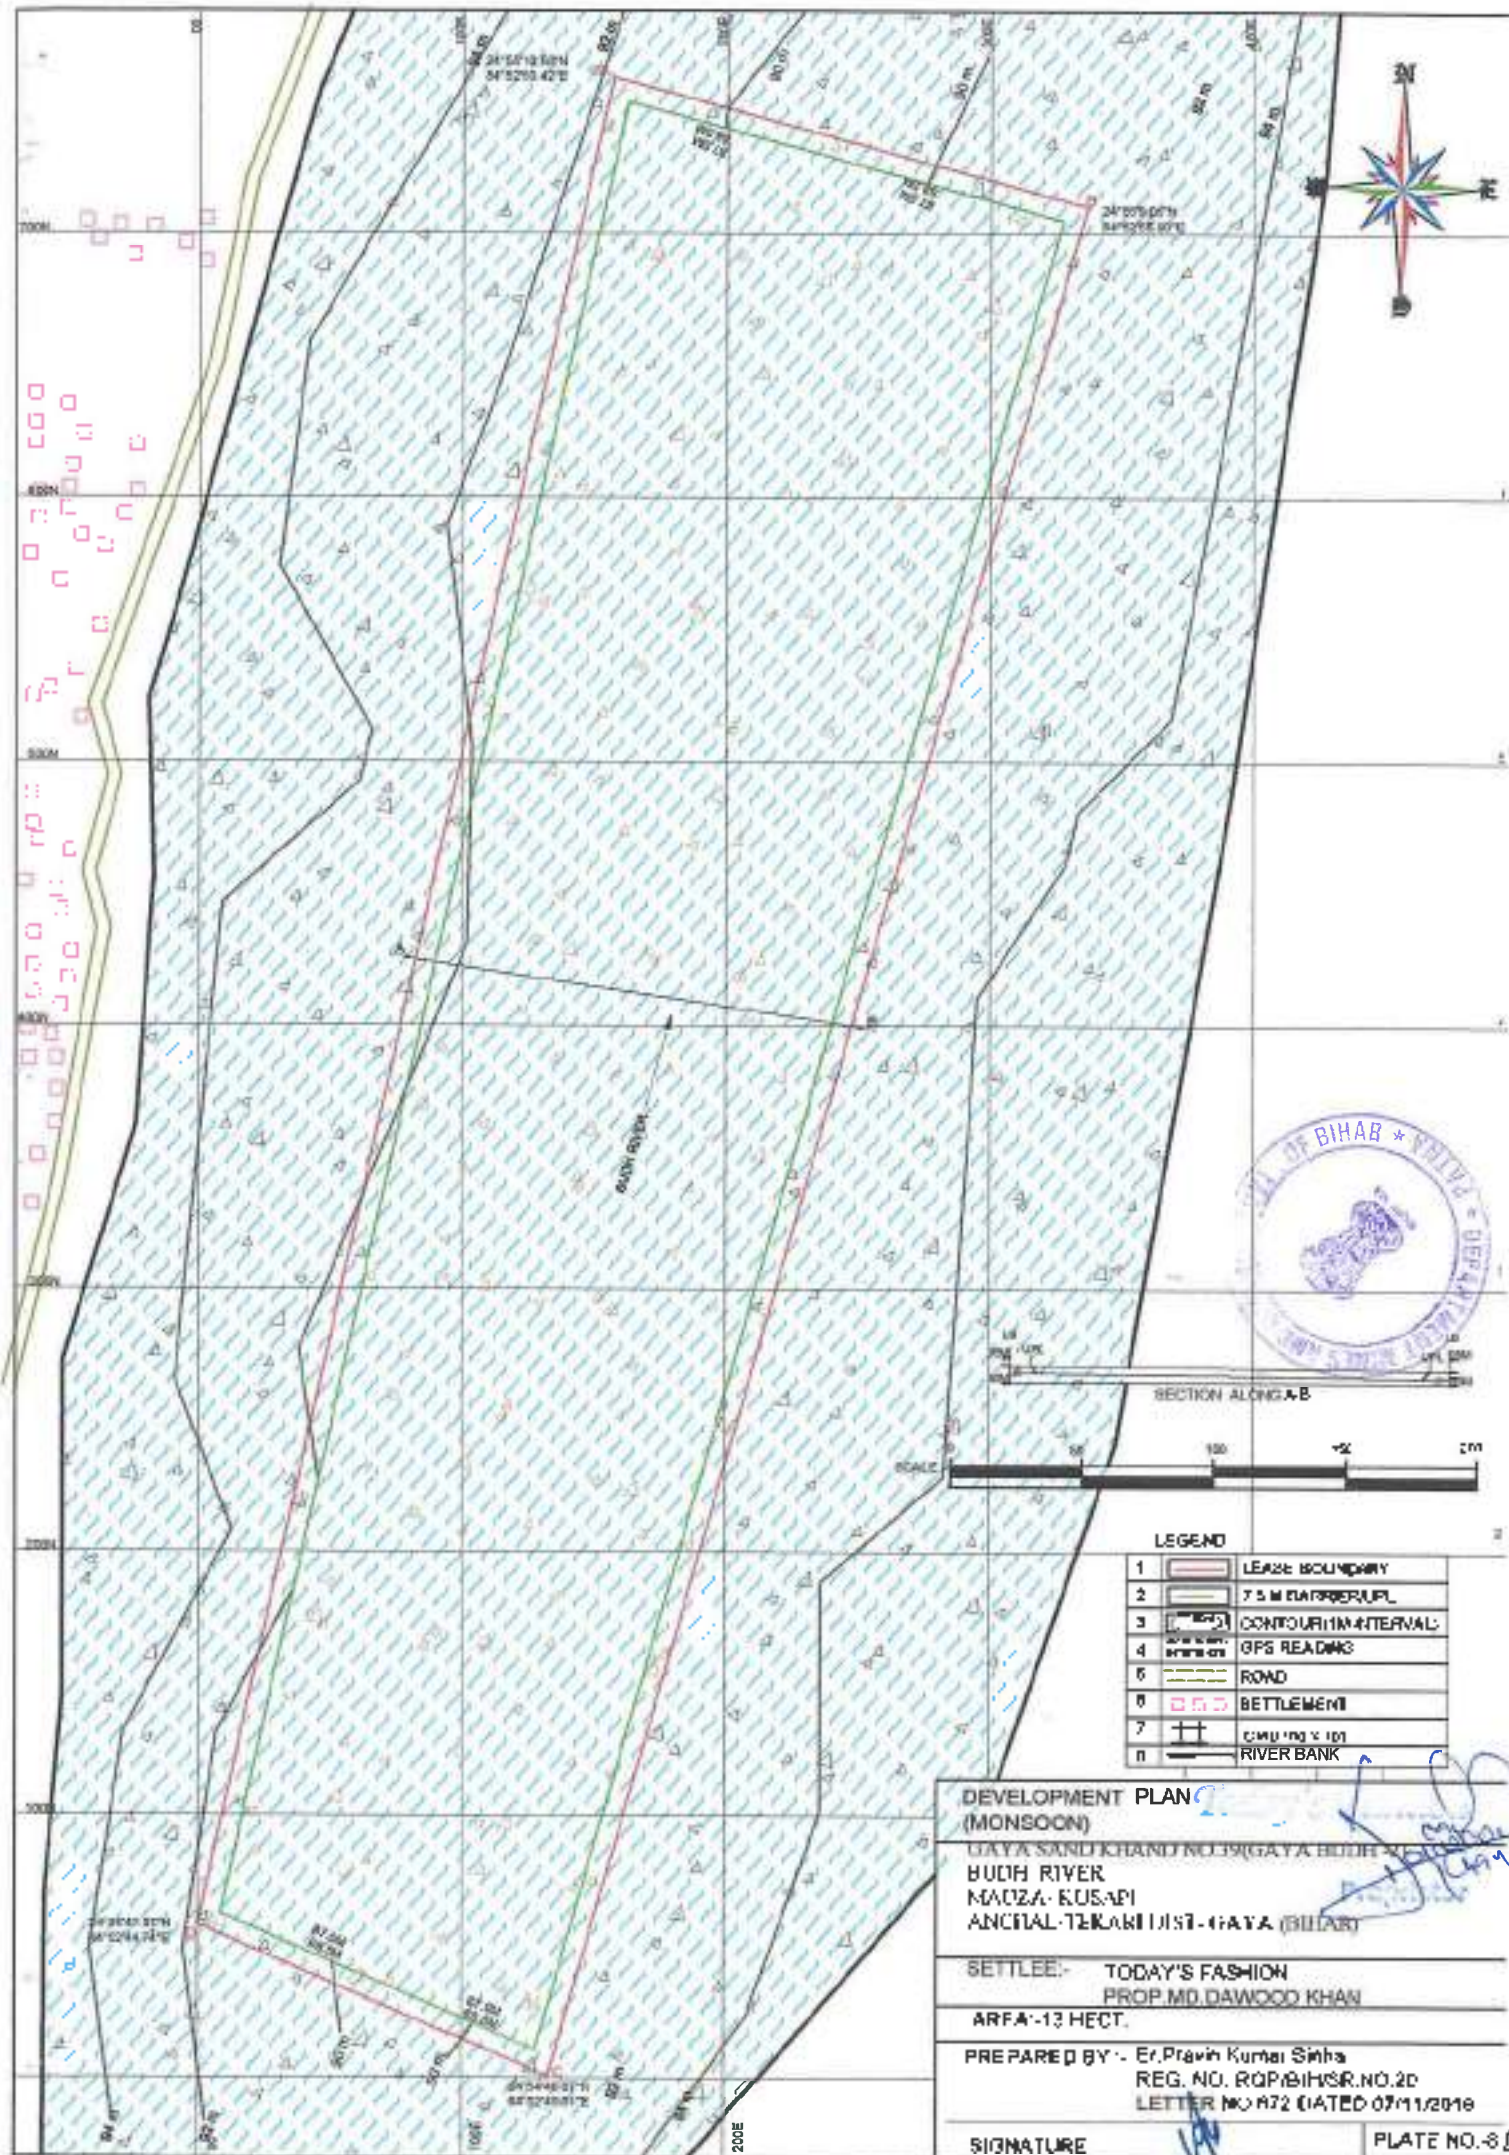

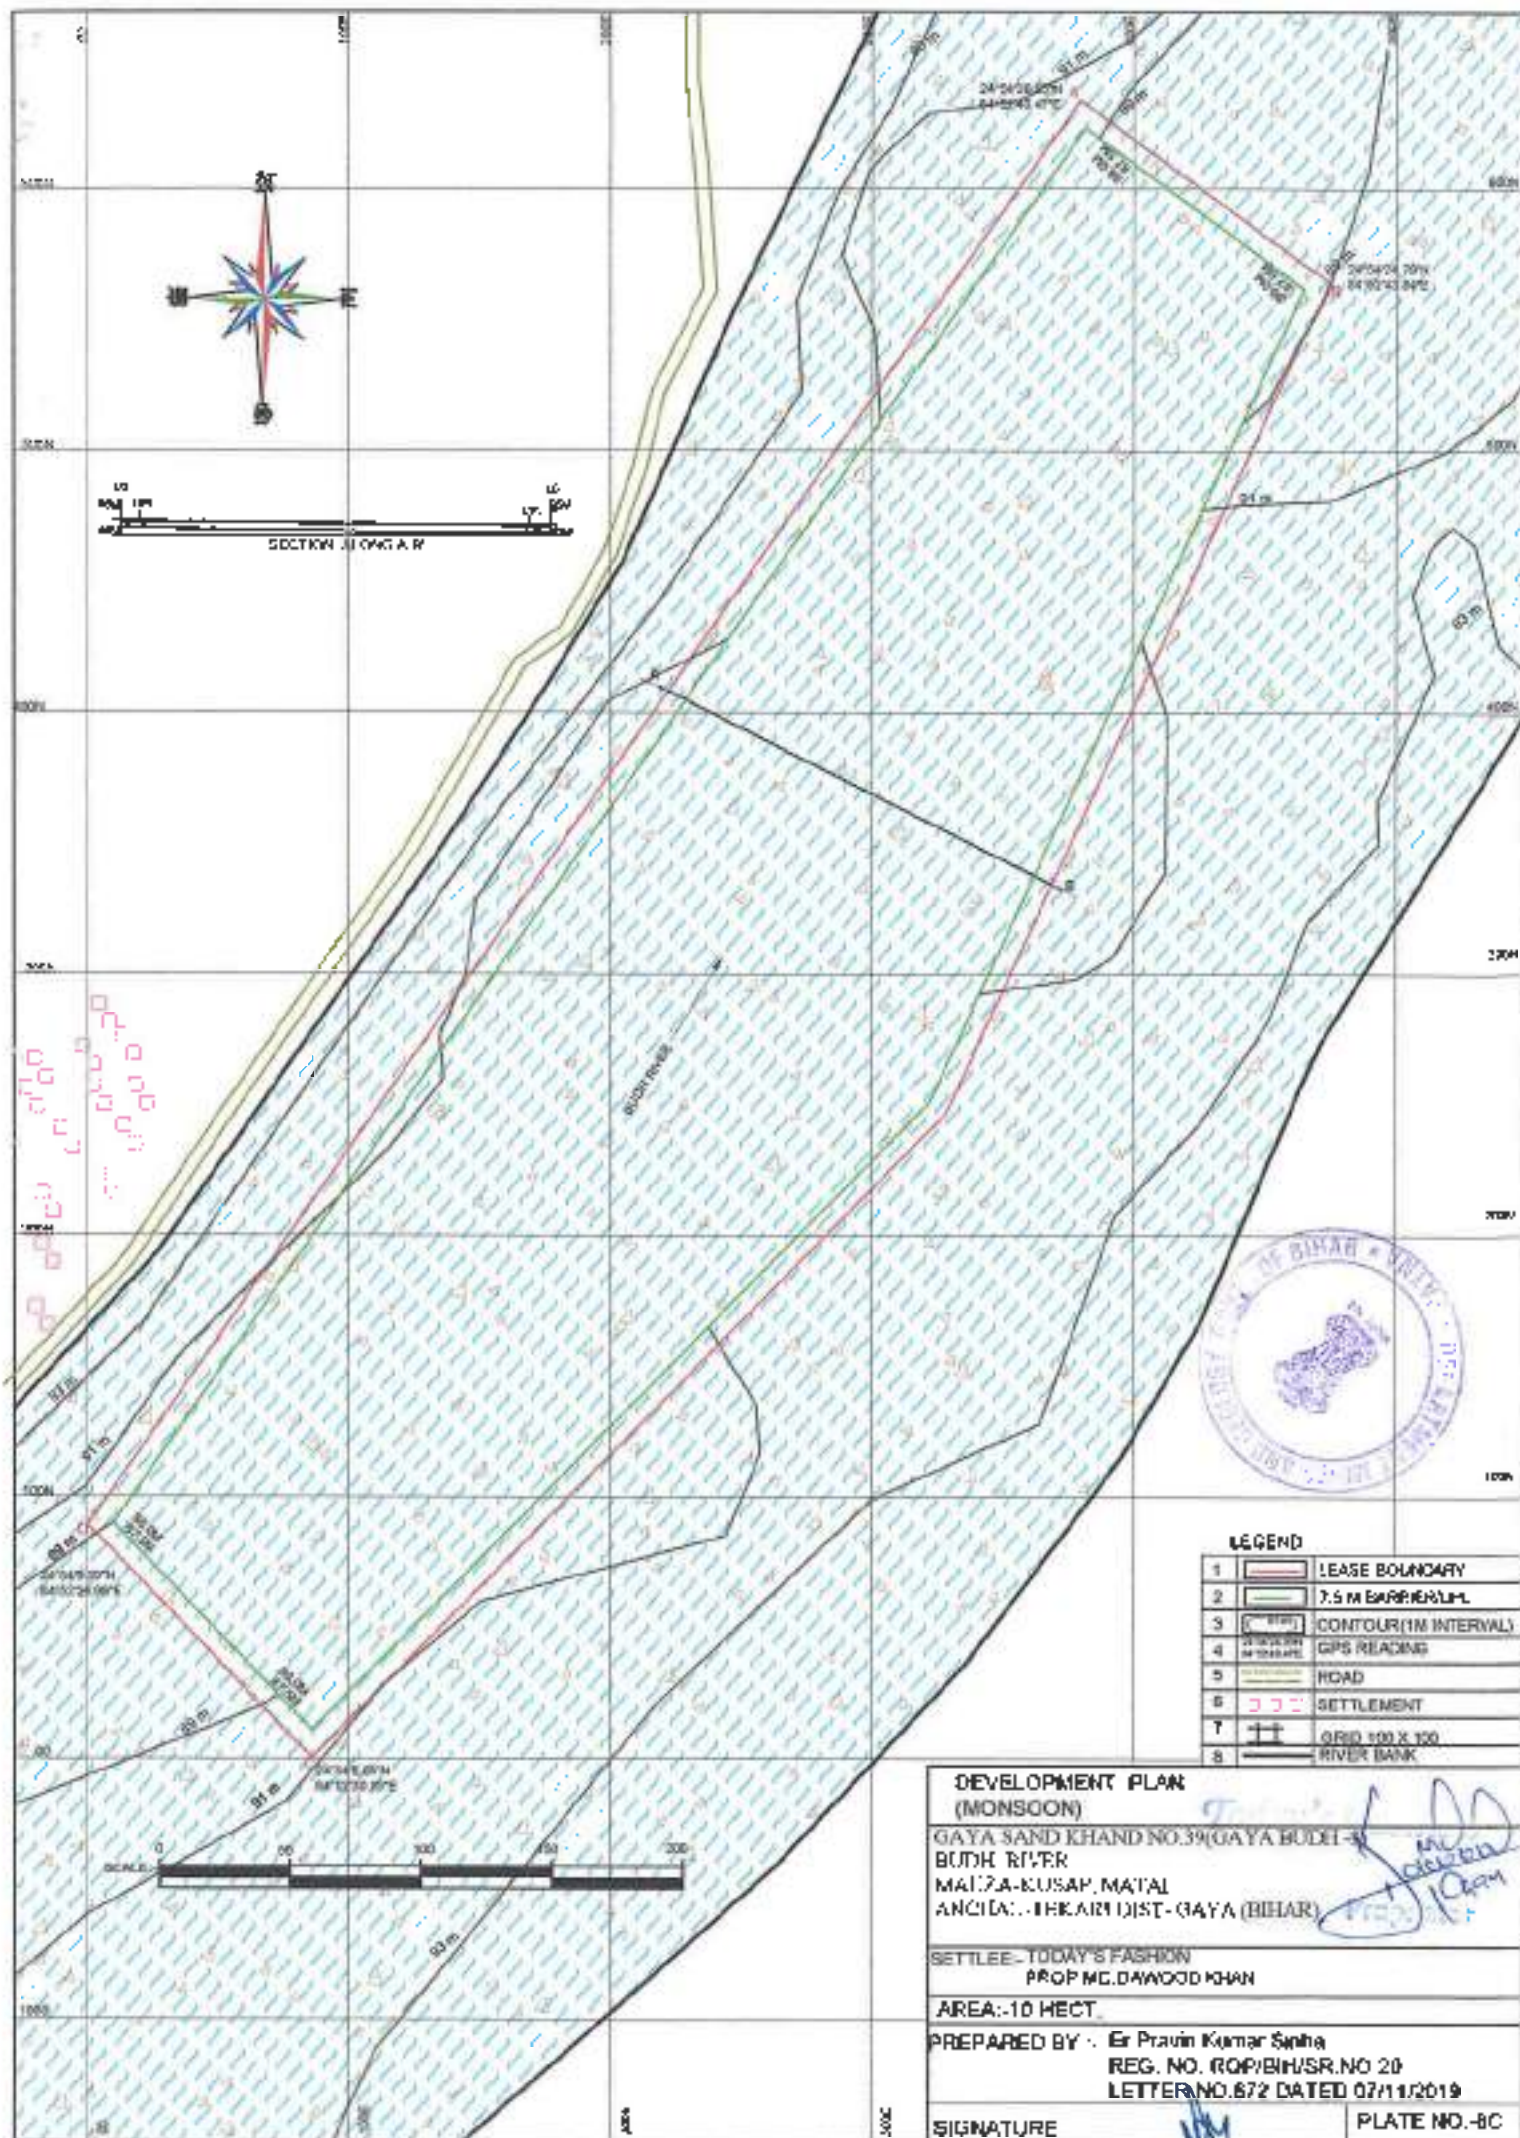

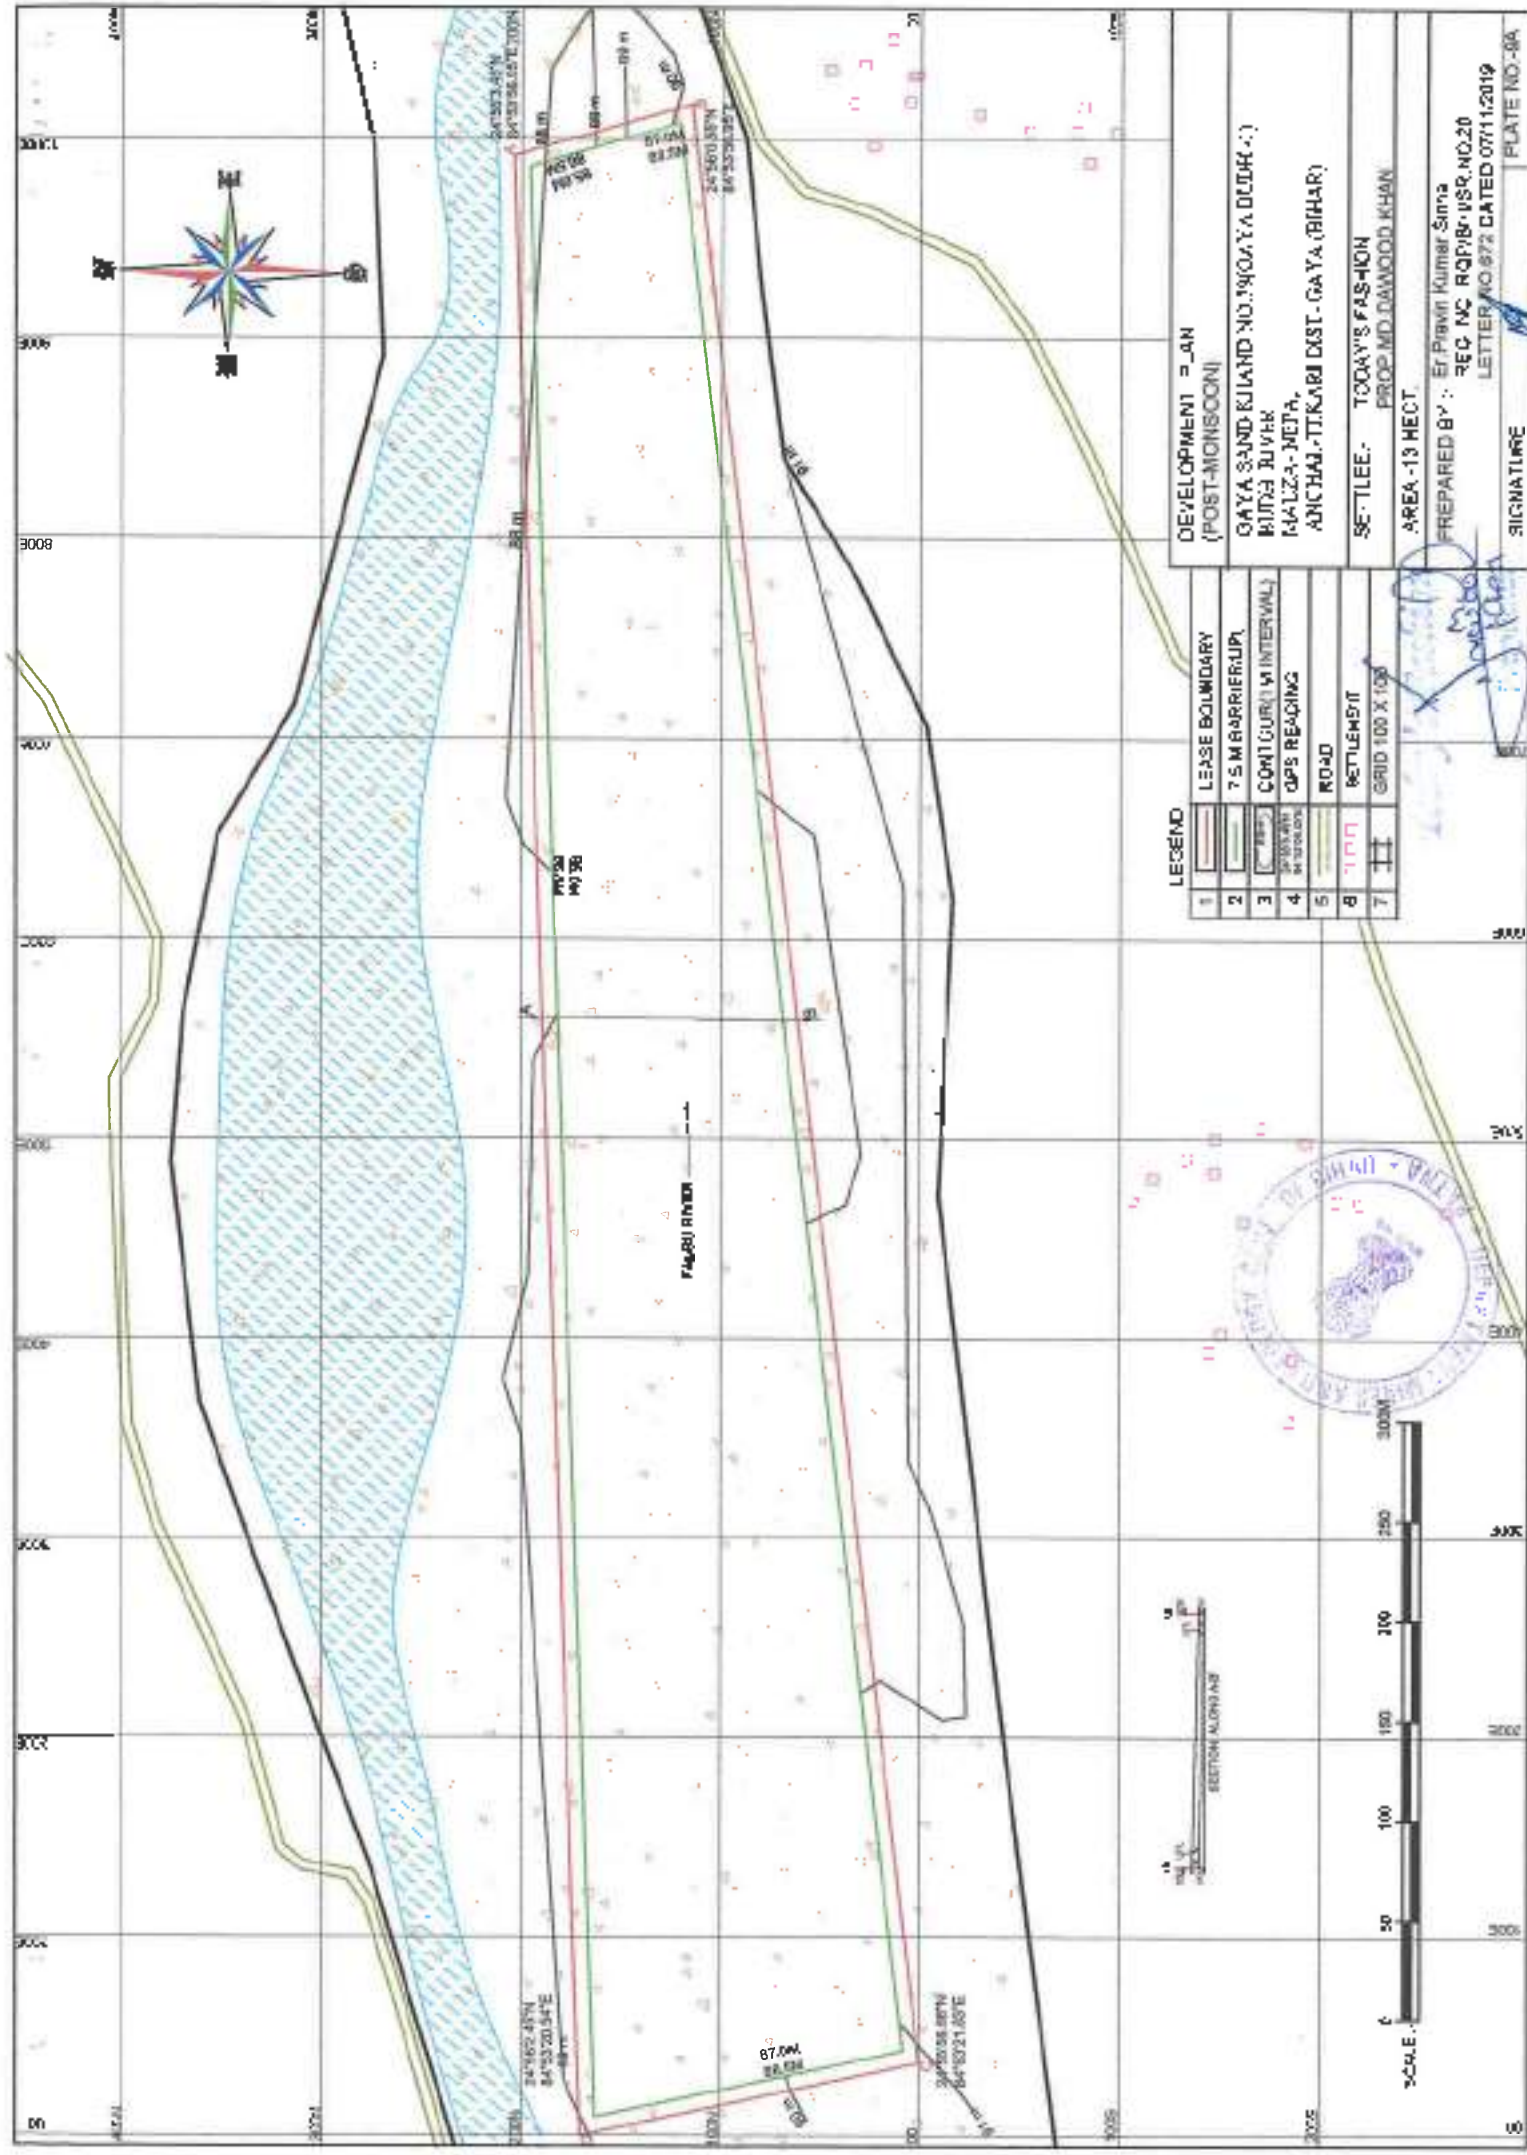

1	LEASE BOUNDARY
2	75 M BARRIER UP
3	CONTIGUOUS INTERVAL
4	OPS READING
5	ROAD
6	SETTLEMENT
7	GRID 100 X 100

DEVELOPMENT PLAN (POST-MONSOON)
GAYA SAND RUAND NO. 190 GAYA DISTRICT
PAJARI RIVER
MAJZA-META
ANCHAL-TIKARI DIST - GAYA (BIHAR)
SETTLEMENT: TODAY'S FASHION PROD. MD. DAWOOD KHAN
AREA: 13 HECT.
PREPARED BY: E. Pravin Kumar Sinha REC NO. RQ/18-158, NO. 20 LETTER NO. 872 DATED 07/11/2019
SIGNATURE
PLATE NO. - 8A

SCALE: 0 50 100 150 200 250 300M

SECTION ALONG A-B

PAJARI RIVER

MAJZA-META

ANCHAL-TIKARI DIST - GAYA (BIHAR)

DEVELOPMENT PLAN (POST-MONSOON)

GAYA SAND RUAND NO. 190 GAYA DISTRICT

PAJARI RIVER

MAJZA-META

ANCHAL-TIKARI DIST - GAYA (BIHAR)

SETTLEMENT: TODAY'S FASHION

PROD. MD. DAWOOD KHAN

AREA: 13 HECT.


PREPARED BY: E. Pravin Kumar Sinha

REC NO. RQ/18-158, NO. 20

LETTER NO. 872 DATED 07/11/2019

SIGNATURE


PLATE NO. - 8A

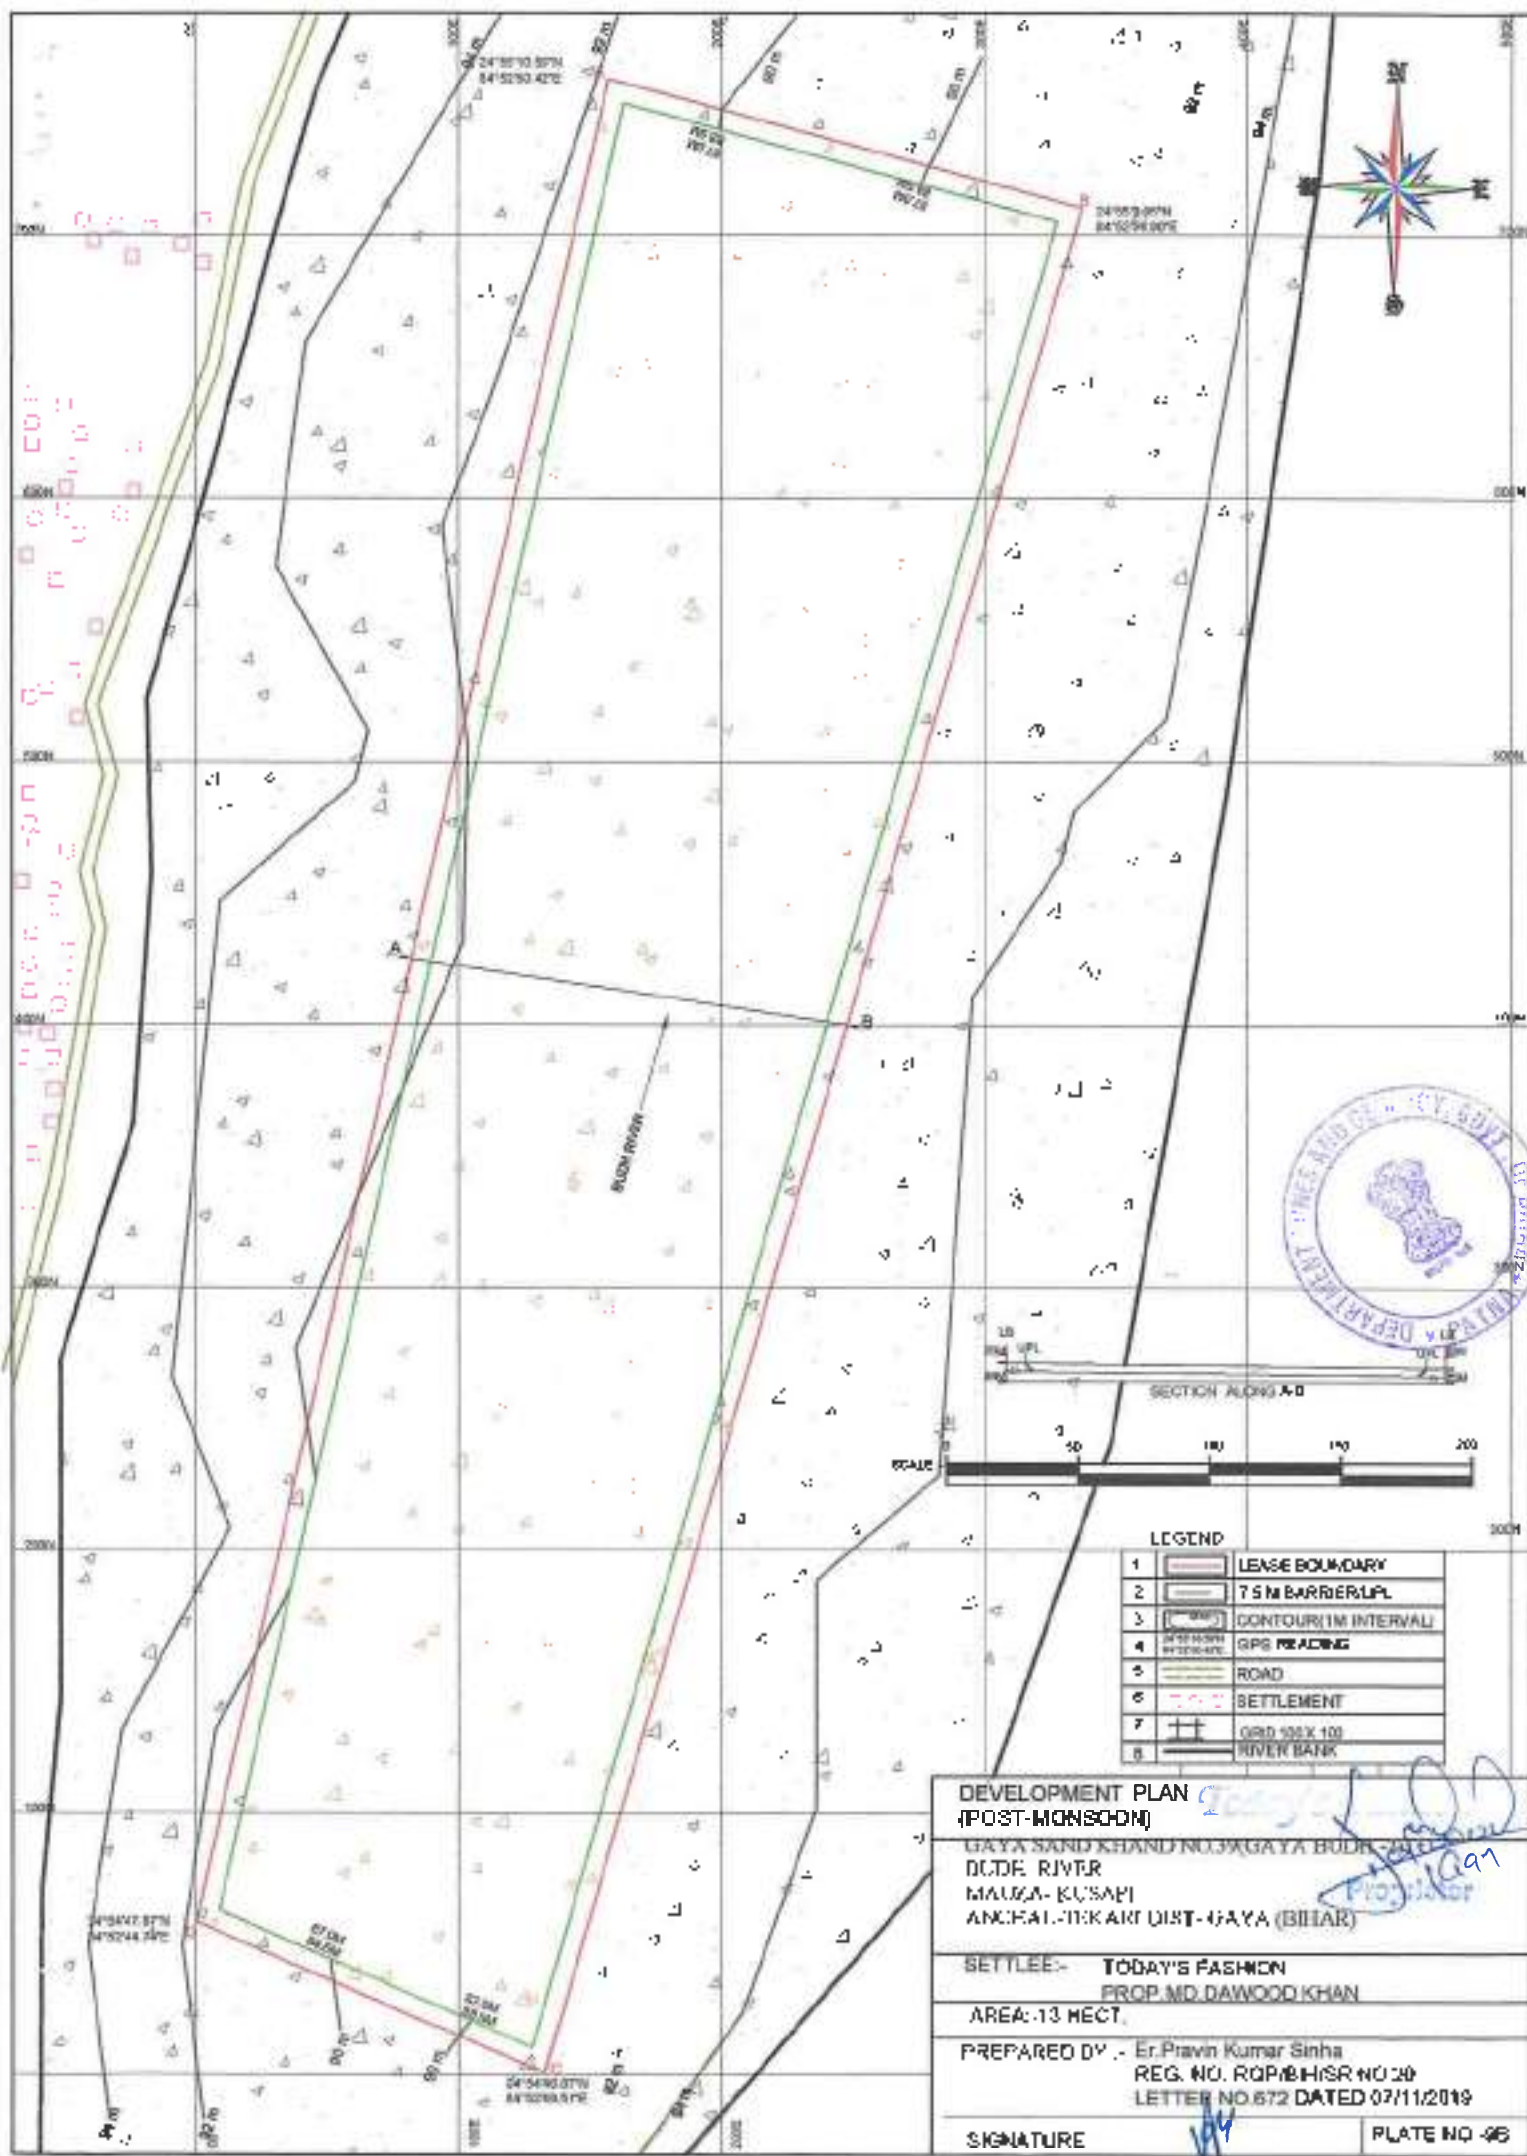

LEGEND	
1	LEASE BOUNDARY
2	7.5 M BARRIER LPL
3	CONTOUR (1M INTERVAL)
4	GPS READING
5	ROAD
6	SETTLEMENT
7	GRID 100 X 100
8	RIVER BANK

DEVELOPMENT PLAN (POST-MONSOON)	
GAYA SAND KHAND NO. 3, GAYA BUDH - JAL DC DE RIYTR MAUZA - KUSAPI ANCHAL - HIKARI DIST - GAYA (BIHAR)	
SETTLEES:-	TODAY'S FASHION PROP. MD. DAWOOD KHAN
AREA:- 13 HECT.	
PREPARED BY :- Er. Pravin Kumar Sinha REG. NO. RQP/BHSR NO 20 LETTER NO. 672 DATED 07/11/2019	
SIGNATURE	PLATE NO - 96



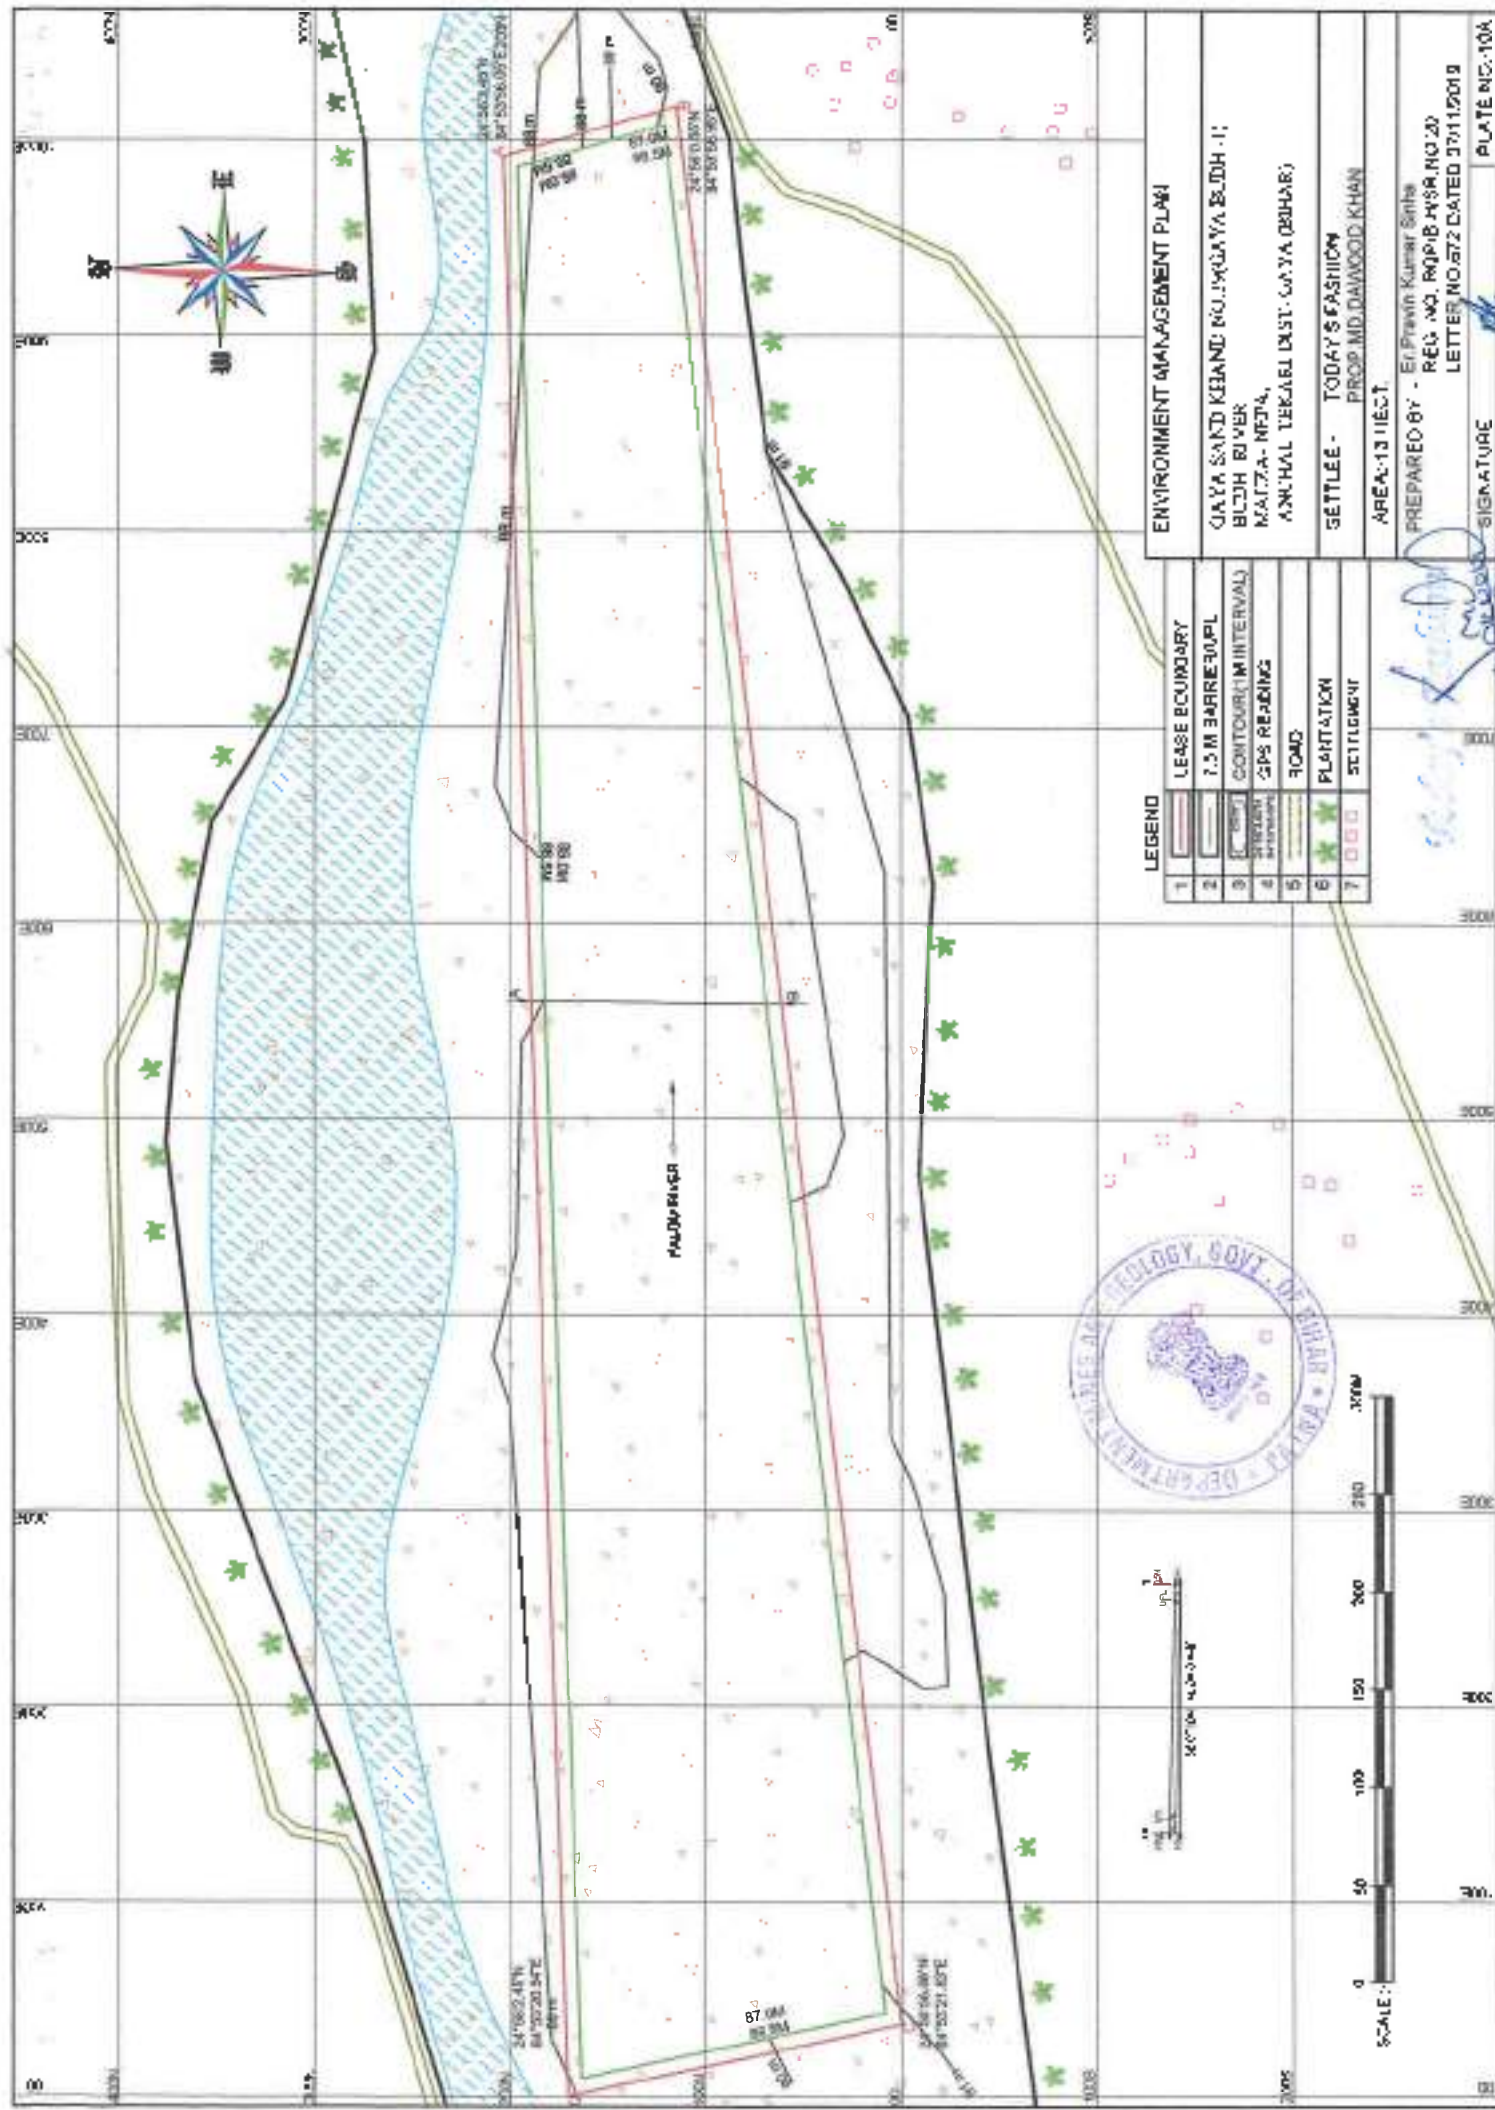

ENVIRONMENT MANAGEMENT PLAN	
1	LEASE BOUNDARY
2	7.5 M BARRIER
3	7.5 M BARRIER
4	CONTOUR (INTERVALS)
5	GPS READING
6	ROAD
7	PLANTATION
8	SETTLEMENT

GAYA SAND KHAND NO. 1, GAYA BUDH RIVER
 MAITZA-NEHA,
 ANKHAL TEKARI DIST. GAYA (BHUAR)


SETTLEE - TODAY'S FASHION
 PROP. MD. DAWOOD KHAN

AREA - 13 HECT.

PREPARED BY - E. Pravin Kumar Sinha
 REG. NO. RQP/B/H/SR/NO.20
 LETTER NO. 672 DATED 30/11/2019

SIGNATURE

PLATE NO. 10A

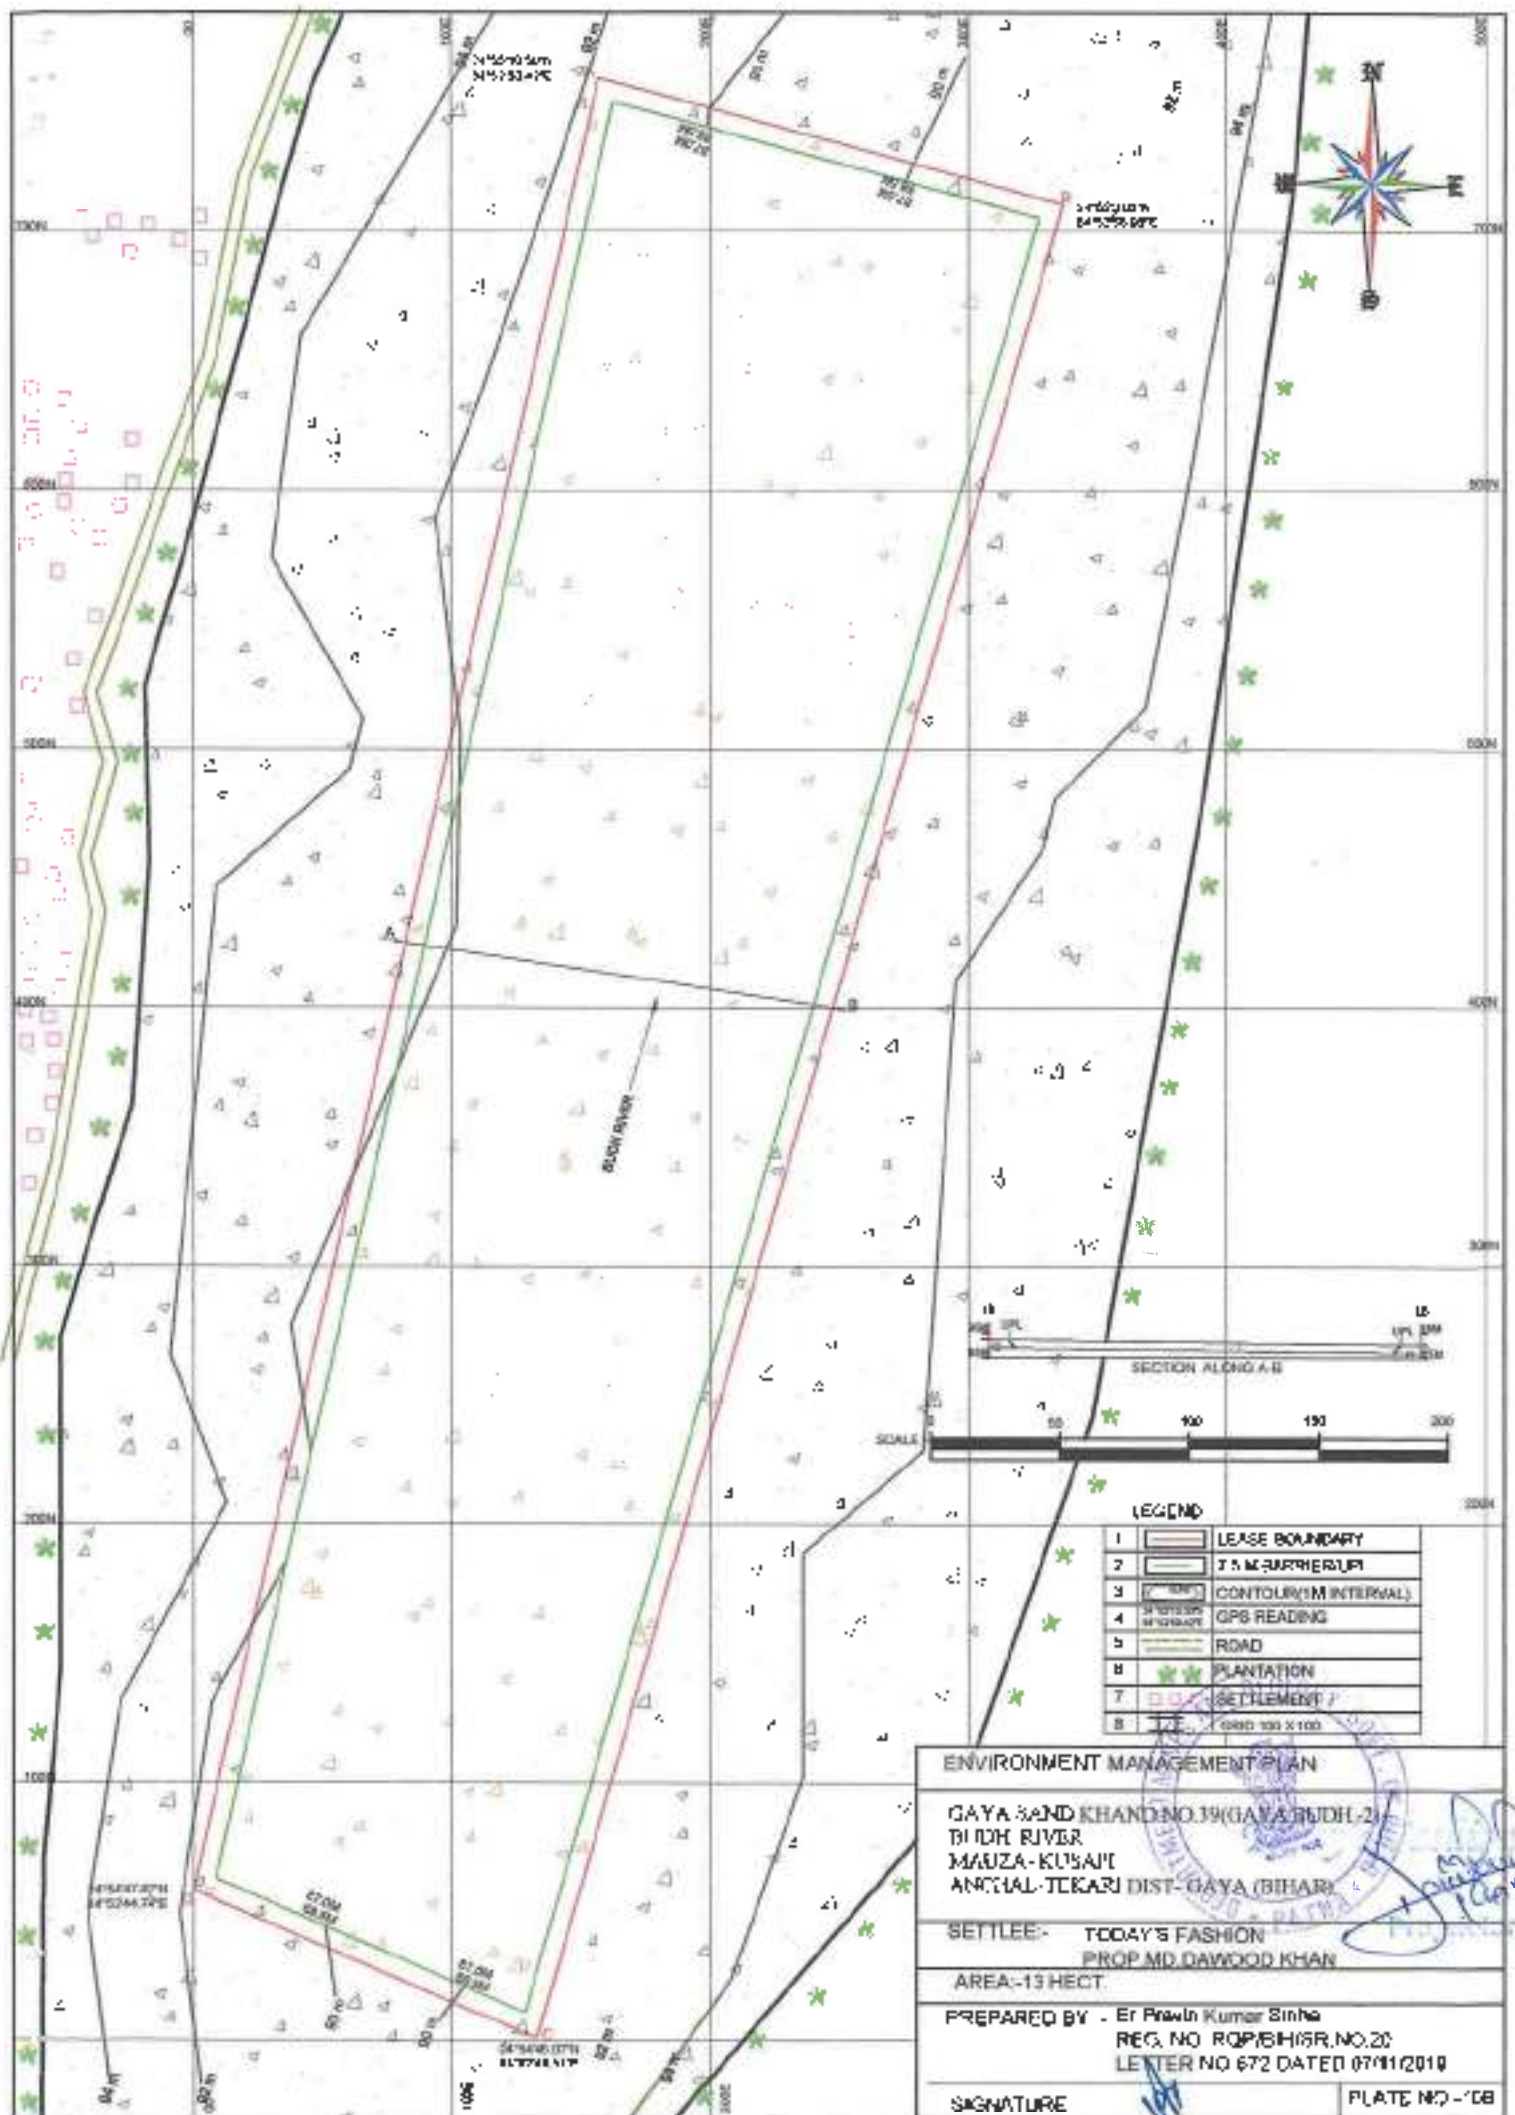

1	LEASE BOUNDARY
2	7.5 M SURROUNDING
3	CONTOUR (1M INTERVAL)
4	GPS READING
5	ROAD
6	PLANTATION
7	SETTLEMENT
8	GRID 100 X 100

ENVIRONMENT MANAGEMENT PLAN


GAYA SAND KHAND NO. 39 (GAYA RUDH-2)
BUDH RIVER
MAUZA-KUSAI
ANCHAL-TIKARI DIST-GAYA (BIHAR)

SETTLEE- TODAY'S FASHION
PROP MD. DAWOOD KHAN
AREA-13 HECT.

PREPARED BY - Er. Pawan Kumar Sinha
REG. NO. RQP/BH/5R, NO. 20
LETTER NO. 672 DATED 07/11/2019

SIGNATURE

PLATE NO. - 08

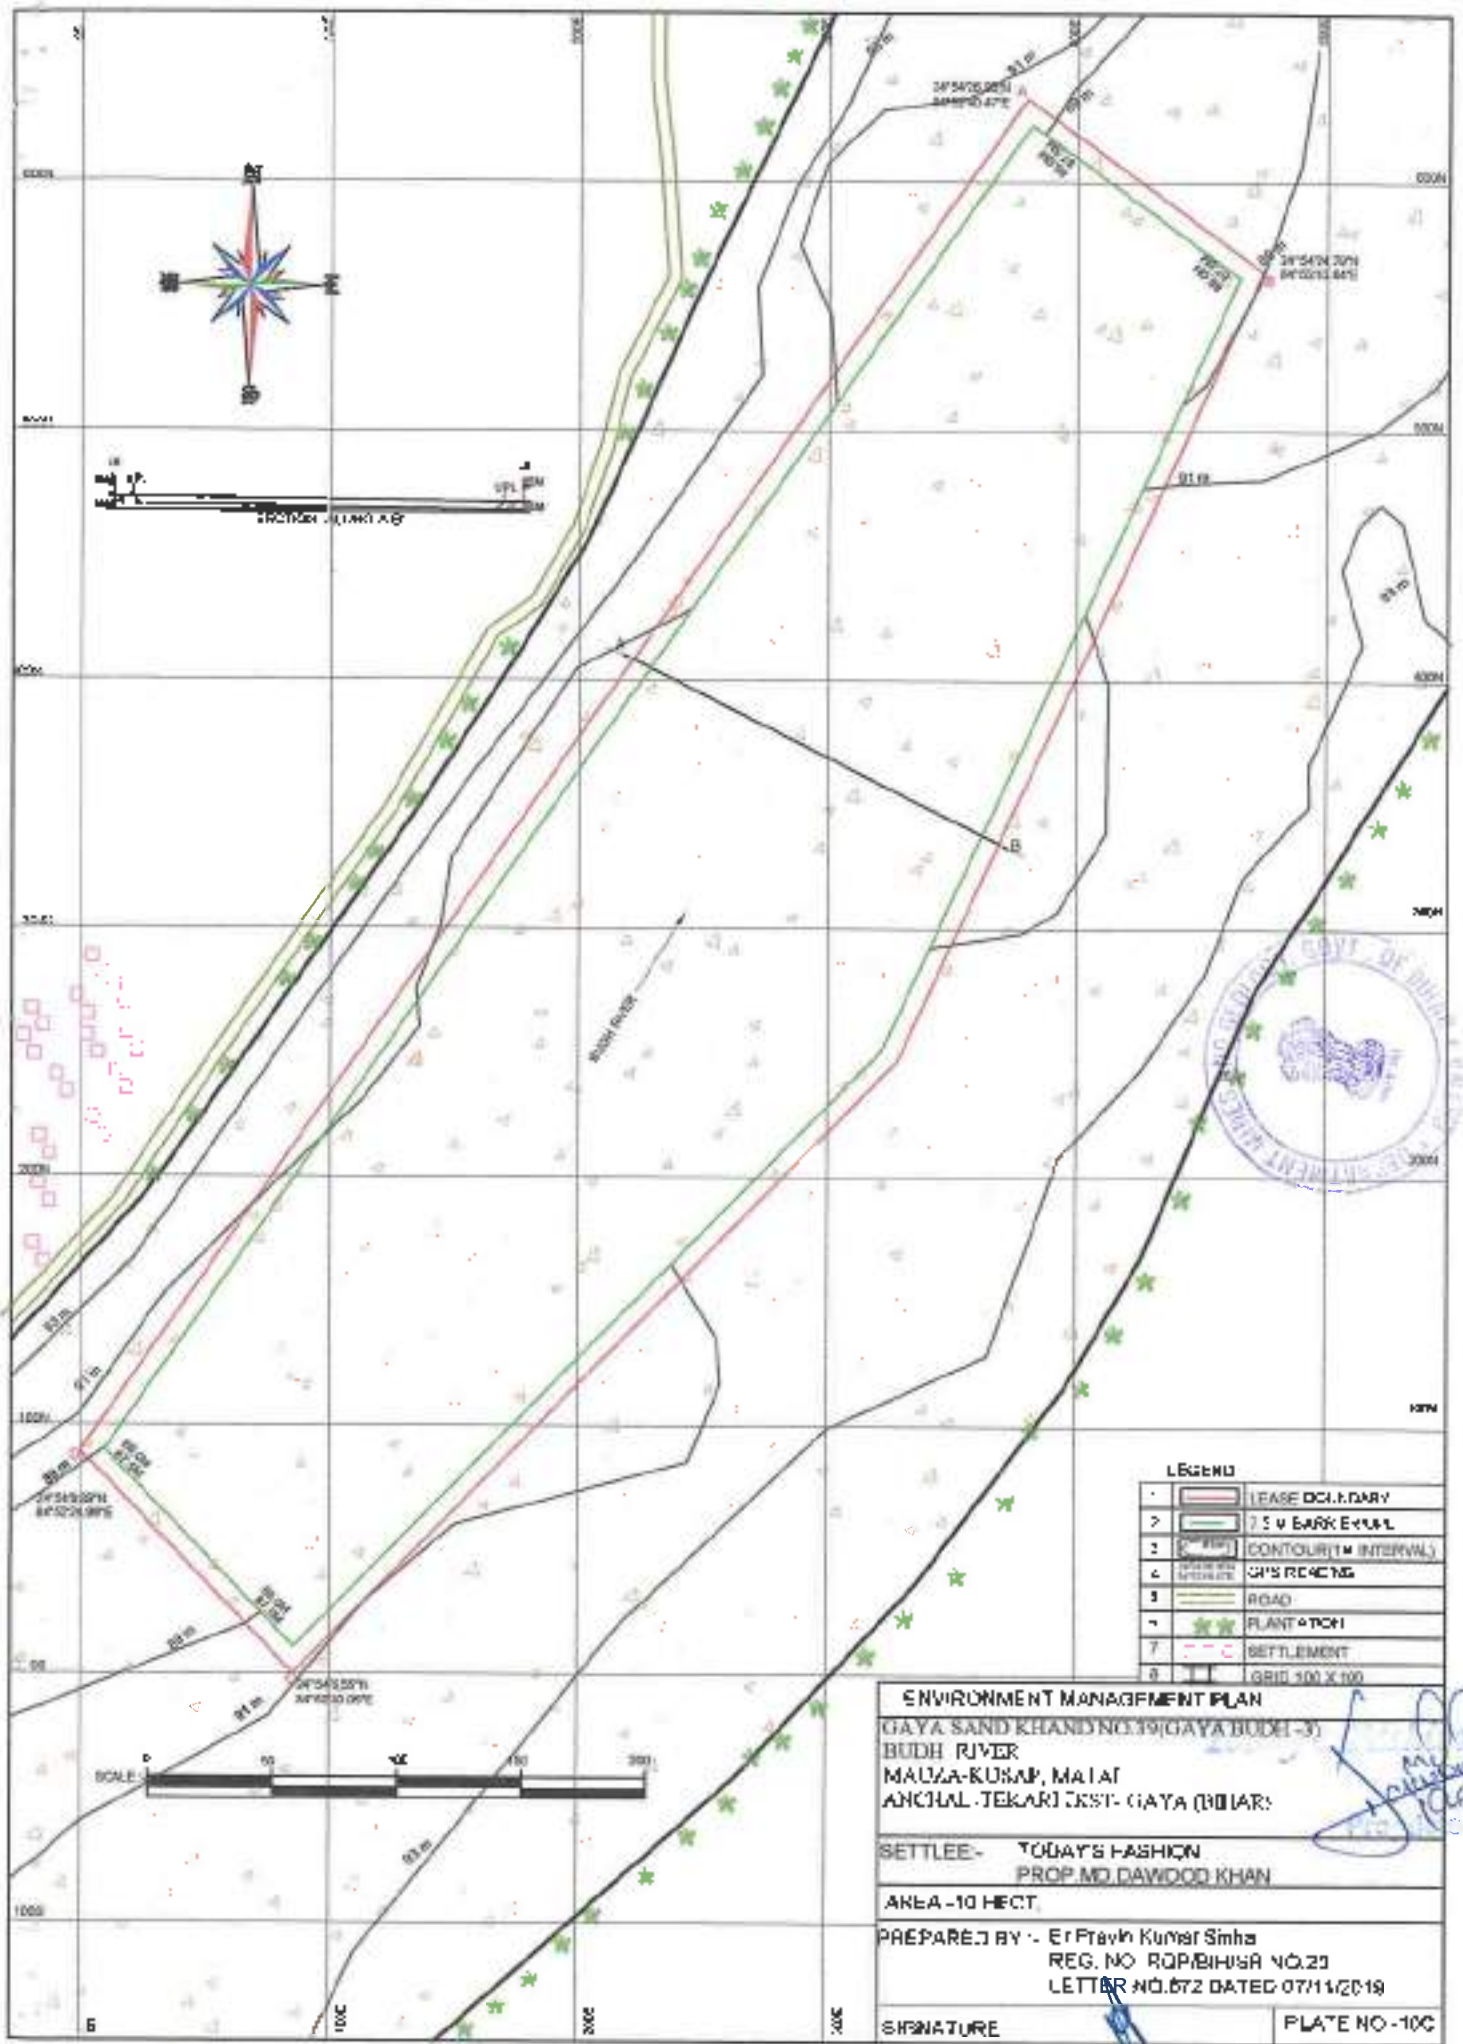

LEGEND

1	LEASE BOUNDARY
2	7.5 M BARK EXCISE
3	CONTOUR (1M INTERVAL)
4	GP'S READING
5	ROAD
6	PLANTATION
7	SETTLEMENT
8	GRID 100 X 100

ENVIRONMENT MANAGEMENT PLAN


GAYA SAND KHAND NO.19(GAYA BUDH-3)
 BUDH RIVER
 MAUZA-KUSAP, MALAI
 ANCHAL-TEKAR DIST- GAYA (BIHAR)


SETTLEE- TODAY'S FASHION
 PROP.MO.DAWOOD KHAN
 AREA-10 HECT

PREPARED BY - Er Prayn Kumar Sinha
 REG. NO RQP/BIH/SA NO.23
 LETTER NO.672 DATED 07/11/2019

SIGNATURE


PLATE NO-10C

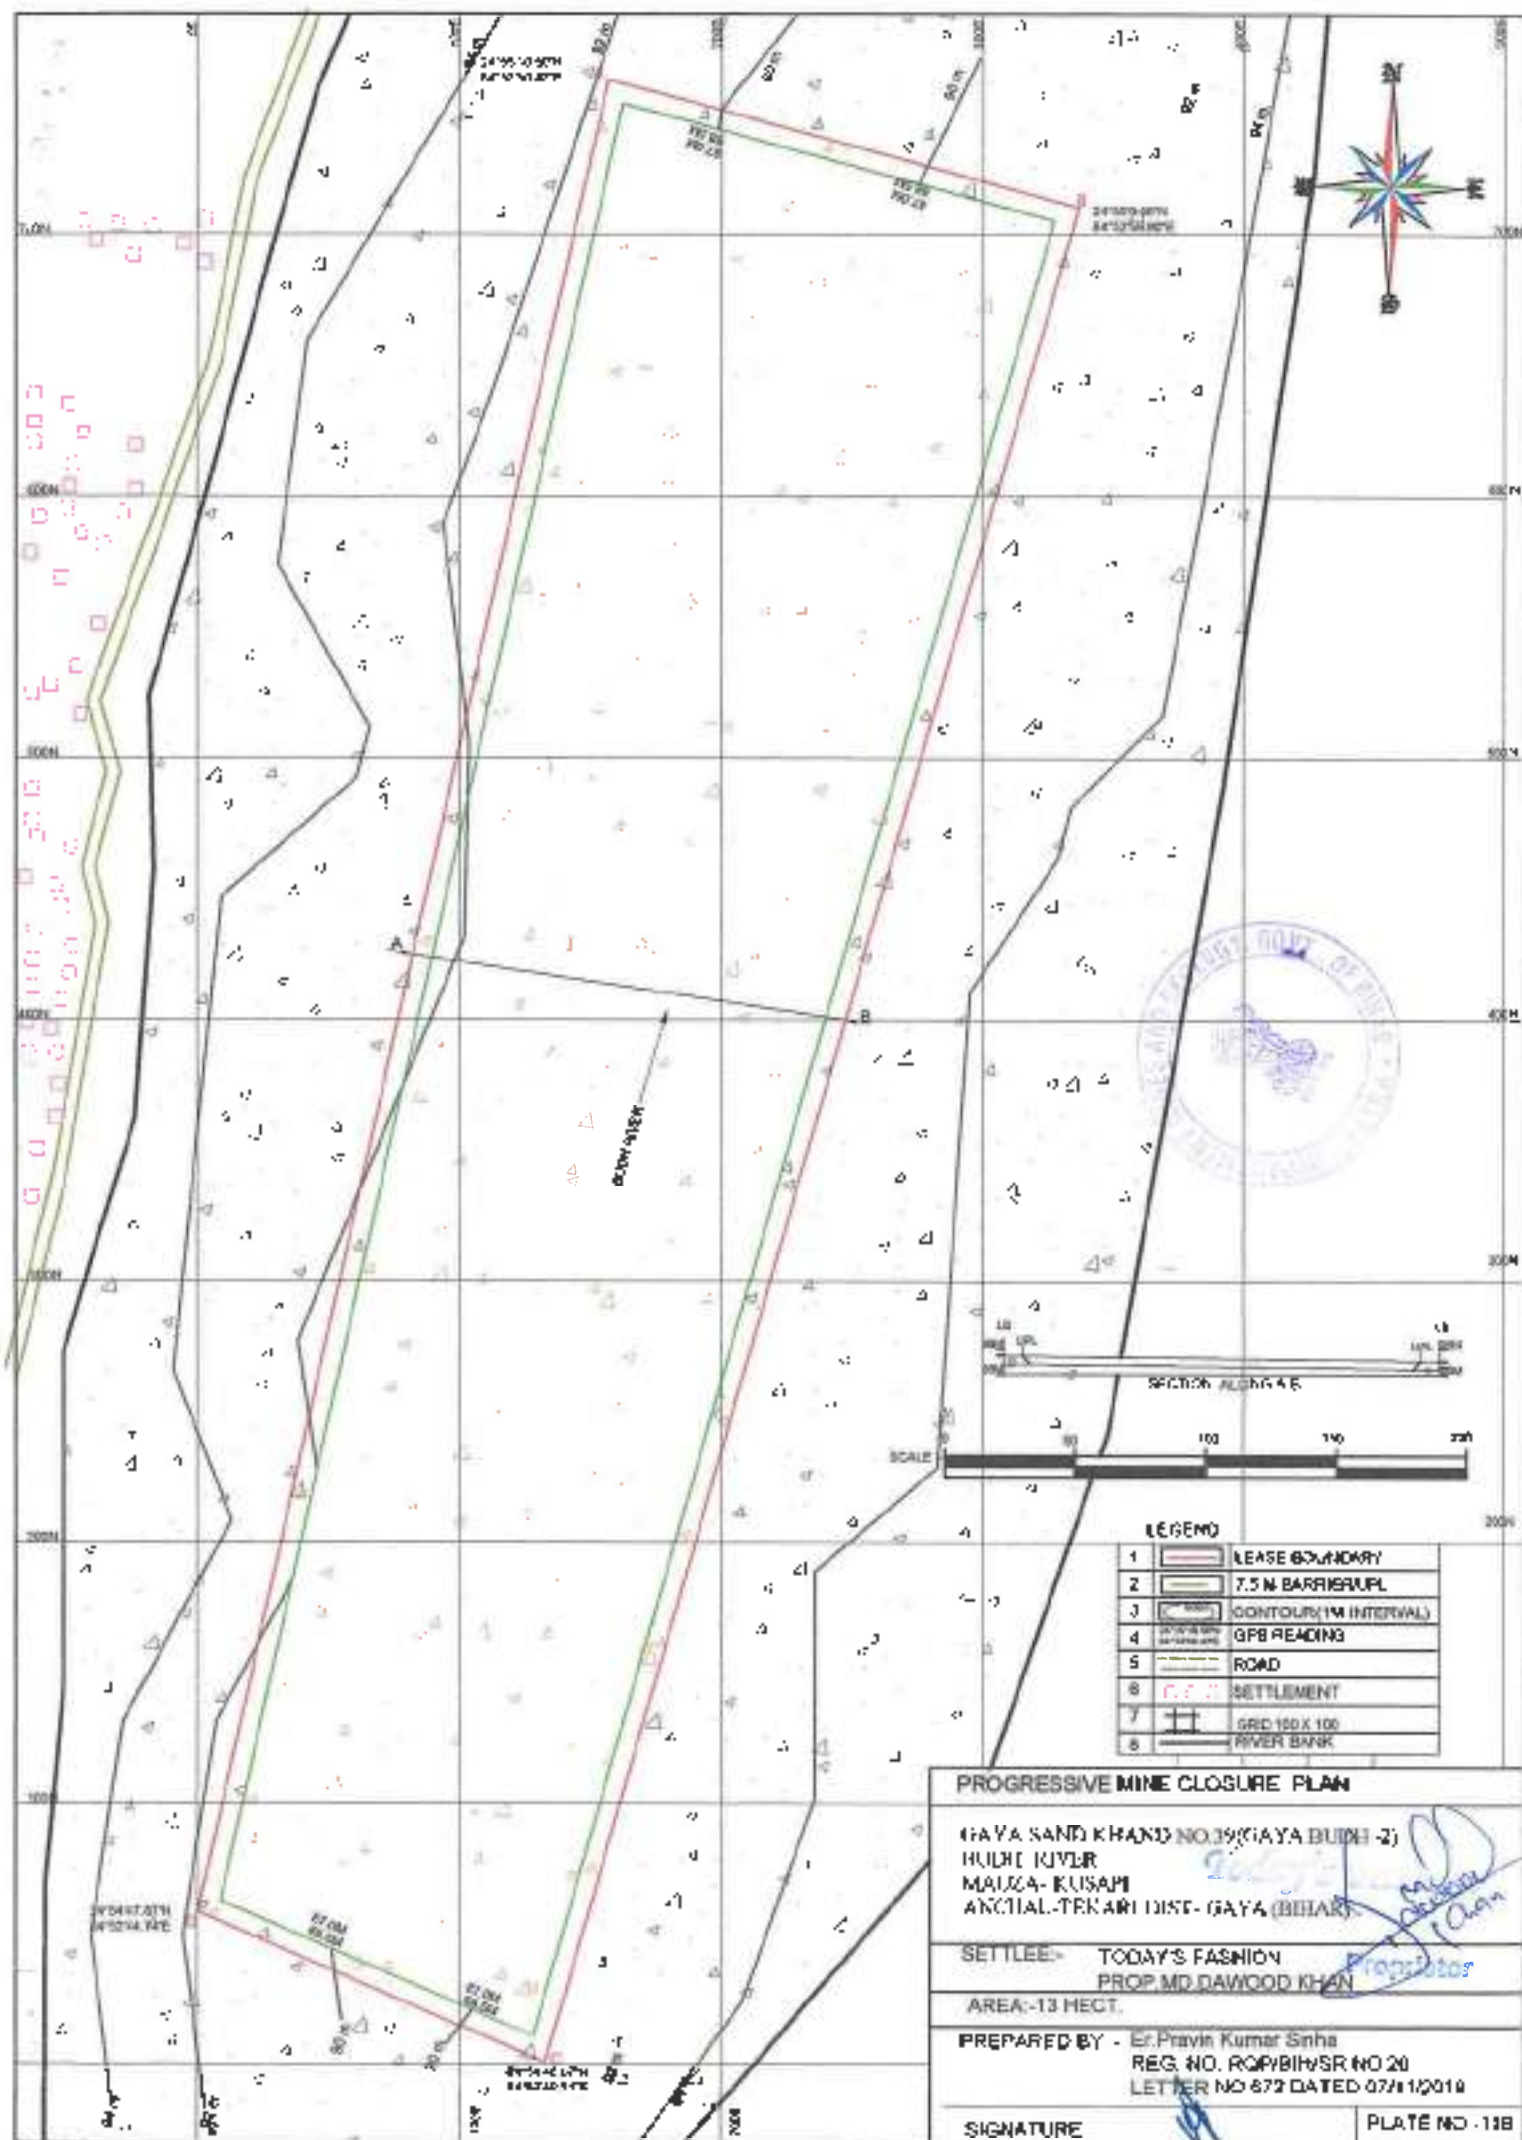

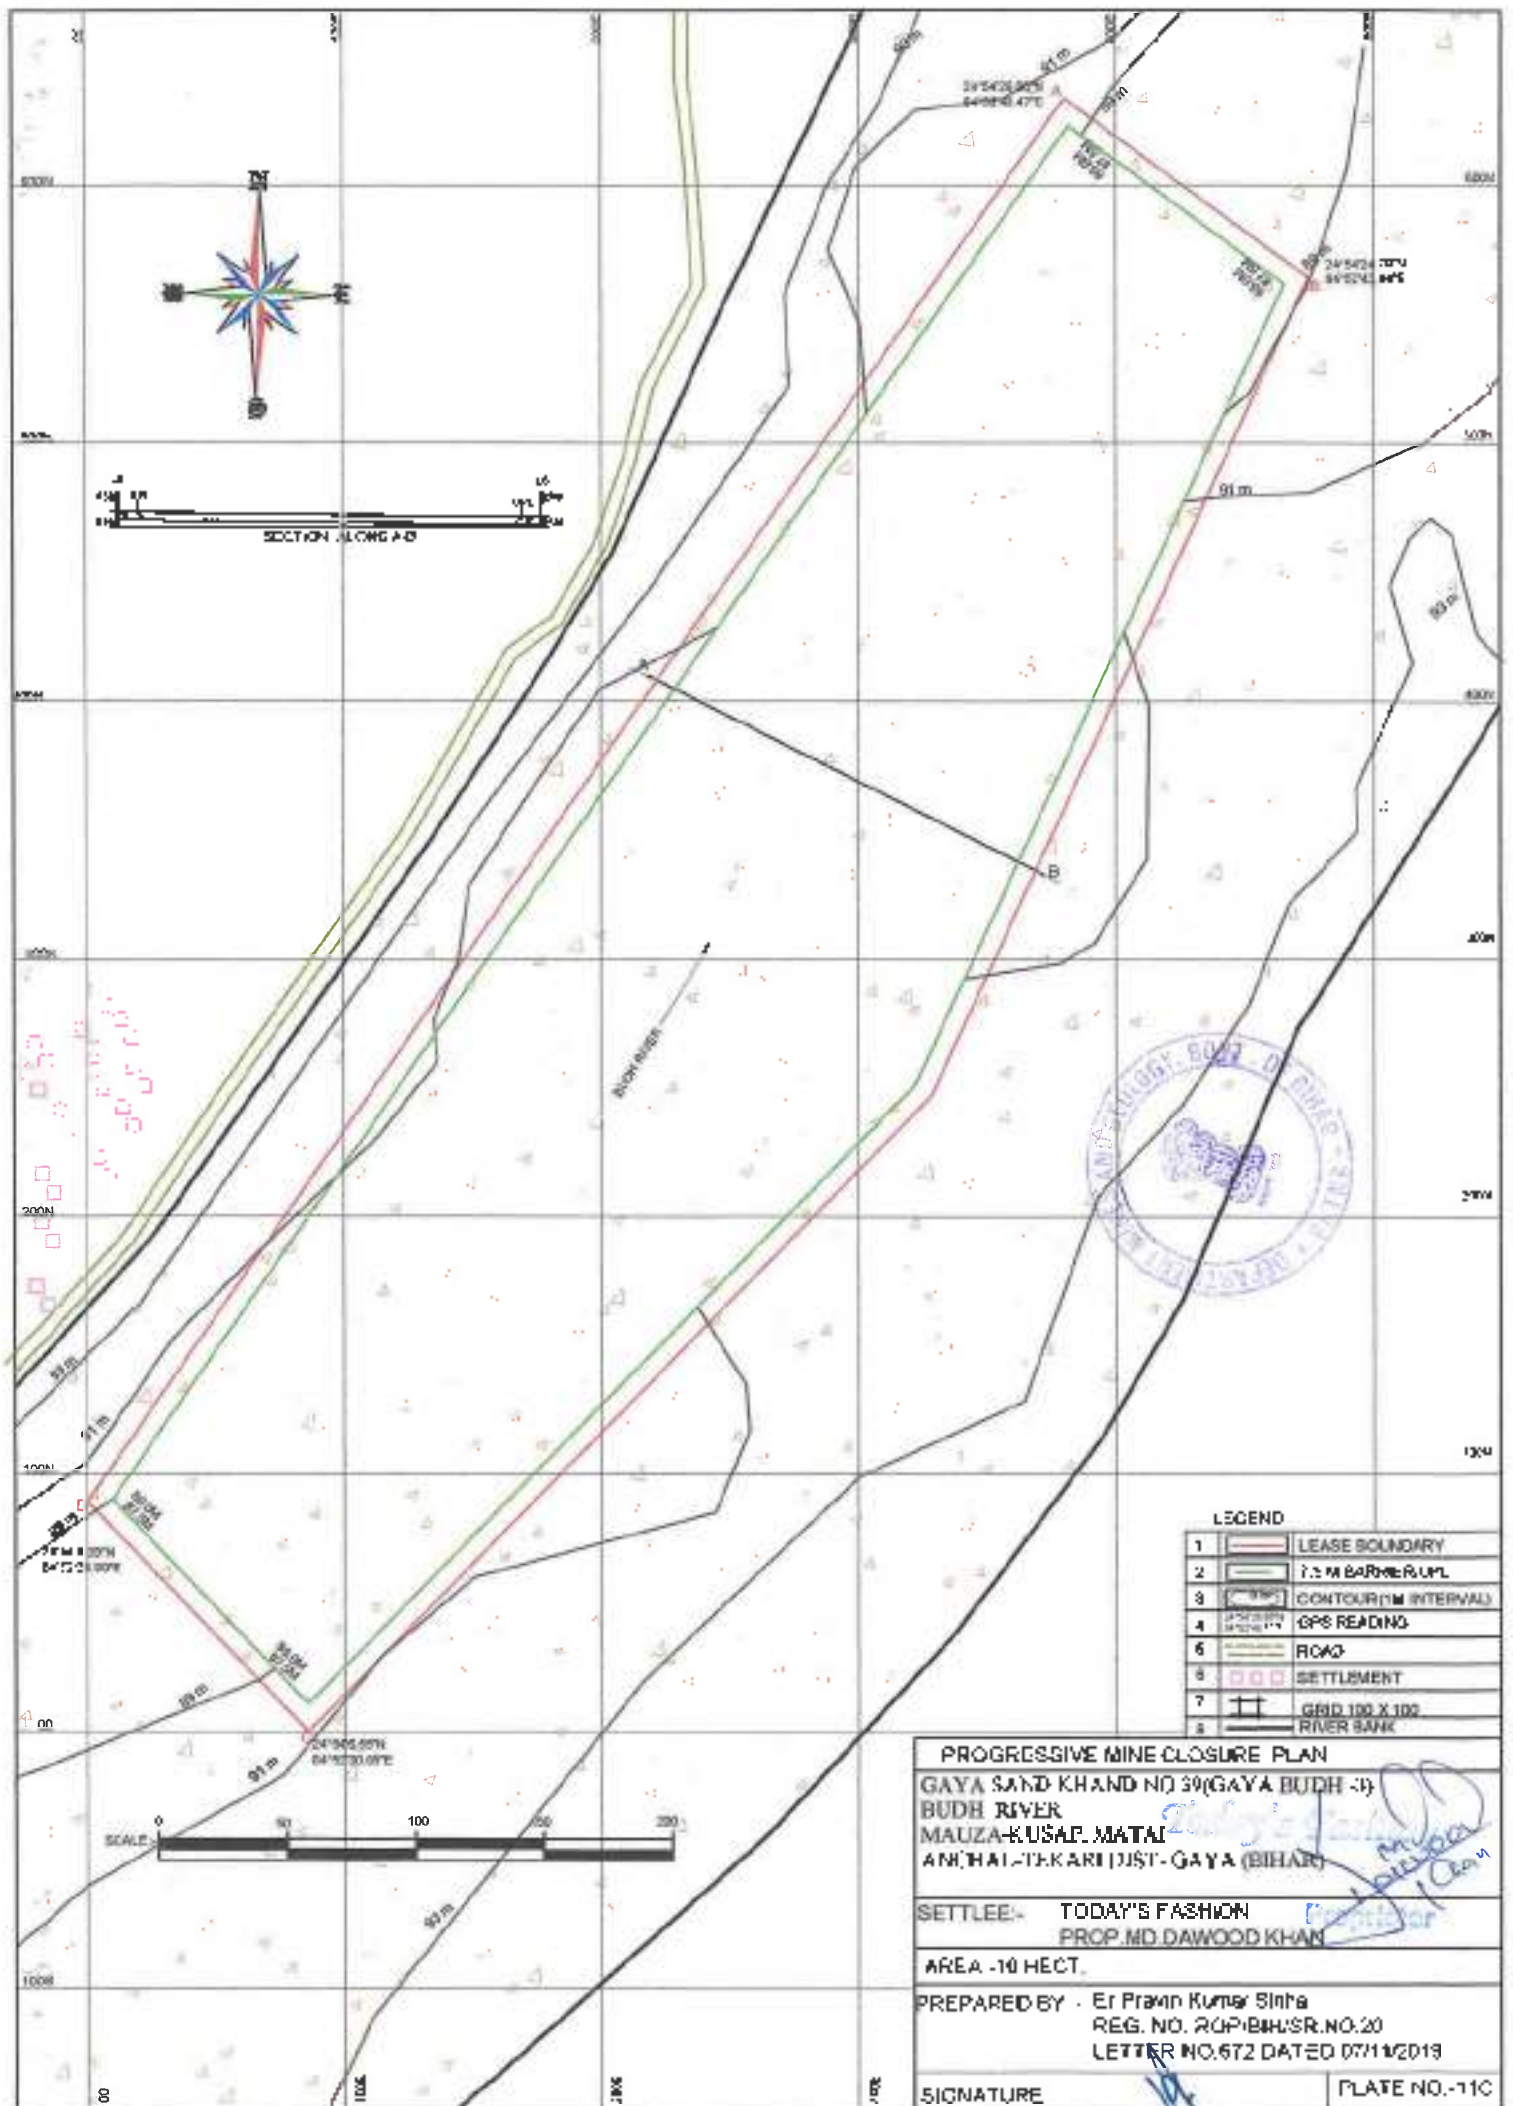

LEGEND	
1	LEASE BOUNDARY
2	7.5 M BUFFER
3	CONTOUR (1M INTERVAL)
4	GPS READING
5	ROAD
6	SETTLEMENT
7	GRID 100 X 100
8	RIVER BANK

PROGRESSIVE MINE CLOSURE PLAN	
GAYA SAND KHAND NO 39(GAYA BUDH -I)	
BUDH RIVER	
MAUZA-KUSAP, MATAI	
ANIHAI-TAKARI (JIST-GAYA (BIHAR))	
SETTLEE:-	TODAY'S FASHION PROP. MD. DAWOOD KHAN
AREA -10 HECT.	
PREPARED BY - Er Pravin Kumar Sinha REG. NO. 20P/BIH/SR.NO.20 LETTER NO.672 DATED 07/11/2019	
SIGNATURE	PLATE NO.-11C

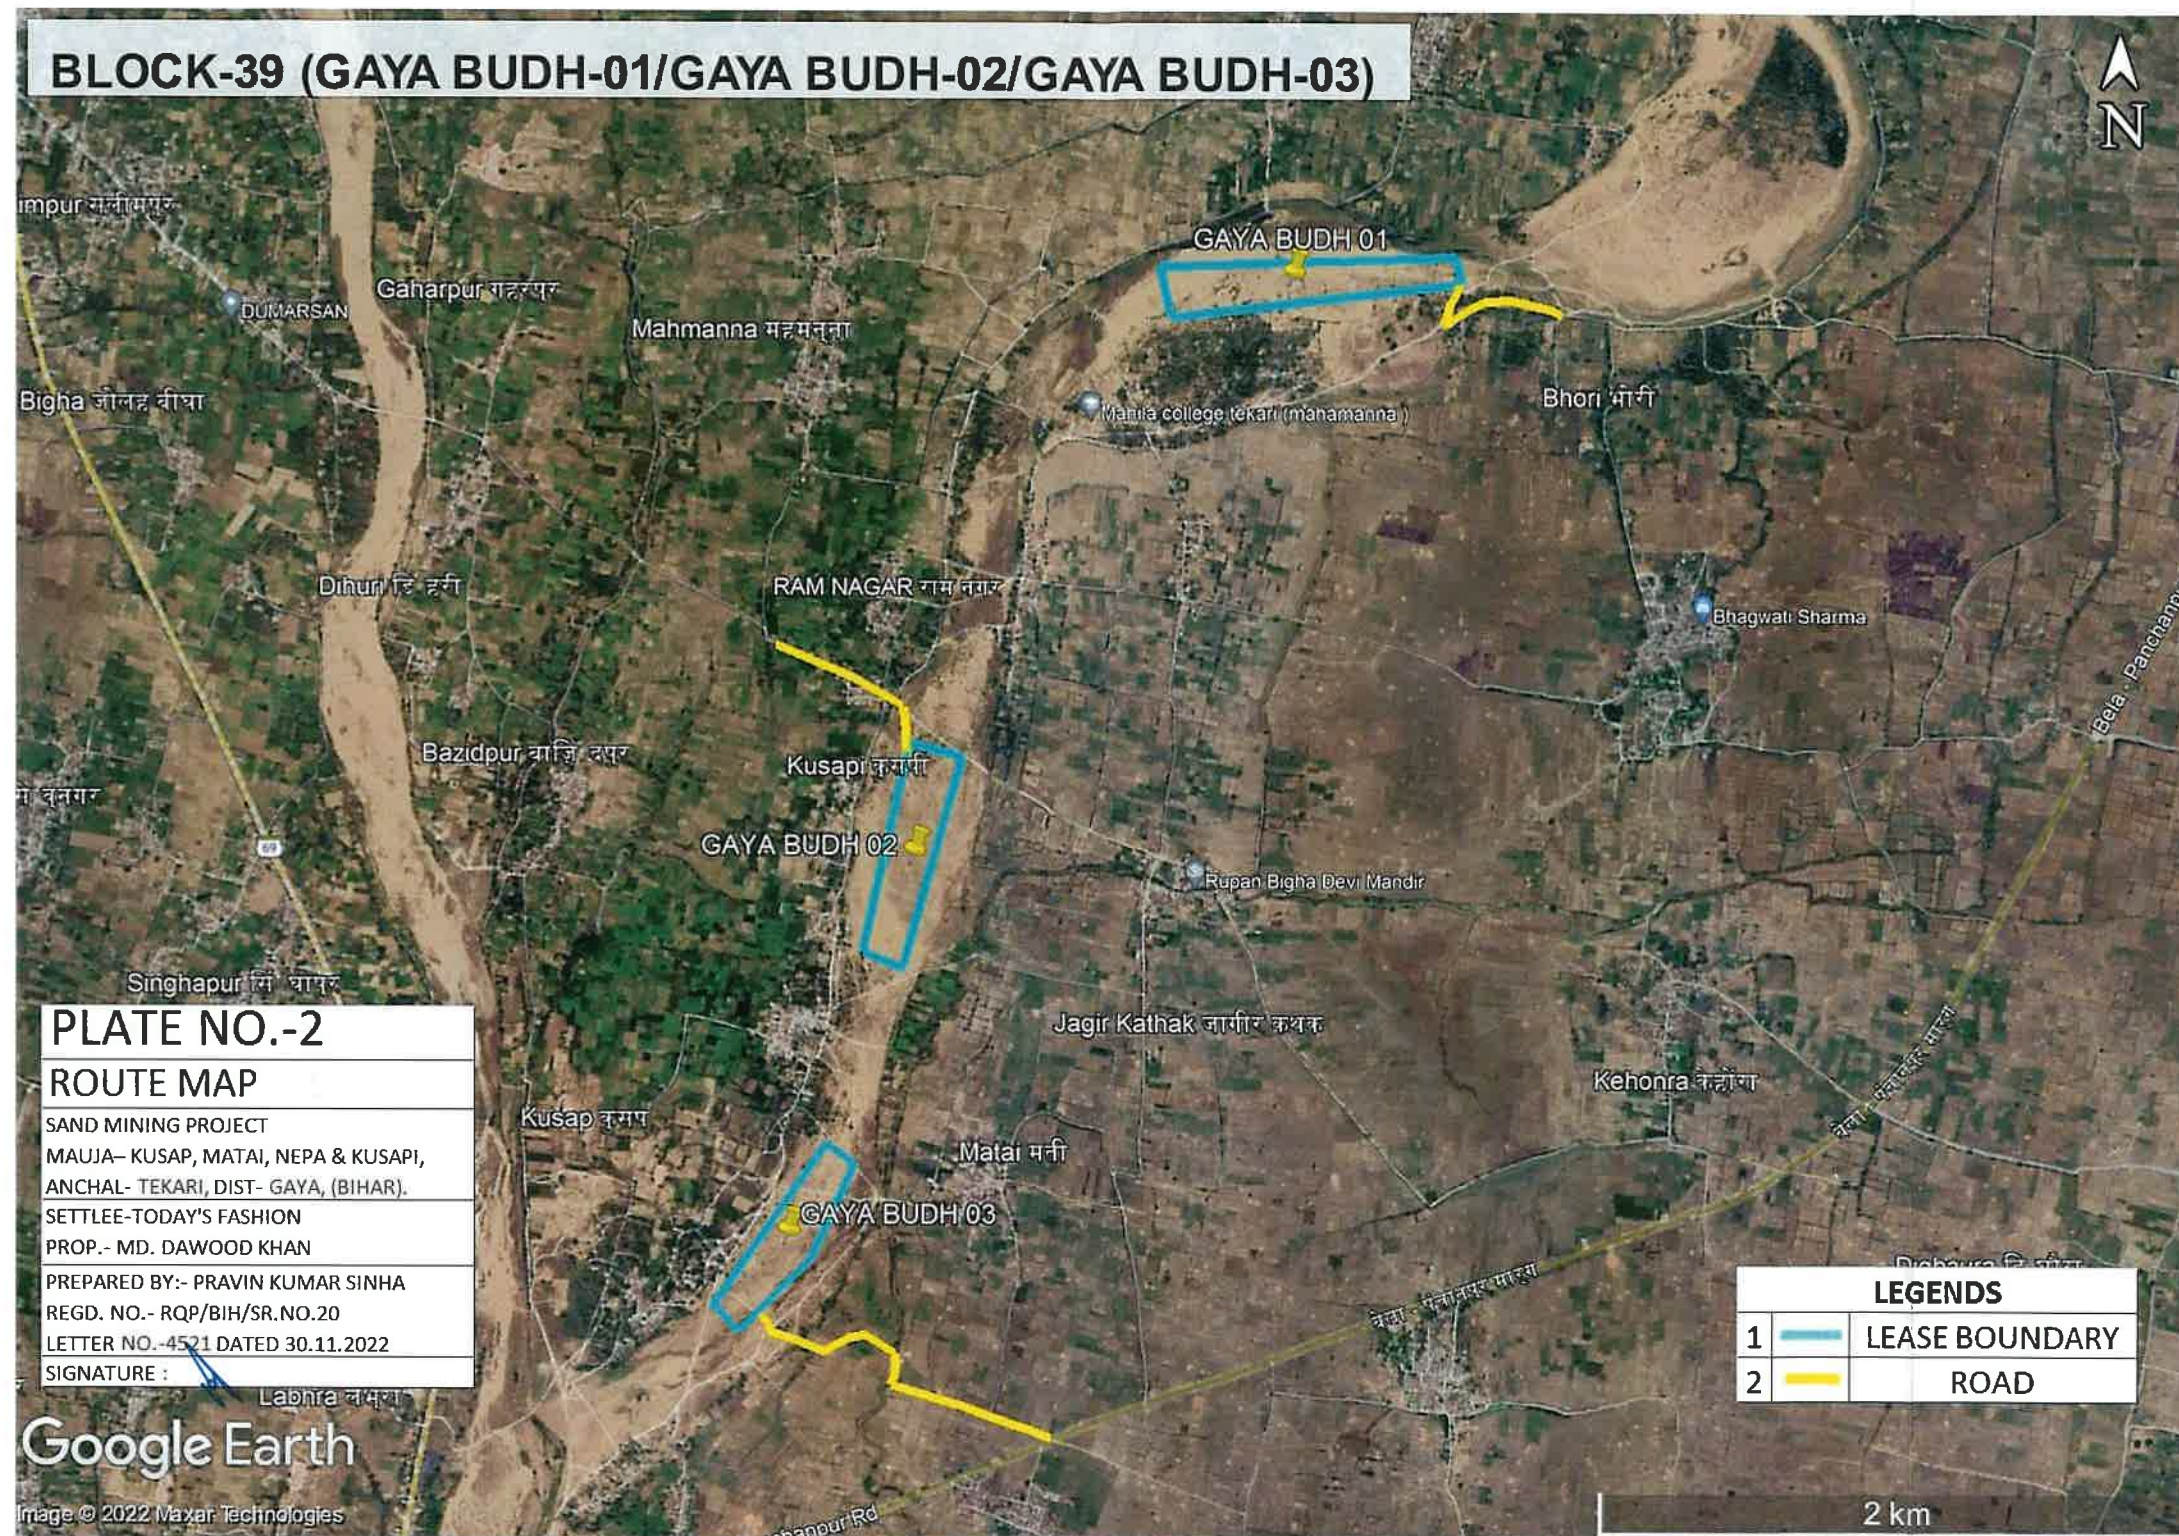

Today's Fashion
 Proprietor



CONVENTIONAL SYMBOLS

Express highway: with toll; with bridges; with distance stone		20
Roads, metalled: according to importance		
Roads, double carriage-way: according to importance		
Unmetalled road. Cart-track. Pack-track with pass. Foot-path		
Streams: with track in bed; undefined. Canal		
Dams: masonry or rock-filled; earthwork. Weir		
River: dry with water channel; with island & rocks. Tidal river		
Submerged rocks. Shoal. Swamp. Reeds		
Wells: lined; unlined. Tube-well. Spring. Tanks: perennial; dry		
Embankments: road or rail; tank. Broken ground		
Railways, broad gauge: double; single with station; under constr		20 RS
Railways, other gauges: double; single with distance stone; do		
Mineral line or tramway. Kilm. Cutting with tunnel		
Contours with sub-features. Rocky slopes. Cliffs		
Land features: (1) flat; (2) sand-hills (permanent); (3) dunes (shifting)		
Towns or Villages: inhabited; deserted. Fort		
Huts: permanent; temporary. Tower. Antiquities		
Temple. Chhatri. Church. Mosque. Idgah. Tomb. Graves		
Lighthouse. Lightship. Buoys: lighted; unlighted. Anchorage		
Mine. Vine on trellis. Grass. Scrub		
Palms: palmyra; other. Plantain. Conifer. Bamboo. Other trees		
Areas: cultivated; wooded. Surveyed tree		
Boundary International		
state: demarcated; undemarcated		
district; subdivision; tahsil or taluk; forest		
Boundary pillars: surveyed; unlocated		
Heights, triangulated: station: point; approximate		200 .200 .200
Bench-mark: geodetic; tertiary; canal		BM 63-3 .BM 63-3 .63
Post office. Telegraph office. Overhead tank		t
Rest house or inspection bungalow. Circuit house. Police station		
Camping ground. Forest: reserved; protected		CG RF PF
Spaced names: administrative; locality or tribal		KIKRI NAGA
Hospital. Dispensary. Veterinary: Hospital/Dispensary		
Aerodrome. Helipad. Tourist site		
Power line: with pylons surveyed; with poles unsurveyed		

KEY PLAN

GAYA SAND KHAND NO.39(GAYA BUDH -1/2/3)
BUDH RIVER
MAUZA-KUSAP, MATAI & NEPA, KUSAPI
ANCHAL-TEKARI DIST-GAYA (BIHAR)

SETTLEE:- TODAY'S FASHION
PROP.MD.DAWOOD KHAN


AREA:-13+12+10=35 HECT.

PREPARED BY :- Er.Pravin Kumar Sinha
REG. NO. RQP/BIH/SR.NO.20
LETTER NO.3825 DATED 07/11/2019

SIGNATURE

PLATE NO.-2

TOPOSHEET NO. 72D/13

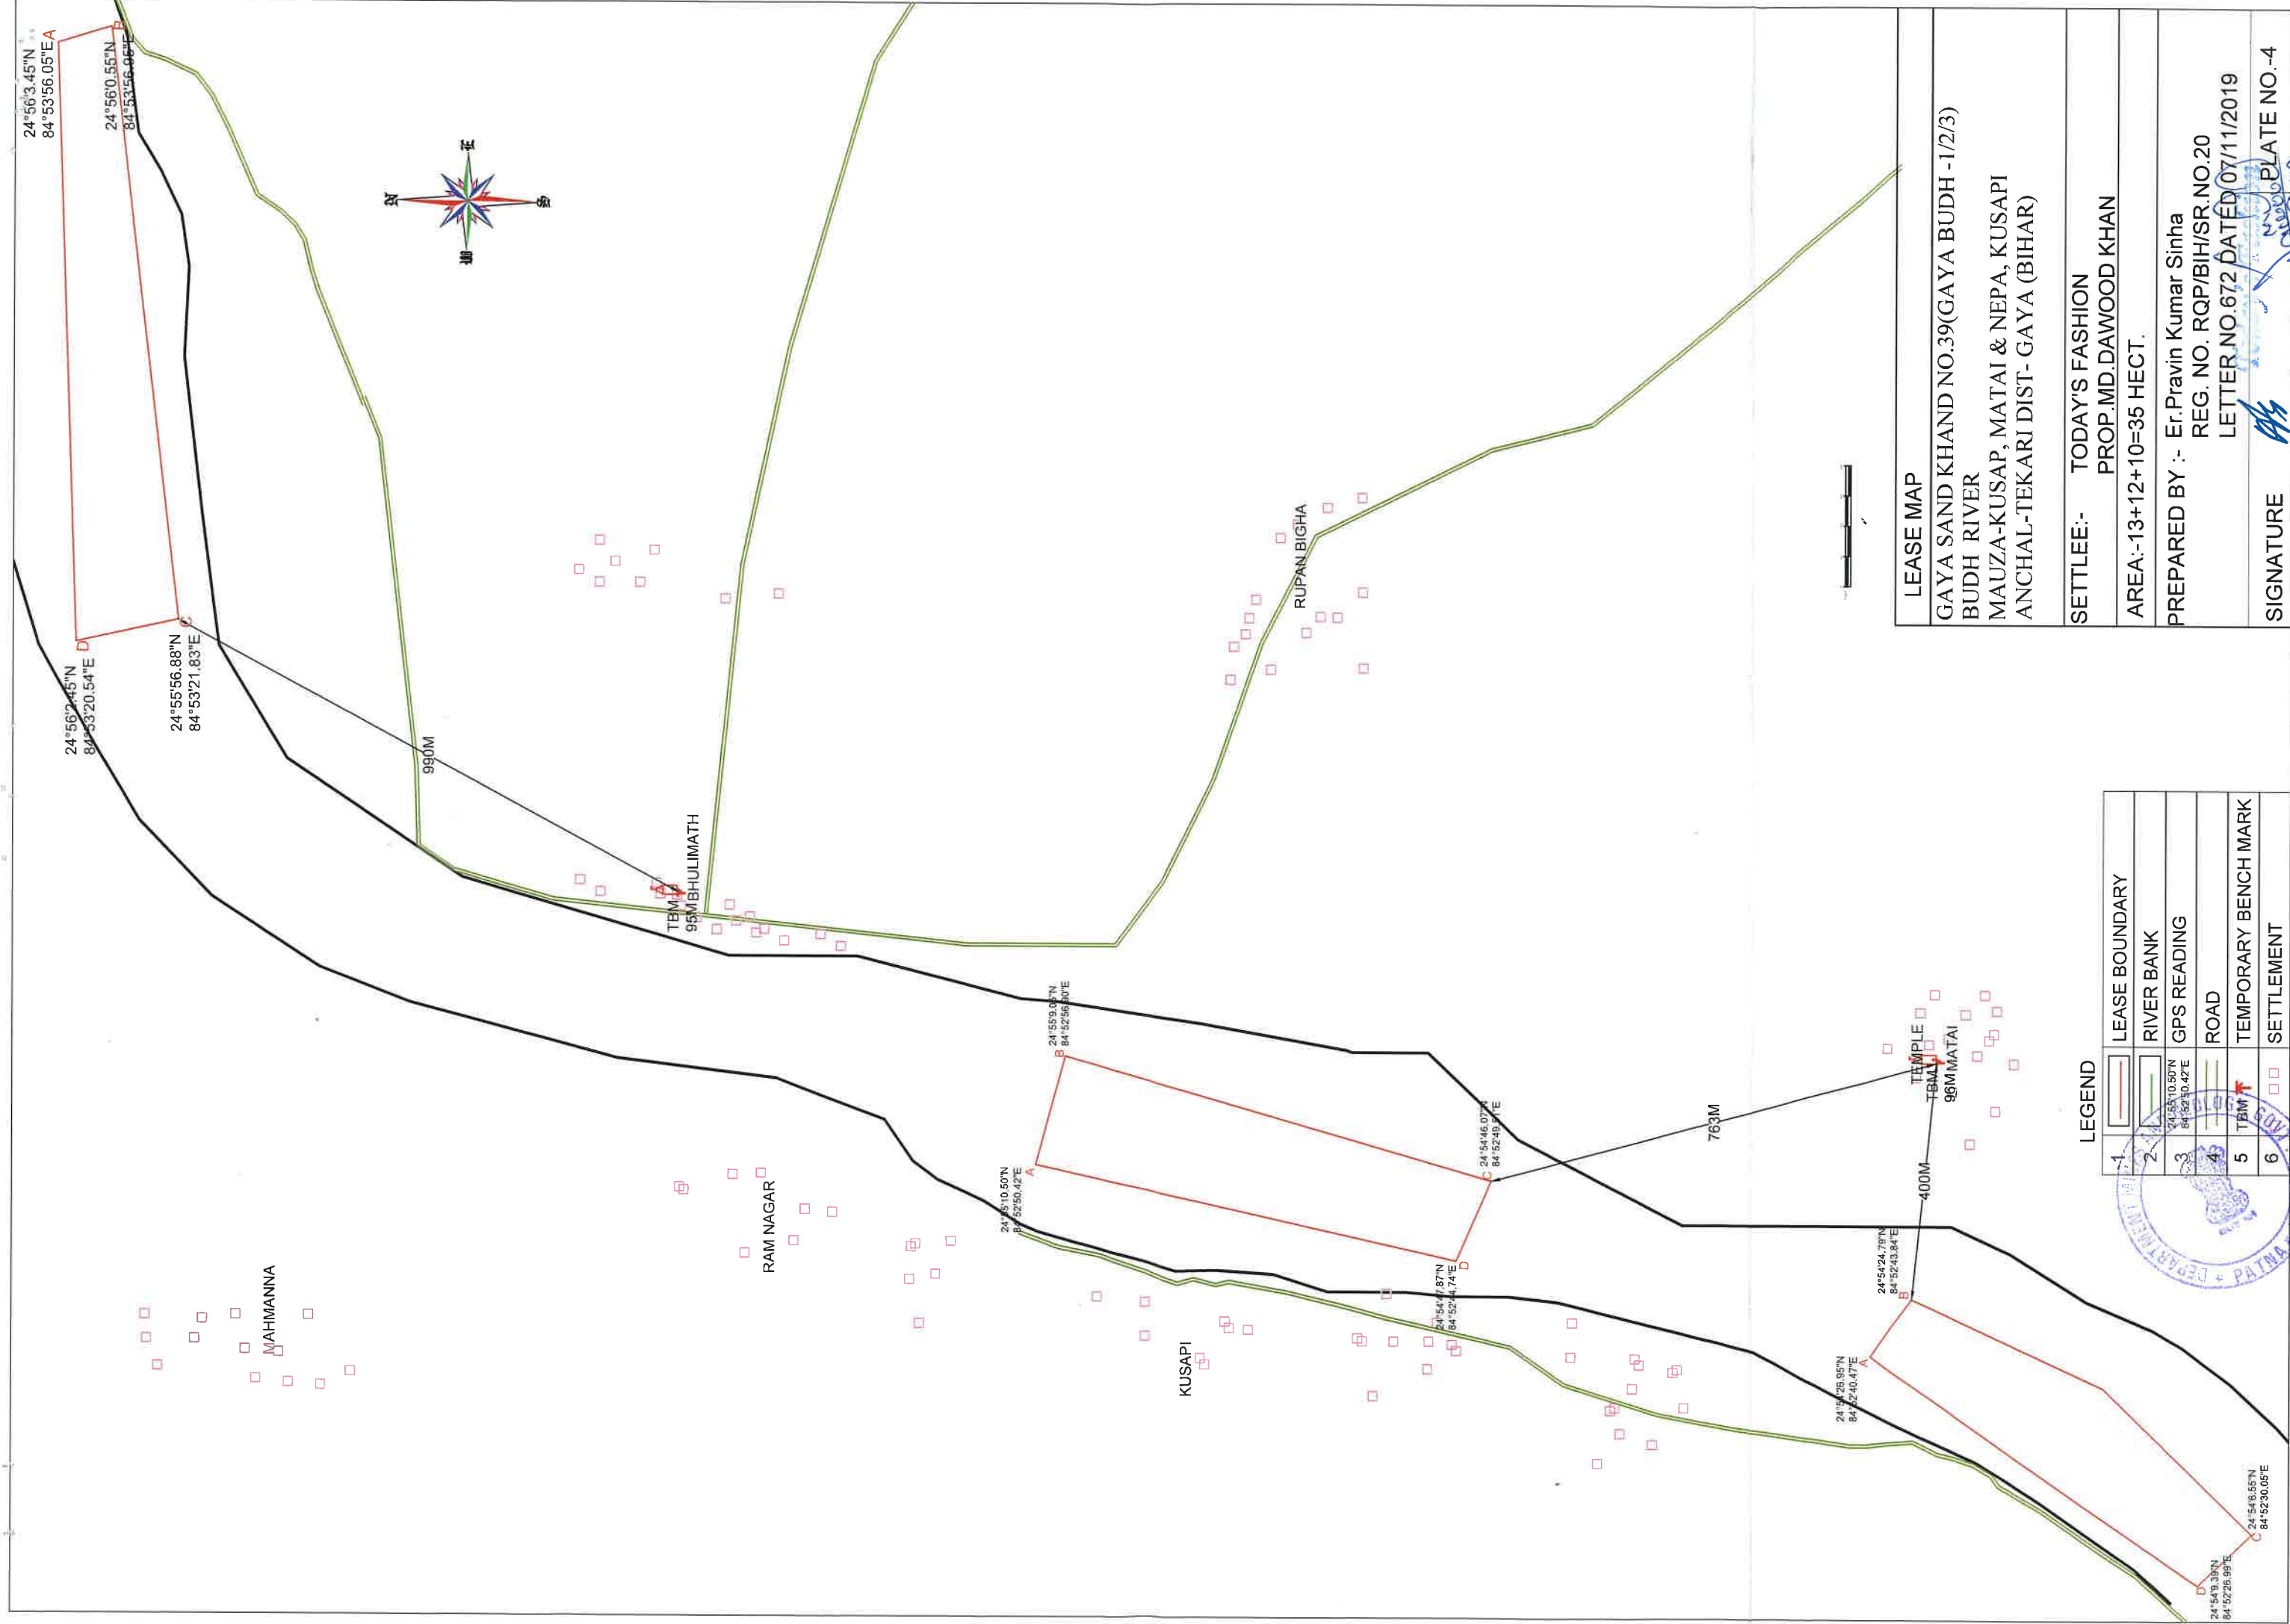

LEASE MAP

GAYA SAND KHAND NO.39(GAYA BUDH -1/2/3)
BUDH RIVER
MAUZA-KUSAP, MATAI & NEPA, KUSAPI
ANCHAL-TEKARI DIST- GAYA (BIHAR)

SETTLEE:- TODAY'S FASHION
PROP.MD.DAWOOD KHAN

AREA:-13+12+10=35 HECT.

PREPARED BY :- Er.Pravin Kumar Sinha
REG. NO. RQP/BIH/SR.NO.20
LETTER NO.672 DATED 07/11/2019

SIGNATURE

PLATE NO.-4

LEGEND

1	LEASE BOUNDARY
2	RIVER BANK
3	GPS READING
4	ROAD
5	TEMPORARY BENCH MARK
6	SETTLEMENT