


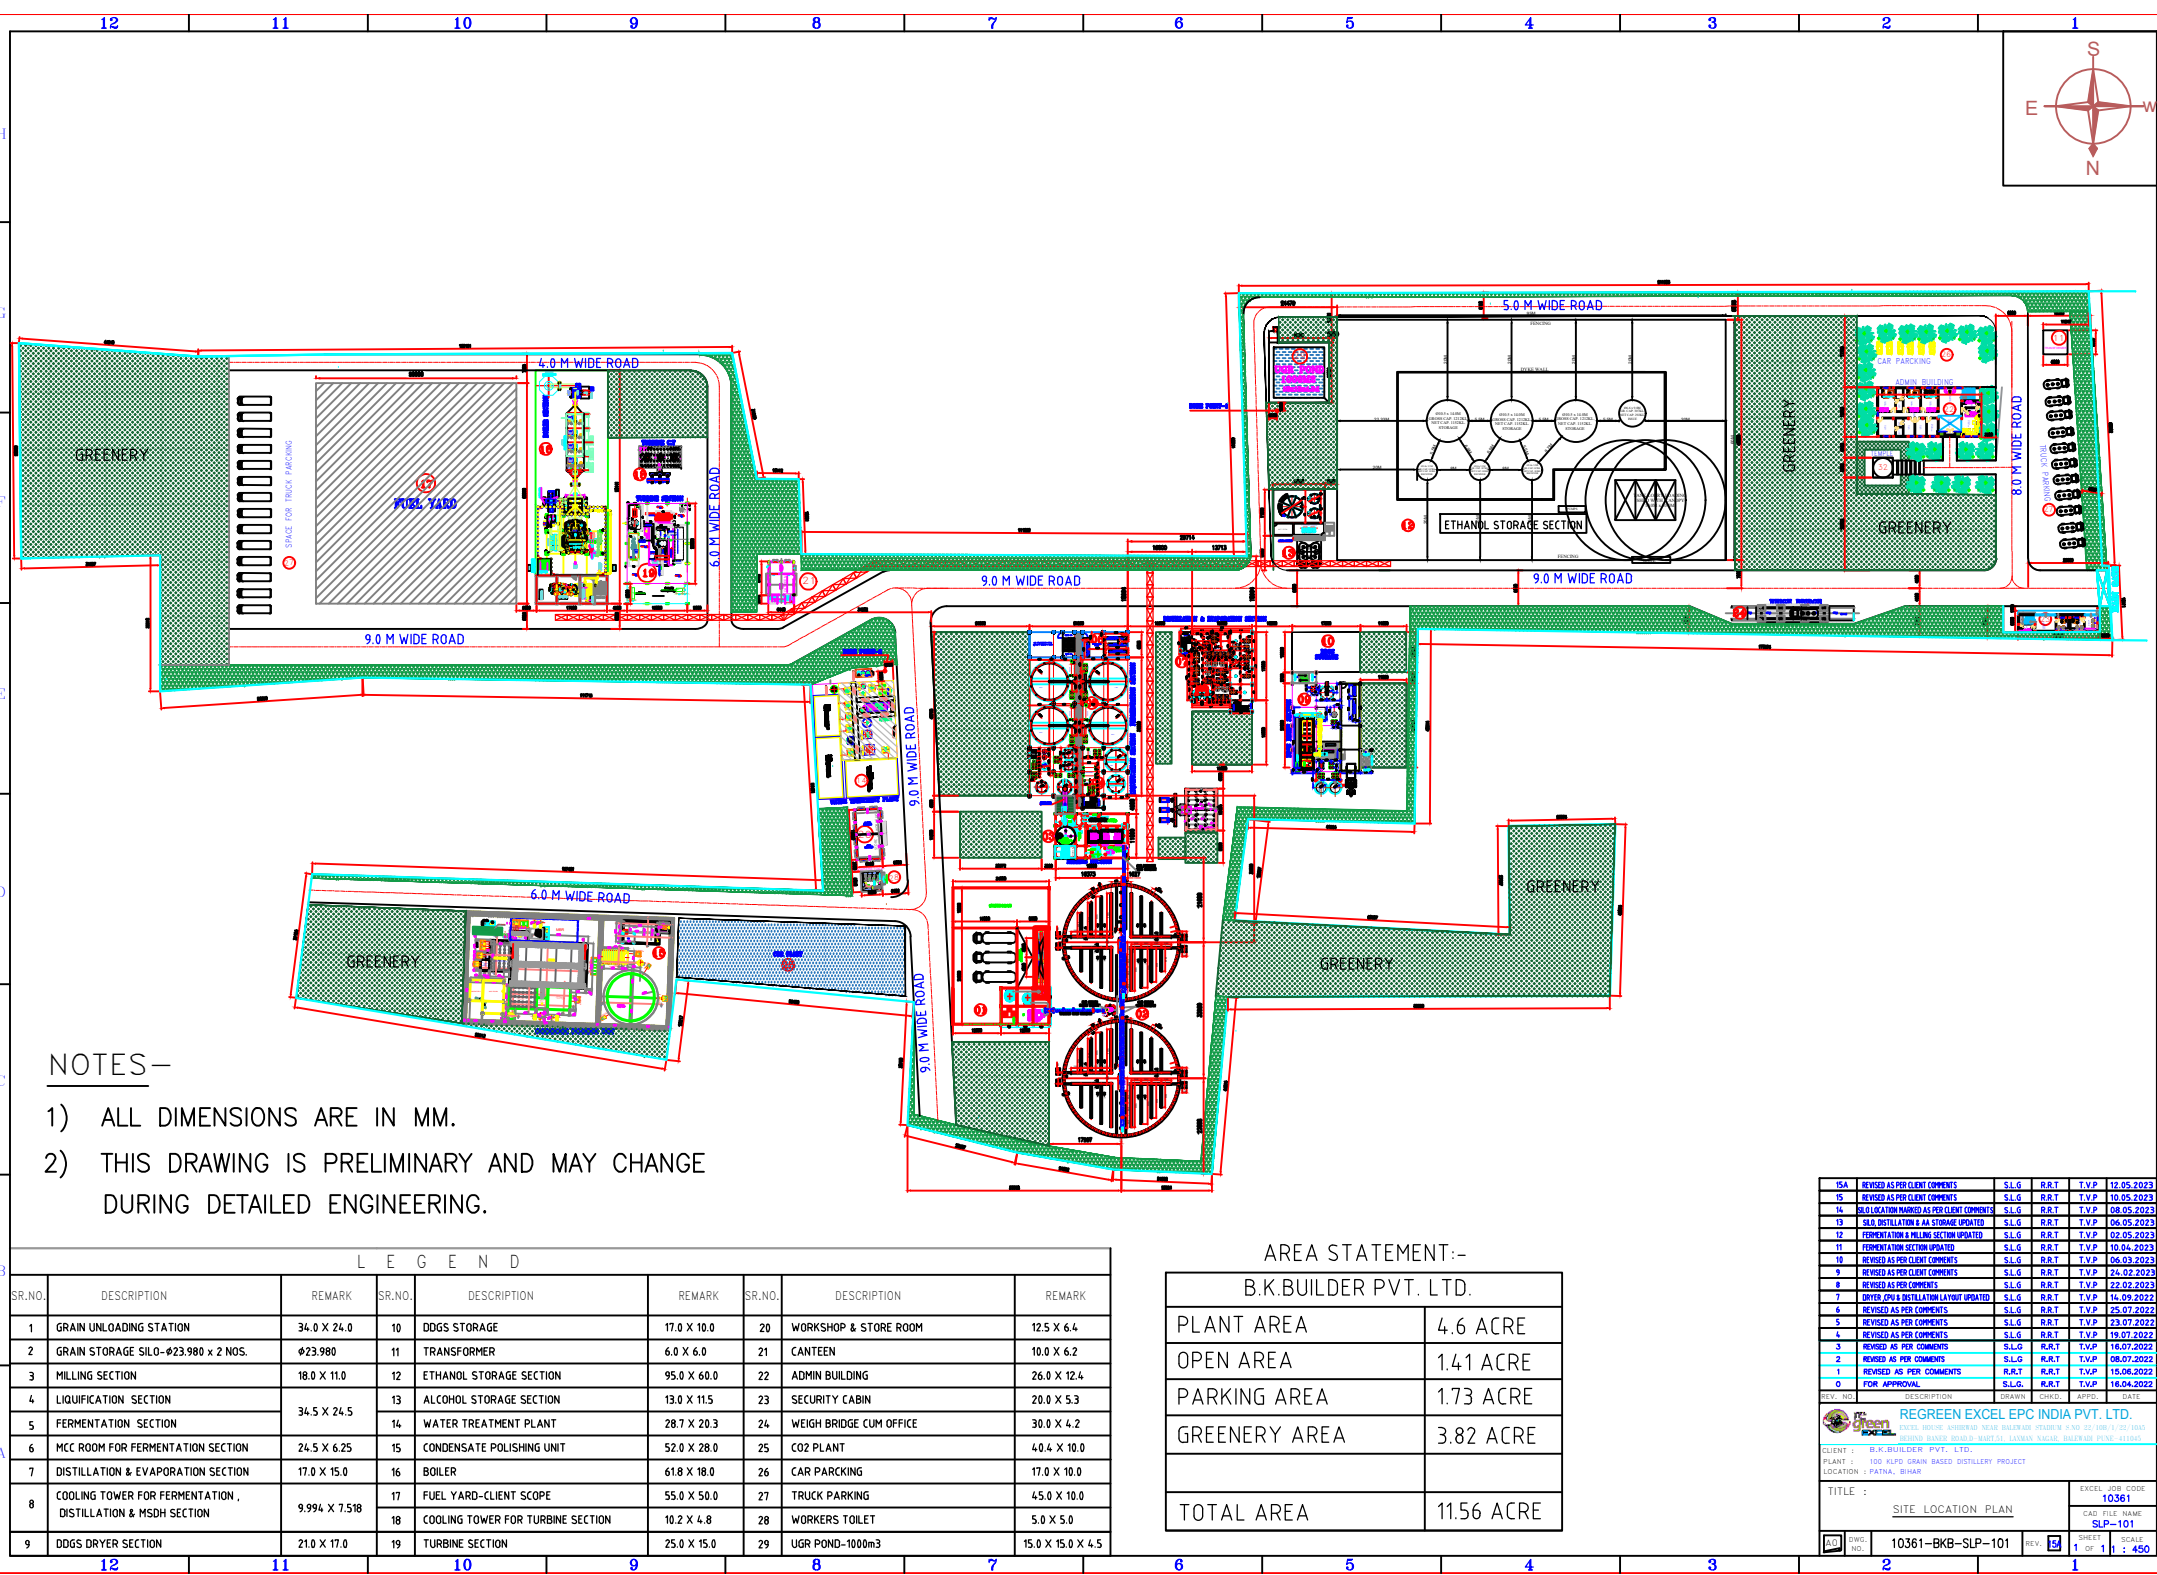

NOTES-

- 1) ALL DIMENSIONS ARE IN MM.
- 2) THIS DRAWING IS PRELIMINARY AND MAY CHANGE DURING DETAILED ENGINEERING.

LEGEND

SR.NO.	DESCRIPTION	REMARK	SR.NO.	DESCRIPTION	REMARK	SR.NO.	DESCRIPTION	REMARK
1	GRAIN UNLOADING STATION	34.0 X 24.0	10	DDGS STORAGE	17.0 X 10.0	20	WORKSHOP & STORE ROOM	12.5 X 6.4
2	GRAIN STORAGE SILO-#23.980 x 2 NOS.	#23.980	11	TRANSFORMER	6.0 X 6.0	21	CANTEEN	10.0 X 6.2
3	MILLING SECTION	18.0 X 11.0	12	ETHANOL STORAGE SECTION	95.0 X 60.0	22	ADMIN BUILDING	26.0 X 12.4
4	LIQUIFICATION SECTION	34.5 X 24.5	13	ALCOHOL STORAGE SECTION	13.0 X 11.5	23	SECURITY CABIN	20.0 X 5.3
5	FERMENTATION SECTION	24.5 X 6.25	14	WATER TREATMENT PLANT	28.7 X 20.3	24	WEIGH BRIDGE CUM OFFICE	30.0 X 4.2
6	MCC ROOM FOR FERMENTATION SECTION	24.5 X 6.25	15	CONDENSATE POLISHING UNIT	52.0 X 28.0	25	CO2 PLANT	40.4 X 10.0
7	DISTILLATION & EVAPORATION SECTION	17.0 X 15.0	16	BOILER	61.8 X 18.0	26	CAR PARKING	17.0 X 10.0
8	COOLING TOWER FOR FERMENTATION , DISTILLATION & MSDH SECTION	9.994 X 7.518	17	FUEL YARD-CLIENT SCOPE	55.0 X 50.0	27	TRUCK PARKING	45.0 X 10.0
9	DDGS DRYER SECTION	21.0 X 17.0	18	COOLING TOWER FOR TURBINE SECTION	10.2 X 4.8	28	WORKERS TOILET	5.0 X 5.0
			19	TURBINE SECTION	25.0 X 15.0	29	UGR POND-1000m3	15.0 X 15.0 X 4.5

AREA STATEMENT:-

B.K.BUILDER PVT. LTD.

PLANT AREA	4.6 ACRE
OPEN AREA	1.41 ACRE
PARKING AREA	1.73 ACRE
GREENERY AREA	3.82 ACRE
TOTAL AREA	11.56 ACRE

15A	REVISED AS PER CLIENT COMMENTS	SLG	R.R.T	T.V.P	12.05.2023
15	REVISED AS PER CLIENT COMMENTS	SLG	R.R.T	T.V.P	10.05.2023
14	SLG LOCATION MARKED AS PER CLIENT COMMENTS	SLG	R.R.T	T.V.P	08.05.2023
9	SLG DISTILLATION AS STORAGE UPDATED	SLG	R.R.T	T.V.P	06.05.2023
12	FERMENTATION & MILLING SECTION UPDATED	SLG	R.R.T	T.V.P	02.05.2023
11	FERMENTATION SECTION UPDATED	SLG	R.R.T	T.V.P	10.04.2023
10	REVISED AS PER CLIENT COMMENTS	SLG	R.R.T	T.V.P	06.03.2023
9	REVISED AS PER CLIENT COMMENTS	SLG	R.R.T	T.V.P	24.02.2023
8	REVISED AS PER CLIENT COMMENTS	SLG	R.R.T	T.V.P	23.02.2023
7	DRYER COWA DISTILLATION LAYOUT UPDATED	SLG	R.R.T	T.V.P	16.09.2022
6	REVISED AS PER COMMENTS	SLG	R.R.T	T.V.P	25.07.2022
5	REVISED AS PER COMMENTS	SLG	R.R.T	T.V.P	23.07.2022
4	REVISED AS PER COMMENTS	SLG	R.R.T	T.V.P	19.07.2022
3	REVISED AS PER COMMENTS	SLG	R.R.T	T.V.P	16.07.2022
2	REVISED AS PER COMMENTS	SLG	R.R.T	T.V.P	08.07.2022
1	REVISED AS PER COMMENTS	SLG	R.R.T	T.V.P	15.06.2022
0	FOR APPROVAL	SLG	R.R.T	T.V.P	18.04.2022
REV. NO.	DESCRIPTION	DATE	DATE	DATE	DATE
0	REGREEN EXCEL EPC INDIA PVT. LTD.				
CLIENT :	B.K.BUILDER PVT. LTD.				
PLANT :	100 TPD COWA BASED DISTILLERY PROJECT				
LOCATION :	PATNA, BIHAR				
TITLE :	SITE LOCATION PLAN				
EXCEL JOB CODE	10361				
CAD FILE NAME	SLP-101				
10361-BKB-SLP-101	REV. 15	1 OF 1	1	450	