

TCS-1
Modified Fig. 2.1(a) : 4-Lane (2x2) Expressway in Plain/Rolling
Terrain with Depressed Median
(Embankment Height 3m to 6m)

NOTE:-

1. All dimension in mm unless & otherwise specified.
2. Crust details as per pavement design.
3. The Shape & Size of Drain as per Drainage design.
4. The Shape & Size of Re wall/Toe wall as per Design.
5. SBC at founding strata of retaining wall shall be ensured to have a minimum 25 tons/m². if in case any change in strata is found shall be inform to design-In-charge

REV.	DATE	DESCRIPTION	DRN.	ENGR.

CLIENT:
NATIONAL HIGHWAYS AUTHORITY OF INDIA
(MINISTRY OF ROAD TRANSPORT & HIGHWAYS,
GOVERNMENT OF INDIA)


CONSULTANT:
M/s L.N.MALVIYA INFRA PROJECTS Pvt. Ltd.
Head Office Address:-
T-10, 3rd Floor, City Centre Plot
No. 1, Above Vishal Mega Mart, Zone-I, M.P.Nagar Bhopal (M.P.)
Phone No. 0755-4295421, Email- lninfraprojects@gmail.com

PROJECT:
"Development of 4 Lane with paved shoulders Gorakhpur to Siliguri High Speed Access
Controlled Corridor starting from NE Gorakhpur Bypass Ex Ch 20+100 (design Ch. 0+000
Village-Karmaha Tappa Patra, Dist- Gorakhpur) to Km 525.290 on AH-02 Ex Ch 12+000 near
Bagdogra (at Village-Deomani (Dist. Darjeeling) with 5 nos of spur of 42.00 Km. in the State
of Uttar Pradesh, Bihar and West Bengal (Total Length 525.290 + 42 Kms)

PREPARED	
DESIGNED	A. SHARMA
CHECKED	D. BALI
APPROVED	T.L.

TITLE:	
PACKAGE :-	-
SCALE:	NA
SIZE:	


TYPICAL CROSS SECTION	REV:
DRG. NO:- NHA/LNM/TYP/	SHEET:

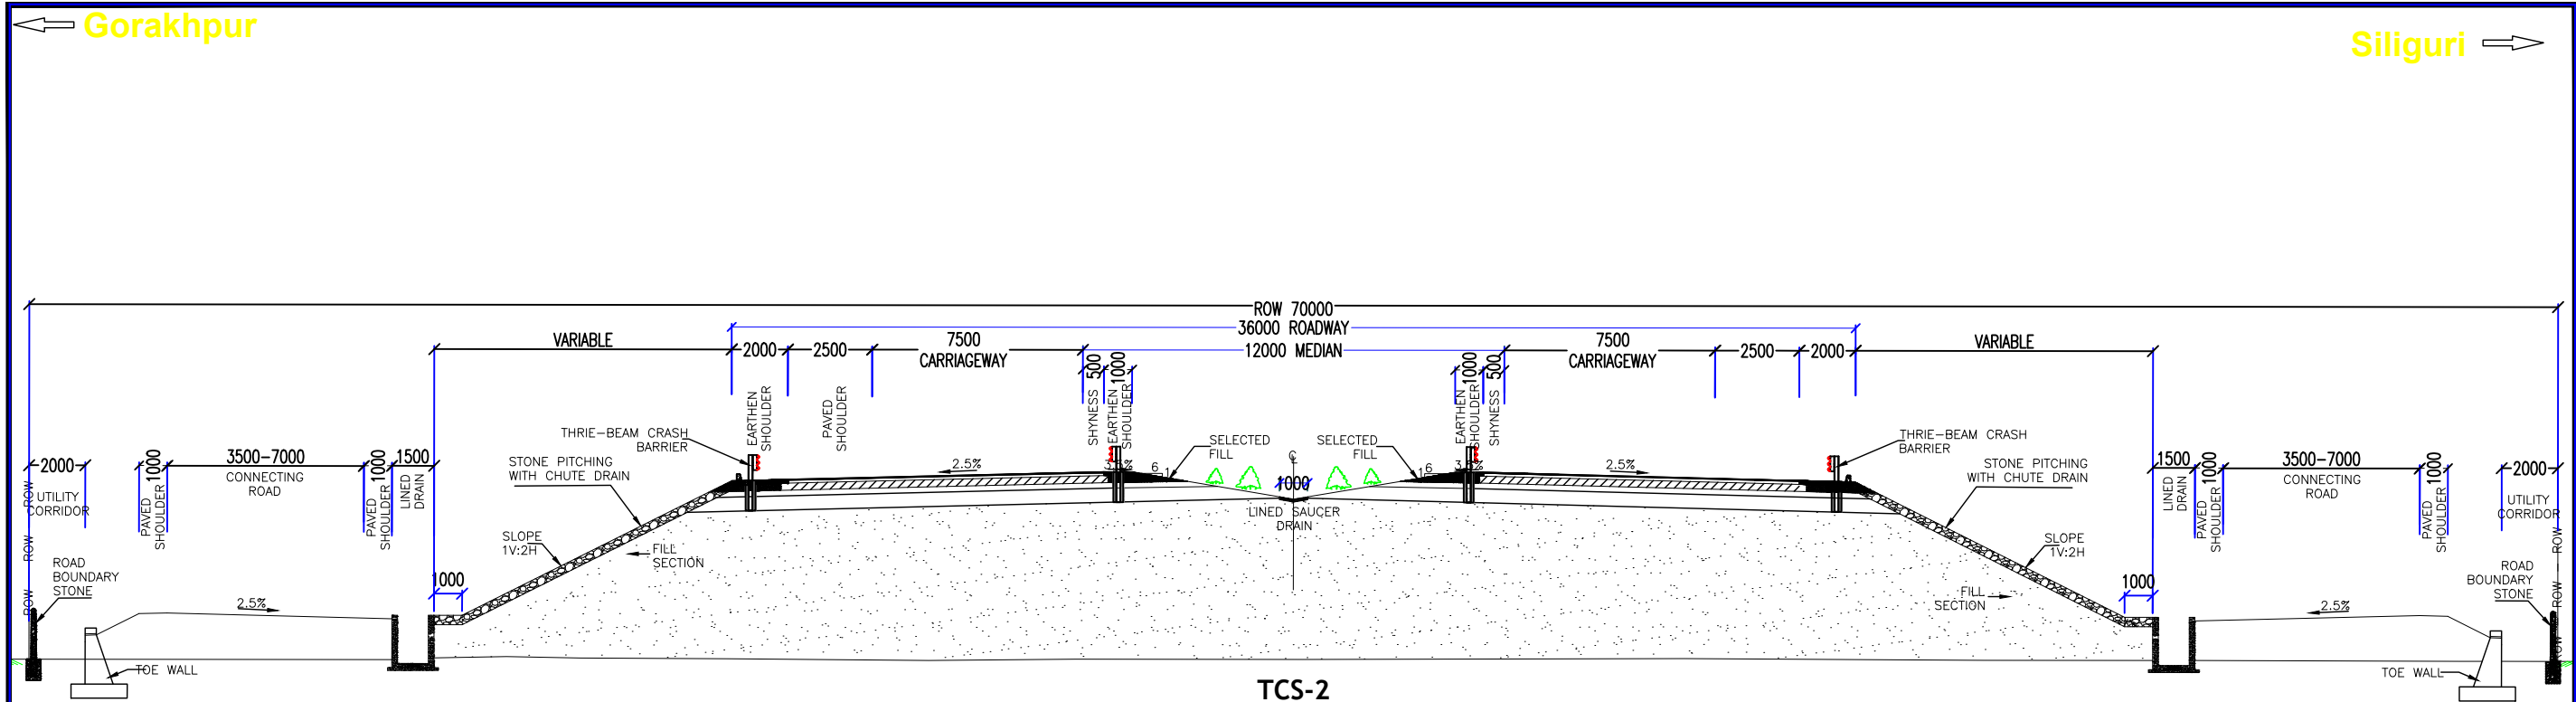

TCS-2
Modified Fig. 2.1(a) : 4-Lane (2x2) Expressway in Plain/Rolling Terrain with Depressed Median and With CONNECTING ROAD (Embankment Height 3m to 6m)

- NOTE:-**
1. All dimension in mm unless & otherwise specified.
 2. Crust details as per pavement design.
 3. The Shape & Size of Drain as per Drainage design.
 4. The Shape & Size of Re wall/Toe wall as per Design.
 5. SBC at founding strata of retaining wall shall be ensured to have a minimum 25 tons/m². if in case any change in strata is found shall be inform to design-In-charge

<table><tr><td></td><td></td><td></td><td></td><td></td></tr><tr><td></td><td></td><td></td><td></td><td></td></tr><tr><td>REV.</td><td>DATE</td><td>DESCRIPTION</td><td>DRN.</td><td>ENGR.</td></tr></table>															REV.	DATE	DESCRIPTION	DRN.	ENGR.	CLIENT:  NATIONAL HIGHWAYS AUTHORITY OF INDIA (MINISTRY OF ROAD TRANSPORT & HIGHWAYS, GOVERNMENT OF INDIA)	CONSULTANT:  M/s L.N.MALVIYA INFRA PROJECTS Pvt. Ltd. Head Office Address:- T-10,3rd Floor City Centre Plot No. 1, Above Vishal Mega Mart, Zone-I, M.P.Nagar Bhopal (M.P.) Phone No. 0755-4295421, Email- lninfraprojects@gmail.com	PROJECT: "Development of 4 Lane with paved shoulders Gorakhpur to Siliguri High Speed Access Controlled Corridor starting from NE Gorakhpur Bypass Ex Ch 20+100 (design Ch. 0+000 Village-Karmaha Tappa Patra, Dist- Gorakhpur) to Km 525.290 on AH-02 Ex Ch 12+000 near Bagdogra (at Village-Deomani (Dist. Darjeeling) with 5 nos of spur of 42.00 Km. in the State of Uttar Pradesh, Bihar and West Bengal (Total Length 525.290 + 42 Kms)	<table><tr><td>PREPARED</td><td></td></tr><tr><td>DESIGNED</td><td>A. SHARMA</td></tr><tr><td>CHECKED</td><td>D. BALI</td></tr><tr><td>APPROVED</td><td>T.L.</td></tr></table>	PREPARED		DESIGNED	A. SHARMA	CHECKED	D. BALI	APPROVED	T.L.	<table><tr><td>TITLE:</td><td colspan="2">TYPICAL CROSS SECTION</td><td>REV:</td></tr><tr><td>PACKAGE :-</td><td colspan="2"></td><td></td></tr><tr><td>SCALE: NA</td><td rowspan="2">DRG. NO:- NHA/LNM/TYP/</td><td colspan="2">SHEET:</td></tr><tr><td>SIZE:</td><td colspan="2"></td></tr></table>	TITLE:	TYPICAL CROSS SECTION		REV:	PACKAGE :-				SCALE: NA	DRG. NO:- NHA/LNM/TYP/	SHEET:		SIZE:		
REV.	DATE	DESCRIPTION	DRN.	ENGR.	
PREPARED	
DESIGNED	A. SHARMA	
CHECKED	D. BALI	
APPROVED	T.L.	
TITLE:	TYPICAL CROSS SECTION		REV:	
PACKAGE :-	
SCALE: NA	DRG. NO:- NHA/LNM/TYP/	SHEET:	
SIZE:	

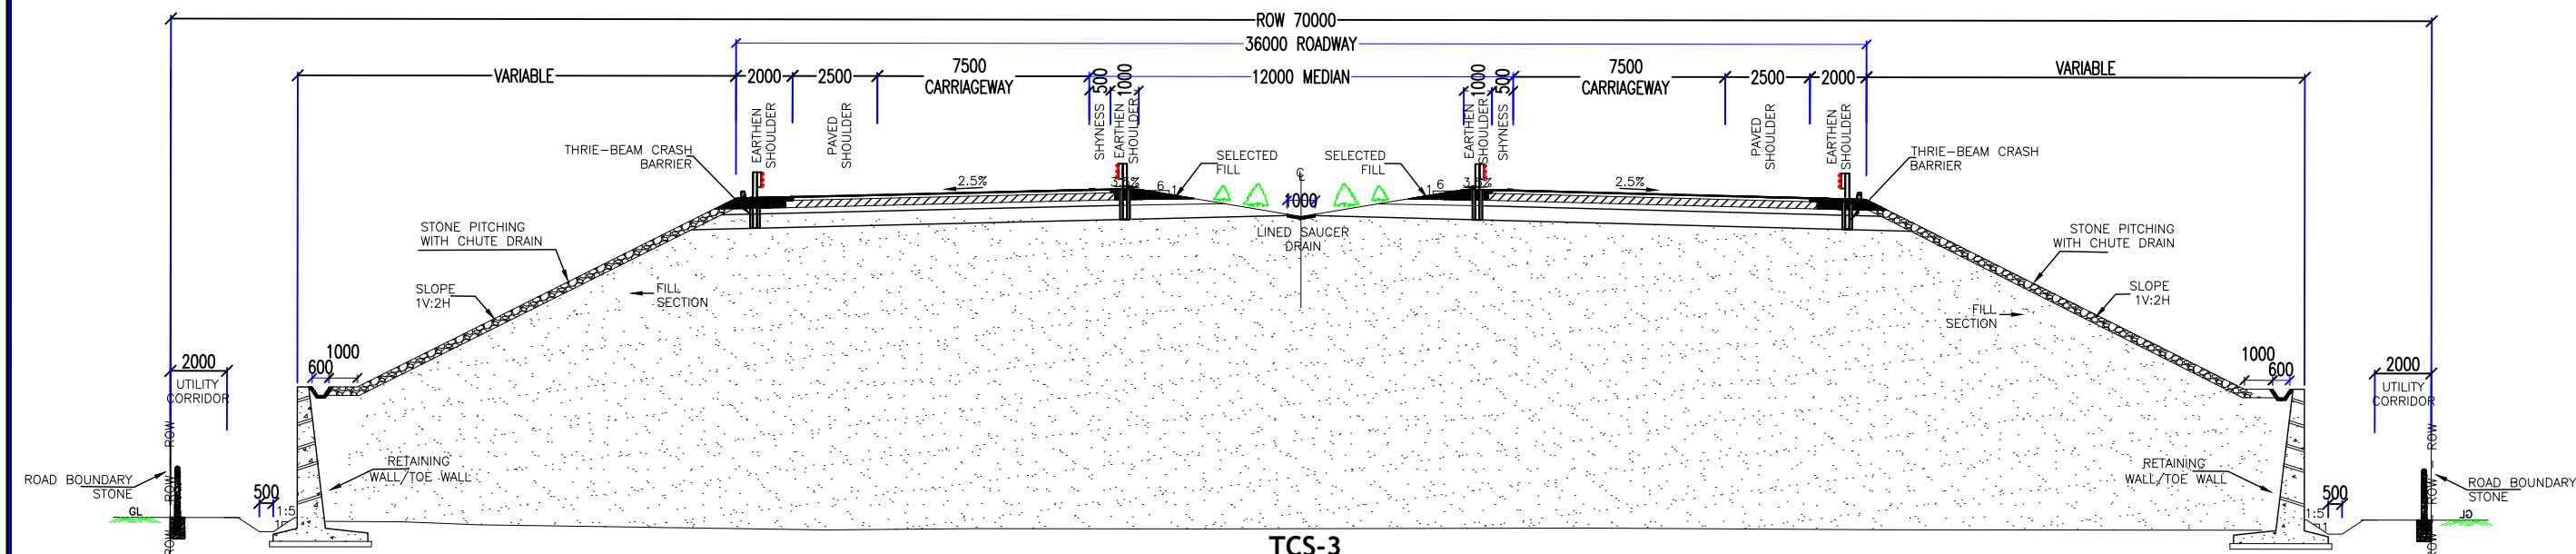

NOTE:-

1. All dimension in mm unless & otherwise specified.
2. Crust details as per pavement design.
3. The Shape & Size of Drain as per Drainage design.
4. The Shape & Size of Re wall/Toe wall as per Design.
5. SBC at founding strata of retaining wall shall be ensured to have a minimum 25 tons/m². if in case any change in strata is found shall be inform to design-In-charge

REV.	DATE	DESCRIPTION	DRN.	ENGR.

CLIENT:

 **NATIONAL HIGHWAYS AUTHORITY OF INDIA**
(MINISTRY OF ROAD TRANSPORT & HIGHWAYS,
GOVERNMENT OF INDIA)

CONSULTANT:

 **M/s L.N.MALVIYA INFRA PROJECTS Pvt. Ltd.**
Head Office Address:-
T-10,3rd Floor City Centre Plot
No. 1, Above Vishal Mega Mart, Zone-I, M.P.Nagar Bhopal (M.P.)
Phone No. 0755-4295421, Email- lninfraprojects@gmail.com

PROJECT:

"Development of 4 Lane with paved shoulders Gorakhpur to Siliguri High Speed Access Controlled Corridor starting from NE Gorakhpur Bypass Ex Ch 20+100 (design Ch. 0+000 Village-Karmaha Tappa Patta, Dist.- Gorakhpur) to Km 525.290 on AH-02 Ex Ch 12+000 near Bagdogra (at Village-Deomani (Dist. Darjeeling) with 5 nos of spur of 42.00 Km. in the State of Uttar Pradesh, Bihar and West Bengal (Total Length 525.290 + 42 Kms)


PREPARED	
DESIGNED	A. SHARMA
CHECKED	D. BALI
APPROVED	T.L.

TITLE:	
PACKAGE :-	
SCALE: NA	
SIZE:	

TYPICAL CROSS SECTION

DRG. NO:- NHAI/LNM/TYP/

REV:	
SHEET:	

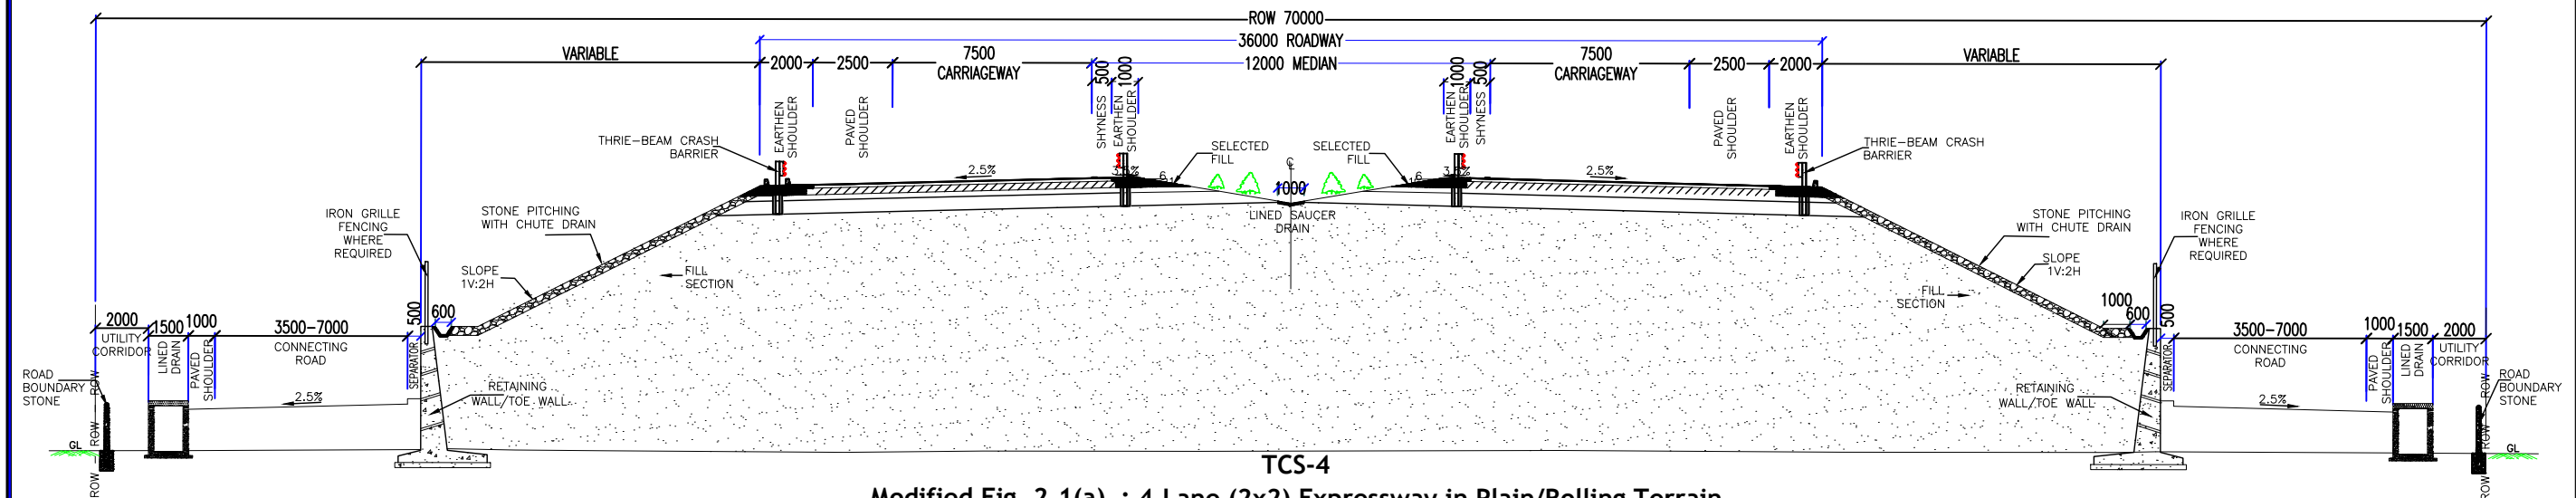

Modified Fig. 2.1(a) : 4-Lane (2x2) Expressway in Plain/Rolling Terrain
with Depressed Median and Retaining Wall With CONNECTING ROAD
(Embankment Height More Than 6m)

NOTE:-

1. All dimension in mm unless & otherwise specified.
2. Crust details as per pavement design.
3. The Shape & Size of Drain as per Drainage design.
4. The Shape & Size of Re wall/Toe wall as per Design.
5. SBC at founding strata of retaining wall shall be ensured to have a minimum 25 tons/m². if in case any change in strata is found shall be inform to design-In-charge

REV.	DATE	DESCRIPTION	DRN.	ENGR.

CLIENT:
NATIONAL HIGHWAYS AUTHORITY OF INDIA
(MINISTRY OF ROAD TRANSPORT & HIGHWAYS,
GOVERNMENT OF INDIA)

CONSULTANT:
M/s L.N.MALVIYA INFRA PROJECTS Pvt. Ltd.
Head Office Address:-
T-10, 3rd Floor, City Centre Plot
No. 1, Above Vishal Mega Mart, Zone-I, M.P. Nagar Bhopal (M.P.)
Phone No. 0755-4295421, Email- lninfraprojects@gmail.com


PROJECT:
"Development of 4 Lane with paved shoulders Gorakhpur to Siliguri High Speed Access
Controlled Corridor starting from NE Gorakhpur Bypass Ex Ch 20+100 (design Ch. 0+000
Village-Karmaha Tappa Patra, Dist- Gorakhpur) to Km 525.290 on AH-02 Ex Ch 12+000 near
Bagdogra (at Village-Deomani (Dist. Darjeeling) with 5 nos of spur of 42.00 Km. in the State
of Uttar Pradesh, Bihar and West Bengal (Total Length 525.290 + 42 Kms)

PREPARED	
DESIGNED	A. SHARMA
CHECKED	D. BALI
APPROVED	T.L.

TITLE:	TYPICAL CROSS SECTION		REV:
PACKAGE :-			
SCALE: NA	DRG. NO:- NHA/LNM/TYP/		SHEET:
SIZE:			

Gorakhpur

Siliguri

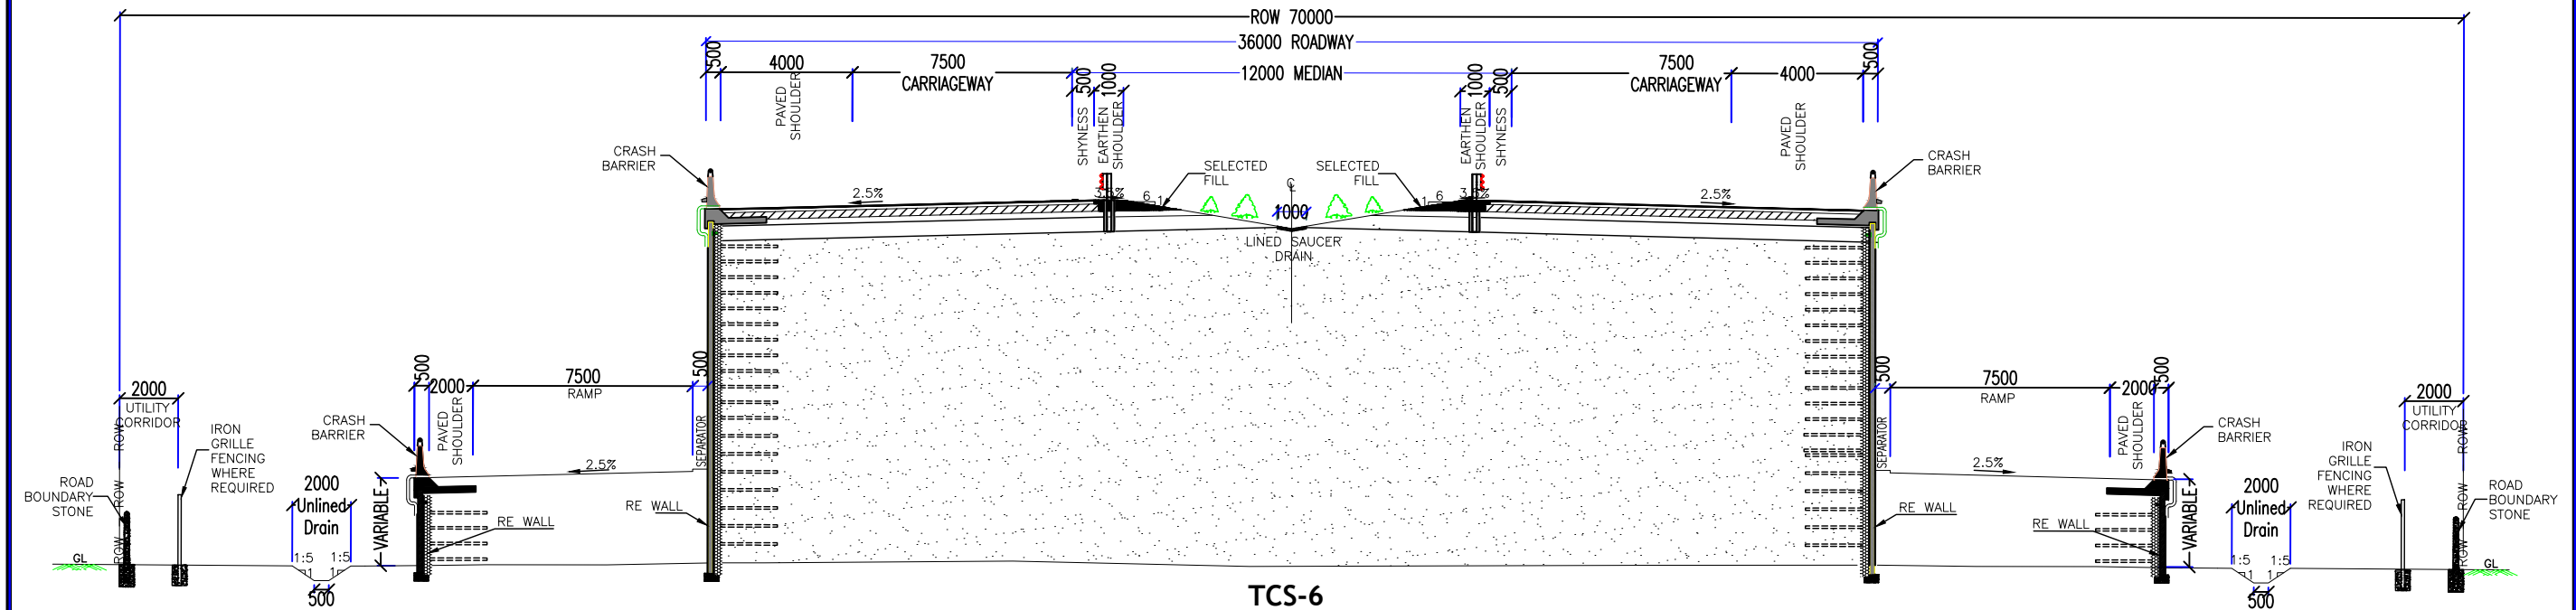

TCS-6
Modified Fig. 2.1(a) : 4-Lane (2x2) Expressway in Plain/Rolling
Terrain with Depressed Median and RE Wall With RAMP

- NOTE:-
1. All dimension in mm unless & otherwise specified.
 2. Crust details as per pavement design.
 3. The Shape & Size of Drain as per Drainage design.
 4. The Shape & Size of Re wall/Toe wall as per Design.
 5. SBC at founding strata of retaining wall shall be ensured to have a minimum 25 tons/m². if in case any change in strata is found shall be inform to design-In-charge

6

REV.	DATE	DESCRIPTION	DRN.	ENGR.

CLIENT:	NATIONAL HIGHWAYS AUTHORITY OF INDIA (MINISTRY OF ROAD TRANSPORT & HIGHWAYS, GOVERNMENT OF INDIA)
---------	---

CONSULTANT:	M/s L.N.MALVIYA INFRA PROJECTS Pvt. Ltd. Head Office Address:- T-10, 3rd Floor City Centre Plot No. 1, Above Vishal Mega Mart, Zone-I, M.P.Nagar Bhopal (M.P.) Phone No. 0755-4295421, Email- lninfraprojects@gmail.com
-------------	---


PROJECT:	"Development of 4 Lane with paved shoulders Gorakhpur to Siliguri High Speed Access Controlled Corridor starting from NE Gorakhpur Bypass Ex Ch 20+100 (design Ch. 0+000 Village-Karmaha Tappa Patra, Dist- Gorakhpur) to Km 525.290 on AH-02 Ex Ch 12+000 near Bagdogra (at Village-Deomani (Dist. Darjeeling) with 5 nos of spur of 42.00 Km. in the State of Uttar Pradesh, Bihar and West Bengal (Total Length 525.290 + 42 Kms)
----------	--

PREPARED	
DESIGNED	A. SHARMA
CHECKED	D. BALI
APPROVED	T.L.

TITLE:	
PACKAGE :-	-
SCALE:	NA
SIZE:	

TYPICAL CROSS SECTION	
DRG. NO:-	NHA/LNM/TYP/

REV:	
SHEET:	

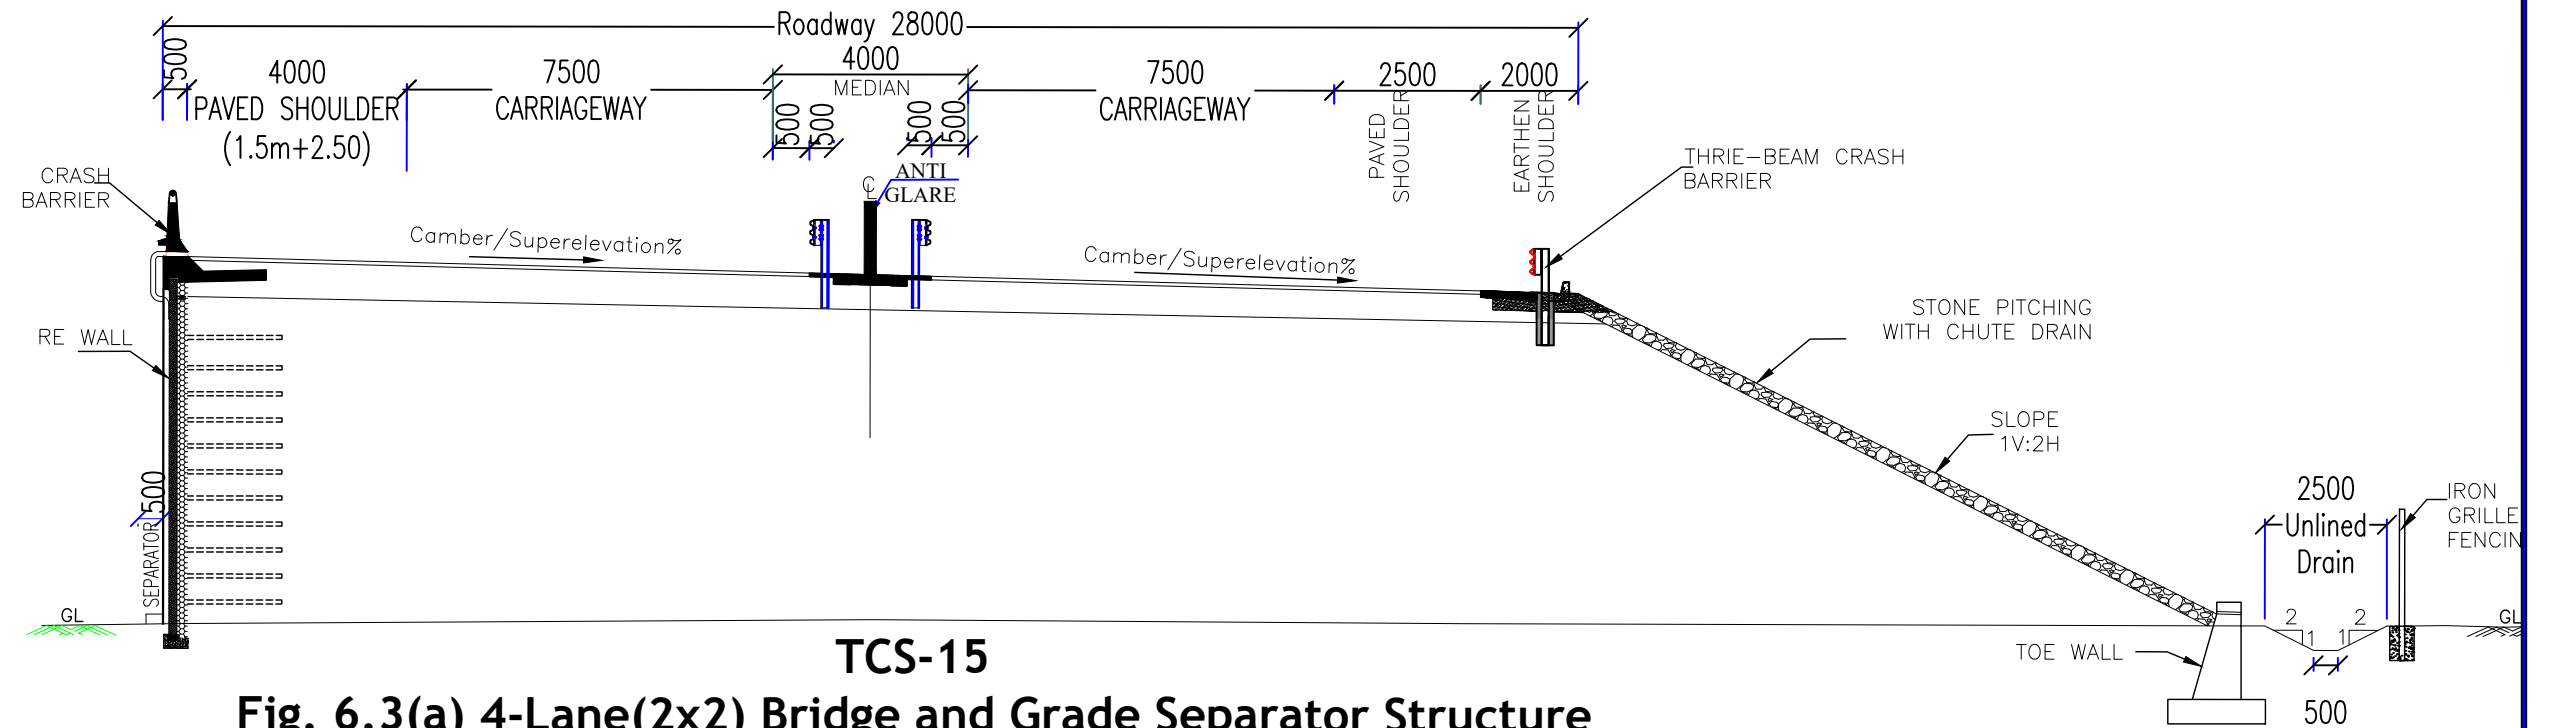

TCS-15
Fig. 6.3(a) 4-Lane(2x2) Bridge and Grade Separator Structure
(Loop RAMP)

- NOTE:-**
1. All dimension in mm unless & otherwise specified.
 2. Crust details as per pavement design.
 3. The Shape & Size of Drain as per Drainage design.
 4. The Shape & Size of Re wall/Toe wall as per Design.
 5. SBC at founding strata of retaining wall shall be ensured to have a minimum 25 tons/m². if in case any change in strata is found shall be inform to design-In-charge

<table><tr><td></td><td></td><td></td><td></td><td></td></tr><tr><td>REV.</td><td>DATE</td><td>DESCRIPTION</td><td>DRN.</td><td>ENGR.</td></tr></table>										REV.	DATE	DESCRIPTION	DRN.	ENGR.	CLIENT:  NATIONAL HIGHWAYS AUTHORITY OF INDIA (MINISTRY OF ROAD TRANSPORT & HIGHWAYS, GOVERNMENT OF INDIA)		CONSULTANT:  M/s L.N.MALVIYA INFRA PROJECTS Pvt. Ltd. Head Office Address:- T-10,3rd Floor City Centre Plot No. 1, Above Vishal Mega Mart, Zone-I, M.P.Nagar Bhopal (M.P.) Phone No. 0755-4295421, Email- lninfraprojects@gmail.com		PROJECT: "Development of 4 Lane with paved shoulders Gorakhpur to Siliguri High Speed Access Controlled Corridor starting from NE Gorakhpur Bypass Ex Ch 20+100 (design Ch. 0+000 Village-Karmaha Tappa Patra, Dist- Gorakhpur) to Km 525.290 on AH-02 Ex Ch 12+000 near Bagdogra (at Village-Deomani (Dist. Darjeeling) with 5 nos of spur of 42.00 Km. in the State of Uttar Pradesh, Bihar and West Bengal (Total Length 525.290 + 42 Kms)		<table><tr><td>PREPARED</td><td></td></tr><tr><td>DESIGNED</td><td>A. SHARMA</td></tr><tr><td>CHECKED</td><td>D. BALI</td></tr><tr><td>APPROVED</td><td>T.L.</td></tr></table>		PREPARED		DESIGNED	A. SHARMA	CHECKED	D. BALI	APPROVED	T.L.	<table><tr><td>TITLE:</td><td rowspan="3">TYPICAL CROSS SECTION</td></tr><tr><td>PACKAGE :-</td></tr><tr><td>SCALE: NA</td></tr><tr><td>SIZE:</td><td></td></tr></table>		TITLE:	TYPICAL CROSS SECTION	PACKAGE :-	SCALE: NA	SIZE:		<table><tr><td>REV:</td><td></td></tr><tr><td>SHEET:</td><td></td></tr></table>		REV:		SHEET:	
REV.	DATE	DESCRIPTION	DRN.	ENGR.	
PREPARED	
DESIGNED	A. SHARMA	
CHECKED	D. BALI	
APPROVED	T.L.	
TITLE:	TYPICAL CROSS SECTION	
PACKAGE :-	
SCALE: NA	
SIZE:	
REV:	
SHEET:	

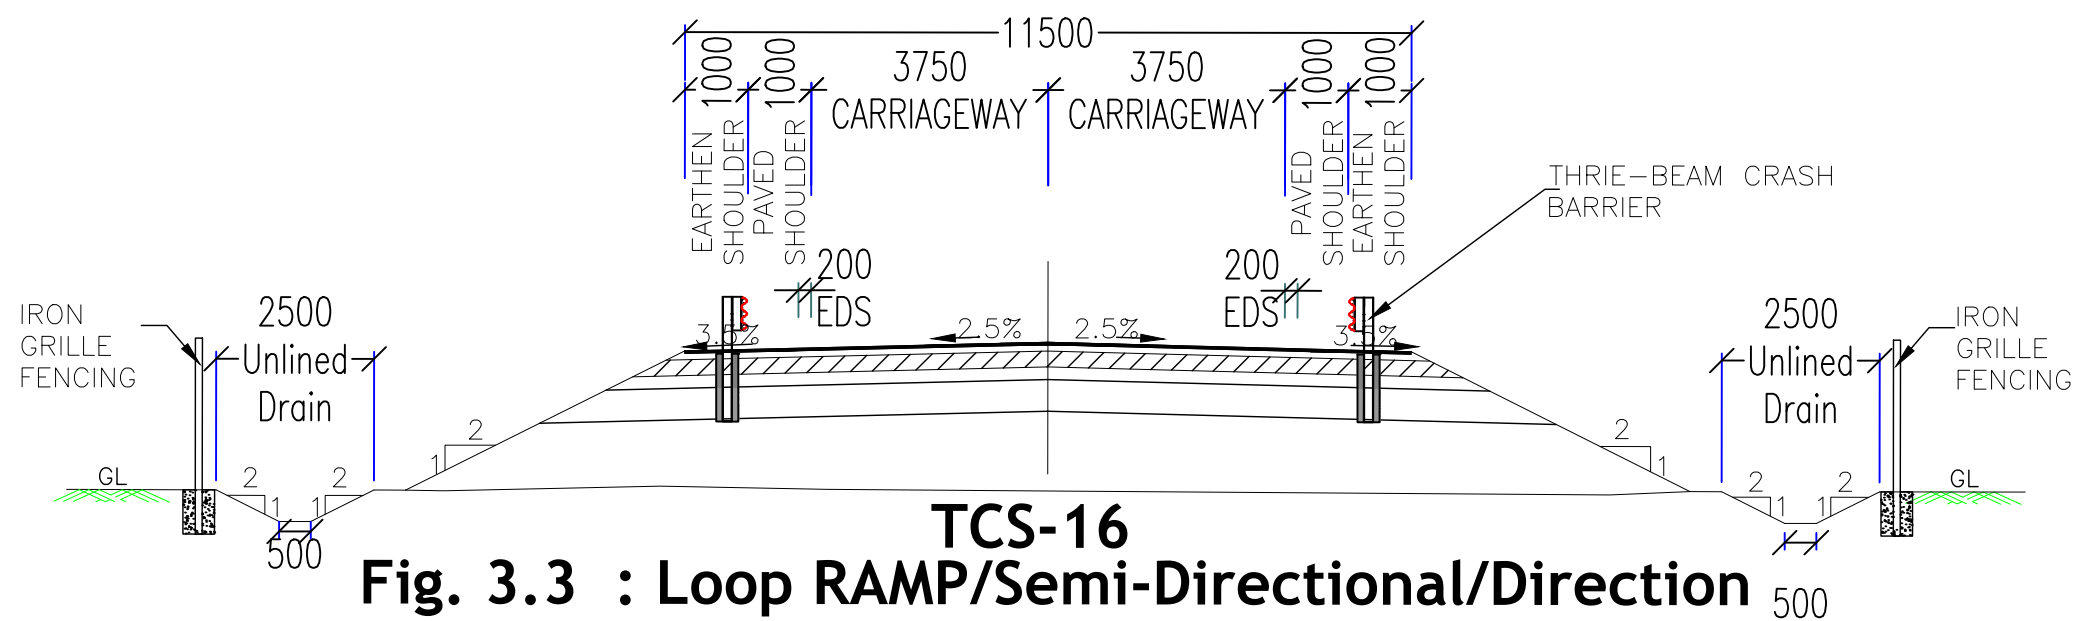


Fig. 3.3 : Loop RAMP/Semi-Directional/Direction RAMP Cross Section

NOTE:-

1. All dimension in mm unless & otherwise specified.
2. Crust details as per pavement design.
3. The Shape & Size of Drain as per Drainage design.
4. The Shape & Size of Re wall/Toe wall as per Design.
5. SBC at founding strata of retaining wall shall be ensured to have a minimum 25 tons/m². if in case any change in strata is found shall be inform to design-In-charge

REV.	DATE	DESCRIPTION	DRN.	ENGR.

CLIENT:	NATIONAL HIGHWAYS AUTHORITY OF INDIA (MINISTRY OF ROAD TRANSPORT & HIGHWAYS, GOVERNMENT OF INDIA)
---------	---

CONSULTANT:	M/s L.N.MALVIYA INFRA PROJECTS Pvt. Ltd. Head Office Address:- T-10, 3rd Floor City Centre Plot No. 1, Above Vishal Mega Mart, Zone-I, M.P.Nagar Bhopal (M.P.) Phone No. 0755-4295421, Email- lninfraprojects@gmail.com
-------------	---


PROJECT:	"Development of 4 Lane with paved shoulders Gorakhpur to Siliguri High Speed Access Controlled Corridor starting from NE Gorakhpur Bypass Ex Ch 20+100 (design Ch. 0+000 Village-Karmaha Tappa Patra, Dist- Gorakhpur) to Km 525.290 on AH-02 Ex Ch 12+000 near Bagdogra (at Village-Deomani (Dist. Darjeeling) with 5 nos of spur of 42.00 Km. in the State of Uttar Pradesh, Bihar and West Bengal (Total Length 525.290 + 42 Kms)
----------	--

PREPARED	
DESIGNED	A. SHARMA
CHECKED	D. BALI
APPROVED	T.L.

TITLE:	
PACKAGE :-	
SCALE: NA	
SIZE:	

TYPICAL CROSS SECTION	
DRG. NO:-	NHA/LNM/TYP/

REV:	
SHEET:	

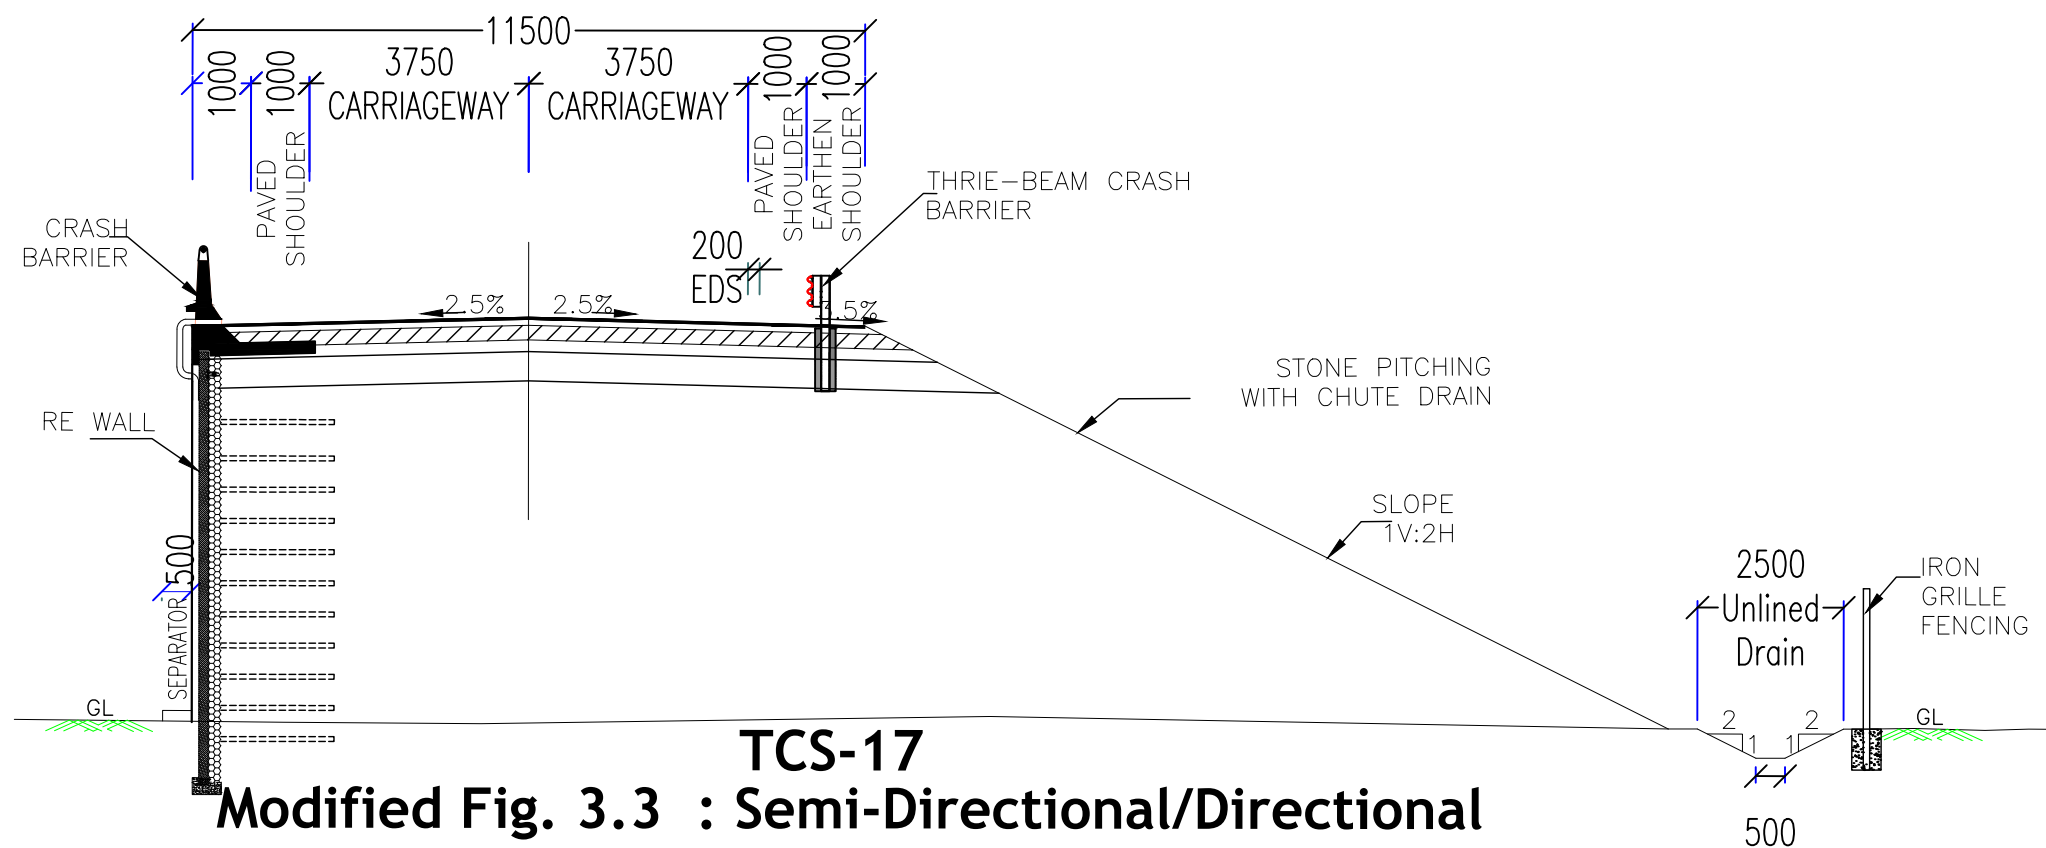

- NOTE:-
1. All dimension in mm unless & otherwise specified.
 2. Crust details as per pavement design.
 3. The Shape & Size of Drain as per Drainage design.
 4. The Shape & Size of Re wall/Toe wall as per Design.
 5. SBC at founding strata of retaining wall shall be ensured to have a minimum 25 tons/m². if in case any change in strata is found shall be inform to design-In-charge

REV.	DATE	DESCRIPTION	DRN.	ENGR.

CLIENT:
NATIONAL HIGHWAYS AUTHORITY OF INDIA
 (MINISTRY OF ROAD TRANSPORT & HIGHWAYS,
 GOVERNMENT OF INDIA)

CONSULTANT:
M/s L.N.MALVIYA INFRA PROJECTS Pvt. Ltd.
 Head Office Address:-
 T-10, 3rd Floor, City Centre Plot
 No. 1, Above Vishal Mega Mart, Zone-I, M.P.Nagar Bhopal (M.P.)
 Phone No. 0755-4295421, Email - lninfra@projects@gmail.com

PROJECT:
 "Development of 4 Lane with paved shoulders Gorakhpur to Siliguri High Speed Access
 Controlled Corridor starting from NE Gorakhpur Bypass Ex Ch 20+100 (design Ch. 0+000
 Village-Karmaha Tappa Patra, Dist- Gorakhpur) to Km 525.290 on AH-02 Ex Ch 12+000 near
 Bagdogra (at Village-Deomani (Dist. Darjeeling) with 5 nos of spur of 42.00 Km. in the State
 of Uttar Pradesh, Bihar and West Bengal (Total Length 525.290 + 42 Kms)

PREPARED	
DESIGNED	A. SHARMA
CHECKED	D. BALI
APPROVED	T.L.

TITLE:	TYPICAL CROSS SECTION	REV:
PACKAGE :-		
SCALE: NA	DRG. NO:- NHA/LNM/TYP/	SHEET:
SIZE:		