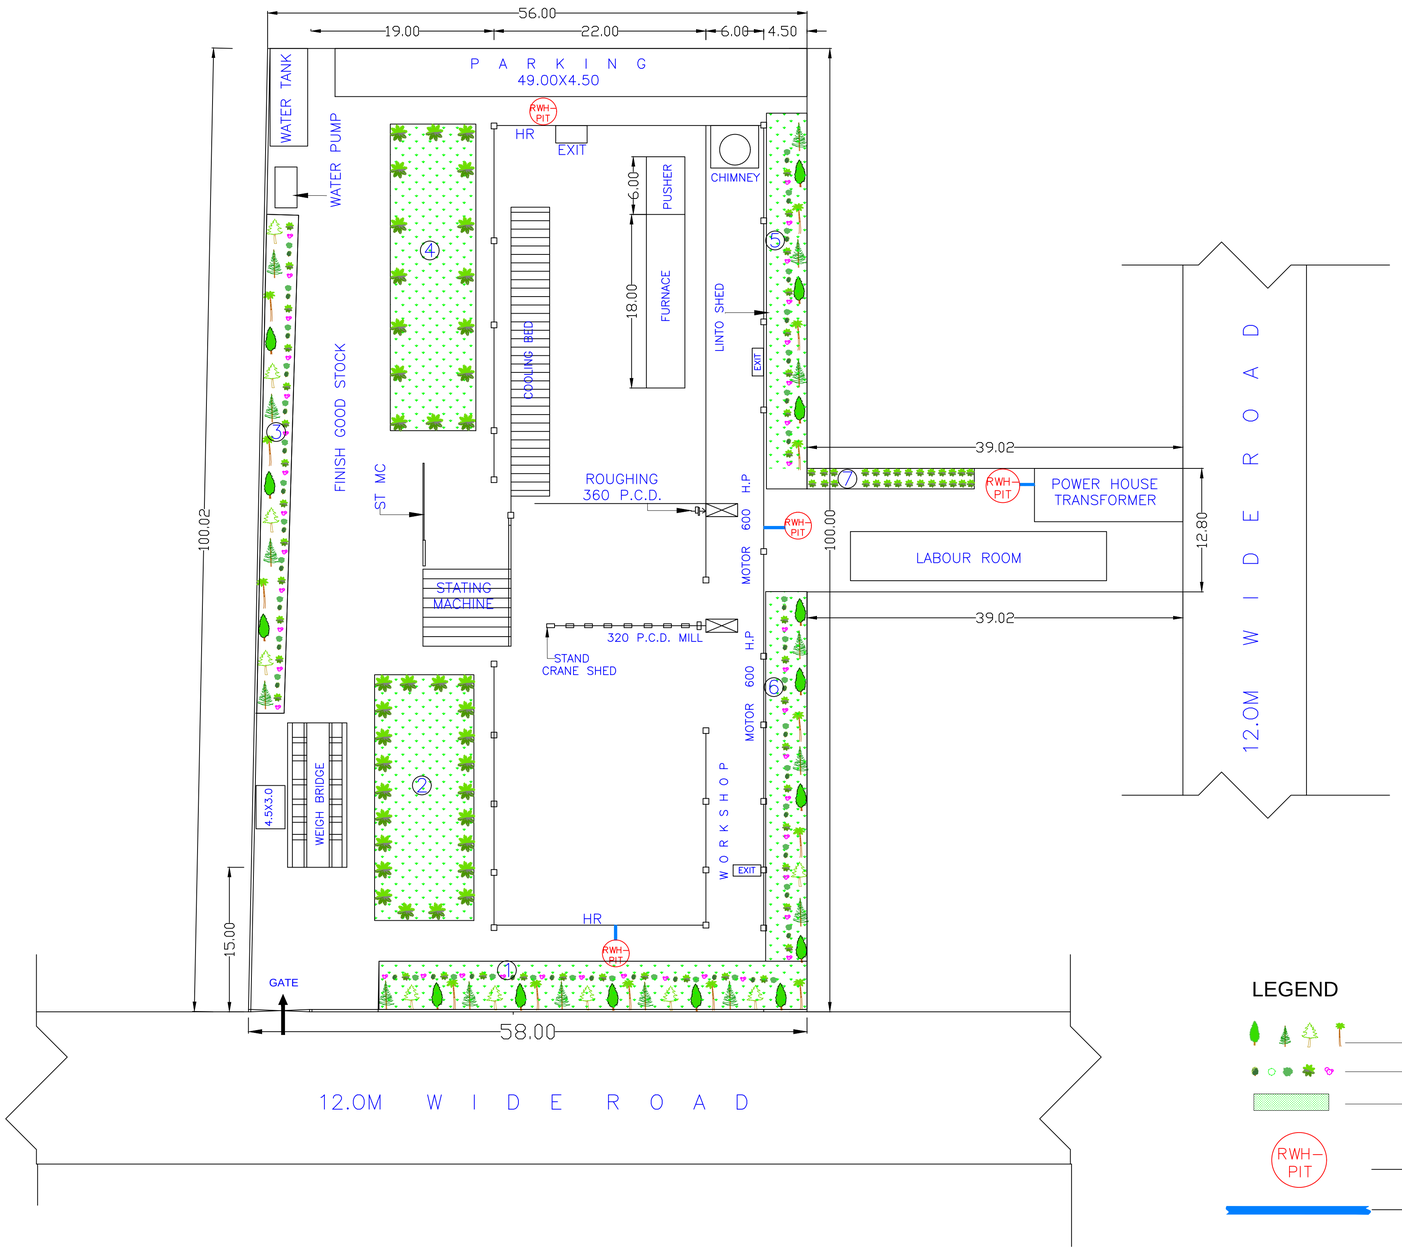


LEGEND

- LONG TREE
- MEDIUM TREE
- SHRUB
- RWH–PIT — RWH PIT
- PIPE LINE

AREA CALCULATION OF LAND FOR GREENERY,S

TOTAL PLOT OF AREA = 6414.25 SQM APPROX

AREA OF GREENERY'S

GREEN AREA "1" ------ = 372.1626 SqM
GREEN AREA "2" ------ = 372.7968 SqM
GREEN AREA "3" ------ = 309.1475 SqM
GREEN AREA "4" ------ = 432.7465 SqM
GREEN AREA "5" ------ = 304.5467 SqM
GREEN AREA "6" ------ = 204.6519 SqM
GREEN AREA "7" ------ = 103.948 SqM

TOTAL AREA OF GREENERY'S =2100.00 SQM = (33.00%)

LAYOUT PLAN

North

N

PROJECT: AT HARDAS BIGHA, DISTRICT - PATNA			CLIENT:- GOKUL STEEL PVT.LTD. AT HARDAS BIGHA
DWG. :- ARCHITECTURAL/ STRUCTURAL	DWG. :- DETAIL DRAWING		
CHKED BY :-	SCALE:-		TOTAL PLOT AREA = 6414.25 SQM / 0.641 HA
DRN BY :-	DATE:- 09-SEP-2023	REV.-	