
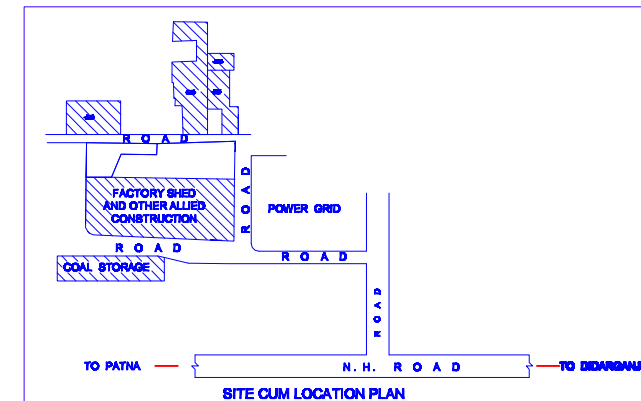


AMENDED LAYOUT PLAN



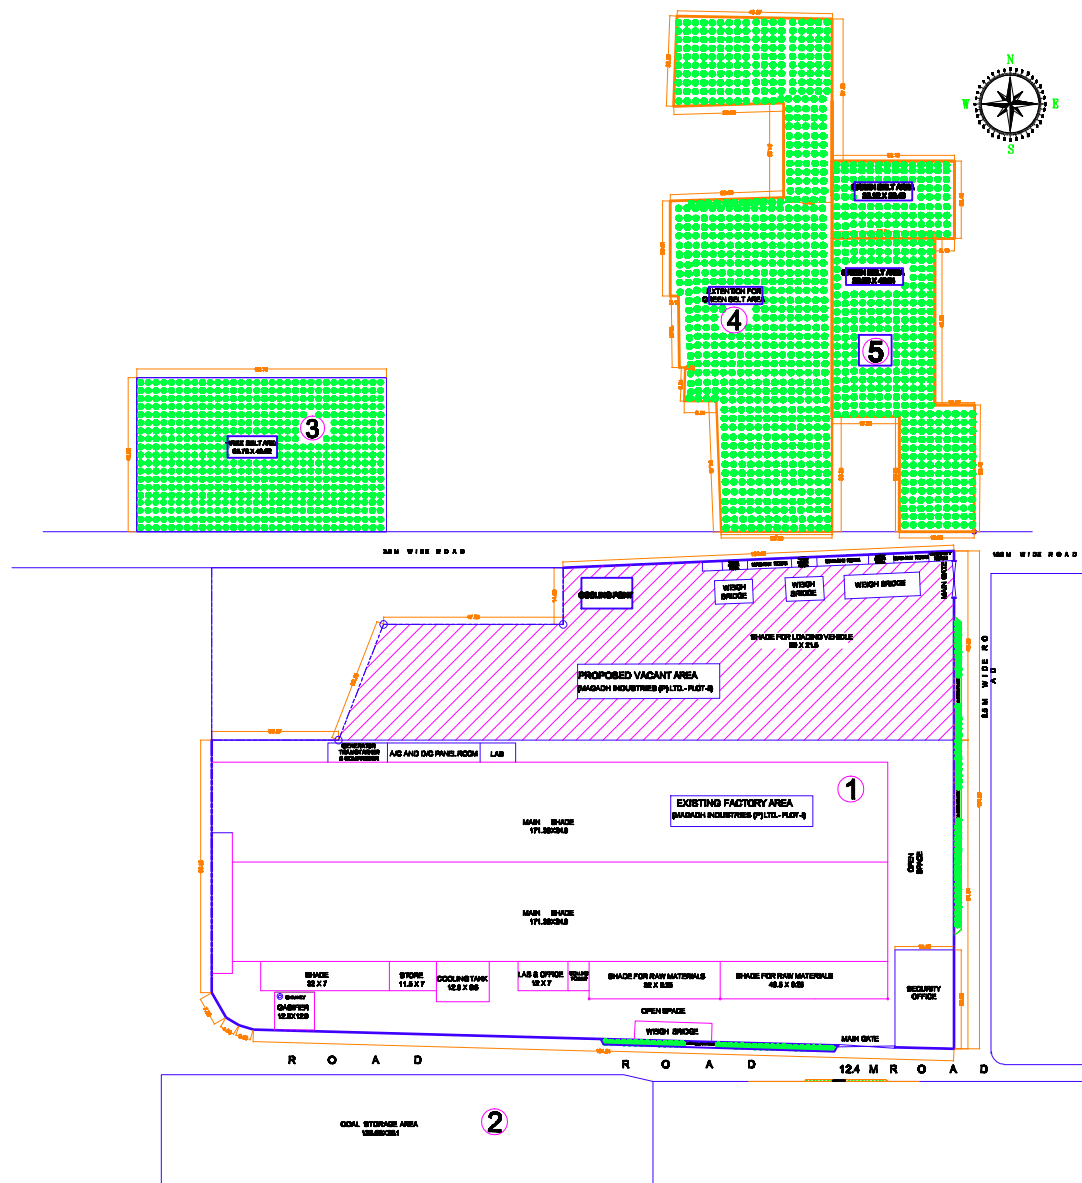


	AREA
1 = EXISTING FACTORY(PRODUCTION AREA)	19478.45 SQM
2 = EXISTING FACTORY (COAL STORAGE AREA)	3148.05 SQM
3 = EXISTING FACTORY(AS GREEN BELT AREA)	2671.32 SQM
4 = EXISTING FACTORY (AS GREEN BELT AREA)	4477.44 SQM
5 = EXISTING FACTORY (AS GREEN BELT AREA)	2628.74 SQM
	<u>TOTAL AREA = 32400.00 SQM</u>
LESS AREA TO BE VACATED	= 6492.00 SQM
REMAINING AREA OF THE EXISTING FACTORY	<u>= 25908.00 SQM</u>
TOTAL GREEN BELT AREA (9777.50 + 946.87)	= 10724.17 SQM (41.39%)

LAYOUT PLAN OF M/s. MAGADH INDUSTRIES PRIVATE LIMITED.
ABDUL RAHMANPUR ROAD, DIDARGANJ
PANTA CITY, PATNA - 80006, BIHAR

ALL DIMENSIONS ARE IN M			
SUPPLY	DESCRIPTION		DATE
REVISIONS			
CLIENT:			
MAGADH INDUSTRIES PRIVATE. LIMITED.			
ABDUL RAHMANPUR ROAD, DIDARGANJ			
PANTA CITY, PATNA - 80008, BIHAR			
KHATA NO :-			
604,608,610,632,633,713,724,753,755, 758,759,760,760,762,763,1483,1485			
KHESRA NO :-			
17,20,525,530,543,577,578,582, 584,585,589,590,592,593,597(P),620			
SCALE		DATE	LAYOUT PLAN
DRAWN	J.B.	22.01.24	
CHECKED			
APPROVED			
DRAWING NO. -01			SHEET NO. 1 OF 1 REVISION

EXISTING LAYOUT PLAN

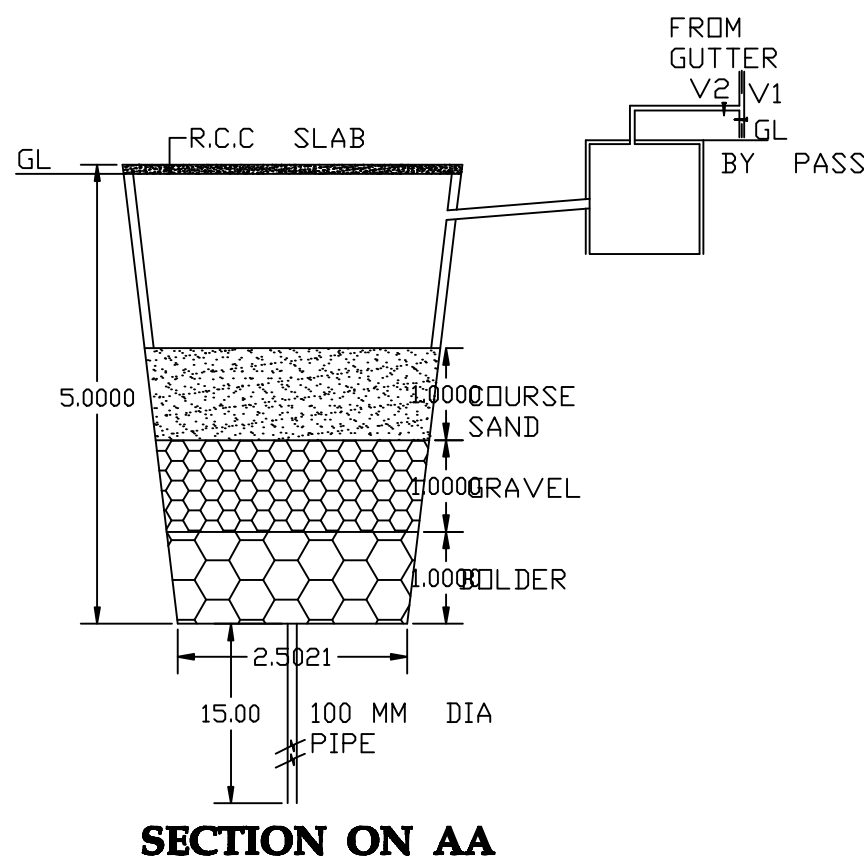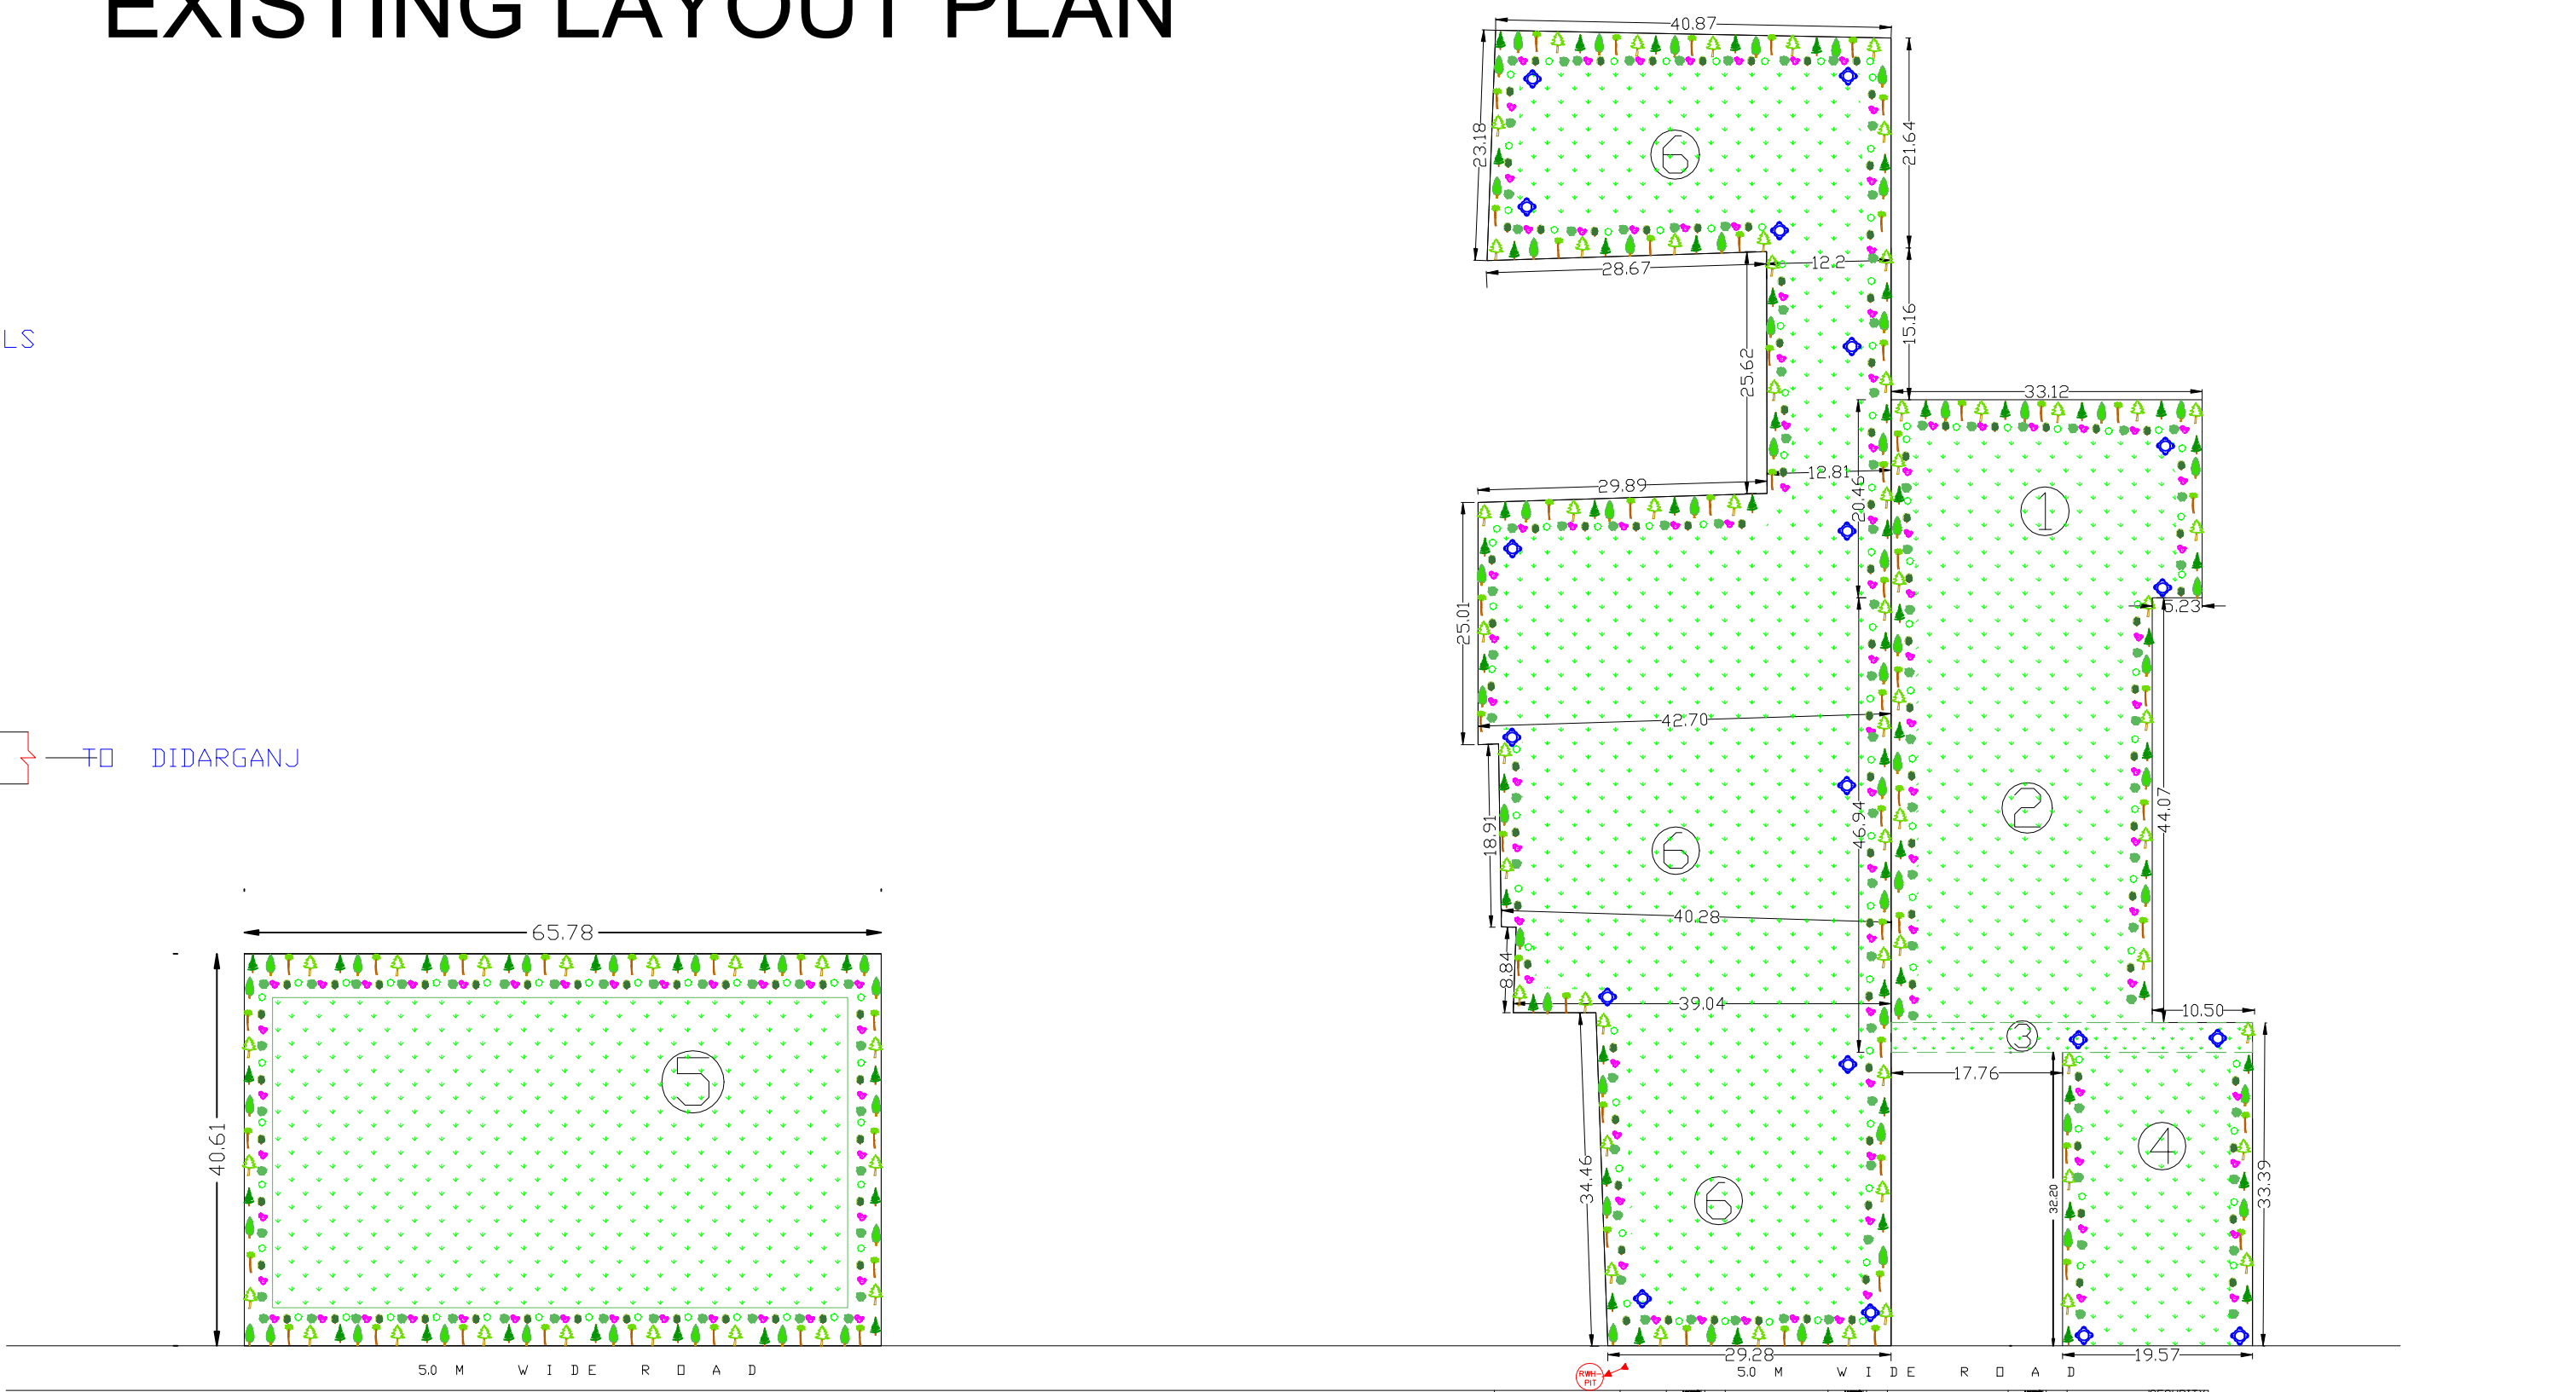
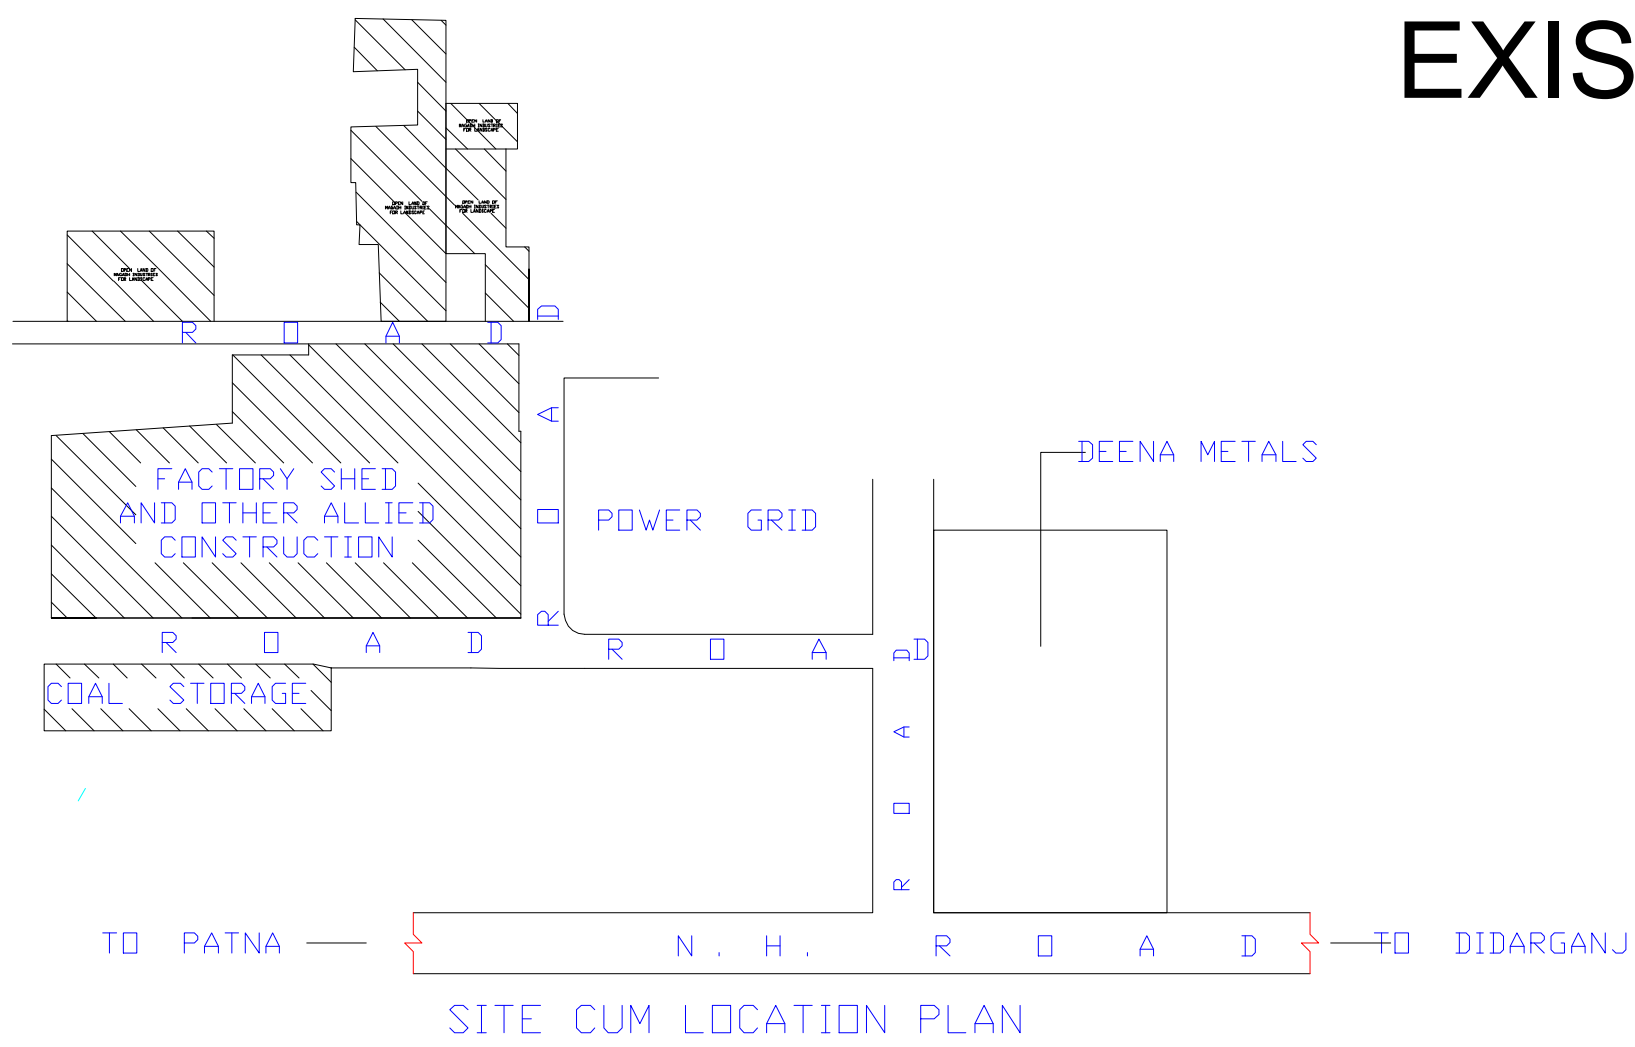


DET. OF RECHARGEABLE BORE WELL WATER HARVESTING SYSTEM

AREA CALCULATION OF LAND FOR GREENERY,S
TOTAL PLOT OF AREA = 32558.99 SQM APPROX
AREA OF GREENERY'S

GREEN AREA "1"	-----	=	657.1752	SqM
GREEN AREA "2"	-----	=	1182.3981	SqM
GREEN AREA "3"	-----	=	44.4227	SqM
GREEN AREA "4"	-----	=	630.154	SqM
GREEN AREA "5"	-----	=	2671.3258	SqM
GREEN AREA "6"	-----	=	4477.44	SqM
GREEN AREA "7"	-----	=	207.95	SqM
GREEN AREA "8"	-----	=	190.5209	SqM
GREEN AREA "9"	-----	=	683.08	SqM


TOTAL AREA OF GREENERY'S =10744.4667 SQM = (33.00%)

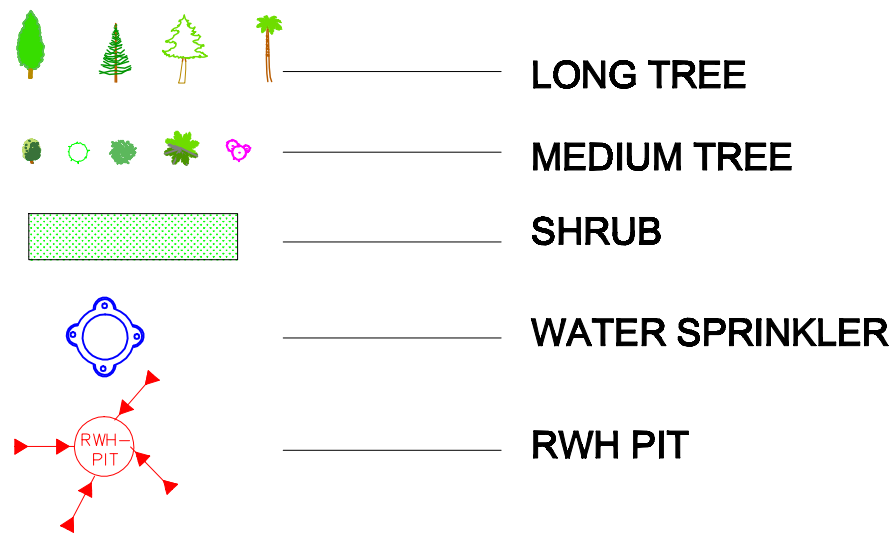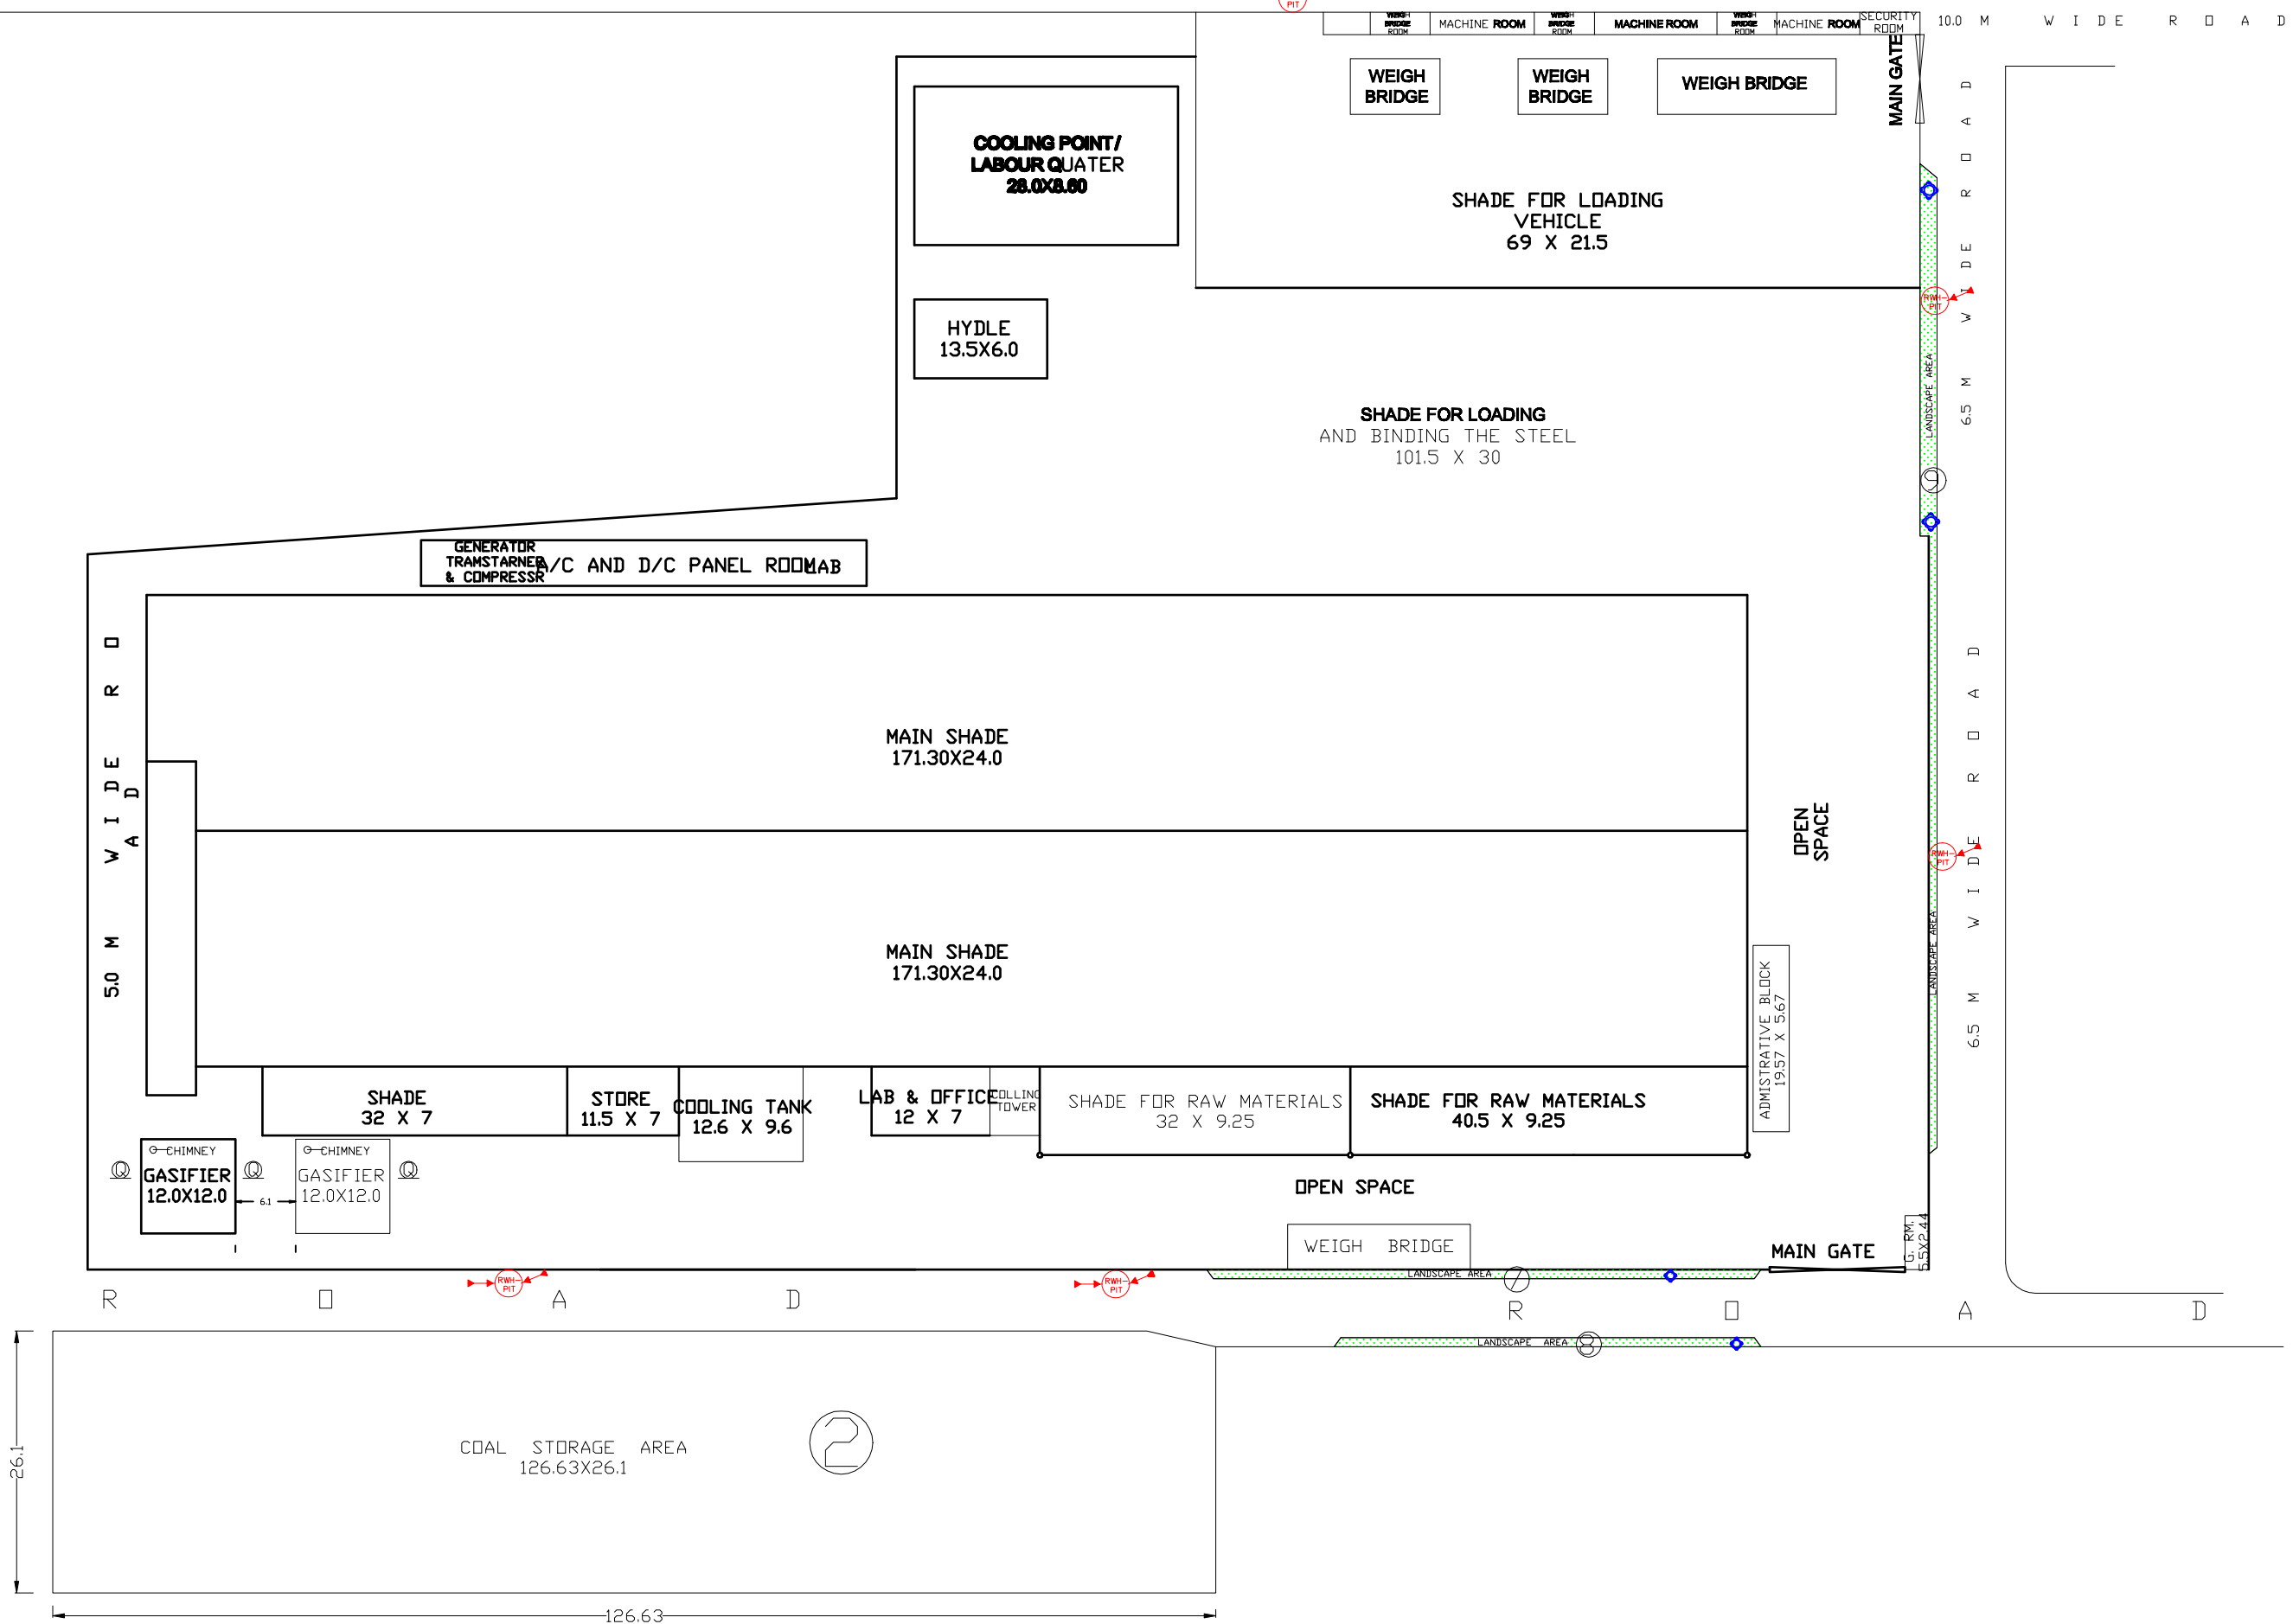

This drawing and the design and its covers is the property of UCE/SSA. It is merely loaned on the borrower's express agreement that it will not be reproduced, copied, loaned, exhibited nor used except in a limited way and private use as permitted by any written consent given by the lender to the borrower.

NOTE:-
In case there is any discrepancy between architectural drawings and other drawings, architectural drawings to be followed. The discrepancy to be brought to the notice of the Architect before comment of the work. All dimensions are in m unless otherwise mentioned. Do not scale drawings follow only written dimensions.

For MAGADH INDUSTRIES PVT. LTD.
[Signature]
MANAGING DIRECTOR

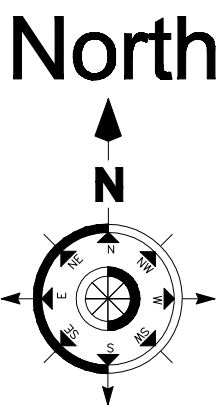

PROJECT AT ABDUL RAHMANPUR ROAD DIDARGANJ, PATNACITY DISTT:- PATNA, BIHAR-			CLIENT:- MAGADH INDUSTRIES PVT LTD AT – ABDUL RAHMANPUR ROAD DIDARGANJ PATNA CITY, PATNA
DWG. :- ARCHITECTURAL/ STRUCTURAL	DWG. :- DETAIL DRAWING		
CHKD BY :-	SCALE:-		
DRN BY :-	DATE:- 25-MAY-2019	REV. -	