


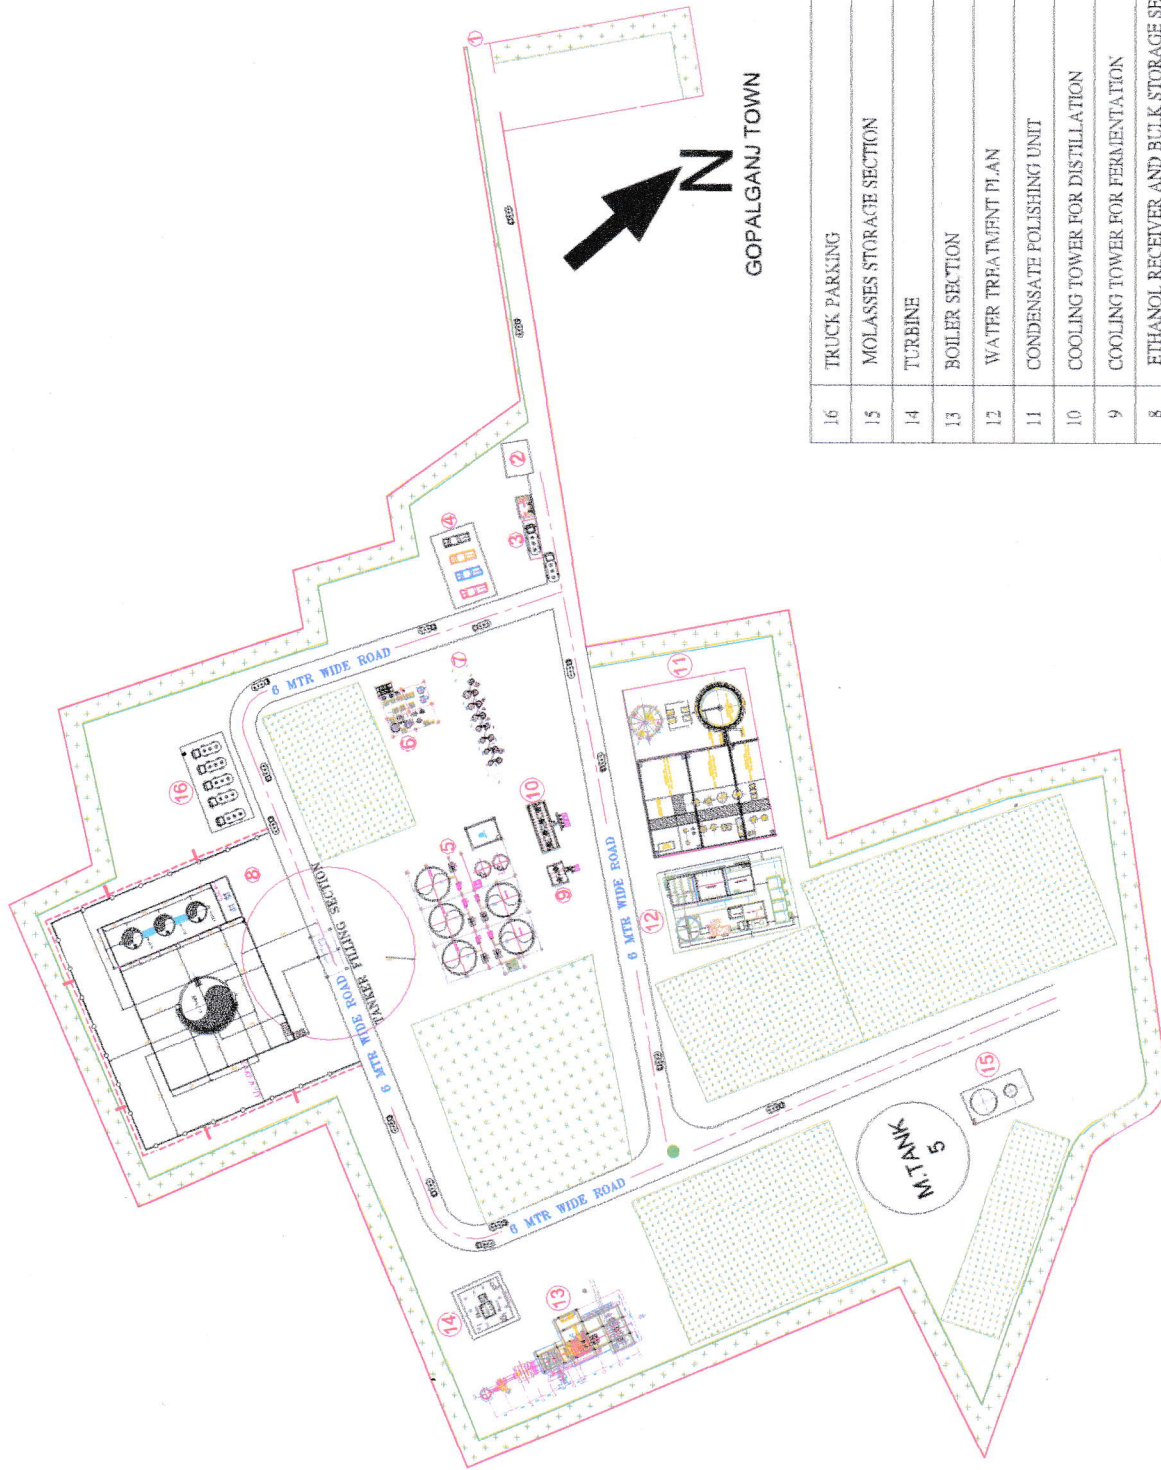

PROPOSE 60KL DISTILLERY

VISHNU SUGAR MILLS LTD.

mya
Managing Director

VISHNU SUGAR MILLS LTD.,

GOPALGANJ

NO.	SR.	DESCRIPTION
16		TRUCK PARKING
15		MOLASSES STORAGE SECTION
14		TURBINE
13		BOILER SECTION
12		WATER TREATMENT PLAN
11		CONDENSATE POLISHING UNIT
10		COOLING TOWER FOR DISTILLATION
9		COOLING TOWER FOR FERMENTATION
8		ETHANOL RECEIVER AND BULK STORAGE SECTION (PESO)
7		EVAPORATION SECTION
6		DISTILLATION SECTION
5		FERMENTATION SECTION
4		CAR PARKING
3		WEIGH BRIDGE
2		SECURITY OFFICE
1		MAIN GATE