


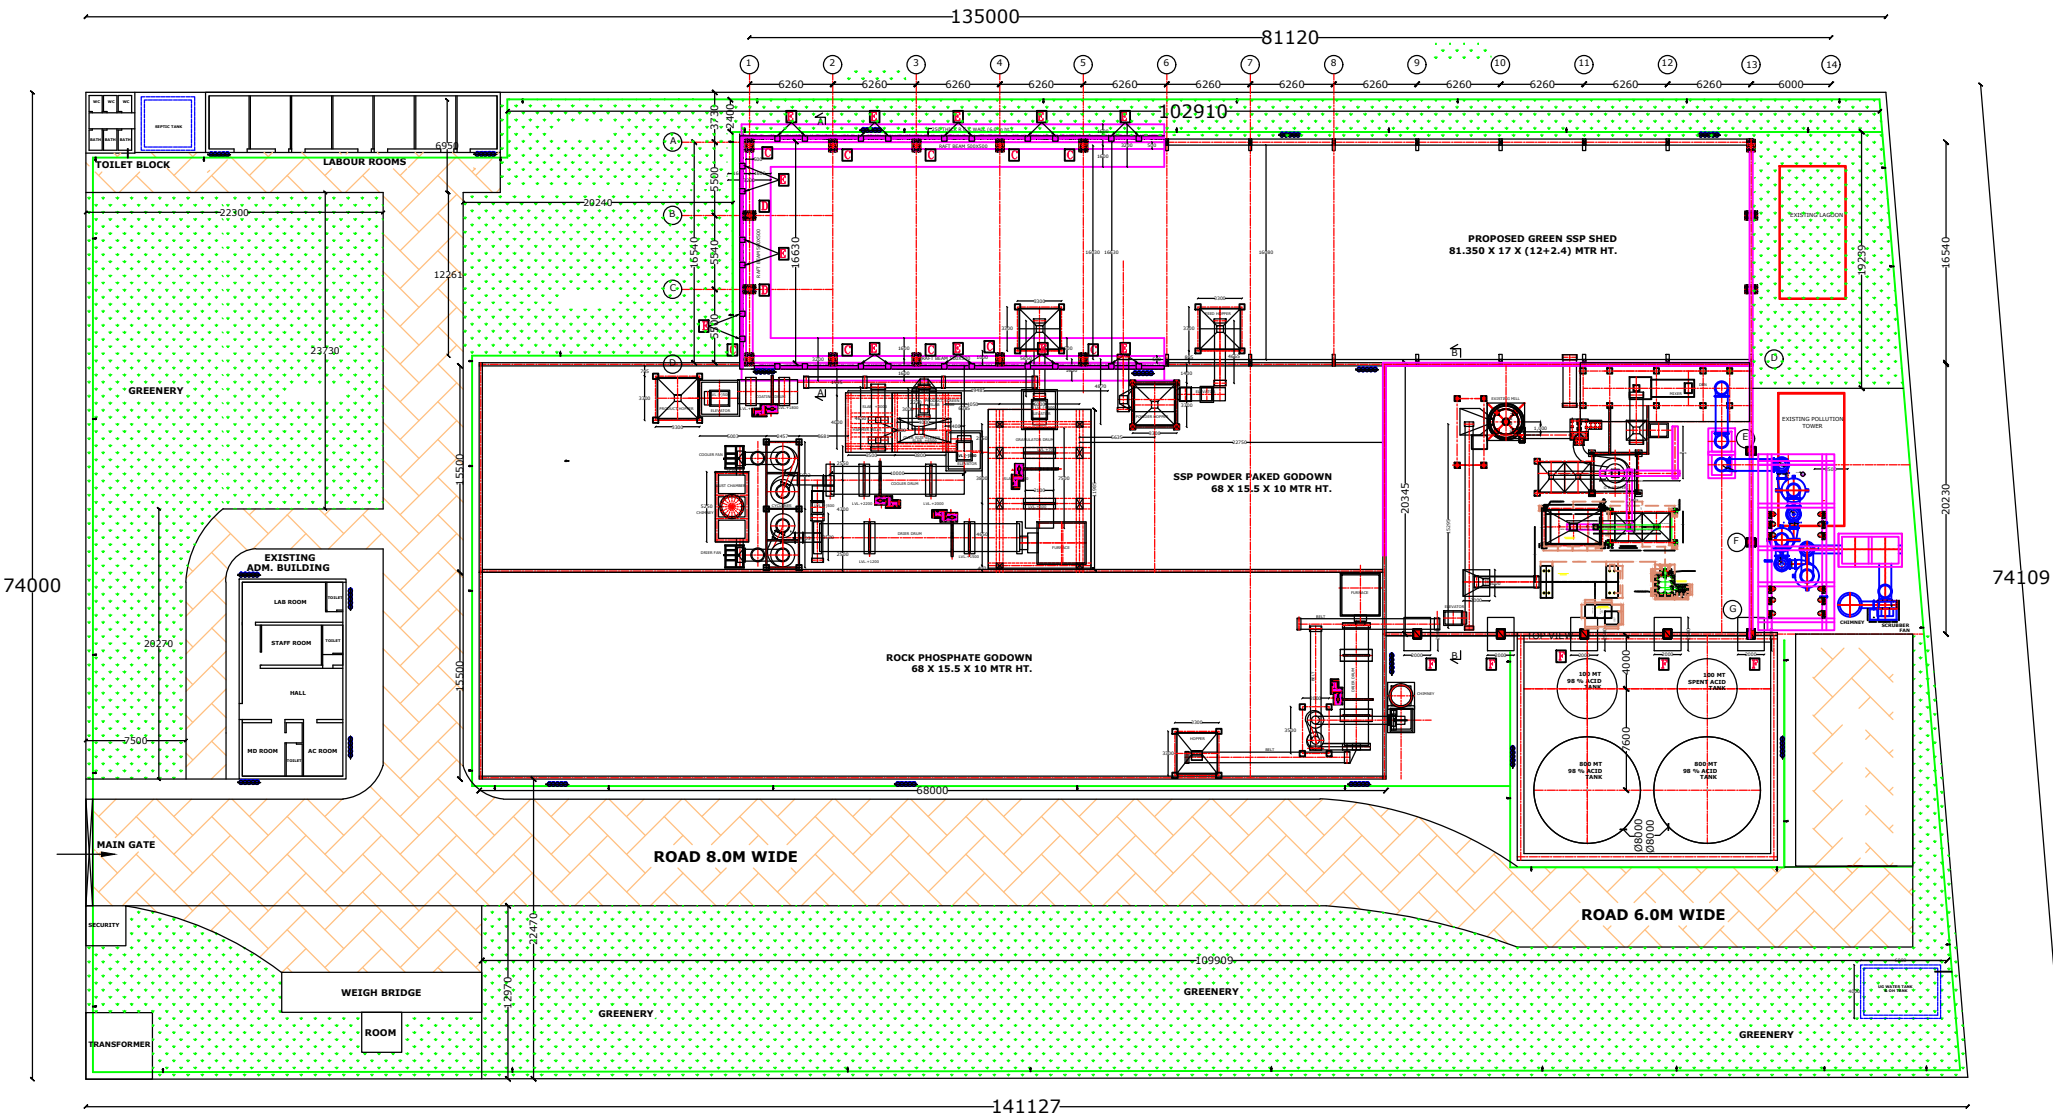

15-01-2023	R-3	RELOCATION OF SSP PCS, DEN & SHED CABLE END
12-12-2022	R-2	RELOCATION OF SSP, GSSP & POWDER PACKING. ROCK DRIER NEW
10-12-2022	R-1	RELOCATION OF G S S P PLANT
DATE	REVISION	REVISED
M.R CONSULTANTS & ENGINEERS UDAIPUR 1377,SHANTI NAGAR, HIRAN MAGRI, UDAIPUR, (RAJ)		
M/S. INDIAN POTASH LTD BELA INDUSTRIAL AREA, BELA,. MUZZAFARPUR. BIHAR STATE.		
TITLE - PROPOSED MACHINERY LAYOUT PLAN FOR SSP PLANT		
DATE - 10-12-2022		DRG.NO.03/MRCE/IPL/2023
SCALE - N.T.S.		