


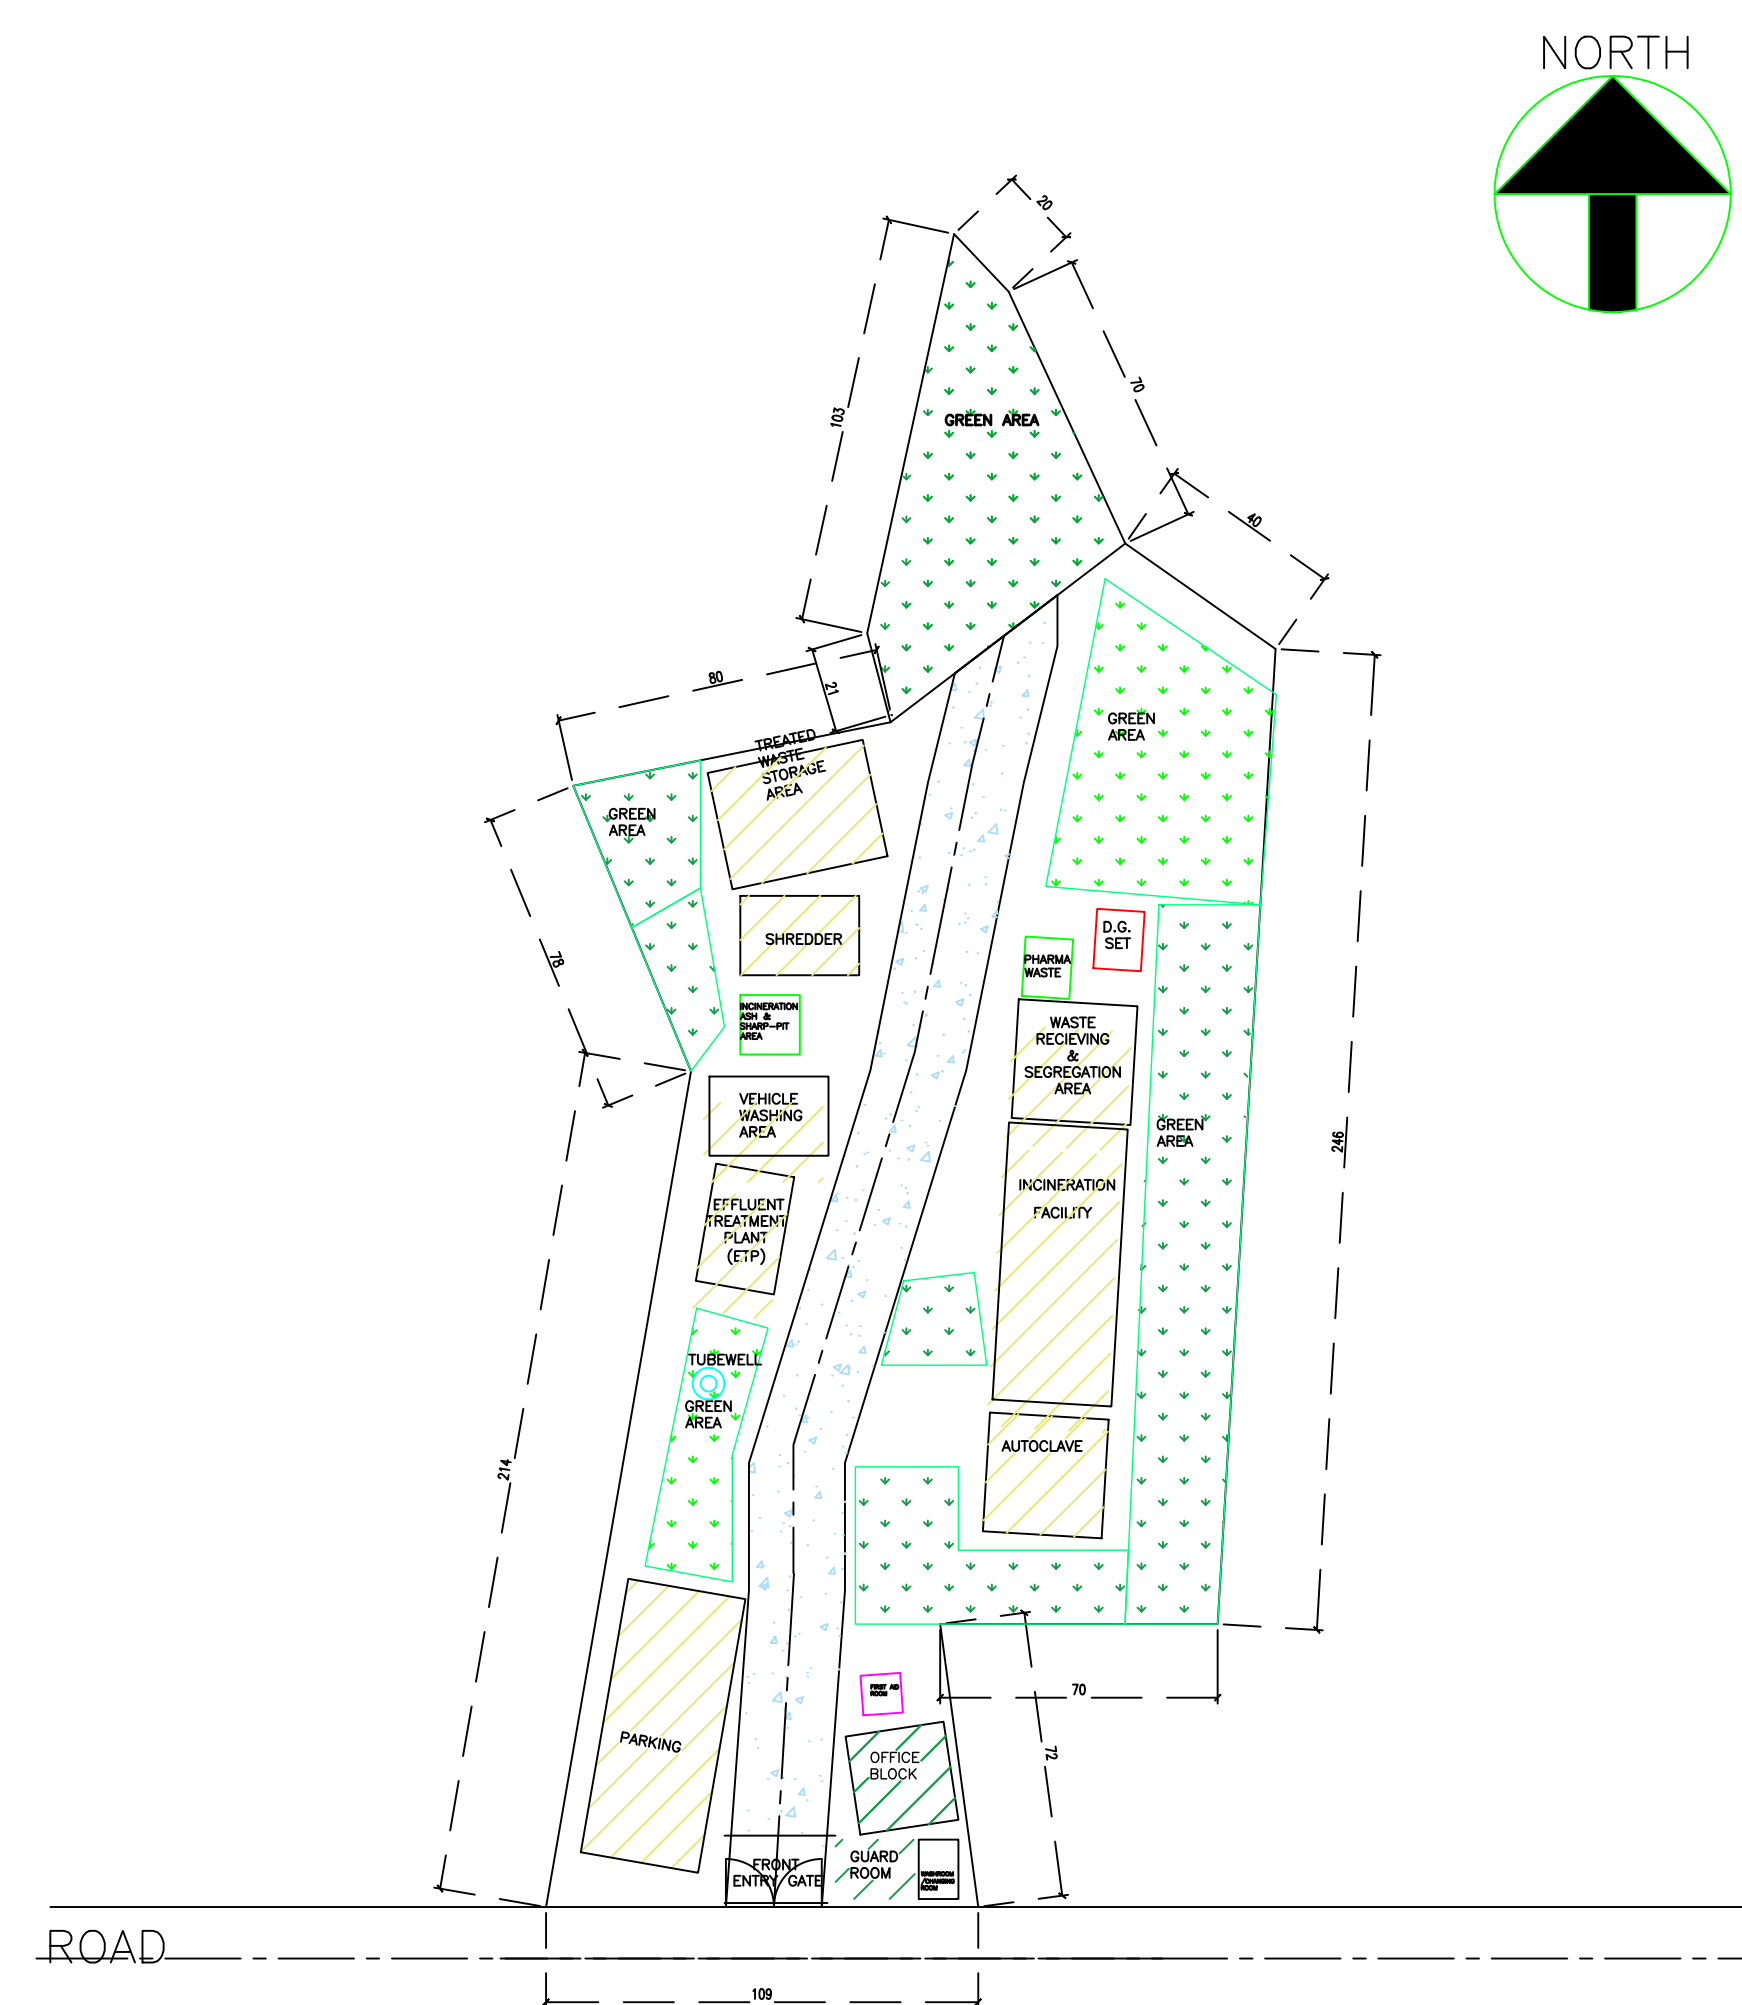

LAYOUT DETAILS<AREA IN SQ.FT.>		
1	AUTOCLAVE	900
2	INCINERATION AREA	2100
3	WASTE RECIEVING & SEGREGATION AREA	900
4	PHARMA WASTE	180
5	TREATED WASTE AREA	1200
6	D.G. SET	180
7	SHREDDER	600
8	VEHICLE WASHING AREA	600
9	E.T.P.	600
10	OFFICE ROOM WITH WASHROOM	625
11	GUARD ROOM	300
12	FIRST AID ROOM	100
13	WASHROOM & CHANGING ROOM	150
14	PARKING	2100
15	ROAD + OPEN AREA	6728 +13619.55=20347.55
16	GREEN AREA	16799.6
17	INCINERATION ASH & SHARP-PIT AREA	225.0
TOTAL AREA = 47907.2 SQ. FT. or 1.1 ACRE		

SCALE: 1:300

ALL DIMENSIONS
ARE IN FEET