




[Signature]
 Deputy General Manager
 Biada, Motipur Cluster

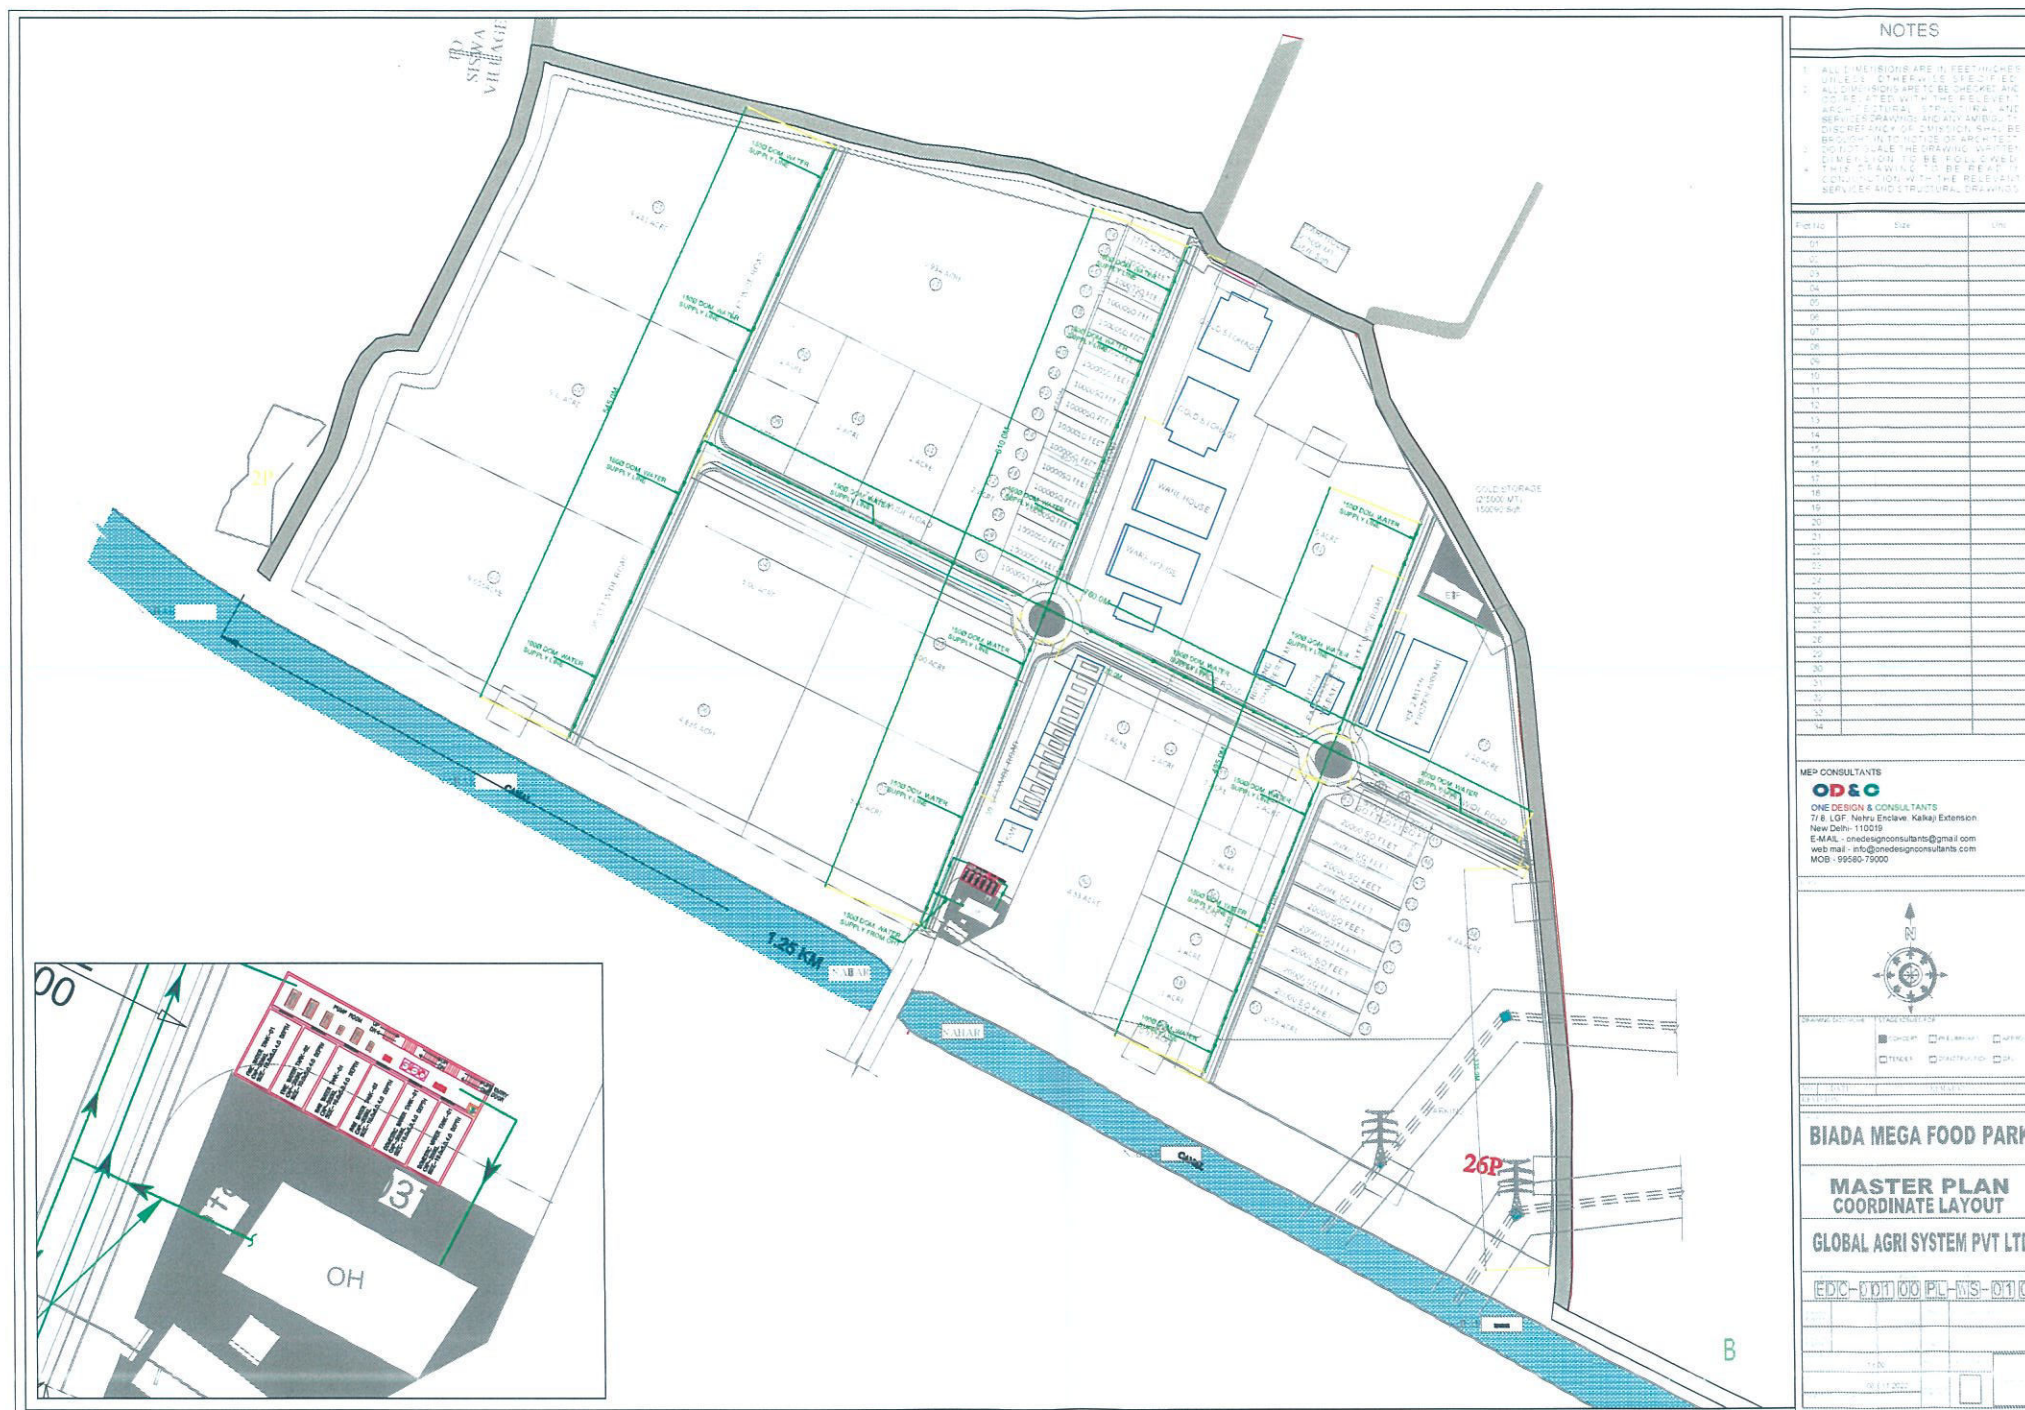

BAIDA FOOD PARK	
PLOT NO	AREA IN ACRE
1	9.28
2	9.60
3	9.66
4	5.00
5	5.00
6	4.64
7	5.00
8	1.0
9	1.0
10	2.0
11	2.0
12	2.0
13	9.9
14	7710.52 SQ FT
15	10000 SQ FT
16	10000 SQ FT
17	10000 SQ FT
18	10000 SQ FT
19	10000 SQ FT
20	10000 SQ FT
21	10000 SQ FT
22	10000 SQ FT
23	10000 SQ FT
24	10000 SQ FT
25	10000 SQ FT
26	10000 SQ FT
27	10000 SQ FT
28	10000 SQ FT
29	10000 SQ FT
30	10000 SQ FT
31	1.0
32	1.00
33	1.00
34	1.00
35	1.00
36	1.00
37	1.00
38	1.00
39	0.91
40	4.63
41	5.00
42	3709.9 SQ FT
43	5000 SQ FT
44	5000 SQ FT
45	5000 SQ FT
46	20000 SQ FT
47	20000 SQ FT
48	20000 SQ FT
49	20000 SQ FT
50	20000 SQ FT
51	20000 SQ FT
52	20000 SQ FT
53	20000 SQ FT
54	20000 SQ FT
55	0.55
56	2.10
57	4.44

UGL - ORIGINAL GROUND LEVEL
FRL - FINISH ROAD LEVEL

NOTES

1. ALL DIMENSIONS ARE IN FEET UNLESS OTHERWISE SPECIFIED.
2. ALL DIMENSIONS ARE TO BE CHECKED AND CORRELATED WITH THE RELEVANT ARCHITECTURAL, STRUCTURAL AND SERVICES DRAWINGS AND ANY AMBIGUITY, DISCREPANCY OR OMISSION SHALL BE BROUGHT IN TO NOTICE OF ARCHITECT.
3. DO NOT SCALE THE DRAWING. WRITTEN DIMENSION TO BE FOLLOWED.
4. THIS DRAWING TO BE READ IN CONJUNCTION WITH THE RELEVANT SERVICES AND STRUCTURAL DRAWINGS.

LEGENDS

BOUNDARY	
ROAD	
ELECTRIC POLE	
BM/TBM PILLARS	
TREE	
CANAL	
NALI	
BUILDING	
HANDPUMP	
CONTOUR	
GRID INTERVAL	30M X 30M



DRAWING DISCIPLINE	STAGE ISSUED FOR
CONCEPT	PRELIMINARY
TENDER	CONSTRUCTION
	APPROVAL

NO.	DATE	REVISION

BIADA MEGA FOOD PARK

MASTER PLAN
WITH ROAD LEVEL


GLOBAL AGRI SYSTEM PVT LTD.

ED/C - 0/0/1 00 A-0/1 0

DESIGNER	CHECKED	DATE	BY

DATE: 07.11.2022

Deputy General Manager
Biada, Motipur Cluster

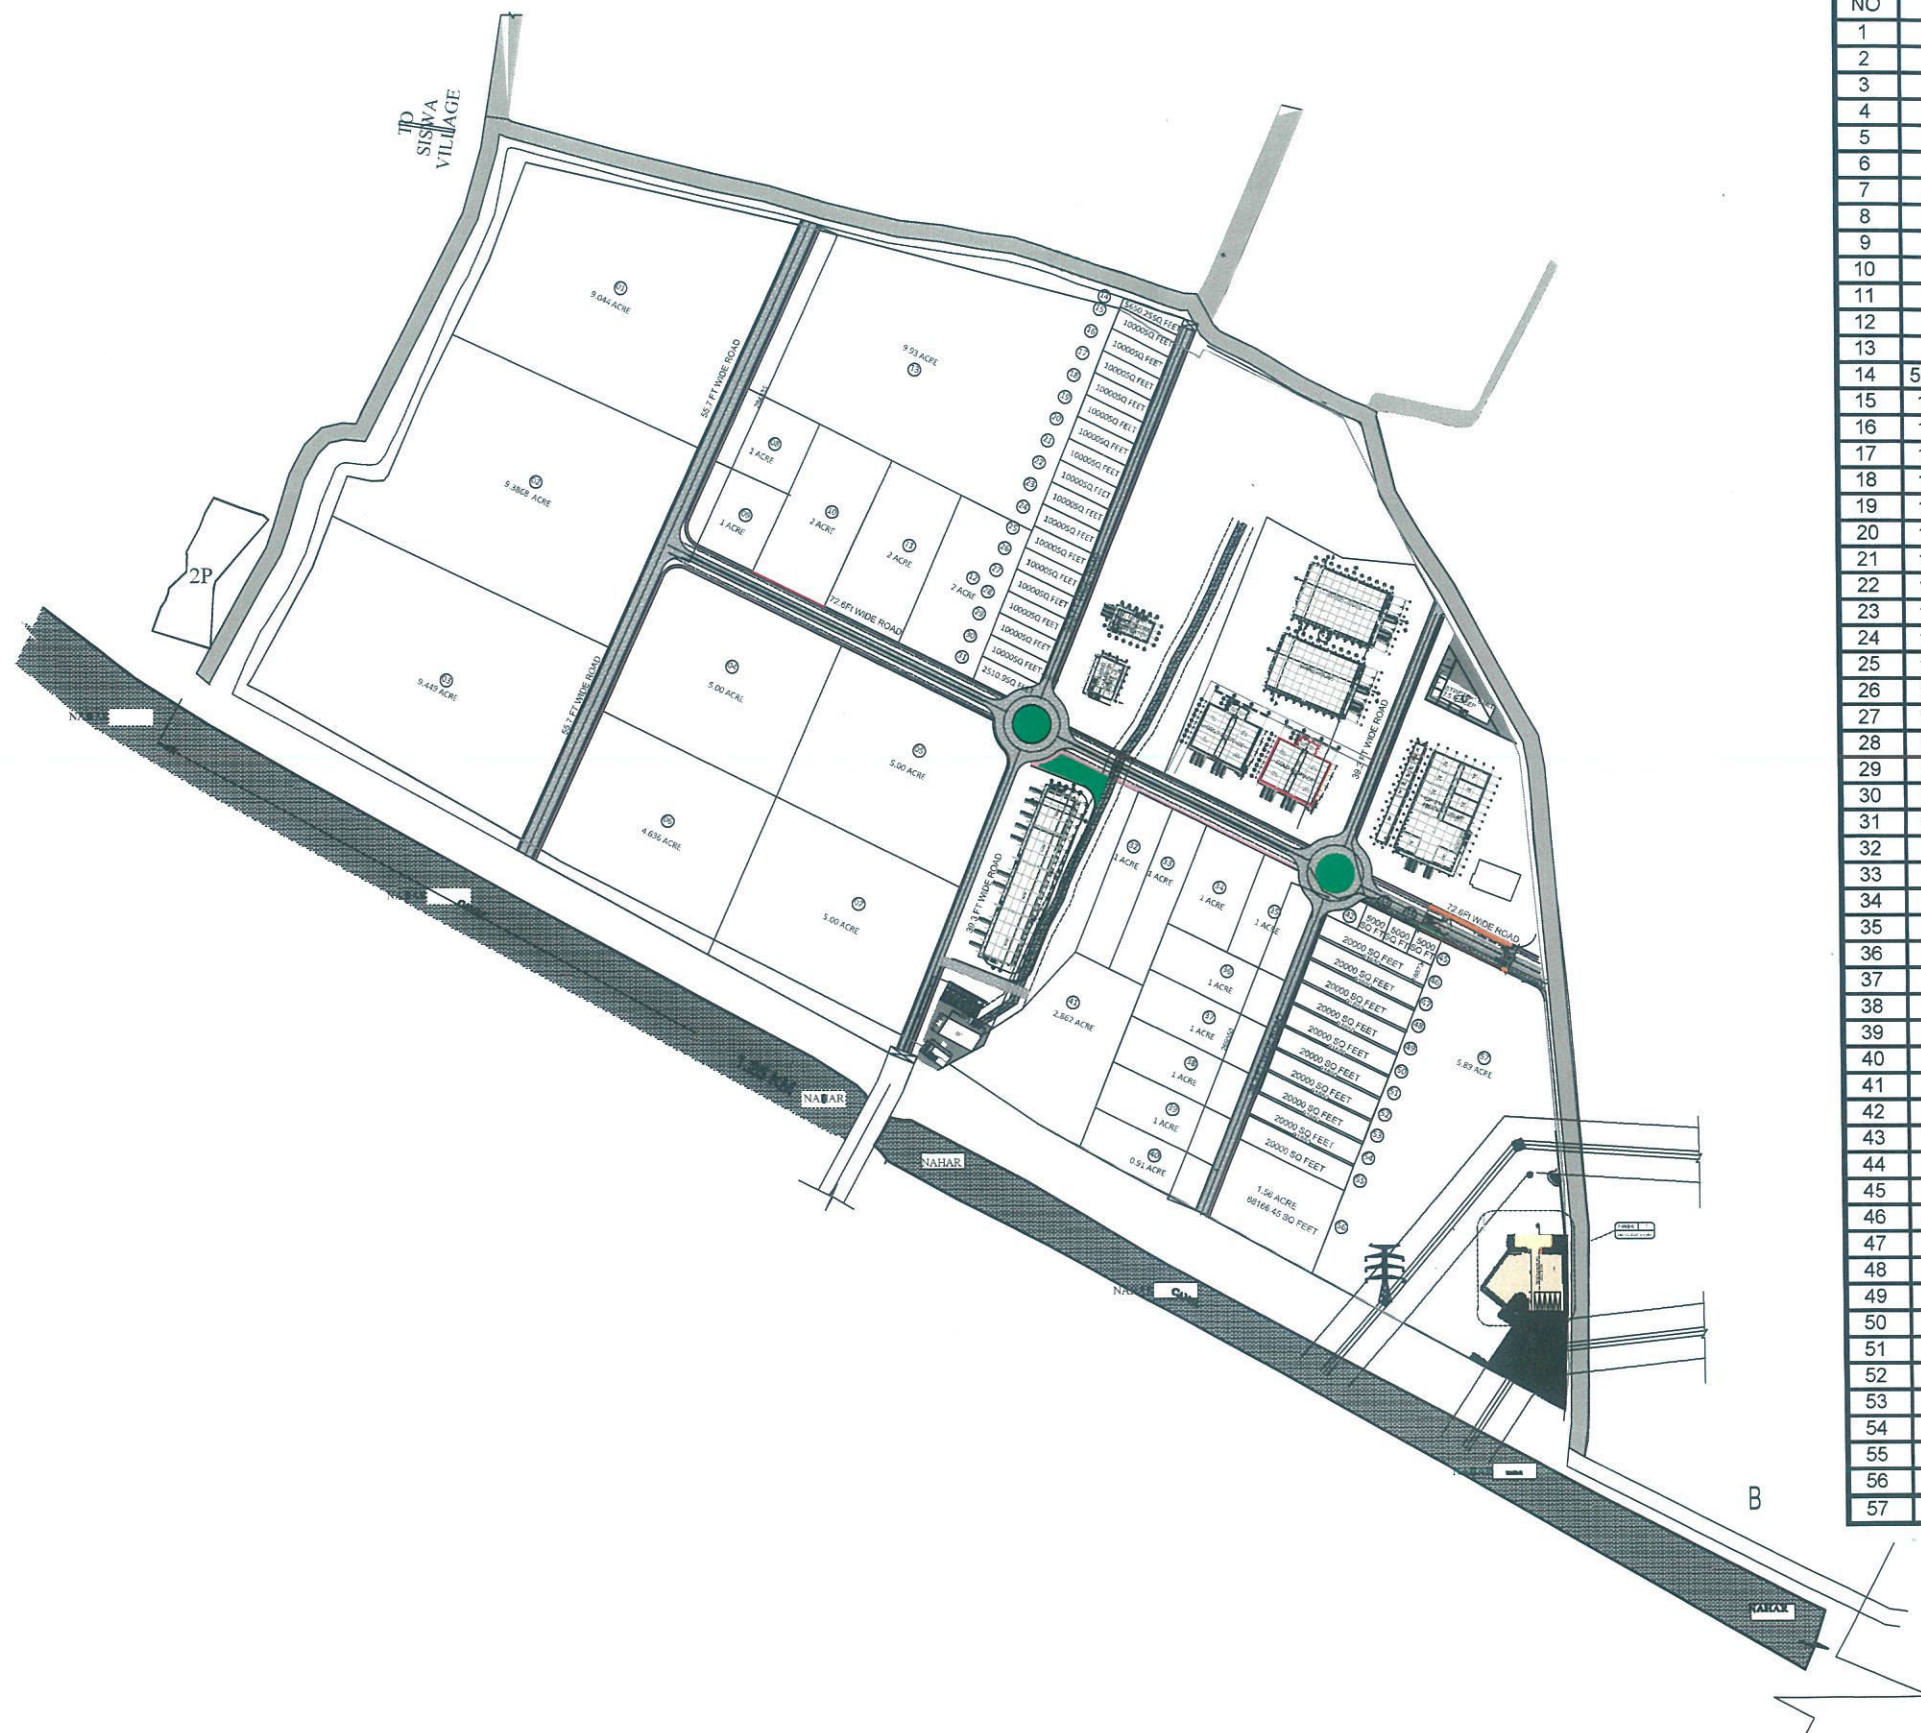

BAIDA FOOD PARK	
PLOT NO	AREA IN ACRE OR SQ FT.
1	9.044 ACRE
2	9.386 ACRE
3	9.449 ACRE
4	5 ACRE
5	5 ACRE
6	4.636 ACRE
7	5 ACRE
8	1 ACRE
9	1 ACRE
10	2 ACRE
11	2 ACRE
12	2 ACRE
13	9.93 ACRE
14	5650.25 SQ FEET
15	10000 SQ FEET
16	10000 SQ FEET
17	10000 SQ FEET
18	10000 SQ FEET
19	10000 SQ FEET
20	10000 SQ FEET
21	10000 SQ FEET
22	10000 SQ FEET
23	10000 SQ FEET
24	10000 SQ FEET
25	10000 SQ FEET
26	10000 SQ FEET
27	10000 SQ FEET
28	10000 SQ FEET
29	10000 SQ FEET
30	10000 SQ FEET
31	10000 SQ FEET
32	1.002 ACRE
33	1.002 ACRE
34	1 ACRE
35	1 ACRE
36	1 ACRE
37	1 ACRE
38	1 ACRE
39	1 ACRE
40	0.91 ACRE
41	2.862 ACRE
42	3700 SQ FEET
43	5000 SQ FEET
44	5000 SQ FEET
45	5000 SQ FEET
46	20000 SQ FEET
47	20000 SQ FEET
48	20000 SQ FEET
49	20000 SQ FEET
50	20000 SQ FEET
51	20000 SQ FEET
52	20000 SQ FEET
53	20000 SQ FEET
54	20000 SQ FEET
55	20000 SQ FEET
56	1.56 ACRE
57	5.89 ACRE

NOTES

1. ALL DIMENSIONS ARE IN FEET/INCHES UNLESS OTHERWISE SPECIFIED.
2. ALL DIMENSIONS ARE TO BE CHECKED AND CORRELATED WITH THE RELEVANT ARCHITECTURAL STRUCTURAL AND SERVICES DRAWINGS AND ANY AMBIGUITY DISCREPANCY OR OMISSION SHALL BE BROUGHT IN TO NOTICE OF ARCHITECT.
3. DO NOT SCALE THE DRAWING. WRITTEN DIMENSION TO BE FOLLOWED.
4. THIS DRAWING TO BE READ IN CONJUNCTION WITH THE RELEVANT SERVICES AND STRUCTURAL DRAWINGS.

SITE LEGENDS

SYMBOLS

	PAVER AREA
	CEMENT CONCRET ROAD
	OPEN GREEN



DRAWING DISCIPLINE	STAGE/ISSUED FOR
☐ CONCEPT	☐ PRELIMINARY ☒ APPROVAL
☐ TENDER	☐ CONSTRUCTION ☐ GFC

NO.	DATE	REMARKS
REVISION		

PROJECT: **BIADA MEGA FOOD PARK**


TITLE: **MASTER PLAN WITH ROAD LEVEL**

CLIENT: **GLOBAL AGRI SYSTEM PVT LTD.**

EDC-001	00	A-01	0
---------	----	------	---

DATE	09.05.2023	SCALE	NTS
DESIGNER		REGISTERED	
CHECKER		REGISTERED	
APPROVER		REGISTERED	

General Manager
Motinur Cluster

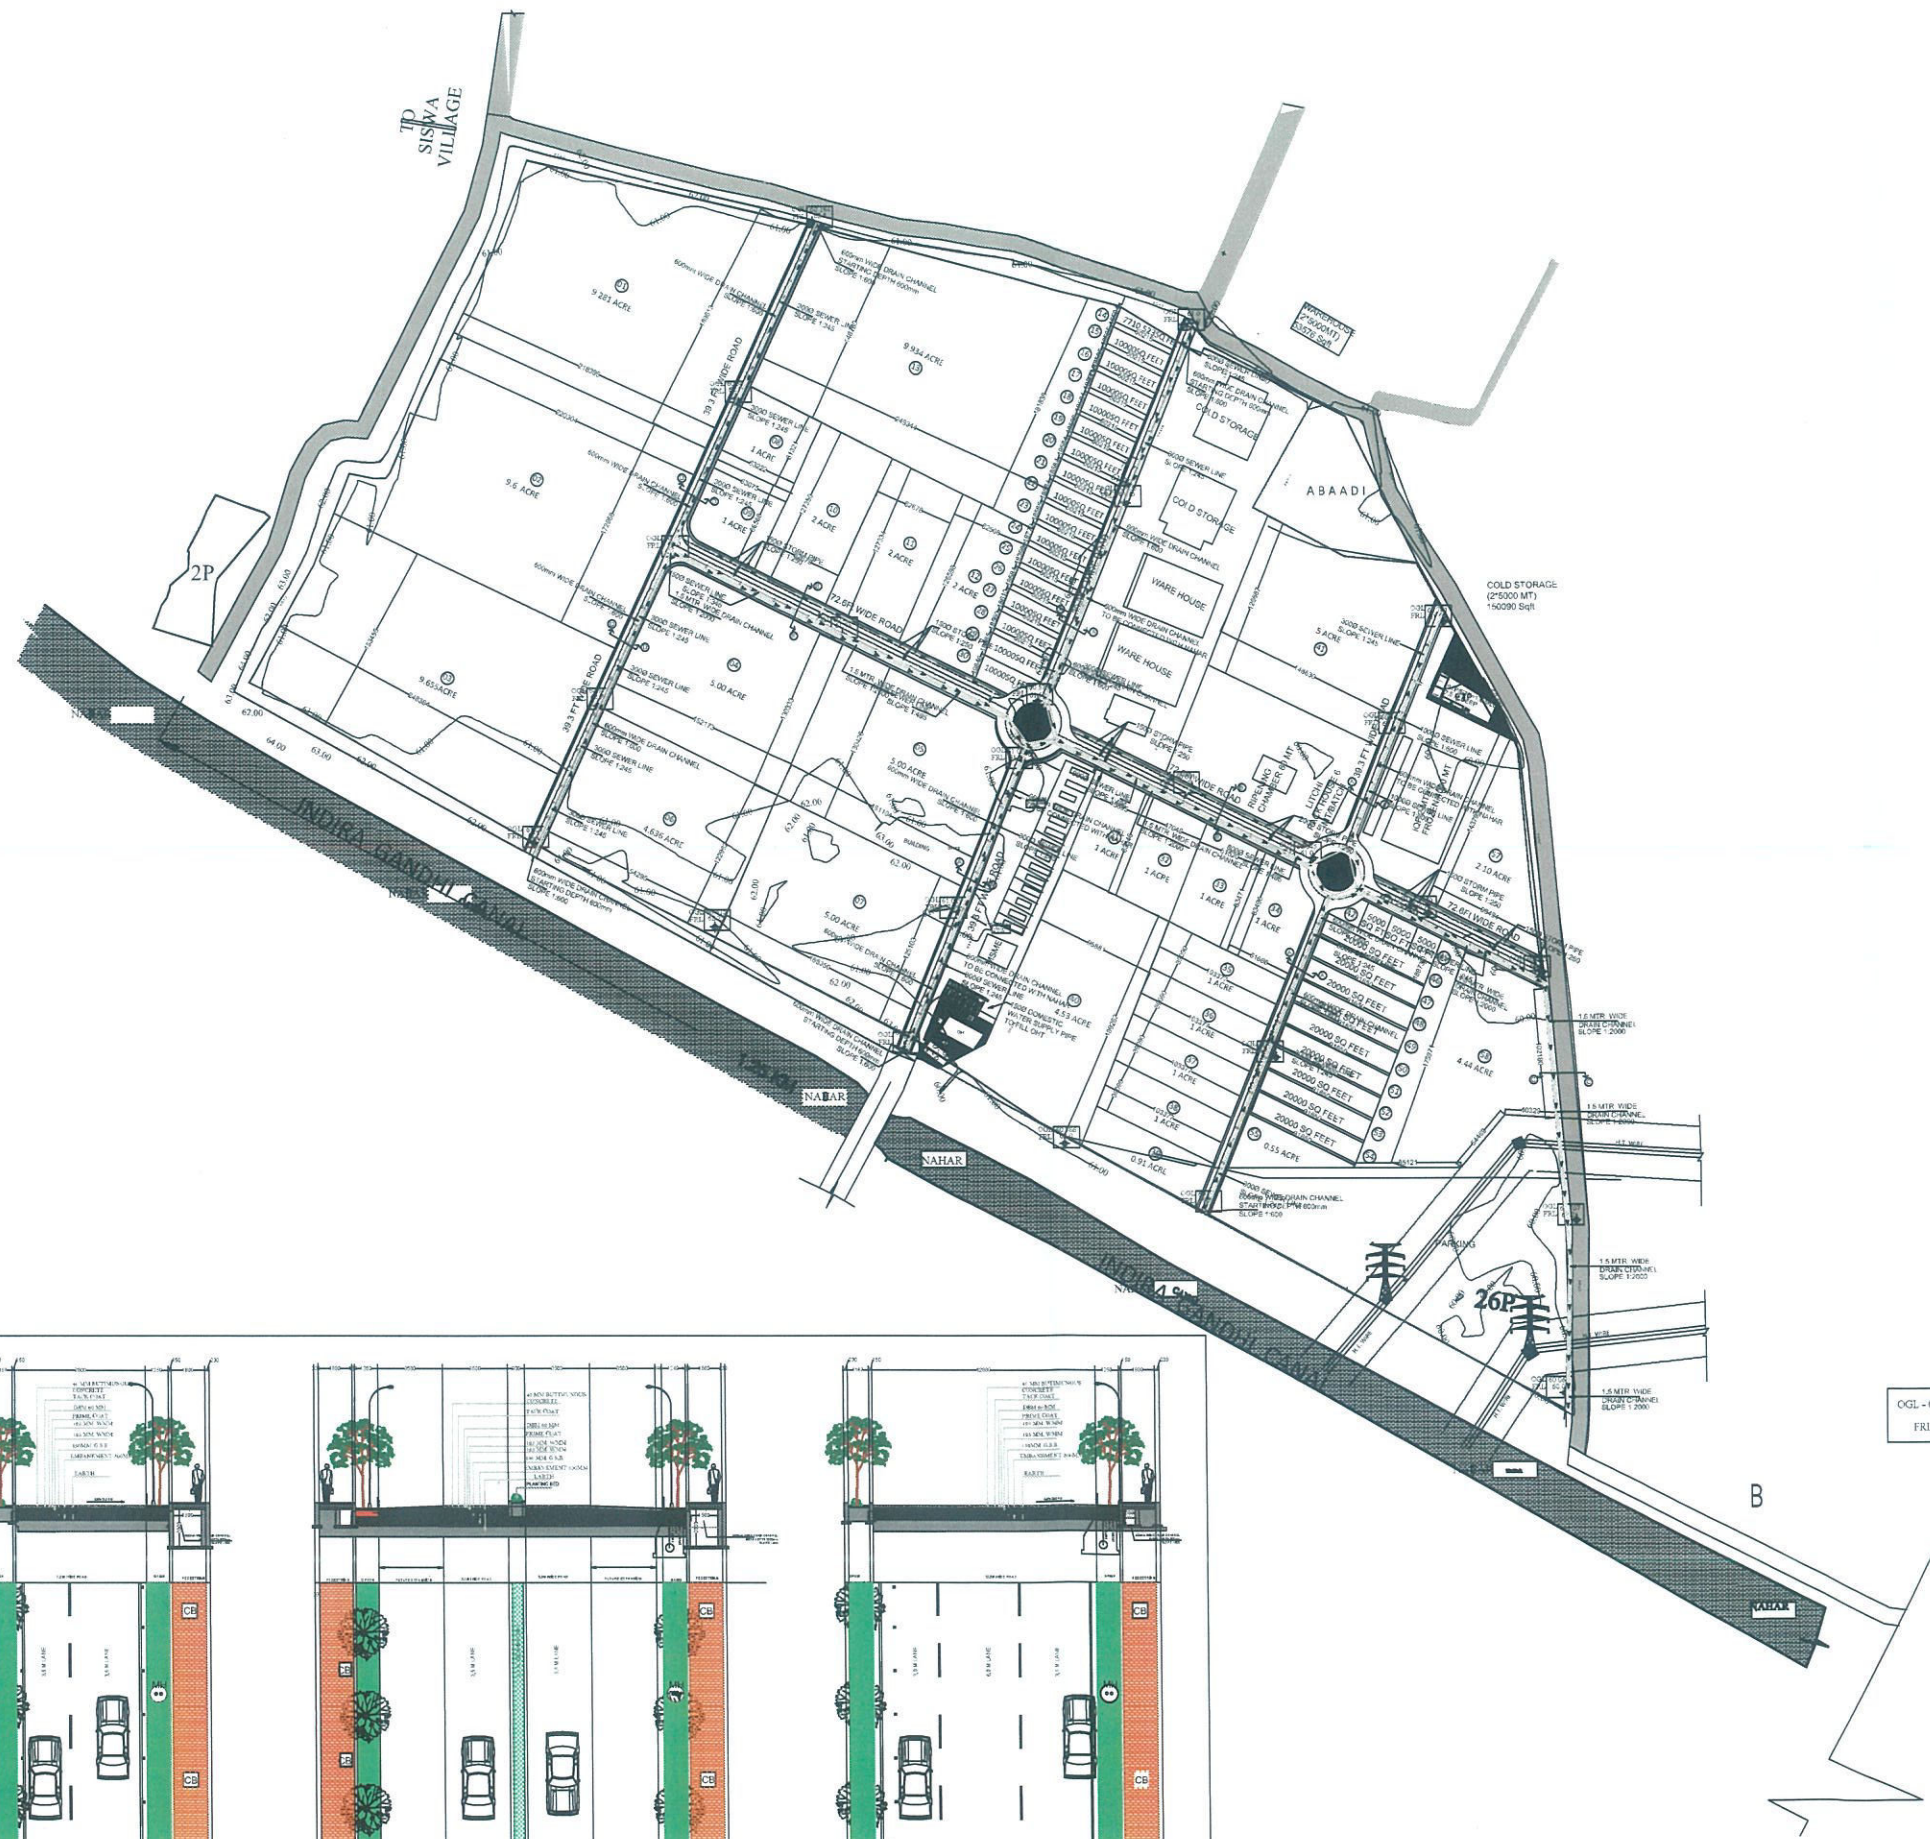

- NOTES**
1. ALL DIMENSIONS ARE IN FEET/INCHES UNLESS OTHERWISE SPECIFIED.
 2. ALL DIMENSIONS ARE TO BE CHECKED AND CORRELATED WITH THE RELEVANT ARCHITECTURAL, STRUCTURAL AND SERVICES DRAWINGS AND ANY AMBIGUITY, DISCREPANCY OR OMISSION SHALL BE BROUGHT IN TO NOTICE OF ARCHITECT.
 3. DO NOT SCALE THE DRAWING. WRITTEN DIMENSION TO BE FOLLOWED.
 4. THIS DRAWING TO BE READ IN CONJUNCTION WITH THE RELEVANT SERVICES AND STRUCTURAL DRAWINGS.

LEGENDS

BOUNDARY	
ROAD	
ELECTRIC POLE	
BM/TBM PILLARS	
TREE	
CANAL	
NALI	
BUILDING	
HANDPUMP	
CONTOUR	
GRID INTERVAL	30M X 30M

STAGES/REVISION

NO.	DATE	REVISION

STAGES/REVISION FOR

☐ CONCEPT	☐ PRELIMINARY	☐ APPROVAL
☐ TENDER	☐ CONSTRUCTION	☐ OGC

BIADA MEGA FOOD PARK


MASTER PLAN WITH ROAD SECTION

GLOBAL AGRI SYSTEM PVT LTD.

EDC-001 00 A-01 0

NTS

07.11.2022

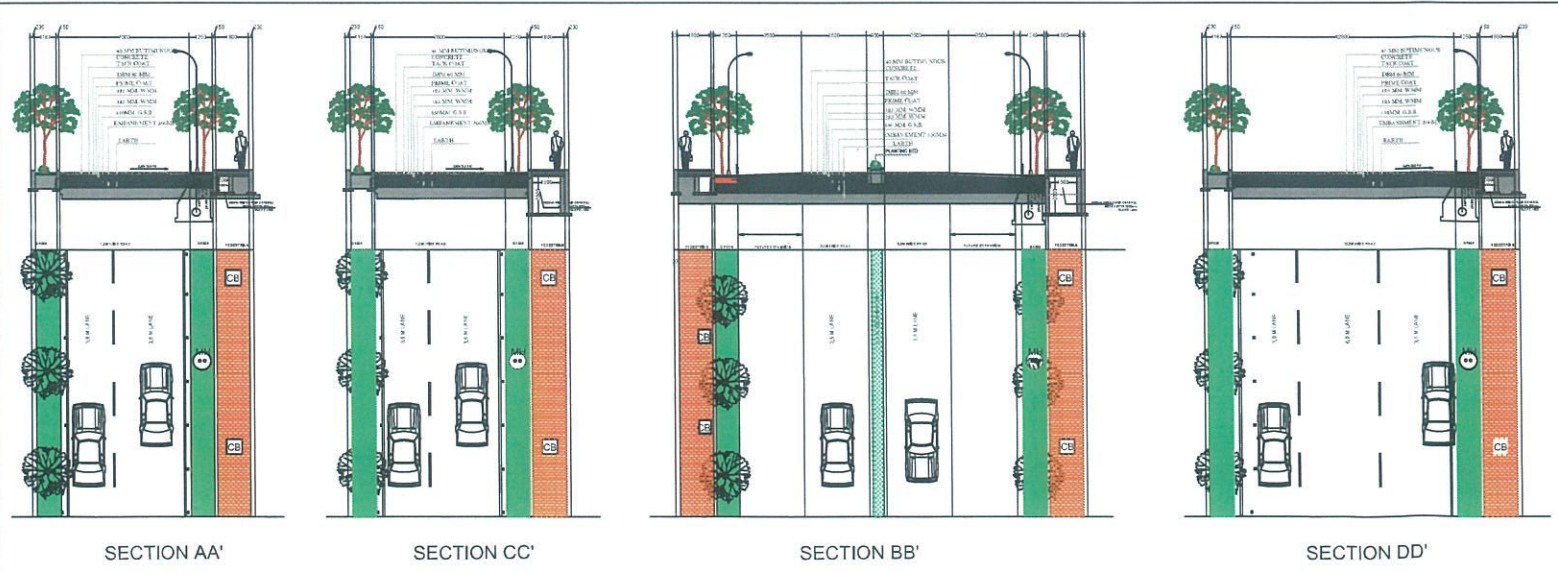

Deputy General Manager
Biada, Motipur Cluster