


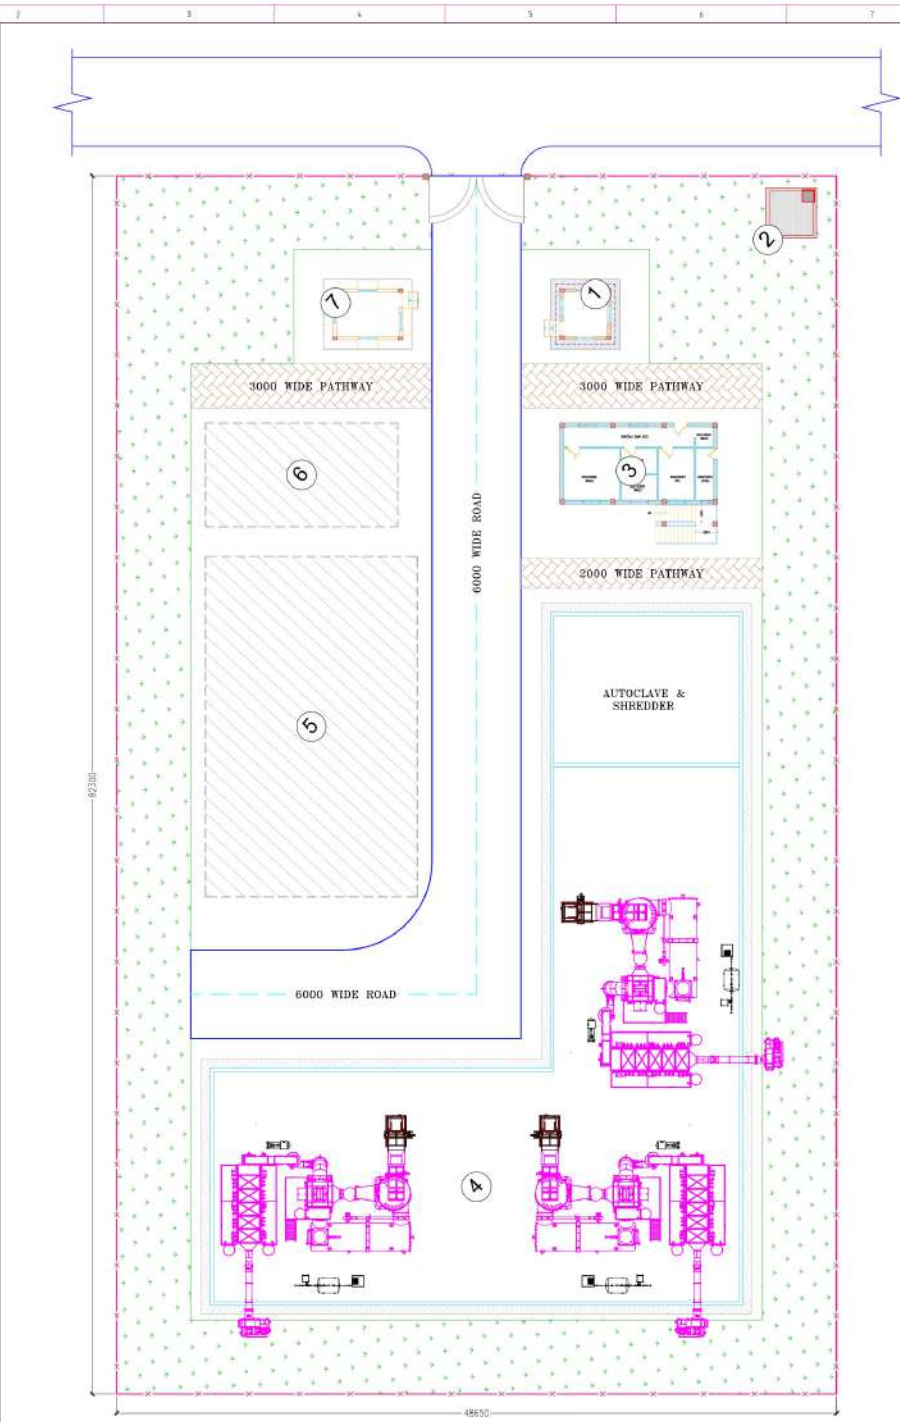

MASTER LAYOUT
SCALE- 1:200

UNIT LIST :			
S.No	DESCRIPTION OF UNIT	SIZE	QTY, MoC
1	SECURITY ROOM	3.46 x 3.46m	1 RCC
2	US SUMP (50k)	2.46 x 2.46m	1 RCC
3	ADMINISTRATION BUILDING(G+1)	10.65 x 5.46m	1 RCC
4	SHED FOR INCINERATOR, AUTOCLAVE, SHREDDER AND STORAGE	977.00 Sq.m	1 PEB
5	AREA FOR SLF & ASH PIT	330.00 Sq.m	1 ---
6	AREA FOR ETP	90.00 Sq.m	1 ---
7	ELECTRICAL PANEL ROOM	4.25 x 3.00m	1 RCC

TOTAL AREA STATEMENT				
REF. NO.	NOTATION	DESCRIPTION	AREA in sqm	PERIMETER in rmt
1		FACILITY/PLOT AREA (0.99 ACRE)	4,003.90	262.00
2		ROAD	560.00	--
3		GREEN BELT	1292.00	--

KEY PLAN

SITE

GENERAL NOTES:

- ALL DIMENSIONS IN MILLIMETERS, LEVELS & COORDINATES IN METERS UNLESS OTHERWISE STATED.
- THE COORDINATES INDICATED IN THE DRAWING IS TO BE VERIFIED HIGHLY BEFORE EXECUTION.
- DO NOT SCALE DRAWING. ONLY WRITTEN DIMENSIONS SHALL BE FOLLOWED.
- ANY DISCREPANCIES NOTED SHALL BE BROUGHT TO THE NOTICE OF THE ARCHITECT PRIOR TO EXECUTION.

This document should not be relied on or used in circumstances other than those for which it was originally prepared and for which the Sustainability Ltd. was commissioned. The Sustainability Ltd. accepts no responsibility for this document to any other party other than the person by whom it was commissioned.

The responsibility of control, check and verification of accuracy, correctness, completeness, integration and full compliance of contract provisions in respect of design, analysis and drawings rests with the design consultants and the contractor.

CLIENT:

MEDICARE ENVIRONMENT MANAGEMENT
PVT. LTD. AT MUZAFFARPUR

CONTRACTOR:

re sustainability Ltd.
Aurobindo Galaxy Tower,
11th Floor, Block-B
HITECH City Rd, opp. IKEA,
Hyderabad, Telangana 500081

PROJECT TITLE:

BIO-MEDICAL WASTE TREATMENT FACILITY
AT MUZAFFARPUR.

DRAWING TITLE:

MASTER LAYOUT

DRAWING NO : REEL/BMA/MUZAFFARPUR/GA-100

SHEET	AT: 1 OF 1	SCALE	AS SHOWN		
REV.	DESCRIPTION	DRAWN	DESIGN	APP.	DATE
R0	FOR APPROVAL	ASHWM	HARI	PVS	21.10.21
R1	FOR APPROVAL	ASHWM	HARI	HARI	24.06.22
R2	FOR APPROVAL	ASHWM	HARI	KK	19.08.22
R3	FOR APPROVAL	ASHWM	HARI	BSR	12.05.23
R4	FOR APPROVAL	ASHWM	HARI	BSR	29.03.24
R5	FOR APPROVAL	HD	HARI	BSR	26.09.24
R6	FOR APPROVAL	SH	BSR	BSR	22.09.25

This drawing is copyright and may not be copied without prior written consent. The contractor shall verify all dimensions on site before commencing any work or shop drawing. Any discrepancies occurring in this drawing must be referred to the Architect before the commencement of any work.