



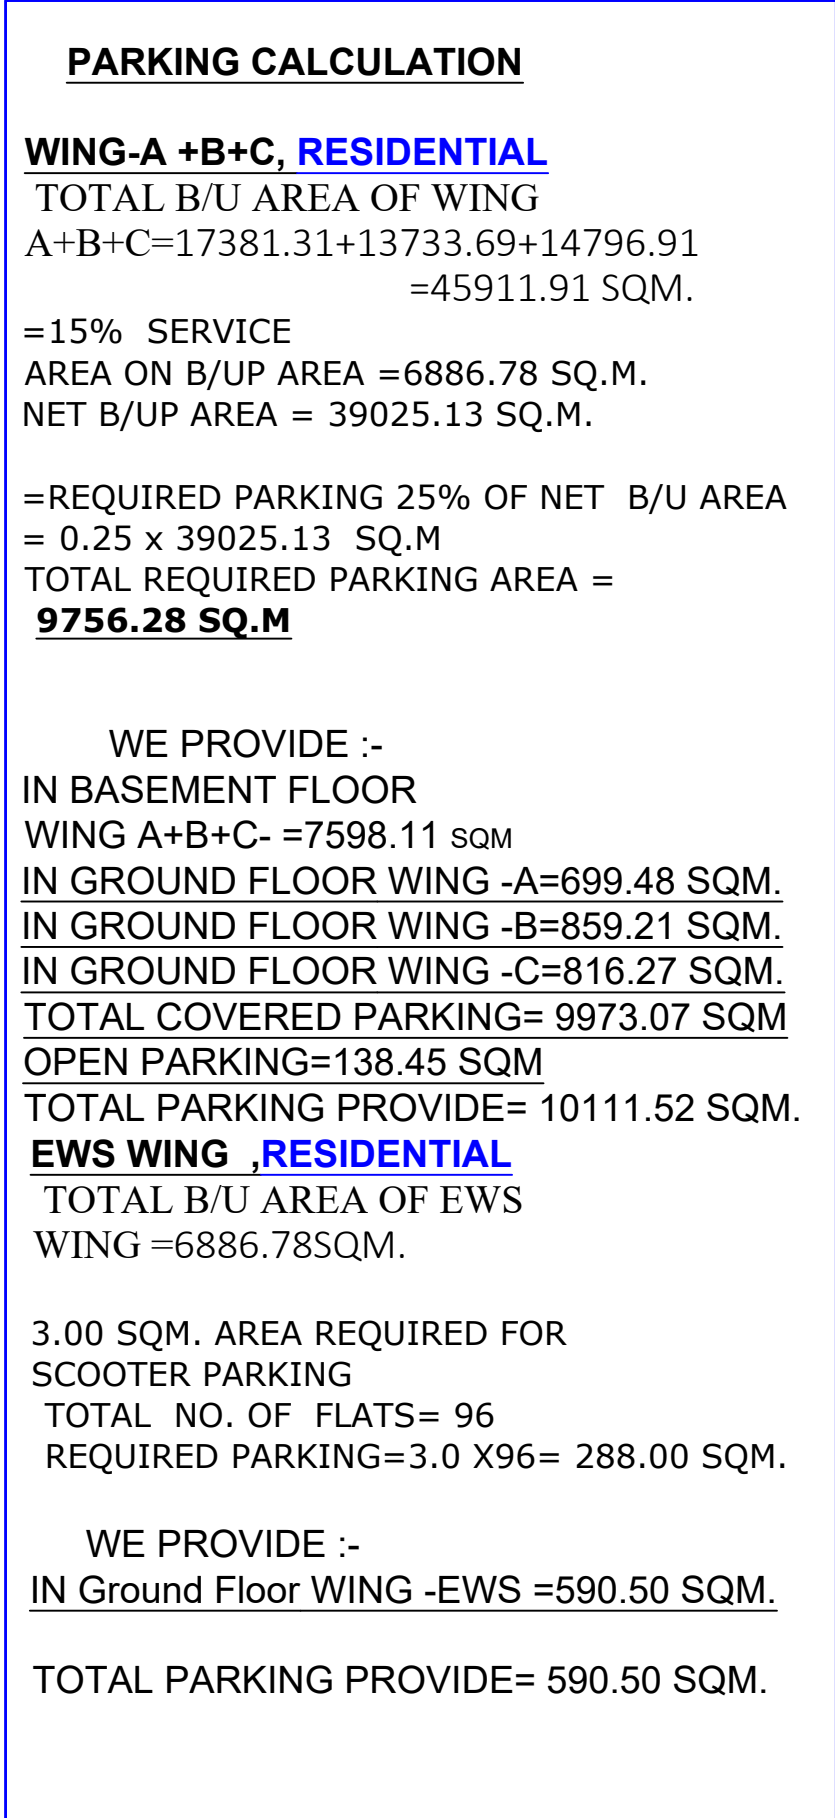

LEGEND:-	
	GREEN BELT
	GREEN COVER
	PAVEMENT
	ROAD
	SWIMMING POOL
	DECK

PROPOSED RESIDENTIAL BUILDING
GEN X HOMES PVT.LTD.
Director - SRI RAKESH RANJAN,S/O
SRI RAMESH PRASAD SINGH
& OTHERS
AT.- S.PLOT NO. -613,614,615,622,
623,624,625,626,627,628,629,630,
632,633,634,635,⁶³⁶₇₄₃,638,639,640,641,
642,643,644,645,646,647,648,649,
650,652,653,654,655,657,658,
KHATA NO.108,120,63,124,153,111,114,
134,81,155,180,52,71,187,62,64,82,
68,162,53,151,86,68,110,94,
55,130,75,66,84,112
TAUZI NO. -18-C/BIHAR SARKAR,
THANA NO. - 37,MAUZA-KOTHAWA,
THANA- DANAPUR,
DISTRICT - PATNA

PROJECT- GEN X PEARL CITY

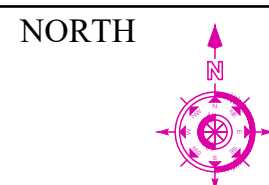

SCALE 1:100	SHEET NO .- 01/22
----------------	----------------------


 MUKESH KUMAR
 STRUCTURAL ENGINEER
 BR/UDHD/SE/23-0038

SIGN. OF STR. ENGG.

with registration number
ARCHITECT
MANOJ KUMAR
COMPLEX Development & Housing Dept.
BILLY ROAD, Govt. of Bihar
Empanelment No.-CA/2002/29414

GENX HOMES PVT. LTD.
Rakesh Ranjan
DIRECTOR

SIGN. OF BUILDER

SIGN. OF ARCHITECT

GREEN AREA CALCULATION

TOTAL PLOT AREA=18369.88 SQM.
DESIRABLEGREEN AREA
18369.88@ 15%=2755.48SQM
PROVIDED GREEN BELT- 3370.51 SQM
PROVIDED GREEN COVER- 1058.64 SQM