
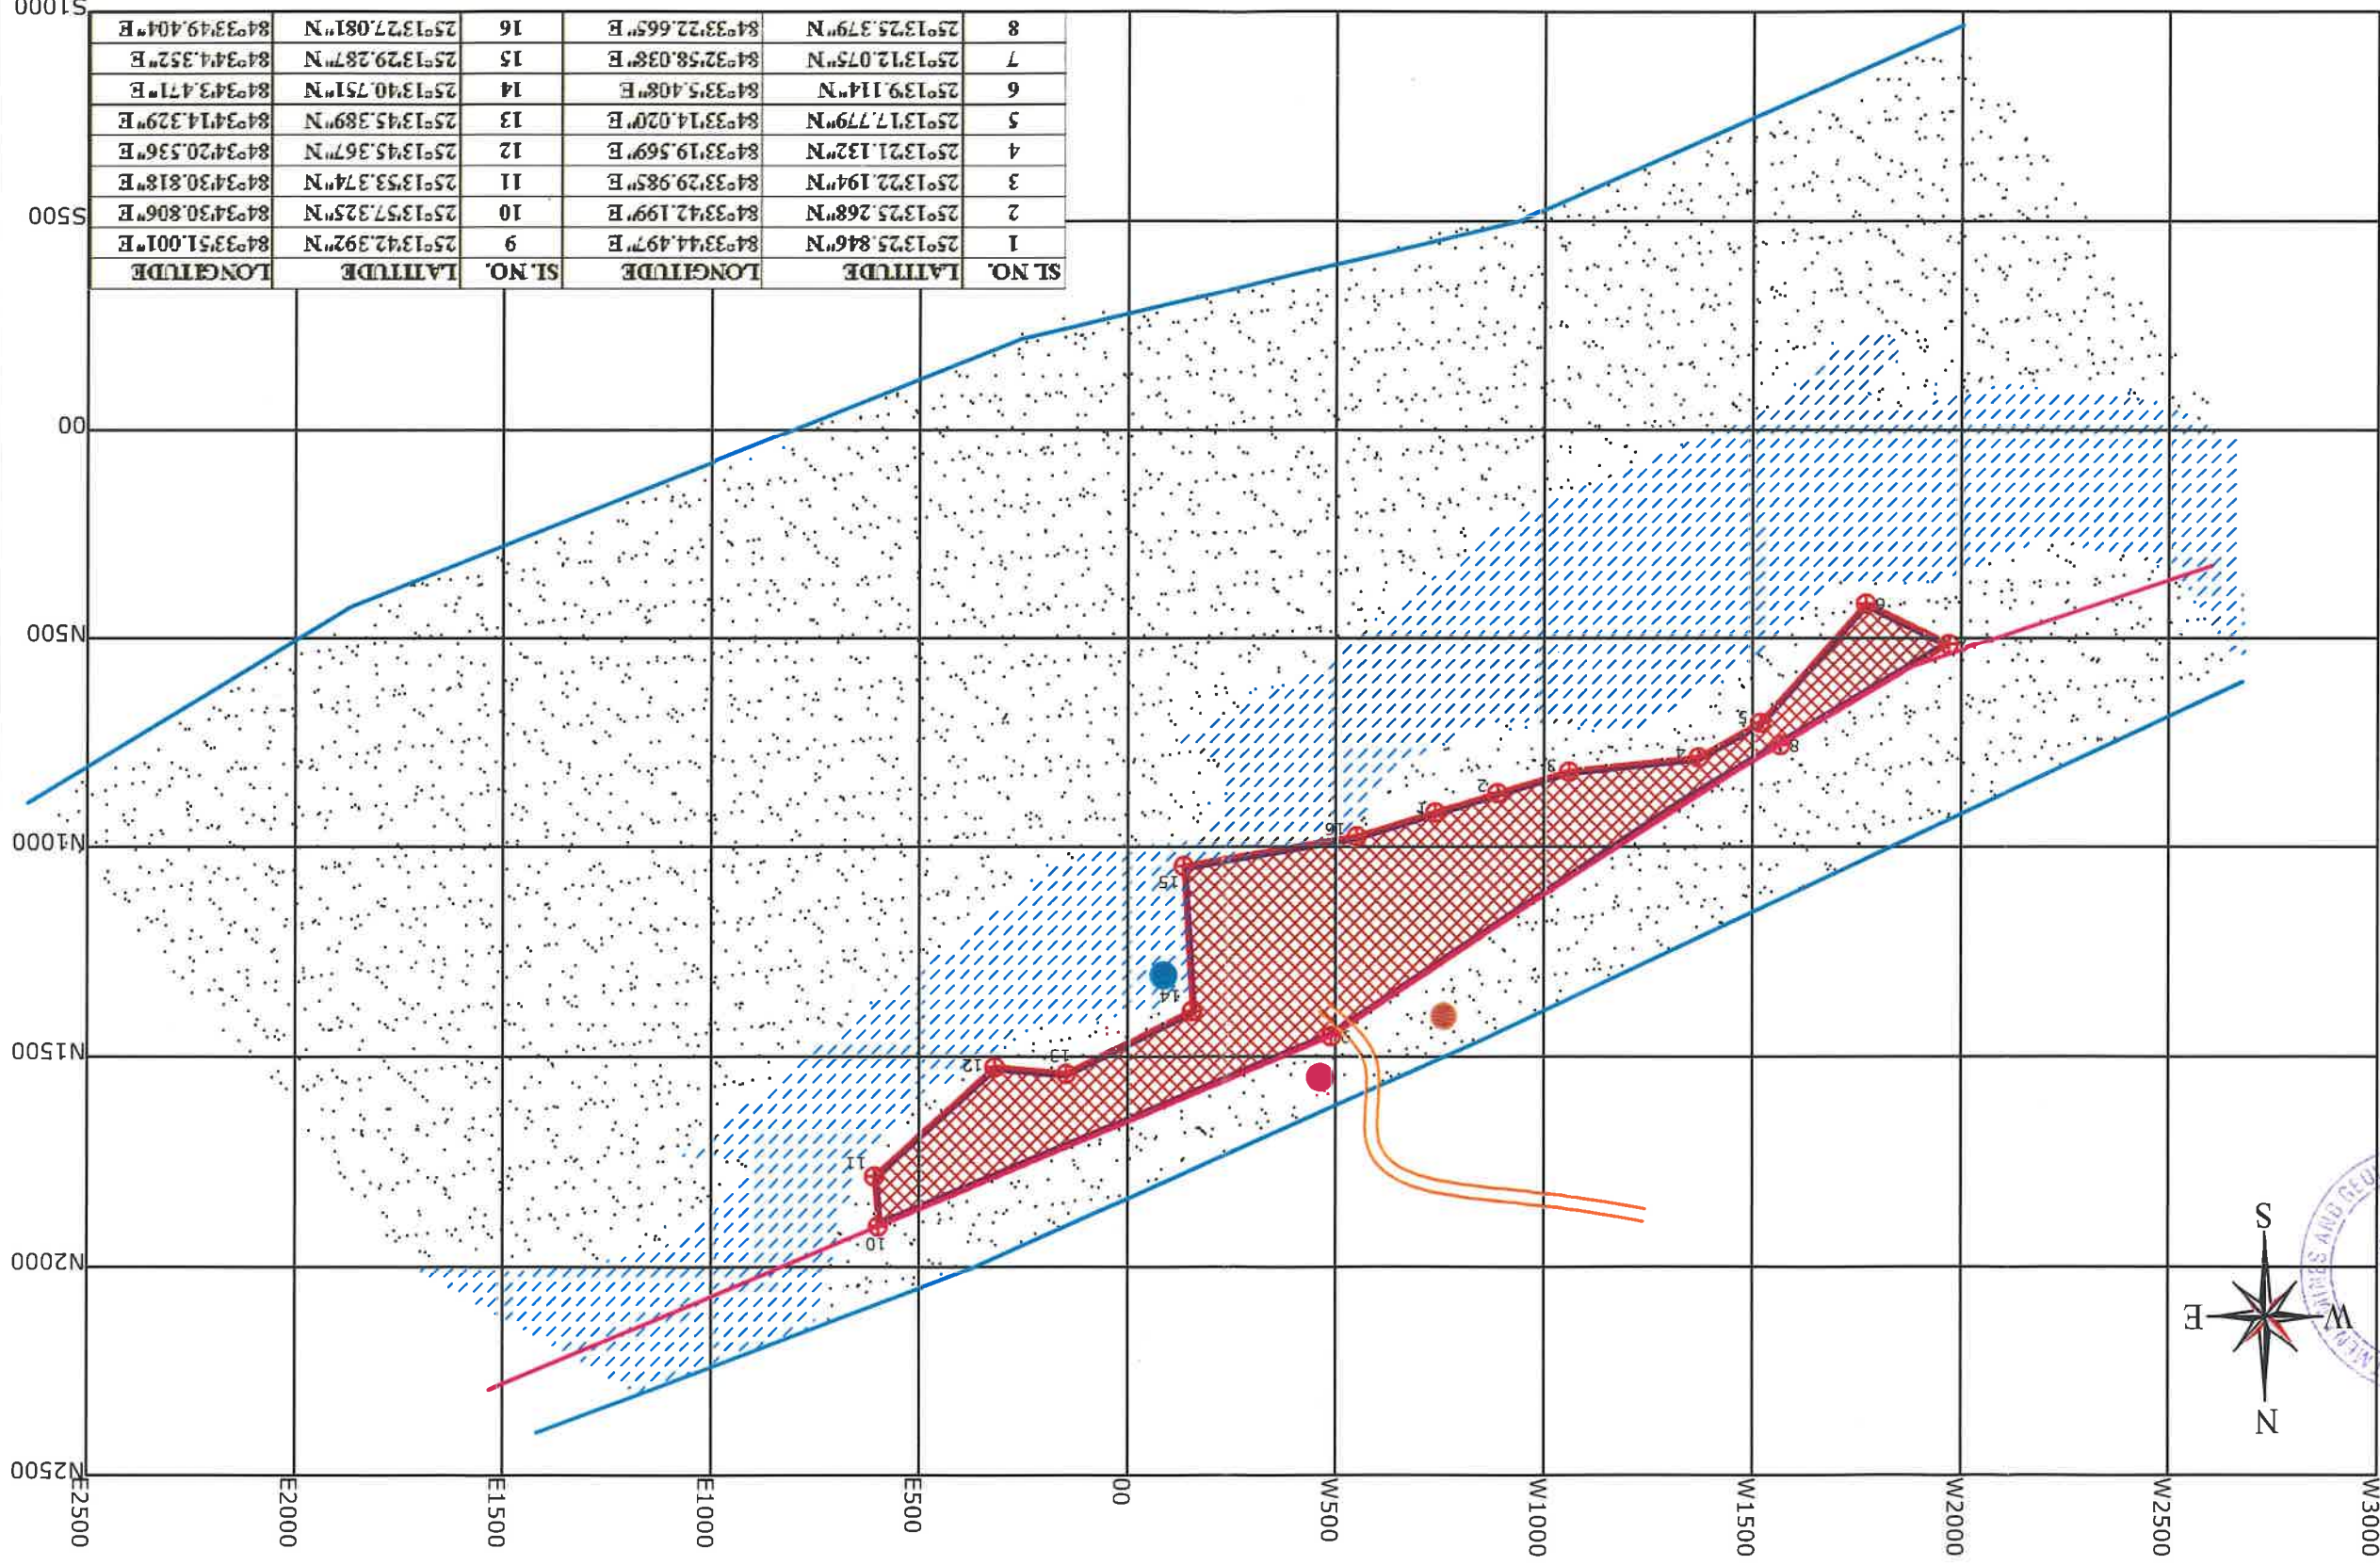


- INDEX
- APPLIED AREA
 - SAND EXTRACTION
 - GRID LINE
 - RIVER WATER
 - APPROACH ROAD
 - RIVER SAND
 - RIVER BED
 - 7.5M SAFETY BARRIER
 - PROPOSED BOUNDARY PILLARS

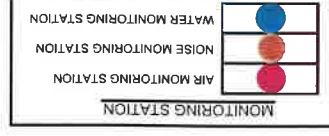

SL. NO.	LATITUDE	LONGITUDE	SL. NO.	LATITUDE	LONGITUDE
1	25°13'25.846"N	84°33'44.497"E	9	25°13'42.392"N	84°33'35.100"E
2	25°13'25.268"N	84°33'42.199"E	10	25°13'57.325"N	84°34'30.806"E
3	25°13'22.194"N	84°33'29.985"E	11	25°13'53.374"N	84°34'30.818"E
4	25°13'21.132"N	84°33'19.569"E	12	25°13'45.367"N	84°34'20.536"E
5	25°13'17.779"N	84°33'14.020"E	13	25°13'45.389"N	84°34'14.329"E
6	25°13'9.114"N	84°33'5.408"E	14	25°13'40.751"N	84°34'3.471"E
7	25°13'12.075"N	84°32'58.038"E	15	25°13'29.287"N	84°34'4.352"E
8	25°13'25.379"N	84°33'22.665"E	16	25°13'27.081"N	84°33'49.404"E

N2500
N2000
N1500
N1000
N500
00
S1000

E2500
E2000
E1500
E1000
E500
00
W500
W1000
W1500
W2000
W2500
W3000

BHOJ SON 35 SAND MINE
P.O. - KHARAONKALAN, BLOCK - SAHAR,
DISTRICT - BHOJPUR, STATE - BIHAR
APPLICANT: SRI. MANJEET CHAWLA
ENVIRONMENT MANAGEMENT PLAN
APPROVED AREA: 65.00 HA
SCALE 1:4000
DATE NO. 6
UNITED EXPLORATION EXPL. PVT. LTD.
NABET/PA-MP/30/IA/006
DATED - MARCH 16, 2021 TO MARCH 11, 2024