


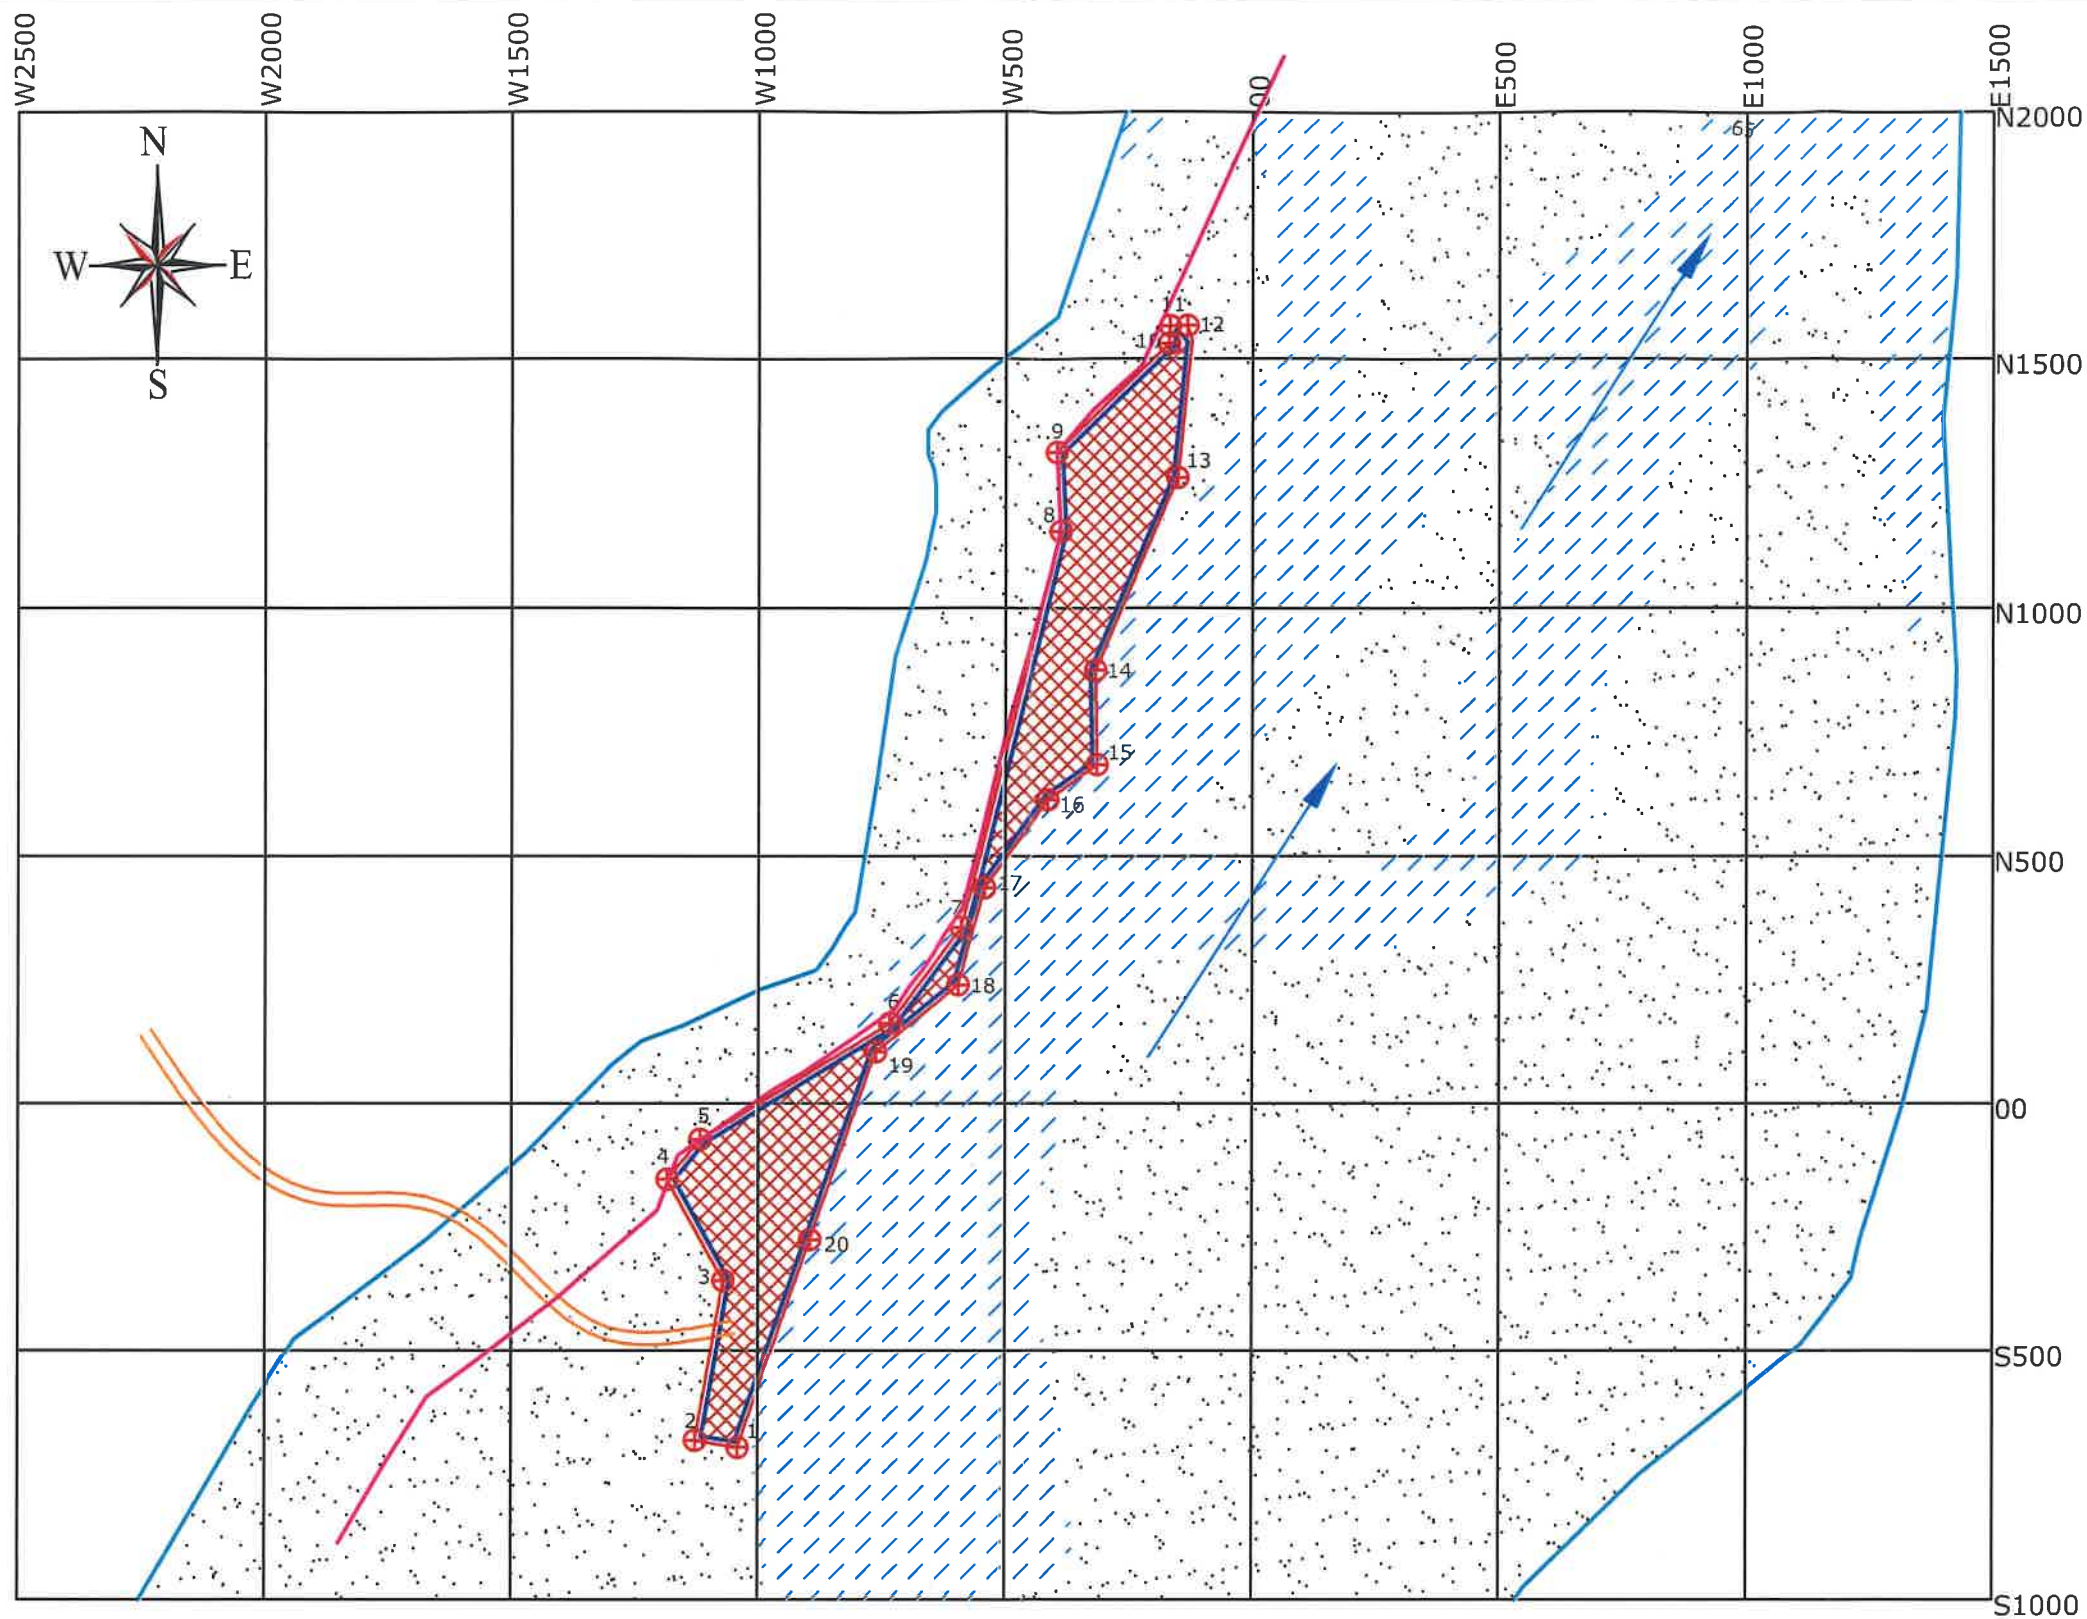

INDEX

	LEASE BOUNDARY
	GRID LINE
	RIVER WATER
	APPROACH ROAD
	RIVER SAND
	RIVER BED
	7.5M SAFETY BARRIER
	PROPOSED BOUNDARY PILLARS
	SAND EXTRACTION
	1/4TH LINE OF RIVER WIDTH

SL. NO.	LATITUDE	LONGITUDE	SL. NO.	LATITUDE	LONGITUDE
1	25°21'29.960"	84°43'47.941"	11	25°22'43.956"	84°44'19.544"
2	25°21'30.391"	84°43'45.431"	12	25°22'42.823"	84°44'20.763"
3	25°21'41.007"	84°43'47.143"	13	25°22'33.556"	84°44'19.708"
4	25°21'47.392"	84°43'43.009"	14	25°22'20.850"	84°44'13.824"
5	25°21'49.727"	84°43'44.988"	15	25°22'14.596"	84°44'14.067"
6	25°21'57.502"	84°43'59.041"	16	25°22'12.328"	84°44'10.492"
7	25°22'3.894"	84°44'4.334"	17	25°22'6.194"	84°44'5.787"
8	25°22'30.196"	84°44'11.176"	18	25°21'59.749"	84°44'3.815"
9	25°22'35.399"	84°44'11.067"	19	25°21'55.525"	84°43'57.868"
10	25°22'42.626"	84°44'19.156"	20	25°21'40.720"	84°43'52.307"

BHOJ_SON_19 SAND MINE

MAUZA -KHANDAUL, P.S. + BLOCK - SANDESH,
DISTRICT-BHOJPUR, STATE-BIHAR

APPLICANT: SRI. LAV KUMAR SINGH

ENVIRONMENT MANAGEMENT PLAN

APPLIED AREA: 93.00 HA

SCALE 1:4000 PLATE NO. 6

UNITED EXPLORATION INDIA PVT. LTD.
SHEET/APP-MEP/HA/006
DATED - MARCH 16, 2021 TO MARCH 11, 2024