


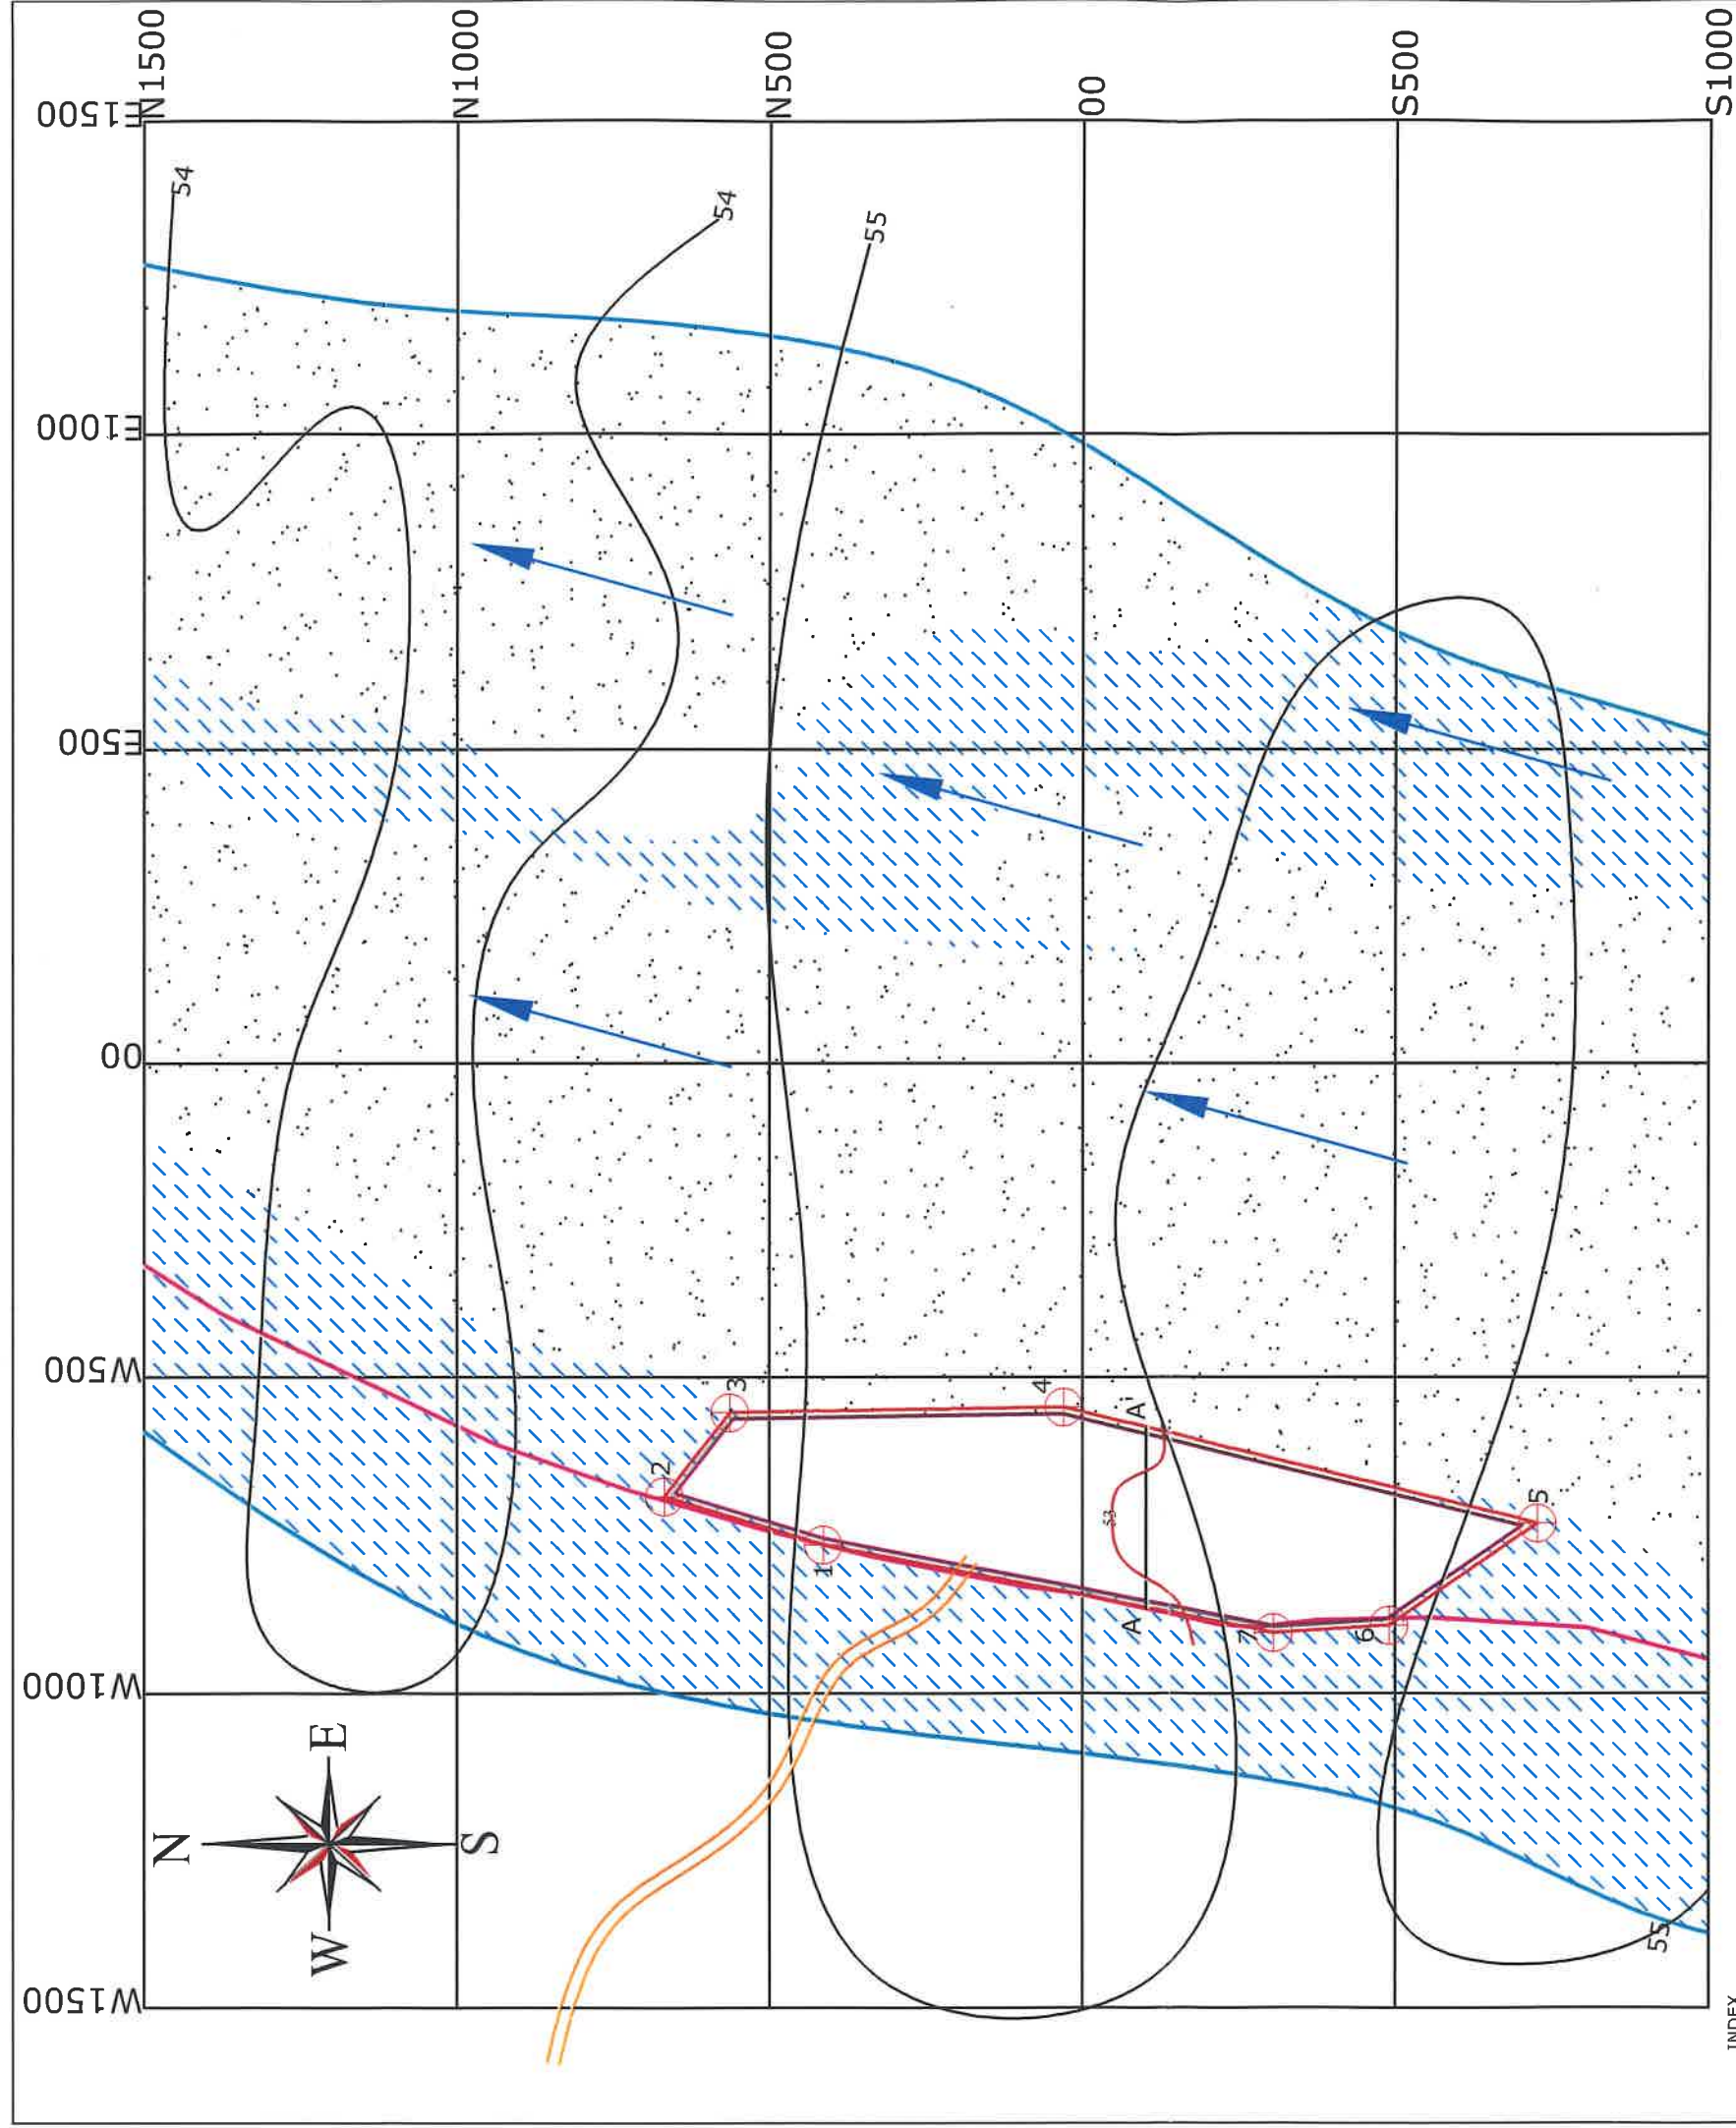

INDEX

LEASE BOUNDARY

CONTOUR LINE

GRID LINE

RIVER WATER

APPROACH ROAD

RIVER SAND

RIVER BED

7.5M SAFETY BARRIER

PROPOSED BOUNDARY PILLARS

POST MONSOON DEVELOPMENT

1/4TH LINE OF RIVER WIDTH

SECTION ALONG AA'

SL NO.	LATITUDE	LONGITUDE
1	N 25° 31' 1.610" N	E 84° 45' 26.568"
2	N 25° 31' 9.993" N	E 84° 45' 29.416"
3	N 25° 31' 6.634" N	E 84° 45' 34.140"
4	N 25° 30' 49.778" N	E 84° 45' 34.439"
5	N 25° 30' 24.452" N	E 84° 45' 27.713"
6	N 25° 30' 32.304" N	E 84° 45' 22.146"
7	N 25° 30' 37.571" N	E 84° 45' 21.507"

BHOJ SON_07 SAND MINE

MOUZA - KHANGAON, P.O.- KHANGAON,
P.S. - CHANDI, BLOCK - KOILWAR,
DISTRICT - BHOJPUR, STATE - BIHAR

APPLICANT: M/S VAISHNAVI UDYOG,

PROP. - SRI. VISHWAJEET KUMAR

CONCEPTUAL PLAN & SECTION

APPLIED AREA: 30.00 HA

SCALE 1:4000

PLATE NO. 5

UNITED EXPLORATION INDIA PVT. LTD.
NABETWAP, MPPA-470006

DATED - MARCH 16, 2021 TO MARCH 11, 2024

