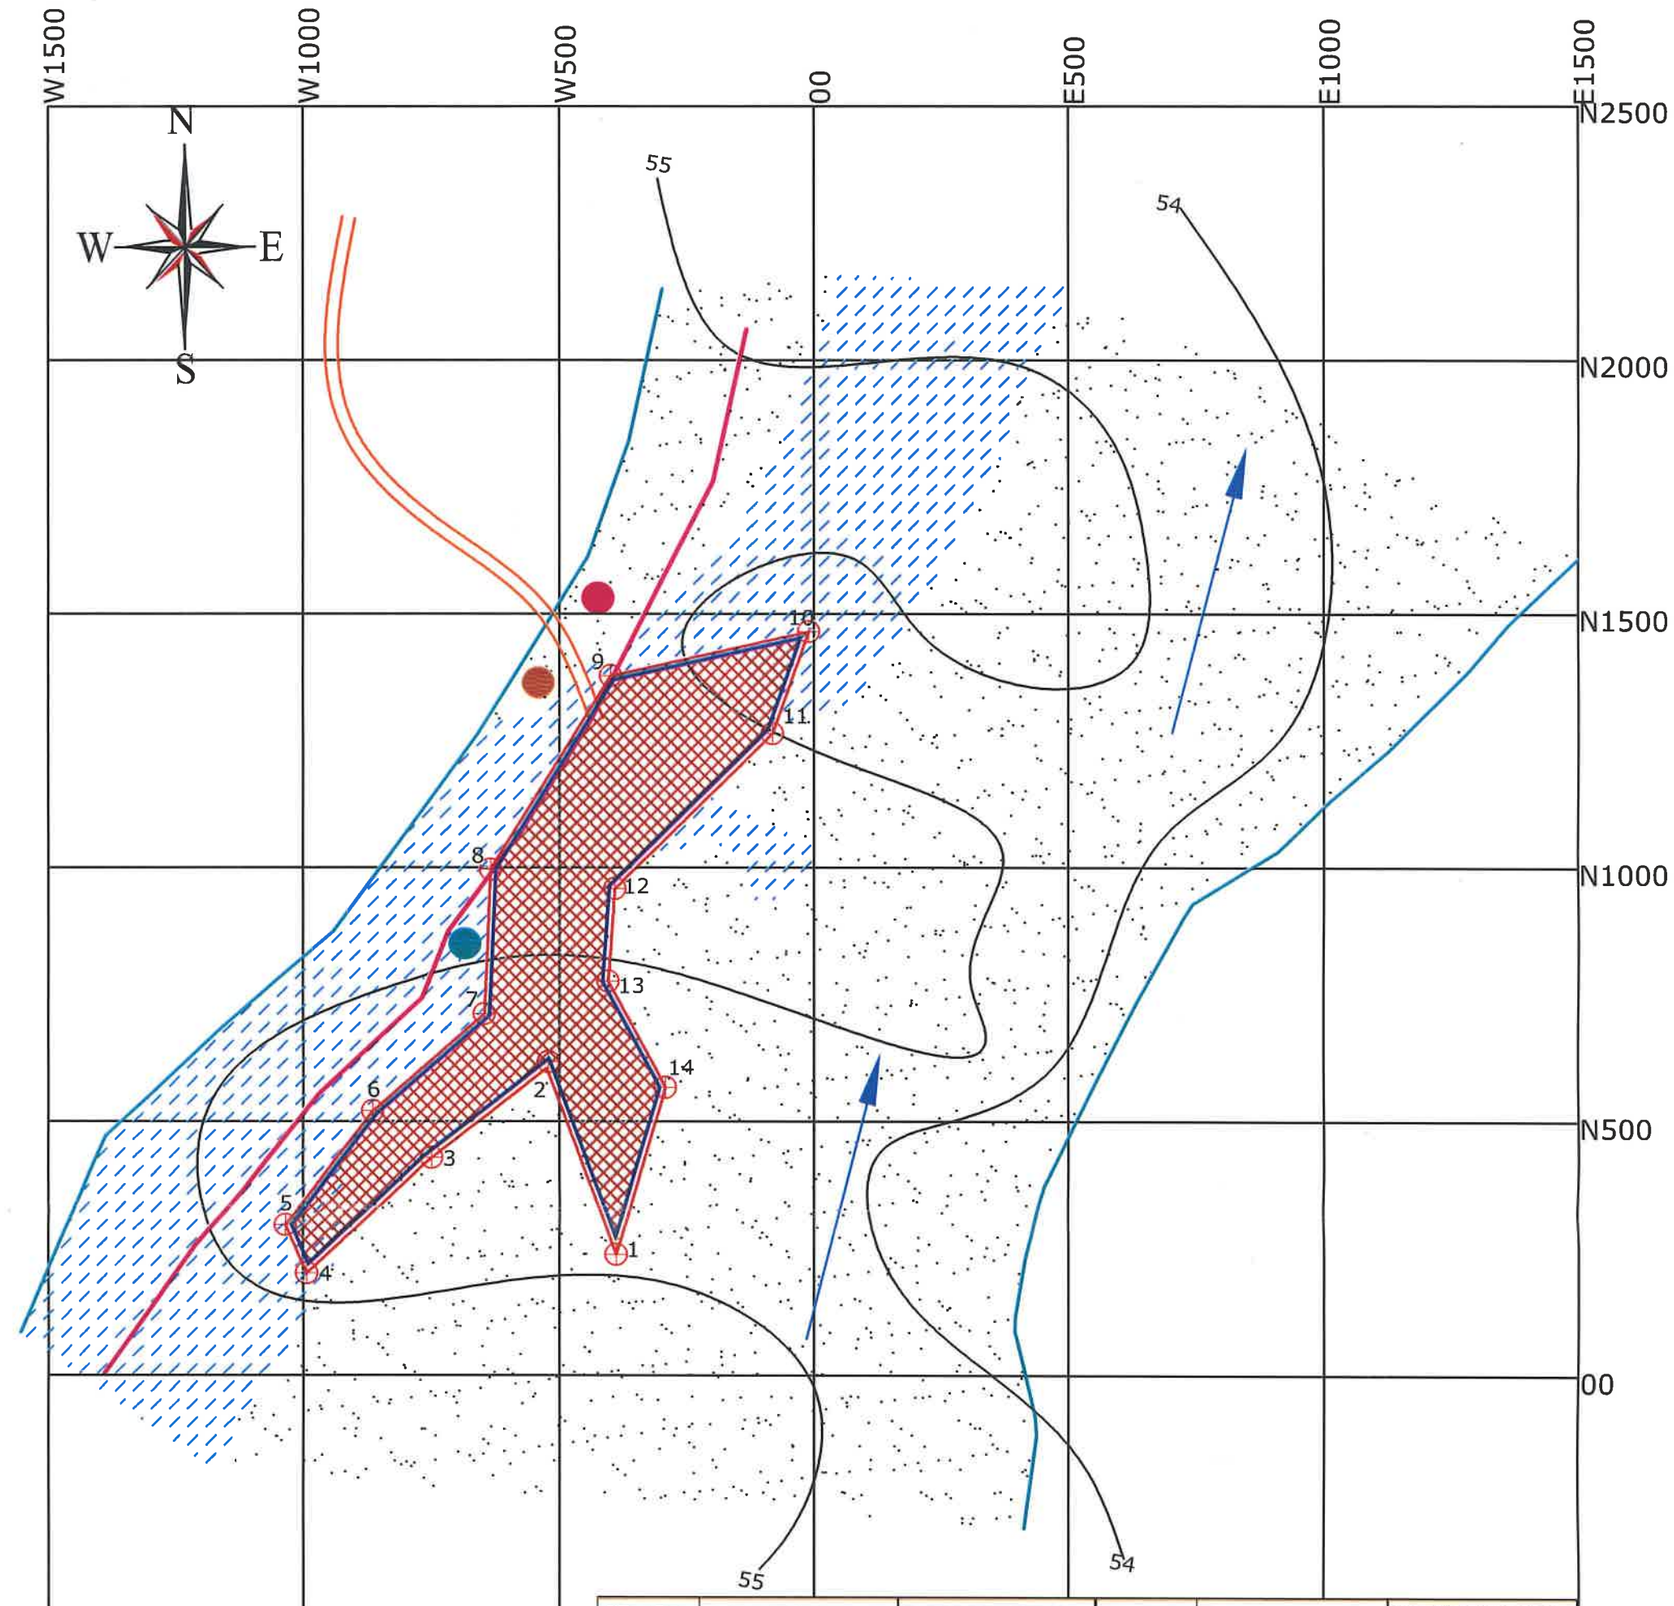

SI. NO.	LATITUDE	LONGITUDE	SI. NO.	LATITUDE	LONGITUDE
1	25°31'33.61"N	84°46'7.35"E	8	25°31'58.167"N	84°45'58.581"E
2	25°31'45.32"N	84°46'2.52"E	9	25°32'10.600"N	84°46'7.094"E
3	25°31'39.492"N	84°45'54.083"E	10	25°32'13.485"N	84°46'21.158"E
4	25°31'32.320"N	84°45'45.696"E	11	25°32'6.97"N	84°46'18.35"E
5	25°31'35.489"N	84°45'44.248"E	12	25°31'56.89"N	84°46'7.24"E
6	25°31'42.497"N	84°45'50.040"E	13	25°31'50.83"N	84°46'6.87"E
7	25°31'48.805"N	84°45'57.937"E	14	25°31'44.21"N	84°46'10.83"E

INDEX

- APPLIED AREA
- 1/4TH LINE OF RIVER WIDTH
- SAND EXTRACTION
- GRID LINE
- RIVER WATER
- APPROACH ROAD
- RIVER SAND
- RIVER BED
- 7.5M SAFETY BARRIER
- PROPOSED BOUNDARY PILLARS

MONITORING STATION

- AIR MONITORING STATION
- NOISE MONITORING STATION
- WATER MONITORING STATION

BHOJ_SON_06 SAND MINE

MOUZA - FARHANGPUR,
P.O.- NAINICHANDI, BLOCK - KOILWAR,
P.S. - CHANDI,
DISTRICT - BHOJPUR, STATE - BIHAR

APPLICANT: M/S KOCHAS POWER PVT. LTD.,
DIRECTOR - SRI. KUNAL AHUJA

ENVIRONMENT MANAGEMENT PLAN

APPLIED AREA : 37.00 HA

SCALE 1:4000 PLATE NO. 6

UNITED EXPLORATION INDIA PVT. LTD. KOLKATA

UNITED EXPLORATION INDIA PVT. LTD.
NABET/APA/MPPA/BX/006
DATED - MARCH 16, 2021 TO MARCH 11, 2024