


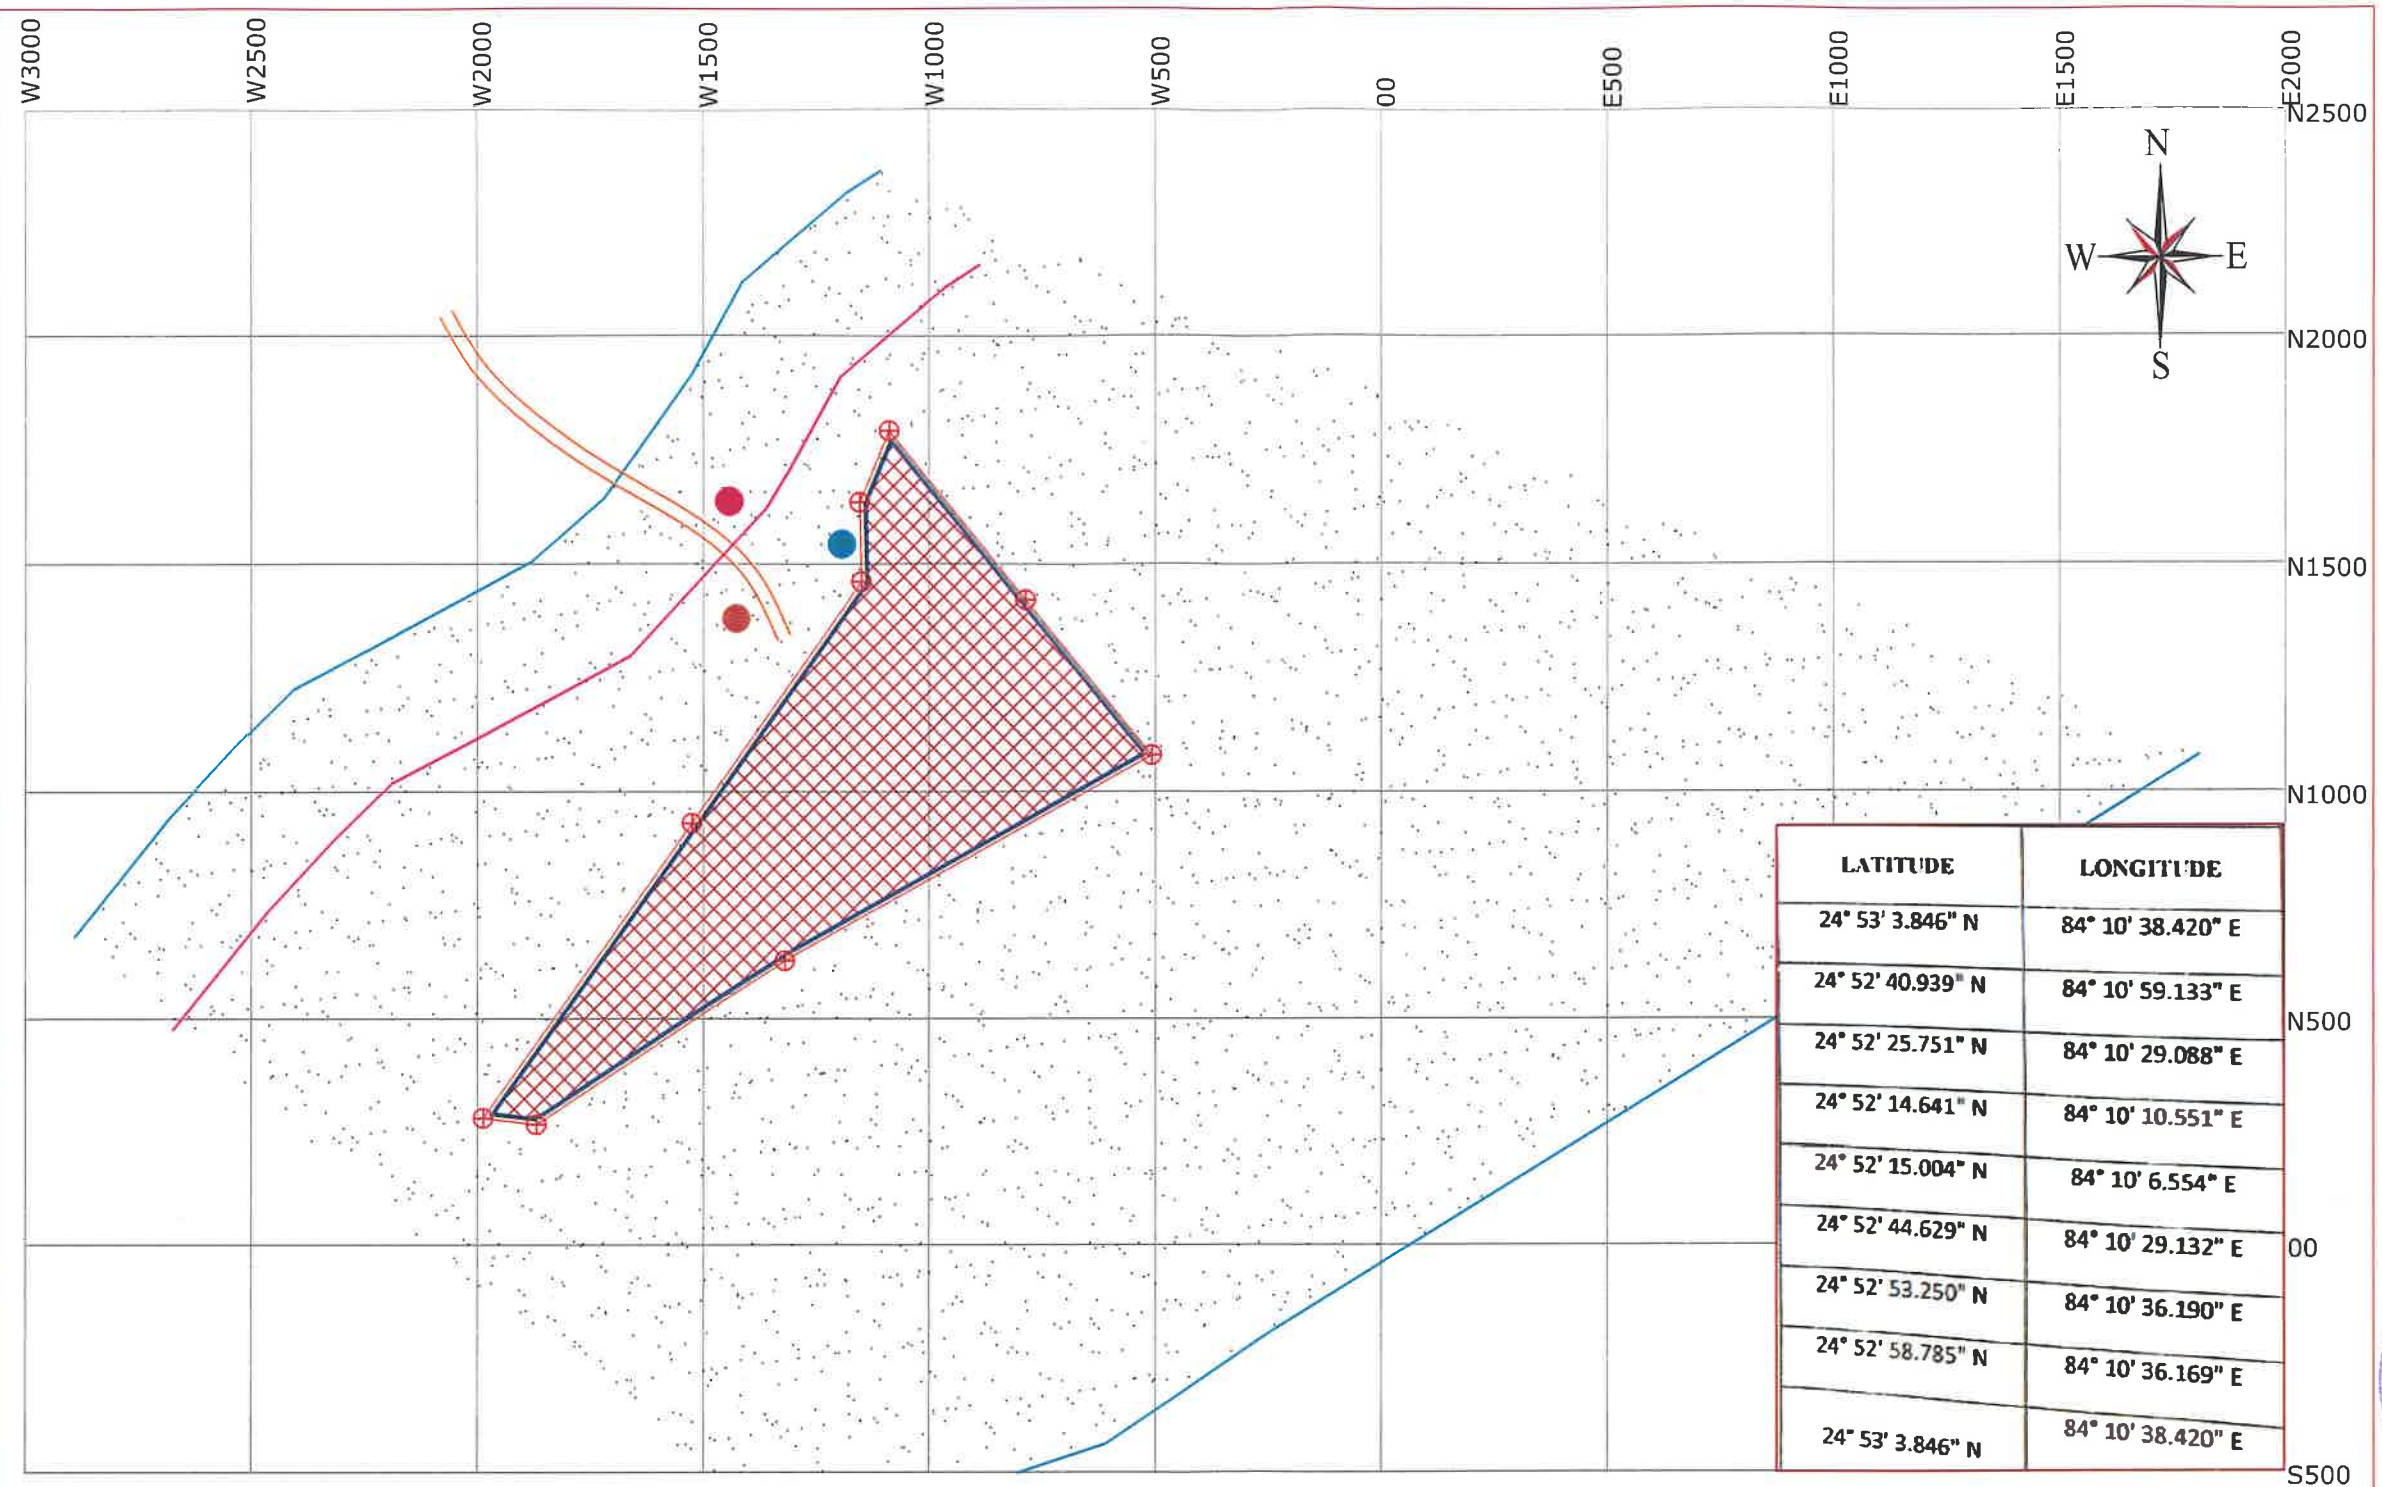

INDEX

	APPLIED AREA		1/8 TH LINE OF RIVER WIDTH
	SAND EXTRACTION AREA		
	GRID LINE		
	APPROACH ROAD		
	RIVER SAND		
	RIVER BED		
	7.5M SAFETY BARRIER		
	PROPOSED BOUNDARY PILLARS		

MONITORING STATION	
	AIR MONITORING STATION
	NOISE MONITORING STATION
	WATER MONITORING STATION

ROHTAS_SON_15 SAND MINE

MOUZA - KATAR & BASTIPUR ,
ANCHAL - DEHRI
DISTRICT - ROHTAS, STATE - BIHAR

APPLICANT: SANJAY KUMAR TECHNOCRATE PVT. LTD.
DIRECTOR MR. SANJAY KUMAR

ENVIRONMENT MANAGEMENT PLAN

APPLIED AREA: 69.60 HA

SCALE 1:4000

PLATE NO. - 6

UNITED EXPLORATION INDIA PVT. LTD.
NABET/APA-MPP/IA/006
DATED - MAR 11, 2021 TO MARCH 11, 2024

