


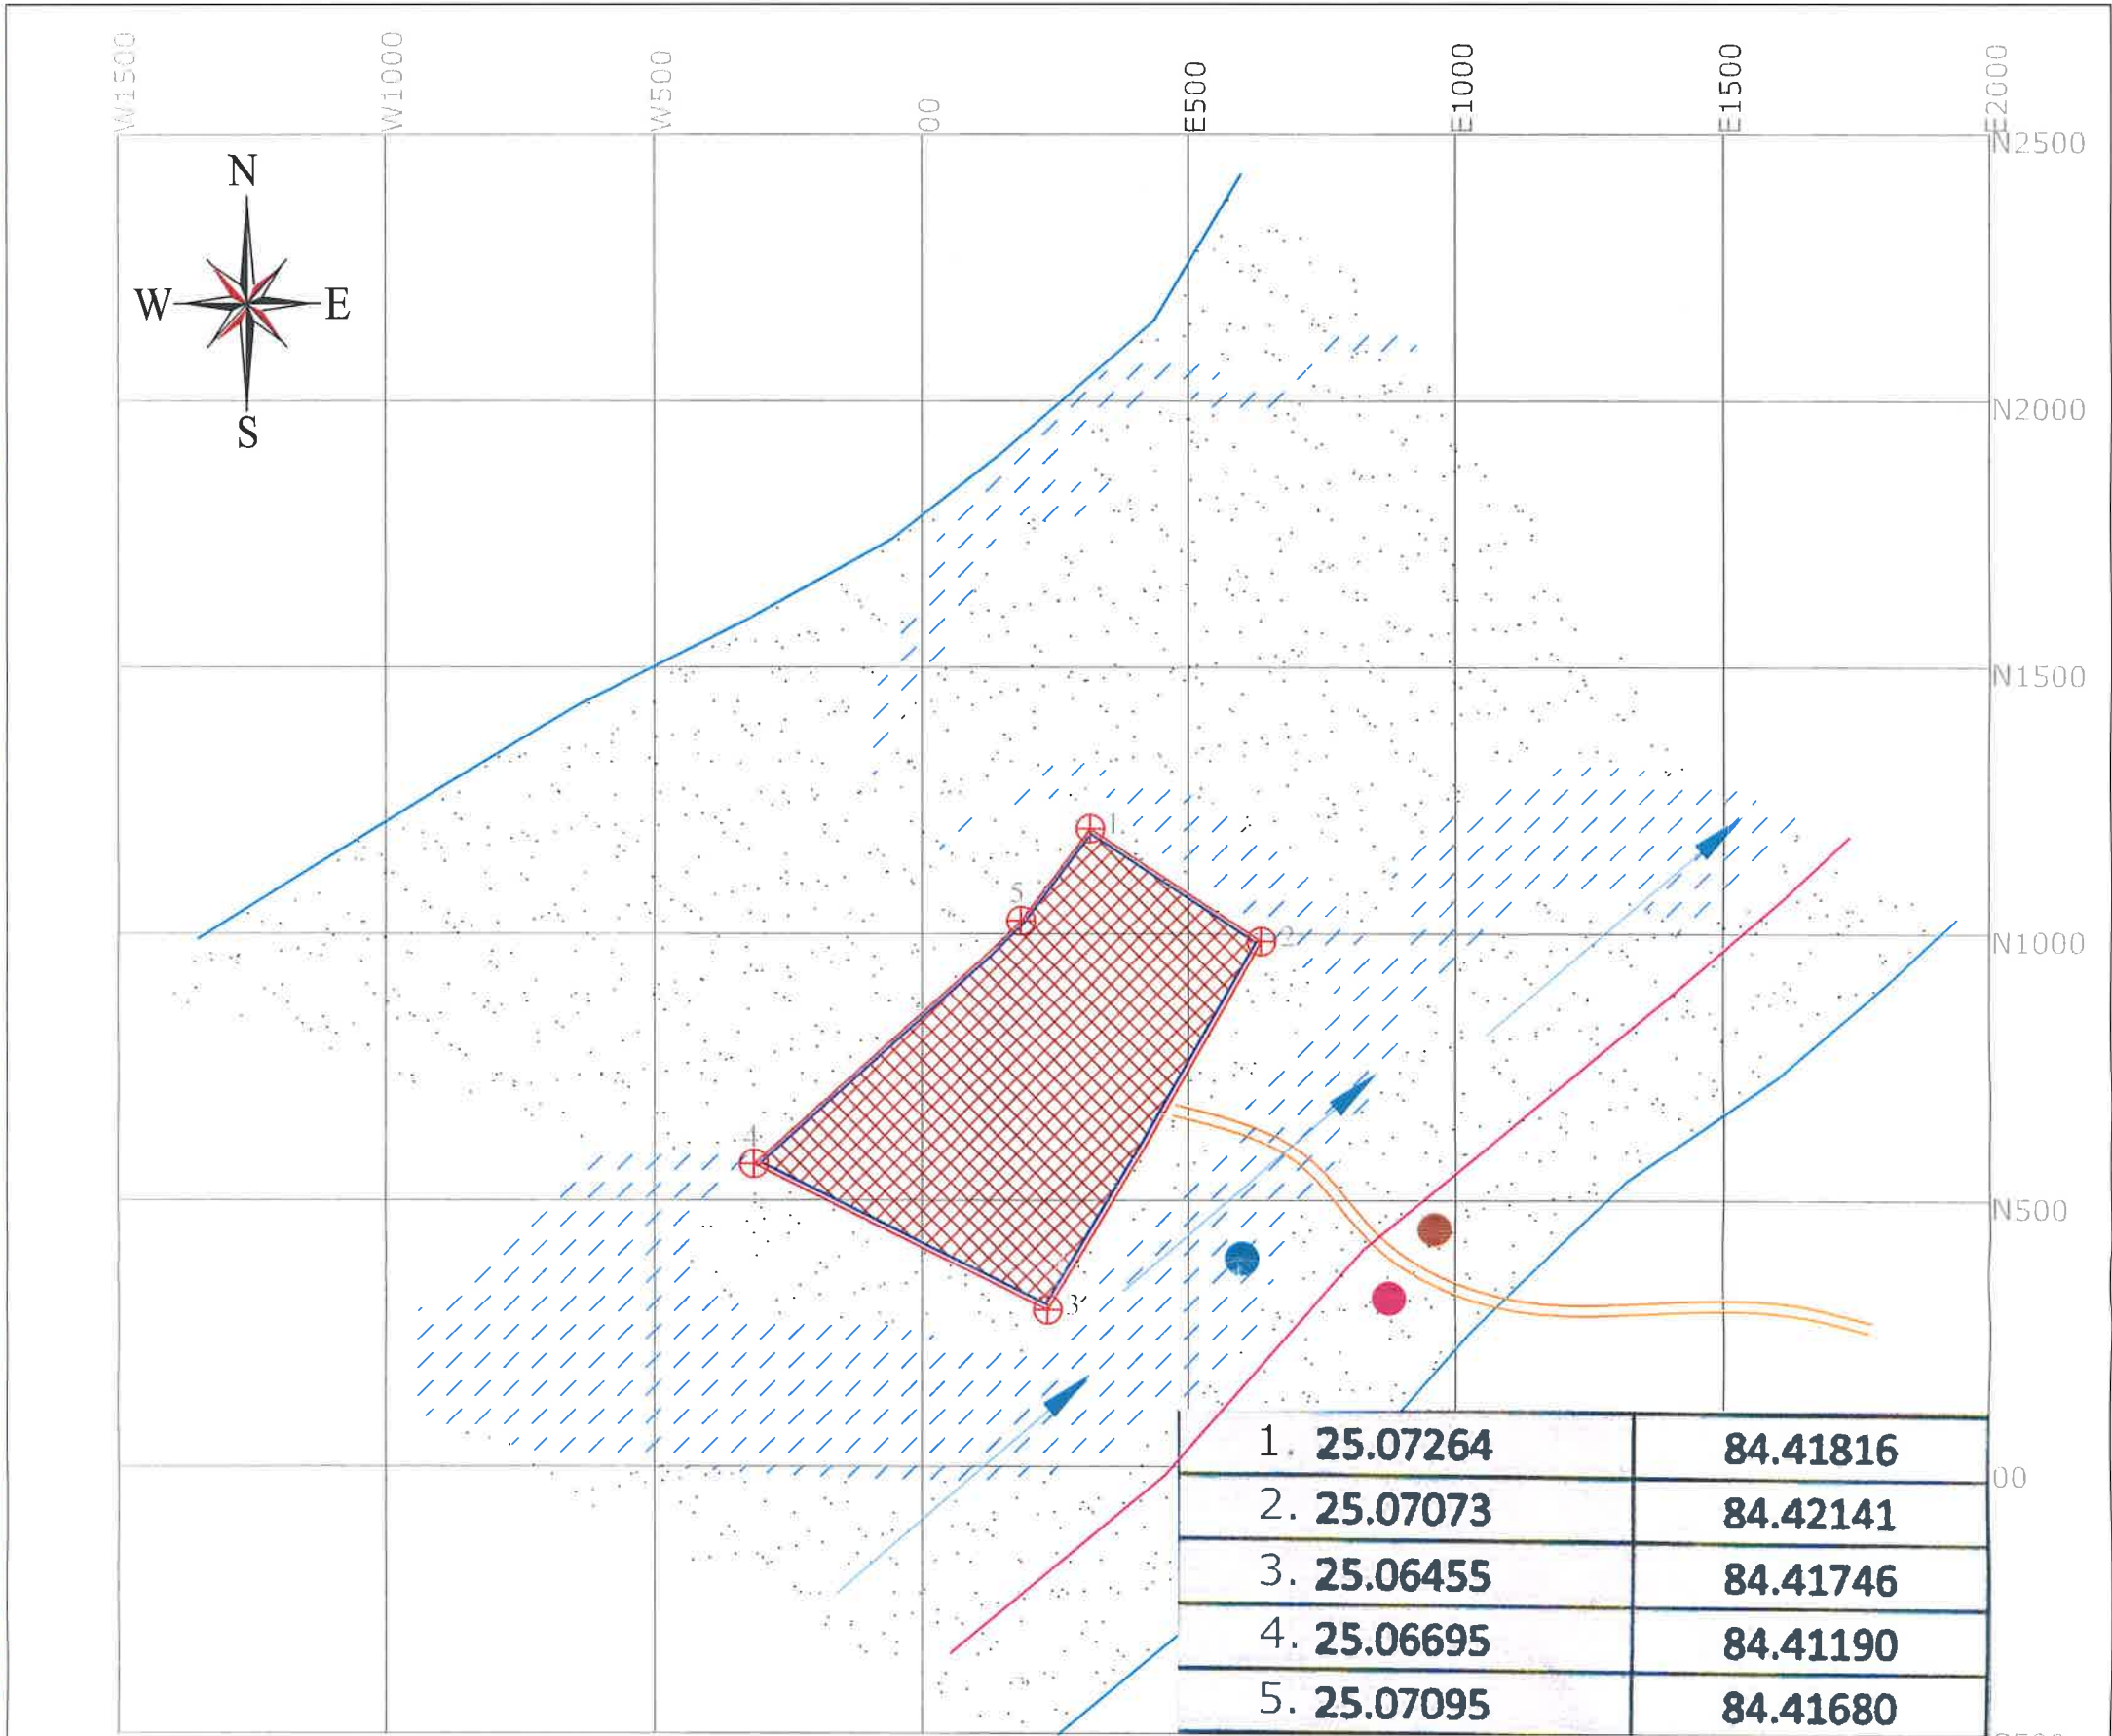

INDEX

- APPLIED AREA
- 1/8 TH LINE OF RIVER WIDTH
- SAND EXTRACTION AREA
- GRID LINE
- RIVER WATER
- APPROACH ROAD
- RIVER SAND
- RIVER BED
- 7.5M SAFETY BARRIER
- PROPOSED BOUNDARY PILLARS

MONITORING STATION

AIR MONITORING STATION

NOISE MONITORING STATION

WATER MONITORING STATION

AURANGABAD_SON_07 SAND MINE	
MOUZA - PURNABIGHA, P.O. & P.S.- DAUDNAGAR, THANA NO. - 145, ANCHAL - DAUDNAGAR, DISTRICT - AURANGABAD, STATE - BIHAR	
APPLICANT: SRI. KUMAR HARSH	
ENVIRONMENT MANAGEMENT PLAN	
APPLIED AREA: 39.97 HA	
SCALE 1:4000	PLATE NO. 6
UNITED EXPLORATION INDIA PVT. LTD. NABET/APA-MPPA/IA/006 DATED - MAR16,2021 TO MARCH 11, 2024	