


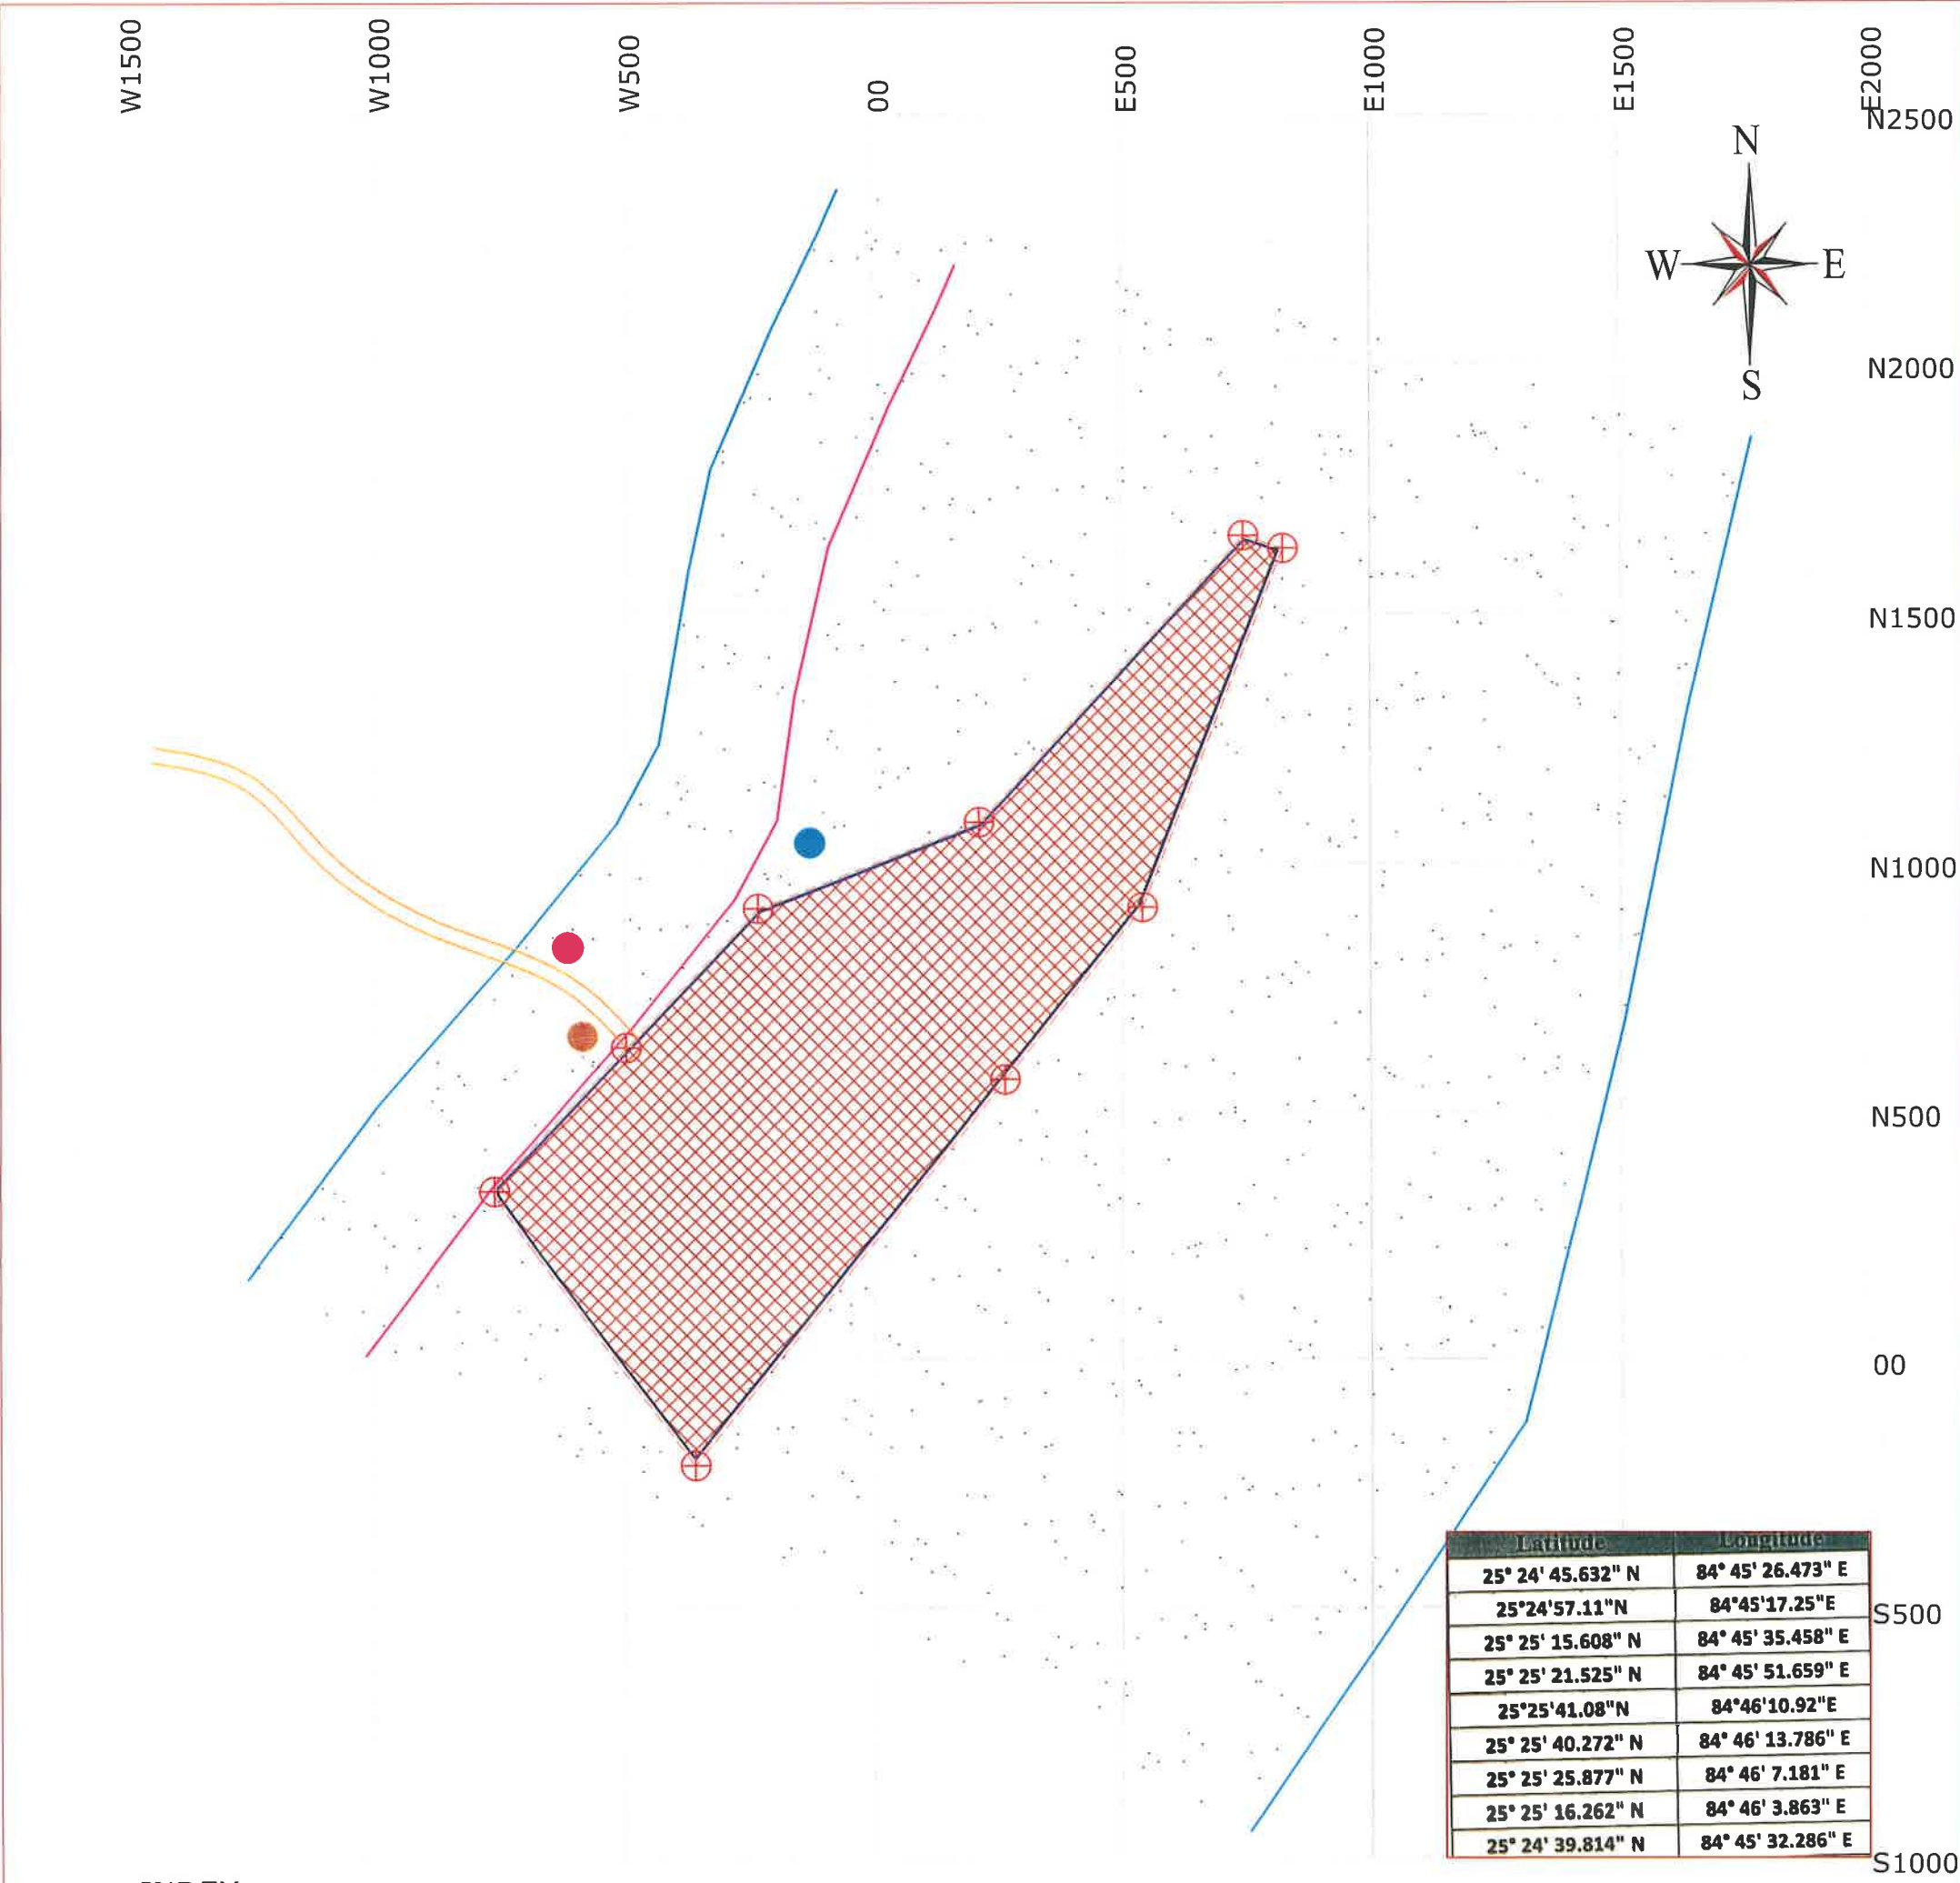

Latitude	Longitude
25° 24' 45.632" N	84° 45' 26.473" E
25° 24' 57.11" N	84° 45' 17.25" E
25° 25' 15.608" N	84° 45' 35.458" E
25° 25' 21.525" N	84° 45' 51.659" E
25° 25' 41.08" N	84° 46' 10.92" E
25° 25' 40.272" N	84° 46' 13.786" E
25° 25' 25.877" N	84° 46' 7.181" E
25° 25' 16.262" N	84° 46' 3.863" E
25° 24' 39.814" N	84° 45' 32.286" E

INDEX

- APPLIED AREA
- SAND EXTRACTION AREA
- GRID LINE
- APPROACH ROAD
- RIVER SAND
- RIVER BED
- 7.5M SAFETY BARRIER

- PROPOSED BOUNDARY PILLARS
- 1/4 TH LINE OF RIVER WIDTH

MONITORING STATION

AIR MONITORING STATION

NOISE MONITORING STATION

WATER MONITORING STATION

BHOJPUR_SON_15 SAND MINE

MOUZA - CHILHAUNS ,
ANCHAL - SANDESH,
DISTRICT - BHOJPUR, STATE - BIHAR

APPLICANT: M/S ACCENT MINMET RESOURCES PVT. LTD.
DIRECTOR - SRI. NARENDRA SINGH

ENVIRONMENT MANAGEMENT PLAN

APPLIED AREA: 94.00 HA

SCALE 1:4000PLATE NO. - 6

UNITED EXPLORATION INDIA PVT. LTD.
NABET/MPA-MPP/IA/006
DATED - MAR16,2024 TO MARCH 11, 2024

