


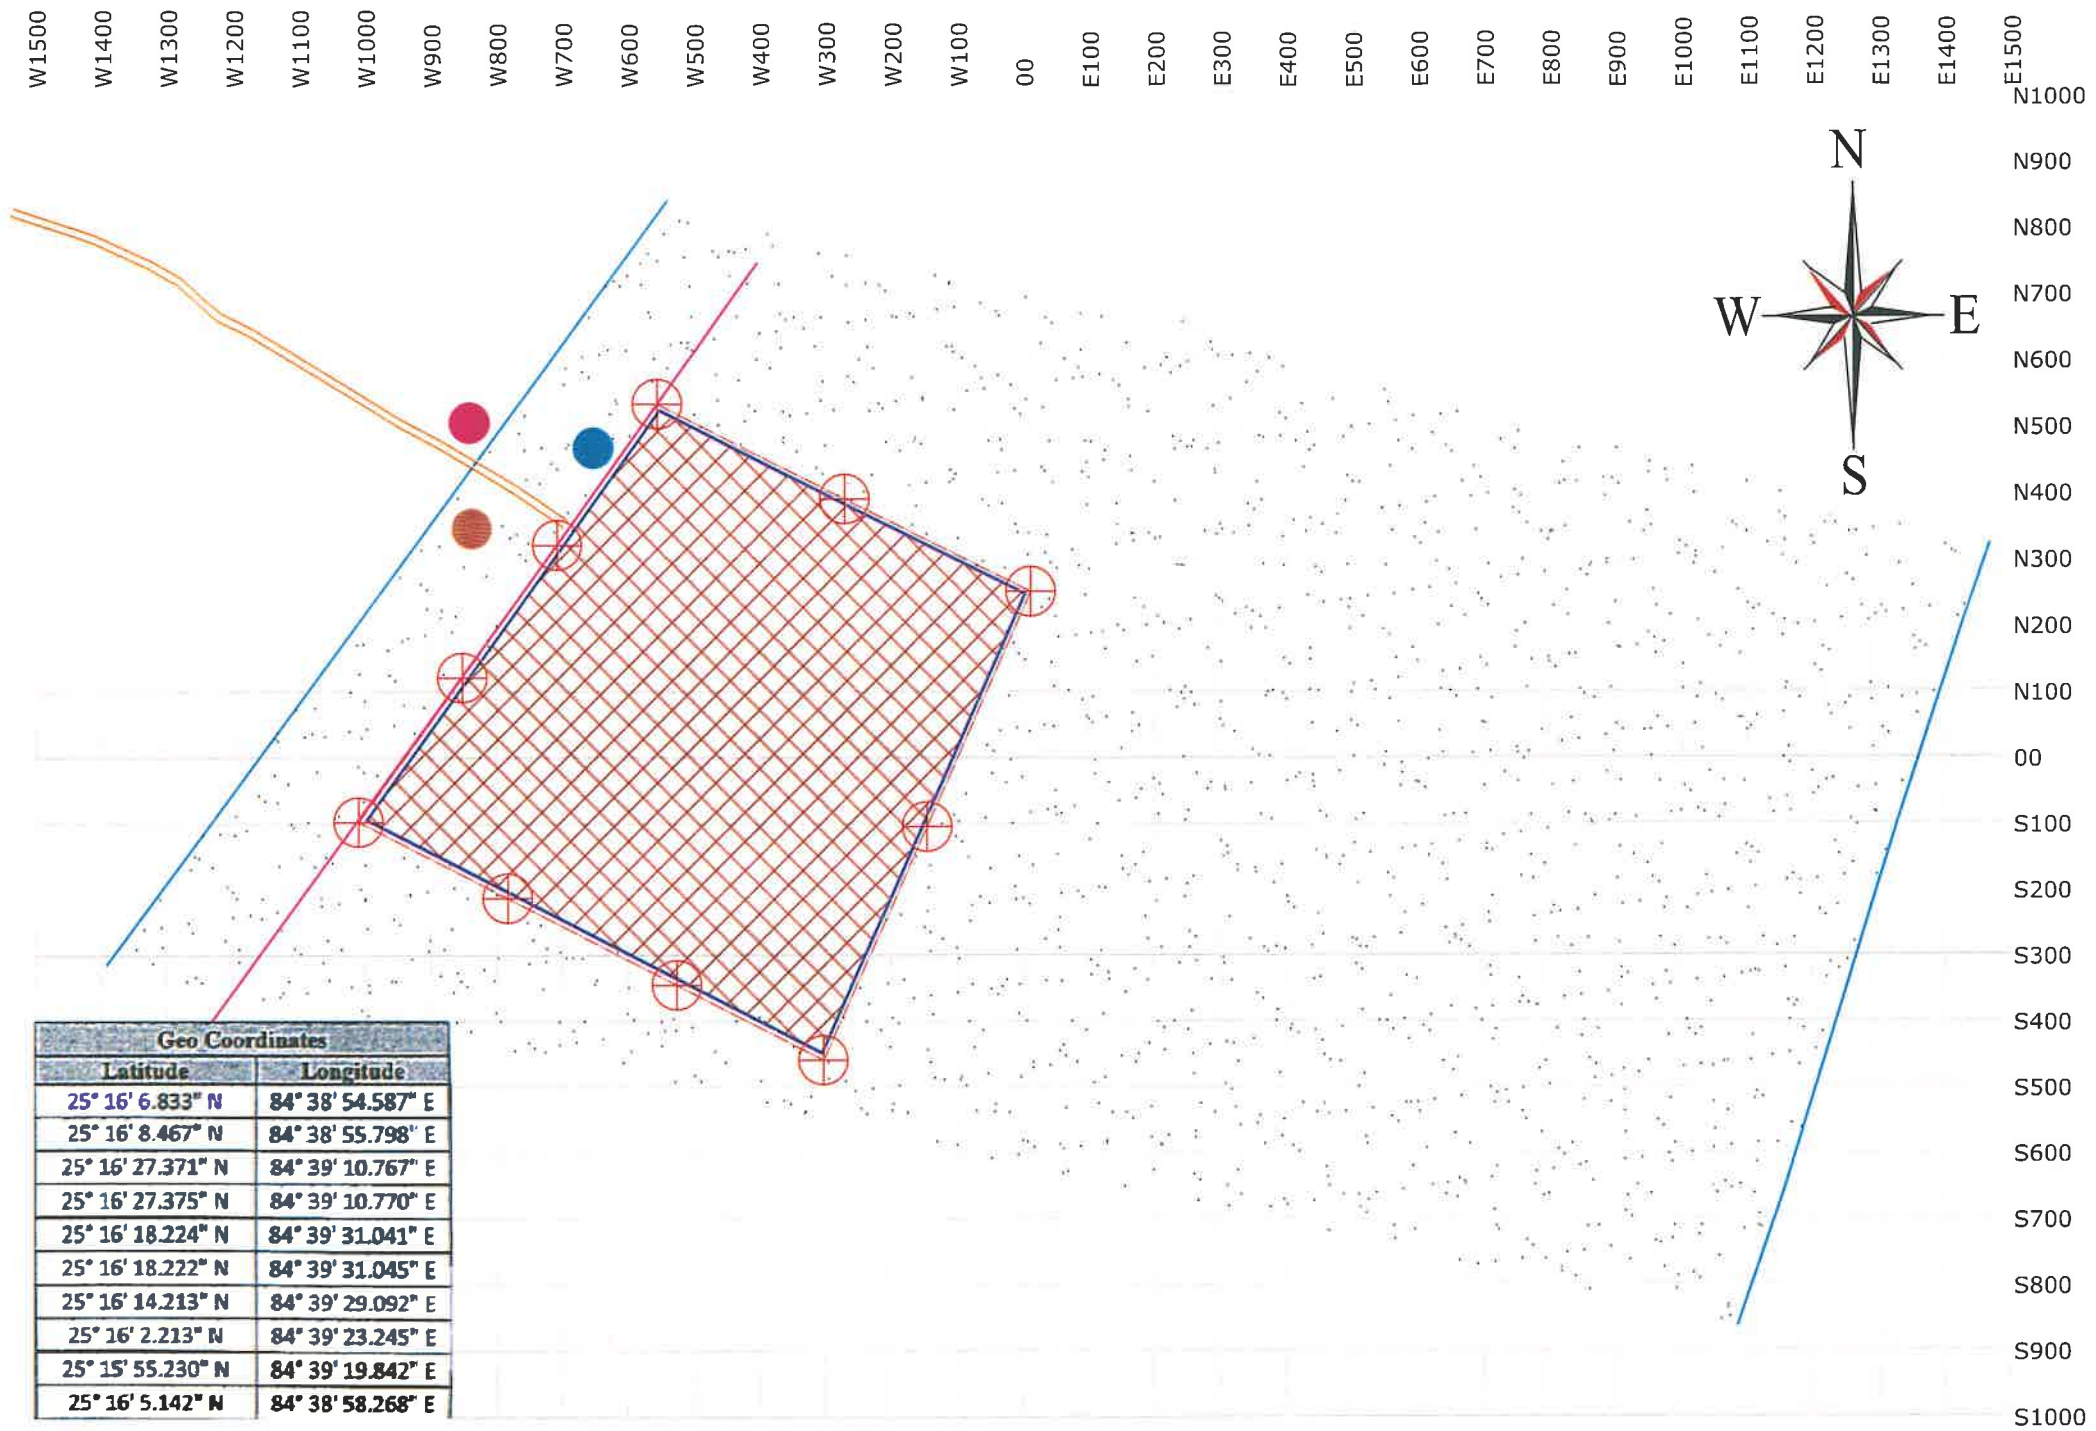

Geo Coordinates	
Latitude	Longitude
25° 16' 6.833" N	84° 38' 54.587" E
25° 16' 8.467" N	84° 38' 55.798" E
25° 16' 27.371" N	84° 39' 10.767" E
25° 16' 27.375" N	84° 39' 10.770" E
25° 16' 18.224" N	84° 39' 31.041" E
25° 16' 18.222" N	84° 39' 31.045" E
25° 16' 14.213" N	84° 39' 29.092" E
25° 16' 2.213" N	84° 39' 23.245" E
25° 15' 55.230" N	84° 39' 19.842" E
25° 16' 5.142" N	84° 38' 58.268" E

INDEX

	APPLIED AREA		1/4TH LINE OF RIVER WIDTH
	SAND EXTRACTION		
	GRID LINE		
	APPROACH ROAD		
	RIVER SAND		
	RIVER BED		
	7.5M SAFETY BARRIER		
	PROPOSED BOUNDARY PILLARS		
MONITORING STATION			
	AIR MONITORING STATION		
	NOISE MONITORING STATION		
	WATER MONITORING STATION		

BHOJPUR_SON_28 SAND MINE

MOUZA - BANSIDIHRI,
ANCHAL - SAHAR,
DISTRICT - BHOJPUR, STATE - BIHAR

APPLICANT: SRI. BIJENDRA KUMAR

ENVIRONMENT MANAGEMENT PLAN

APPLIED AREA: 05.00 HA

SCALE 1:4000

PLATE NO. 6

UNITED EXPLORATION INDIA PVT. LTD.
NABET/APA-MPPA/IA/006
DATED - MAR16,2021 TO MARCH 11, 2024