
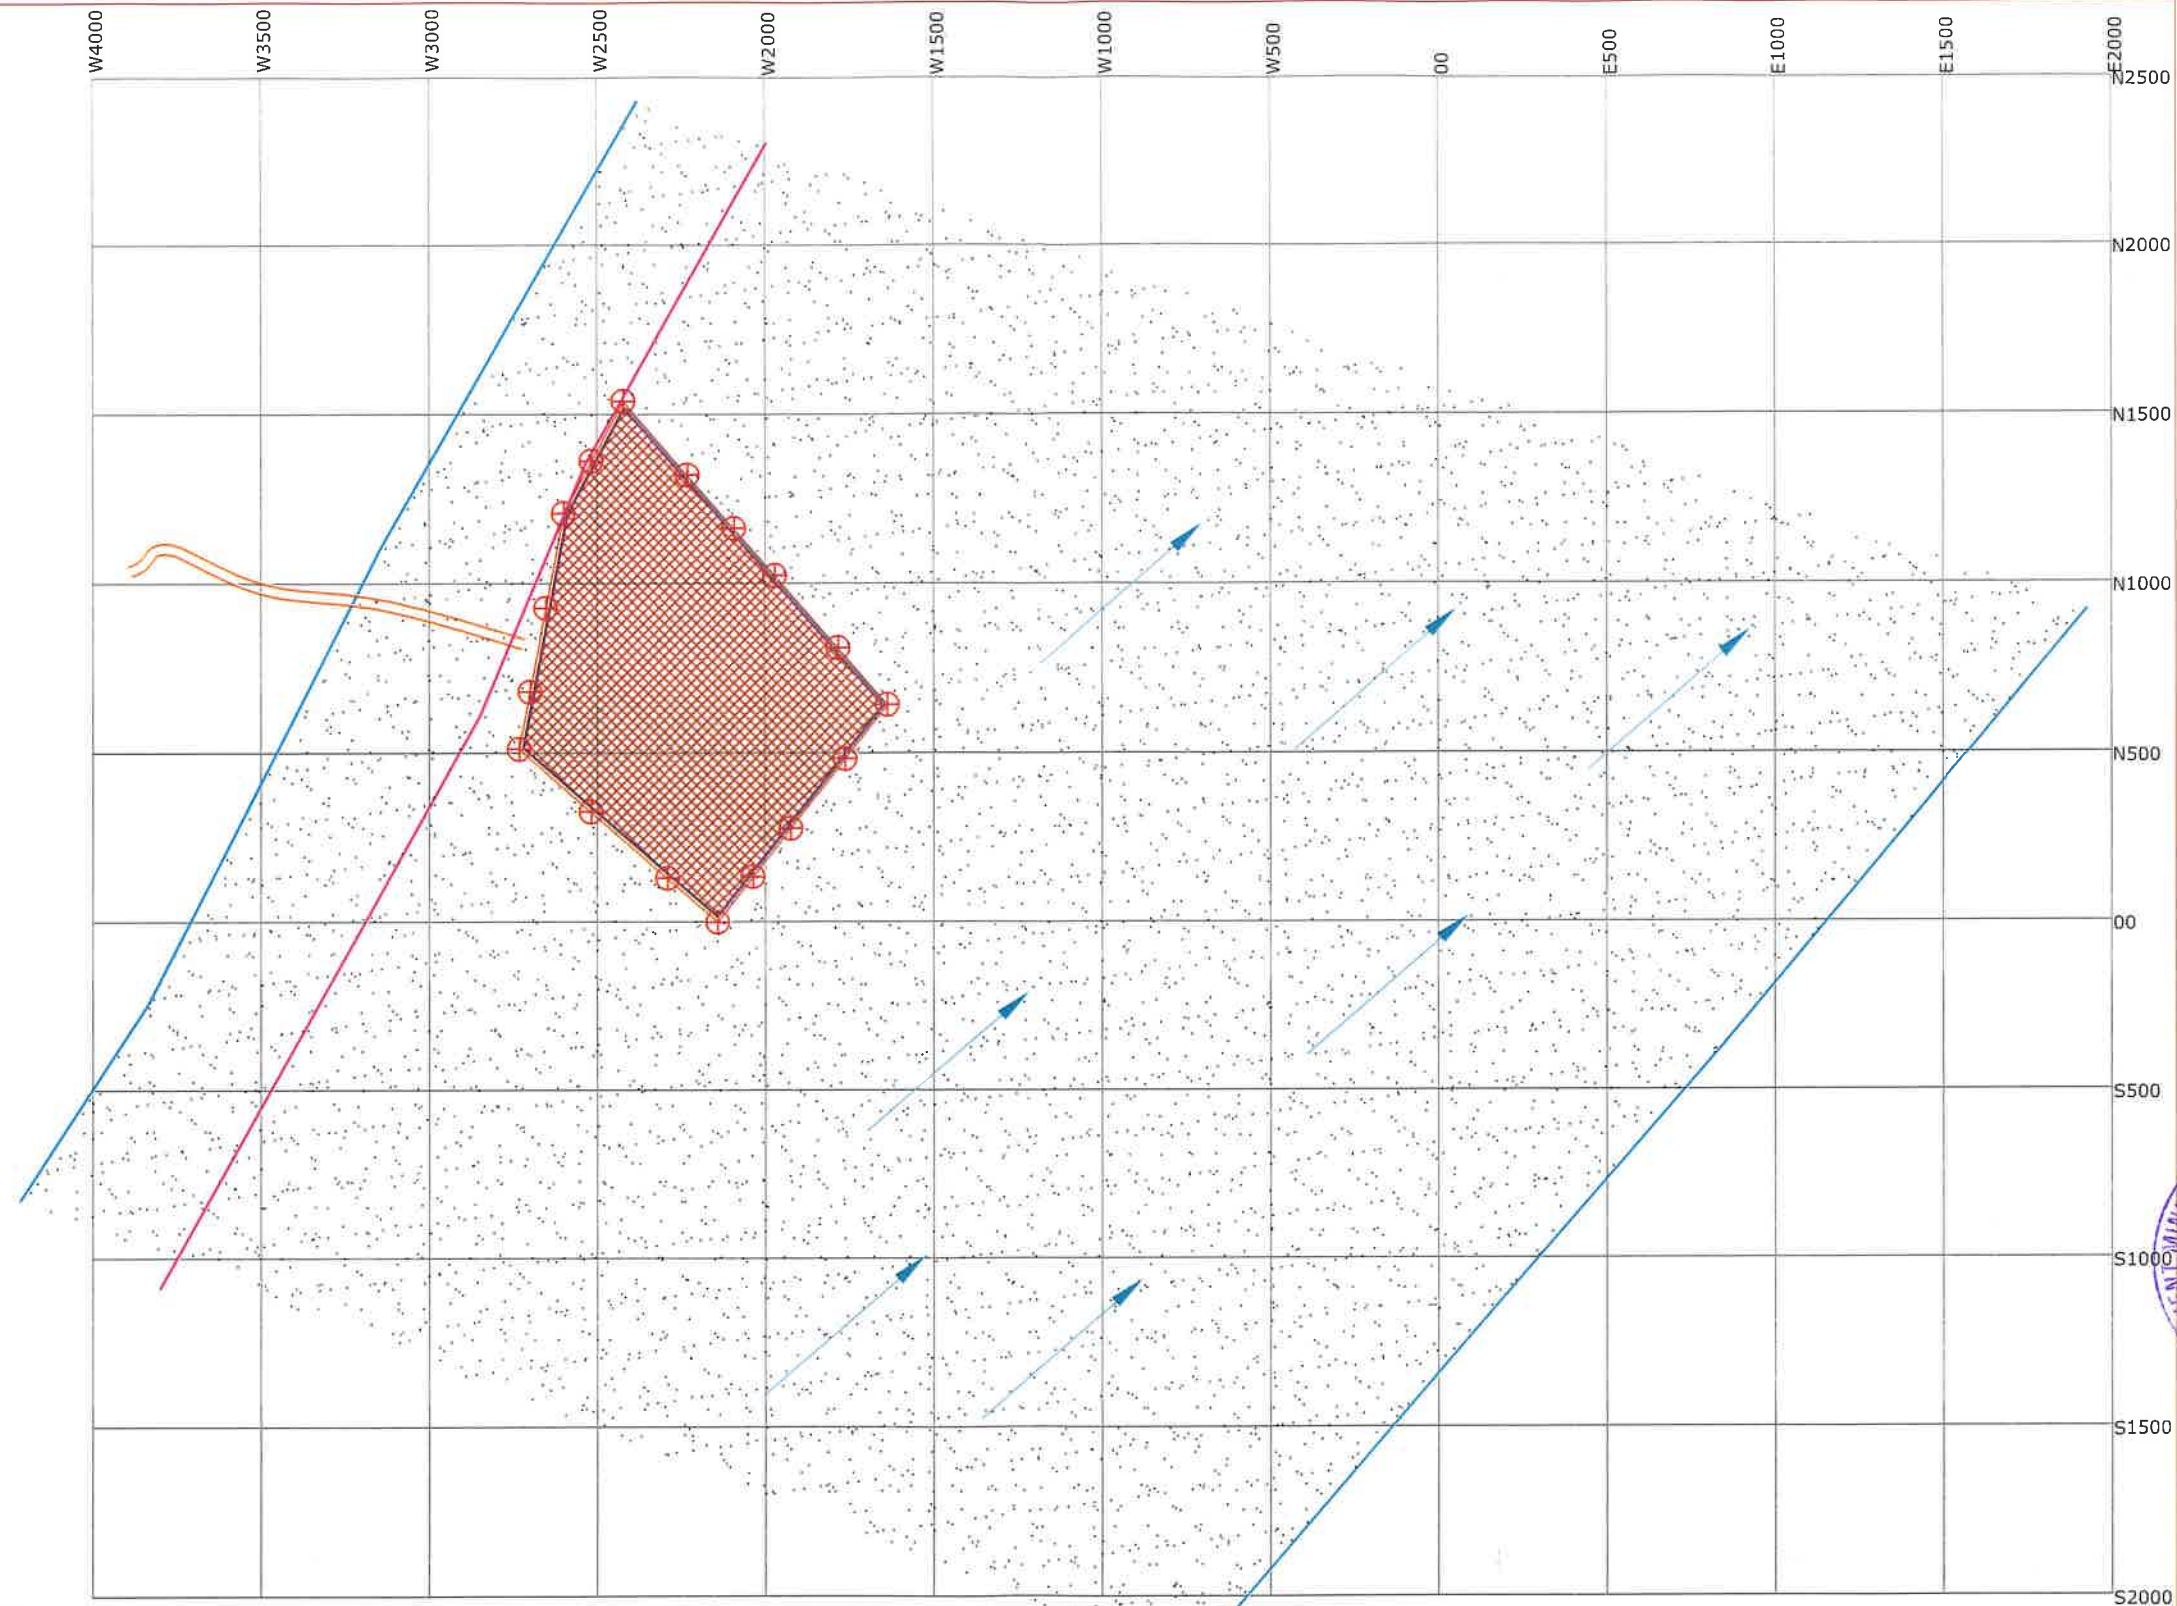
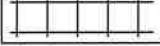


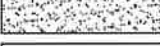

INDEX

- | | | | |
|---|---------------------------|---|----------------------------|
|  | APPLIED AREA |  | 1/8 TH LINE OF RIVER WIDTH |
|  | SAND EXTRACTION AREA | | |
|  | GRID LINE | | |
|  | APPROACH ROAD | | |
|  | RIVER SAND | | |
|  | RIVER BED | | |
|  | 7.5M SAFETY BARRIER | | |
|  | PROPOSED BOUNDARY PILLARS | | |
- SECTION ALONG AA'

LATITUDE	LONGITUDE
24° 56' 9.484" N	84° 13' 20.731" E
24° 56' 19.846" N	84° 13' 26.610" E
24° 56' 20.284" N	84° 13' 26.840" E
24° 56' 11.872" N	84° 13' 34.857" E
24° 56' 10.578" N	84° 13' 36.091" E
24° 56' 5.334" N	84° 13' 41.089" E
24° 56' 4.068" N	84° 13' 42.296" E
24° 55' 58.969" N	84° 13' 47.156" E

24° 55' 56.941" N	84° 13' 49.089" E
24° 55' 54.112" N	84° 13' 51.785" E
24° 55' 53.965" N	84° 13' 51.925" E
24° 55' 53.114" N	84° 13' 52.736" E
24° 55' 51.598" N	84° 13' 54.181" E
24° 55' 51.510" N	84° 13' 54.265" E
24° 55' 51.066" N	84° 13' 54.688" E
24° 55' 50.873" N	84° 13' 54.872" E
24° 55' 50.742" N	84° 13' 54.731" E
24° 55' 30.130" N	84° 13' 36.862" E
24° 55' 46.783" N	84° 13' 15.889" E
24° 56' 9.484" N	84° 13' 20.731" E

ROHTAS SON 12 SAND MINE	
MOUZA - BHUSAHULA/CHAINPUR, ANCHAL - DEHRI, DISTRICT - ROHTAS, STATE - BIHAR	
APPLICANT: SRI. ARVIND KUMAR	
ENVIRONMENT MANAGEMENT PLAN	
APPLIED AREA - 12.00 HA	
SCALE 1:4000	PLATE NO. - 6
UNITED EXPLORATION INDIA PVT. LTD. NABETA/PA-MRPA/1/006 DATED - MARCH 2021 TO MARCH 11, 2024	