



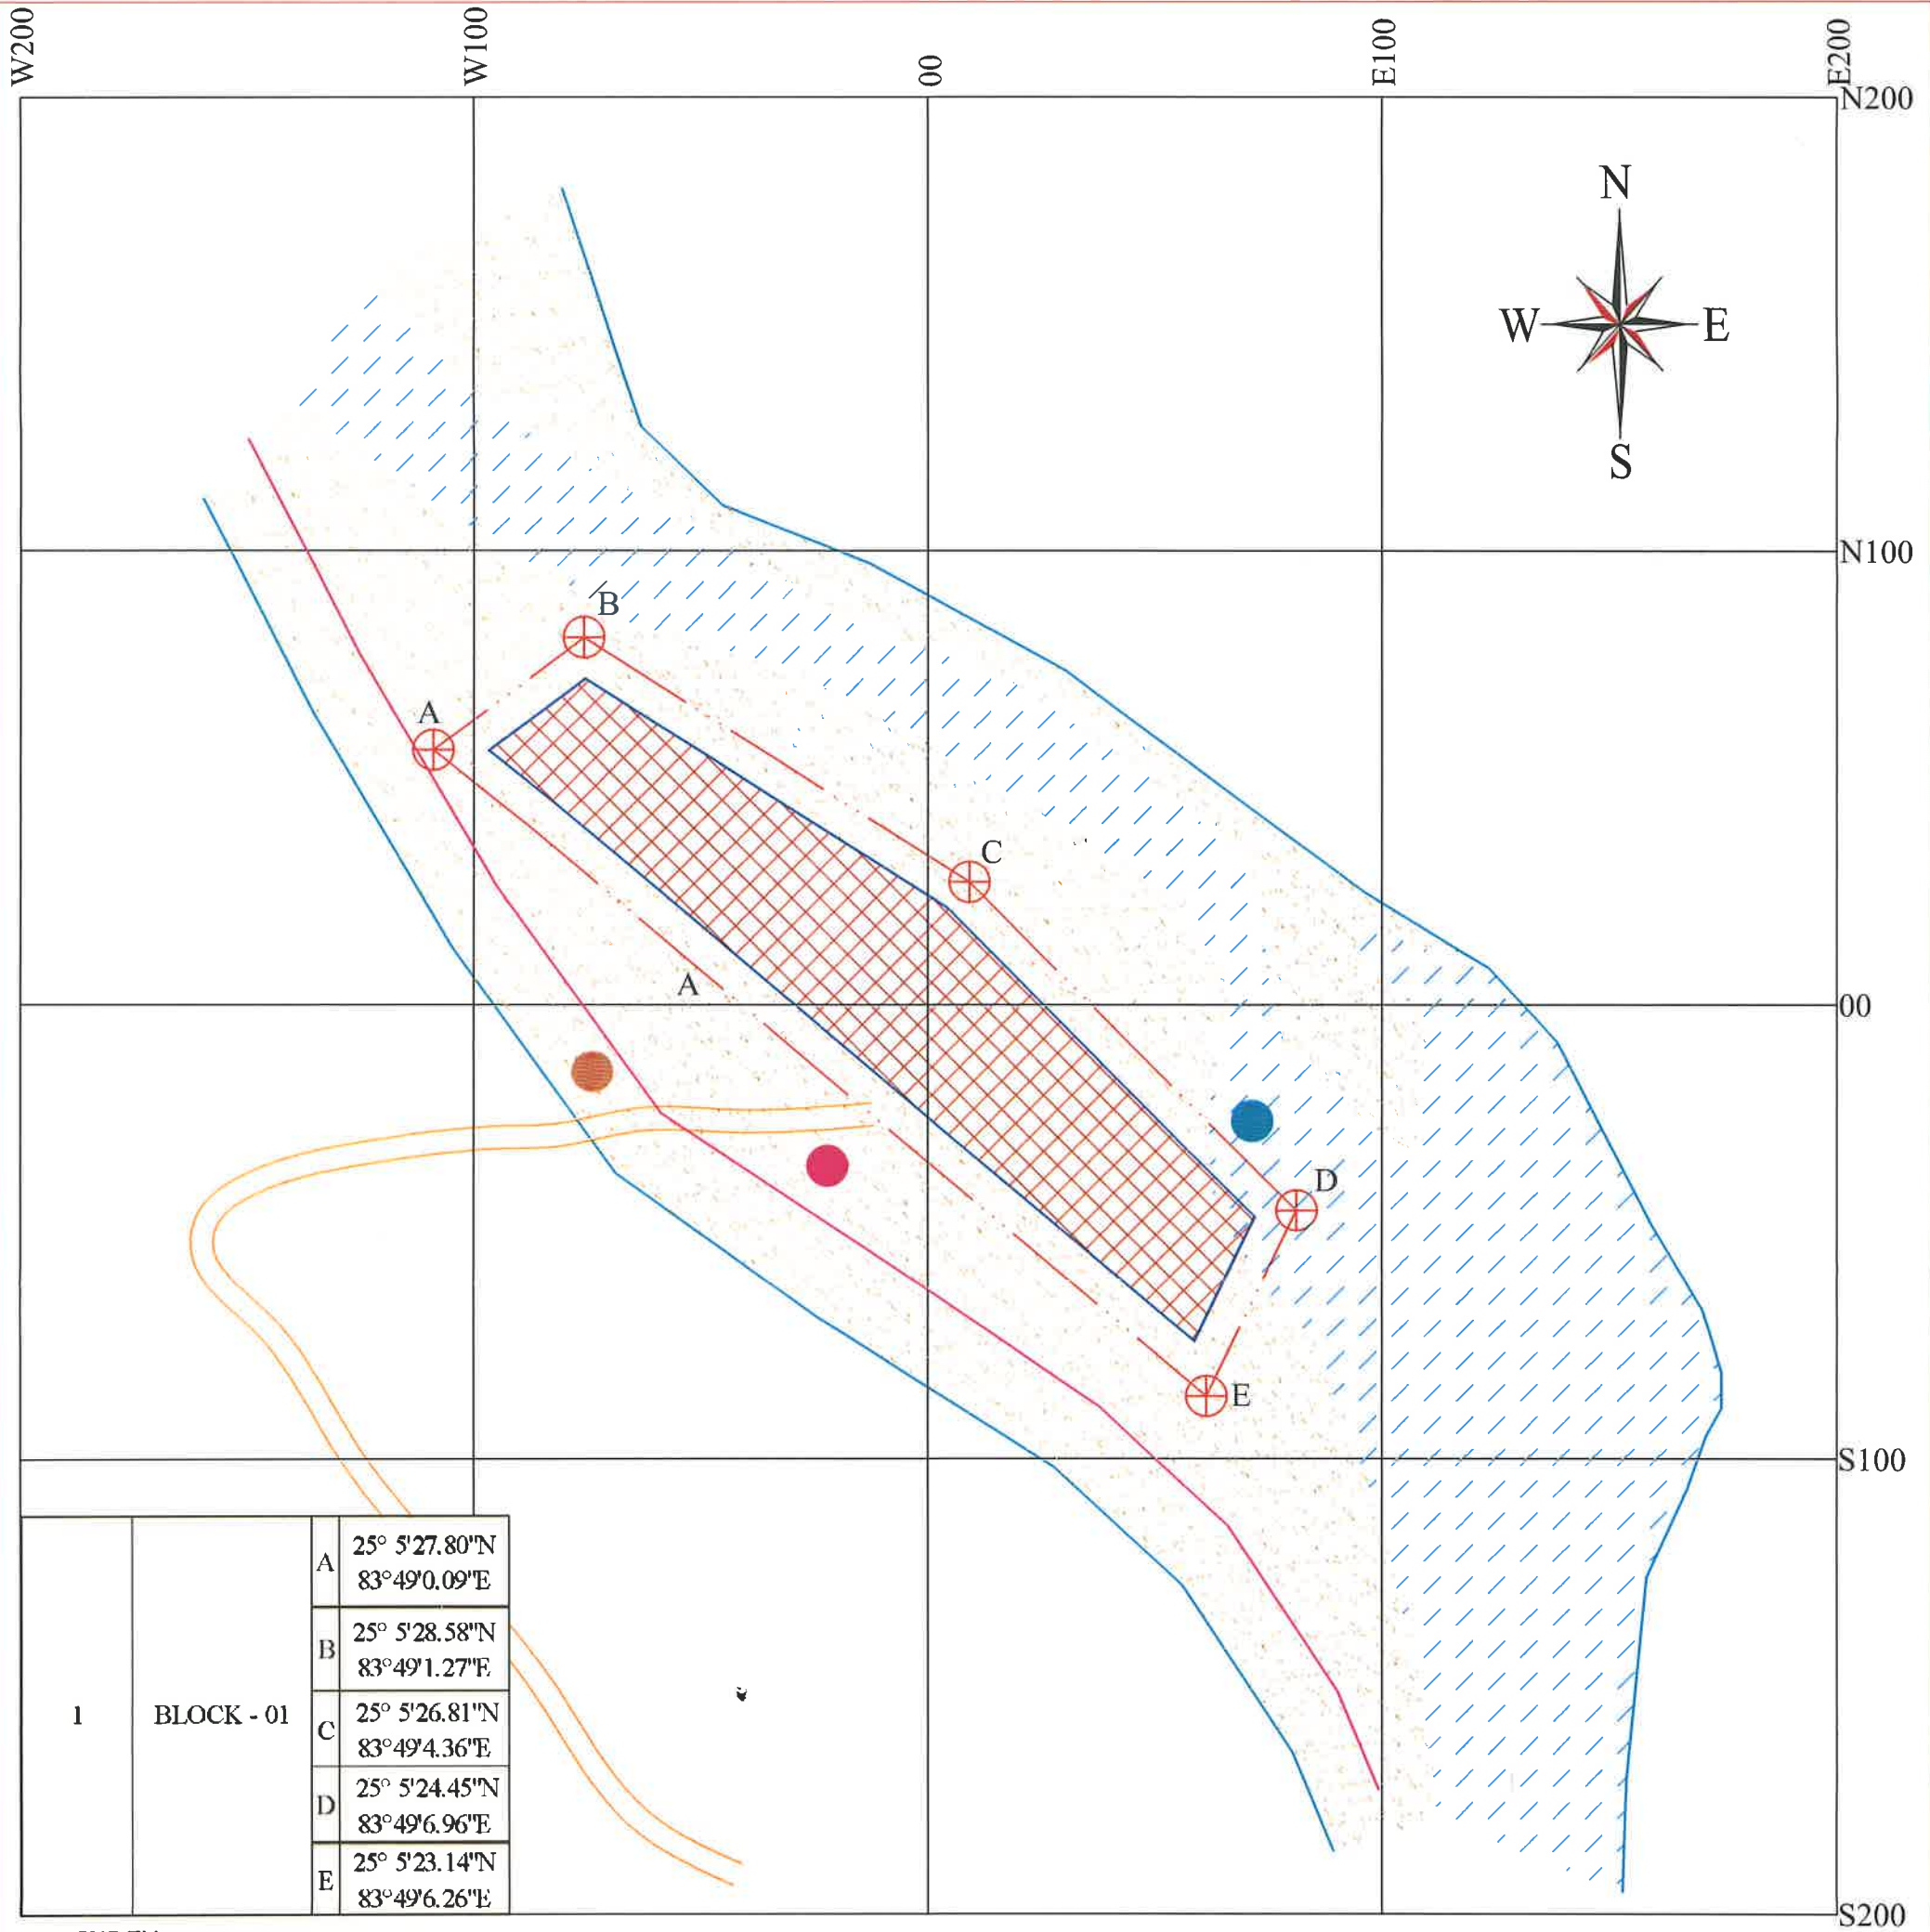

INDEX

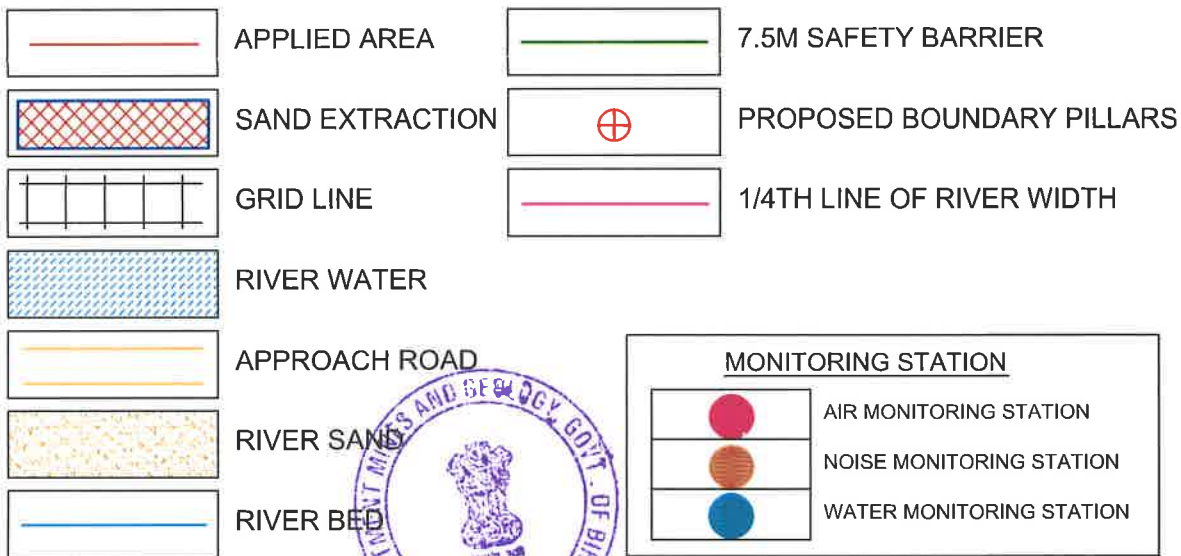

KAIMUR_KUDRA_01 SAND MINE

MOUZA - WAINA,
BLOCK - 1,
DISTRICT - KAIMUR, STATE - BIHAR

APPLICANT: RISHABH PRATAP SINGH


ENVIRONMENT MANAGEMENT PLAN

APPLIED AREA - 1.00 HA

SCALE 1:1500

PLATE NO. 6

UNITED EXPLORATION INDIA PVT. LTD.
NABET/PA-MPPA/IA/006
DATED - MARCH 14, 2021 TO MARCH 11, 2024

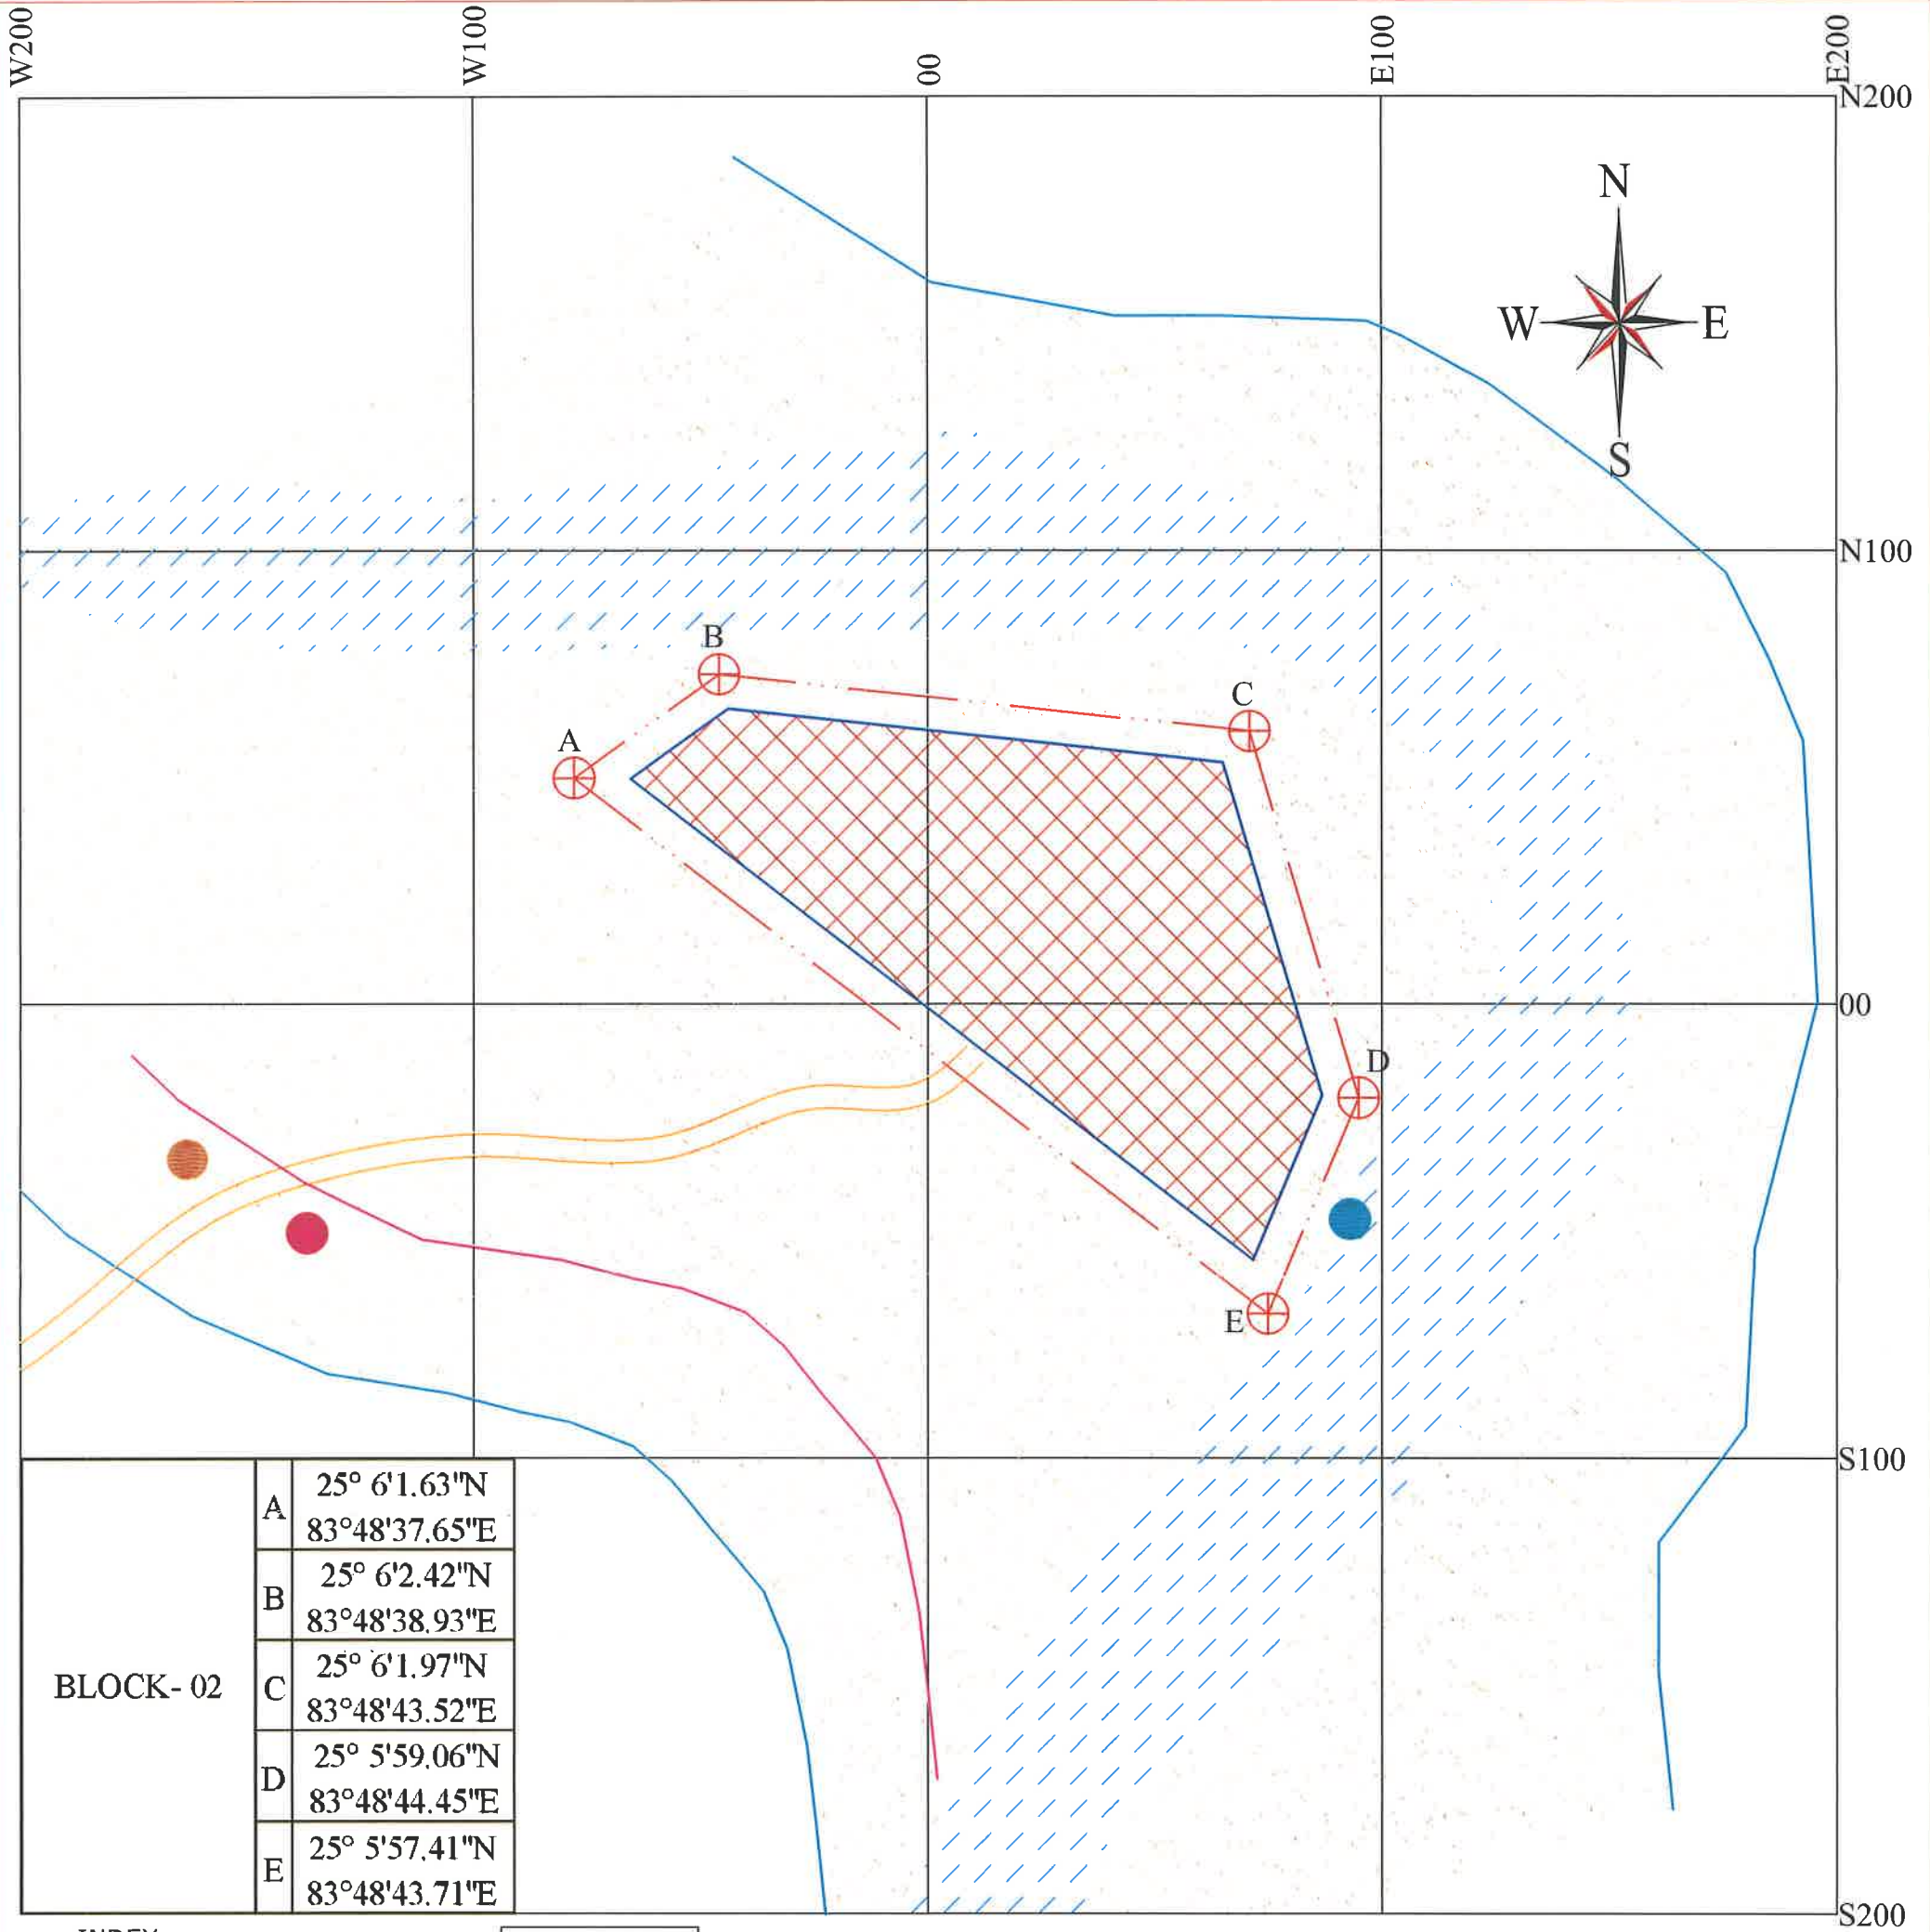

INDEX

	APPLIED AREA
	SAND EXTRACTION
	GRID LINE
	RIVER WATER
	APPROACH ROAD
	RIVER SAND
	RIVER BED


	7.5M SAFETY BARRIER
	PROPOSED BOUNDARY PILLARS
	1/4TH LINE OF RIVER WIDTH

MONITORING STATION

	AIR MONITORING STATION
	NOISE MONITORING STATION
	WATER MONITORING STATION



KAIMUR_KUDRA_01 SAND MINE	
MOUZA - ETAHI, BLOCK - 2, DISTRICT - KAIMUR, STATE - BIHAR	
APPLICANT: RISHABH PRATAP SINGH	
ENVIRONMENT MANAGEMENT PLAN	
APPLIED AREA - 1.25 HA	
SCALE 1:1500	PLATE NO. 6
UNITED EXPLORATION INDIA PVT. LTD. NABET/APA-MPPA/IA/006 DATED - MARCH 16, 2021 TO MARCH 11, 2024	

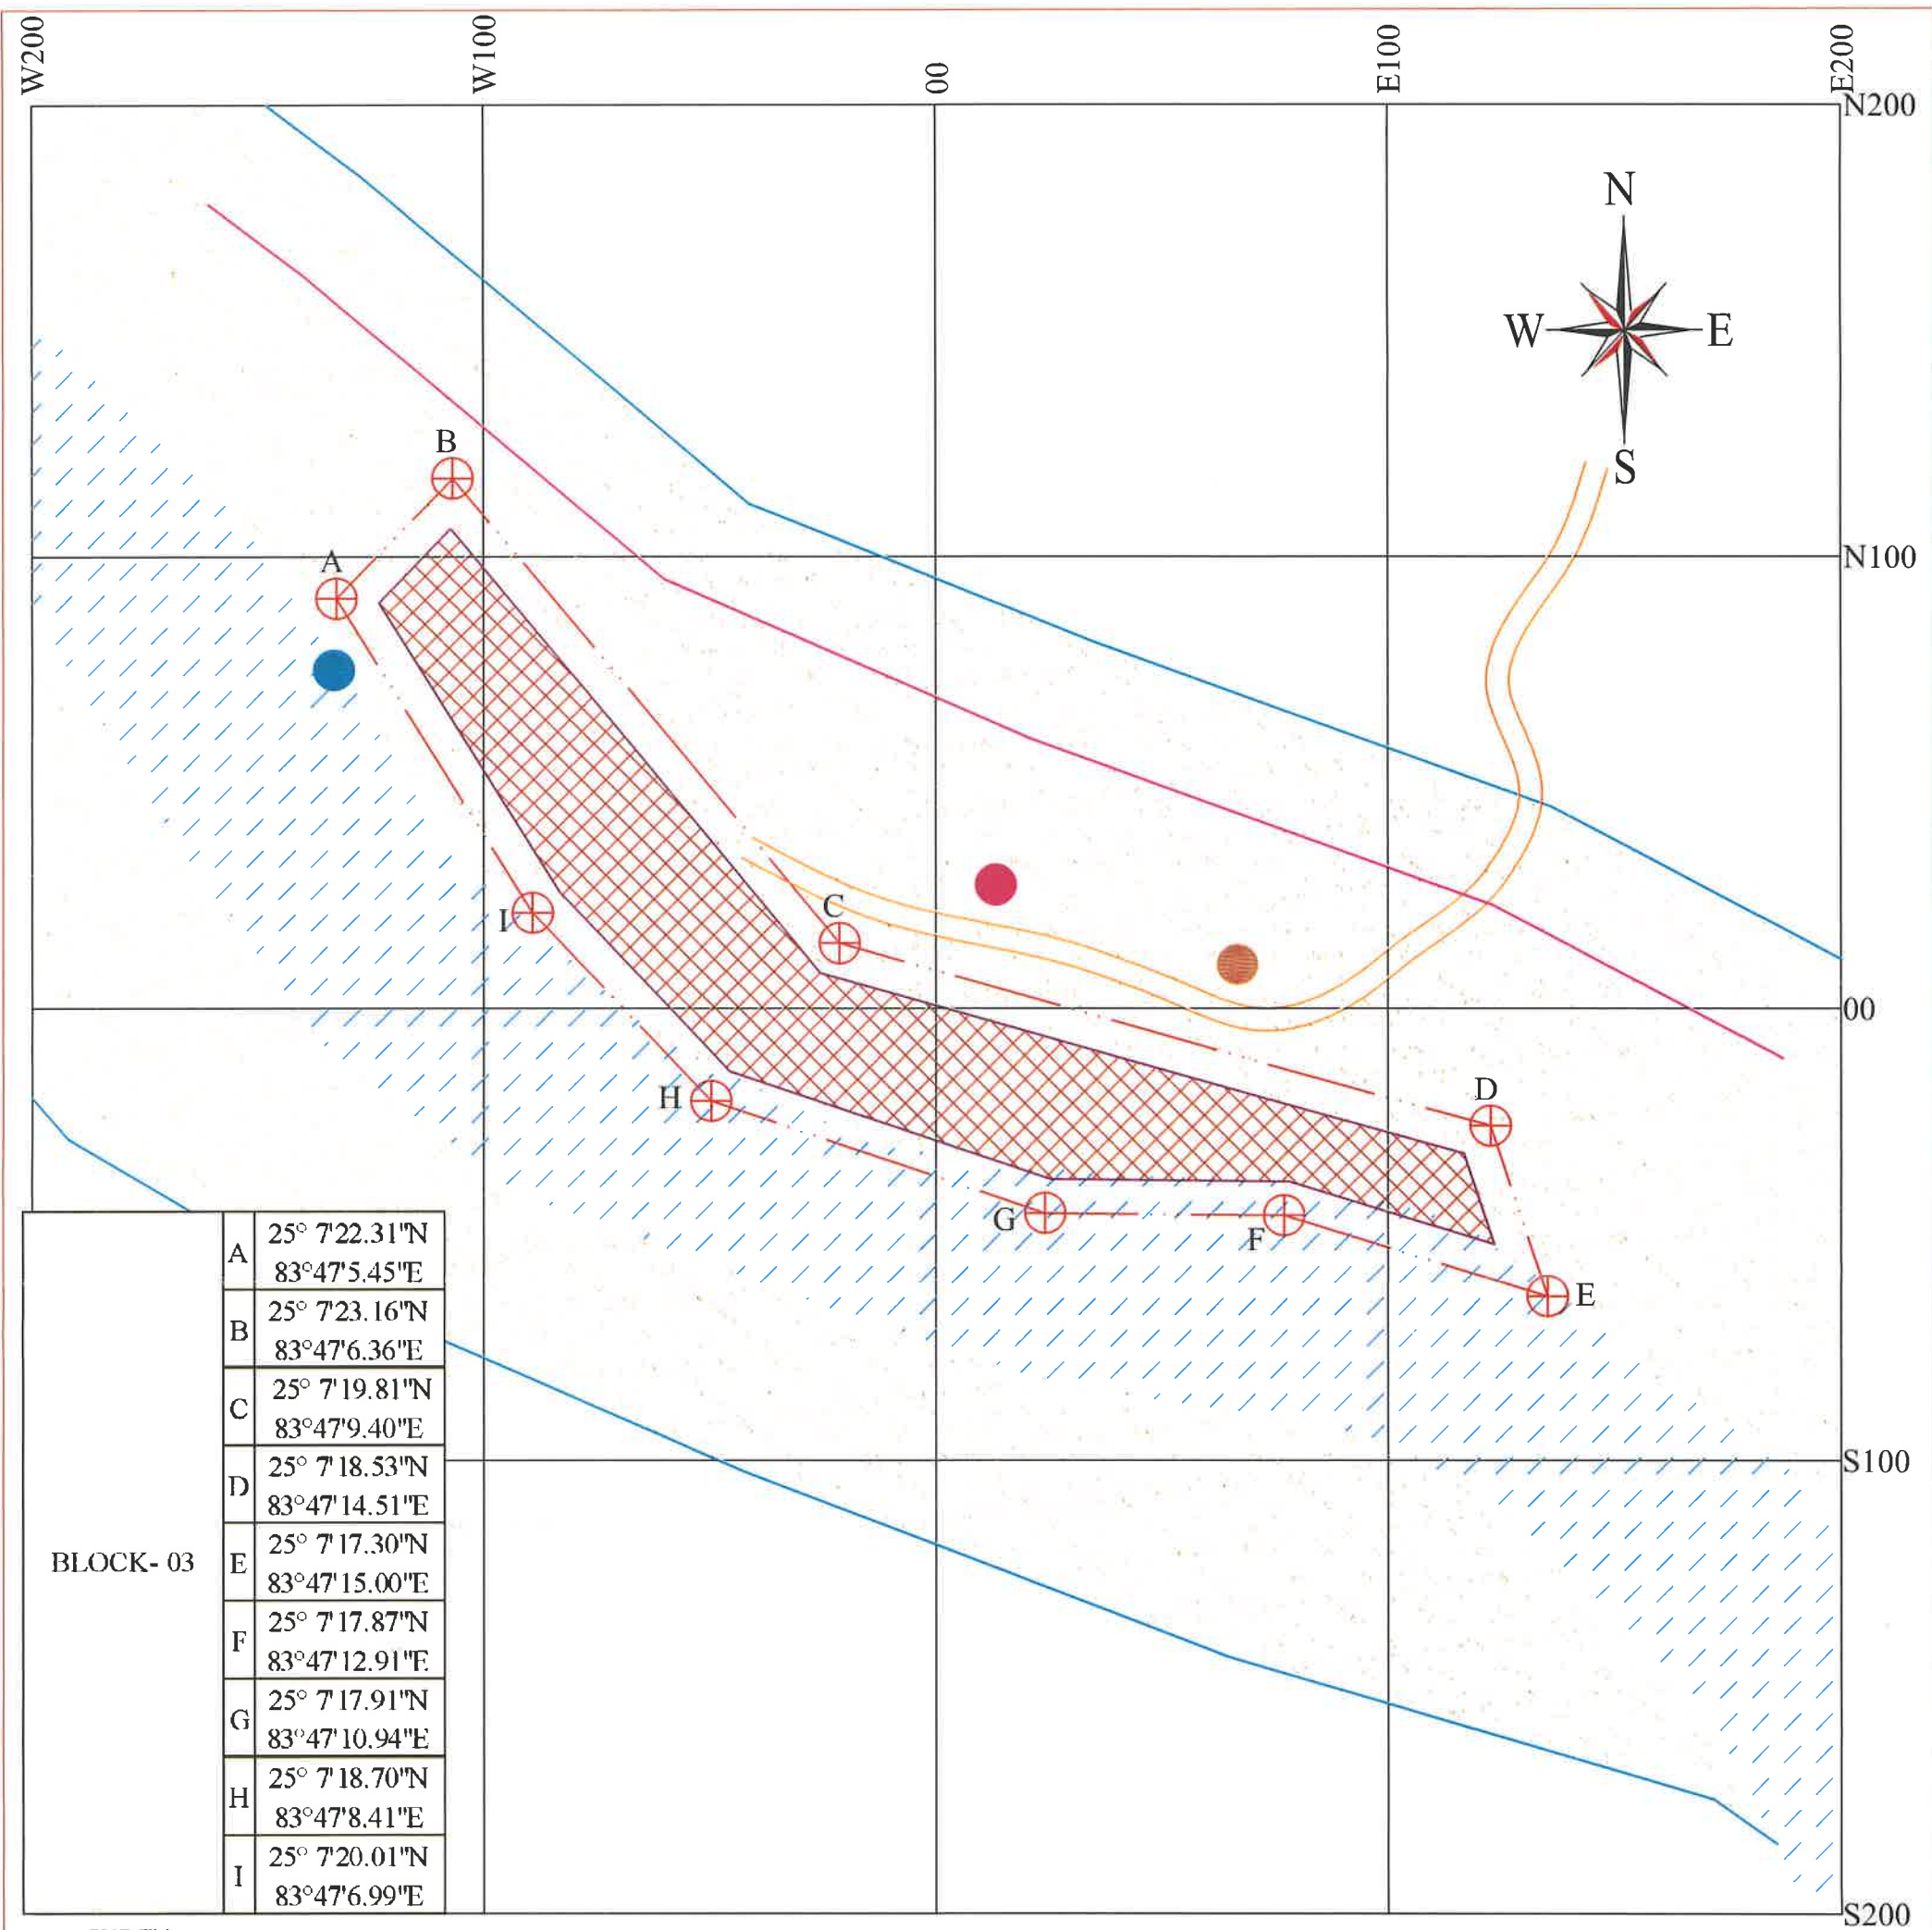

BLOCK- 03	A	25° 7'22.31"N 83°47'5.45"E
	B	25° 7'23.16"N 83°47'6.36"E
	C	25° 7'19.81"N 83°47'9.40"E
	D	25° 7'18.53"N 83°47'14.51"E
	E	25° 7'17.30"N 83°47'15.00"E
	F	25° 7'17.87"N 83°47'12.91"E
	G	25° 7'17.91"N 83°47'10.94"E
	H	25° 7'18.70"N 83°47'8.41"E
	I	25° 7'20.01"N 83°47'6.99"E

INDEX

	APPLIED AREA		7.5M SAFETY BARRIER						
	SAND EXTRACTION		PROPOSED BOUNDARY PILLARS						
	GRID LINE		1/4TH LINE OF RIVER WIDTH						
	RIVER WATER	<u>MONITORING STATION</u><table><tr><td></td><td>AIR MONITORING STATION</td></tr><tr><td></td><td>NOISE MONITORING STATION</td></tr><tr><td></td><td>WATER MONITORING STATION</td></tr></table>			AIR MONITORING STATION		NOISE MONITORING STATION		WATER MONITORING STATION
	AIR MONITORING STATION								
	NOISE MONITORING STATION								
	WATER MONITORING STATION								
	APPROACH ROAD								
	RIVER SAND								
	RIVER BED								

KAIMUR_KUDRA_01 SAND MINE

MOUZA - BASHI,
BLOCK - 3,
DISTRICT - KAIMUR, STATE - BIHAR

APPLICANT: RISHABH PRATAP SINGH


ENVIRONMENT MANAGEMENT PLAN

APPLIED AREA: 1.25 HA

SCALE 1:1500

PLATE NO. 6

UNITED EXPLORATION INDIA PVT. LTD.
NABET/APA-MPPA/IA/006
DATED - MARCH 16,2021 TO MARCH 11, 2024

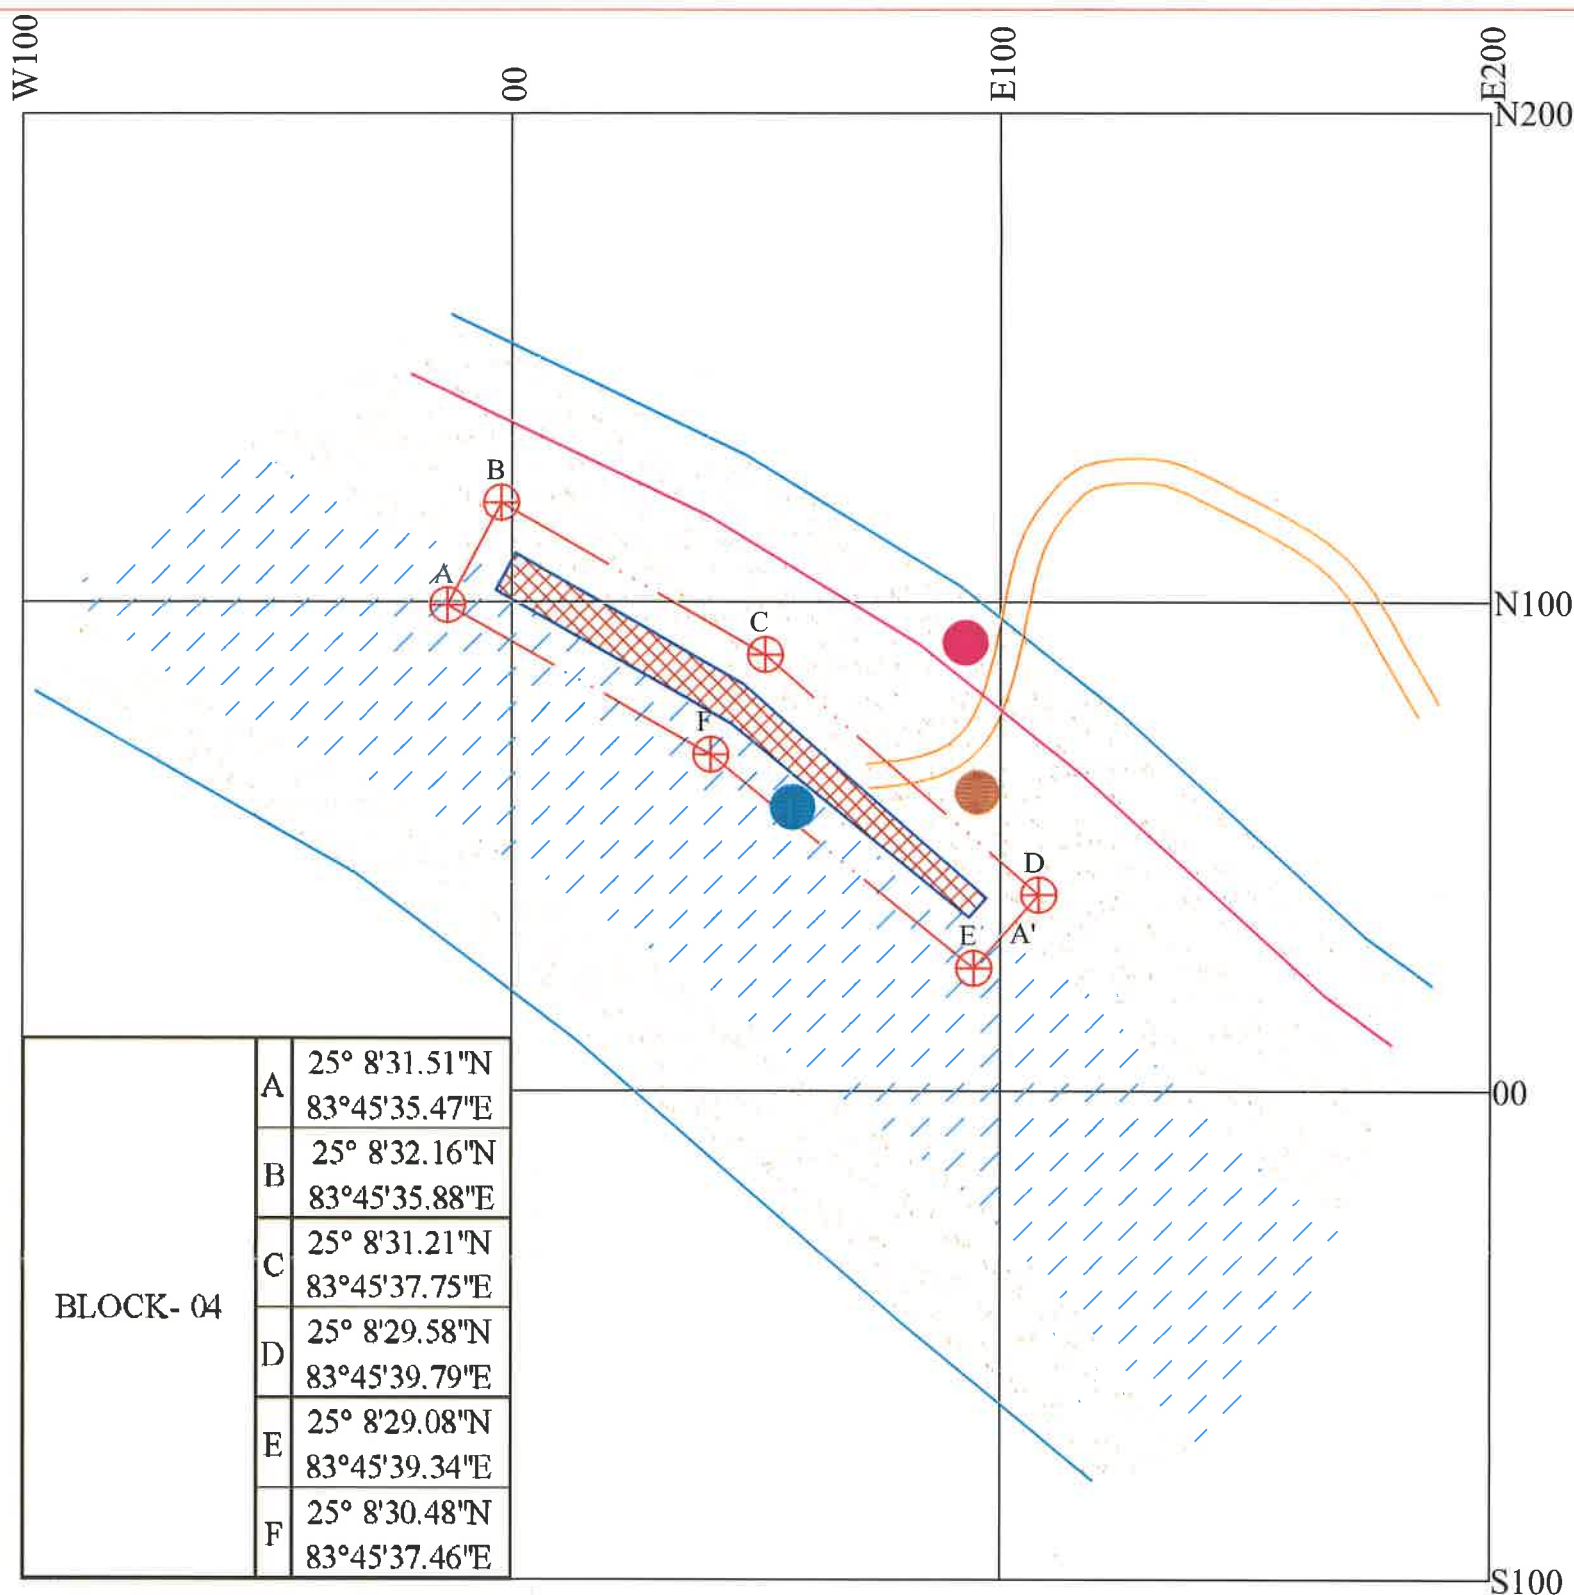

INDEX



APPLIED AREA



SAND EXTRACTION



GRID LINE



RIVER WATER



APPROACH ROAD



RIVER SAND



RIVER BED



7.5M SAFETY BARRIER




PROPOSED BOUNDARY PILLARS



1/4TH LINE OF RIVER WIDTH

MONITORING STATION

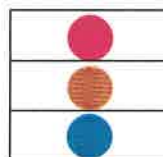

AIR MONITORING STATION

NOISE MONITORING STATION

WATER MONITORING STATION

KAIMUR_KUDRA_01 SAND MINE

MOUZA - AVIAURA,
BLOCK - 4,
DISTRICT - KAIMUR, STATE - BIHAR

APPLICANT: RISHABH PRATAP SINGH

ENVIRONMENT MANAGEMENT PLAN


APPLIED AREA: 0.3 HA

SCALE 1:1500

PLATE NO. 6

UNITED EXPLORATION INDIA PVT. LTD.
NABET/AMA-MPPA/1A/006
DATED - MARCH 16, 2021 TO MARCH 11, 2024



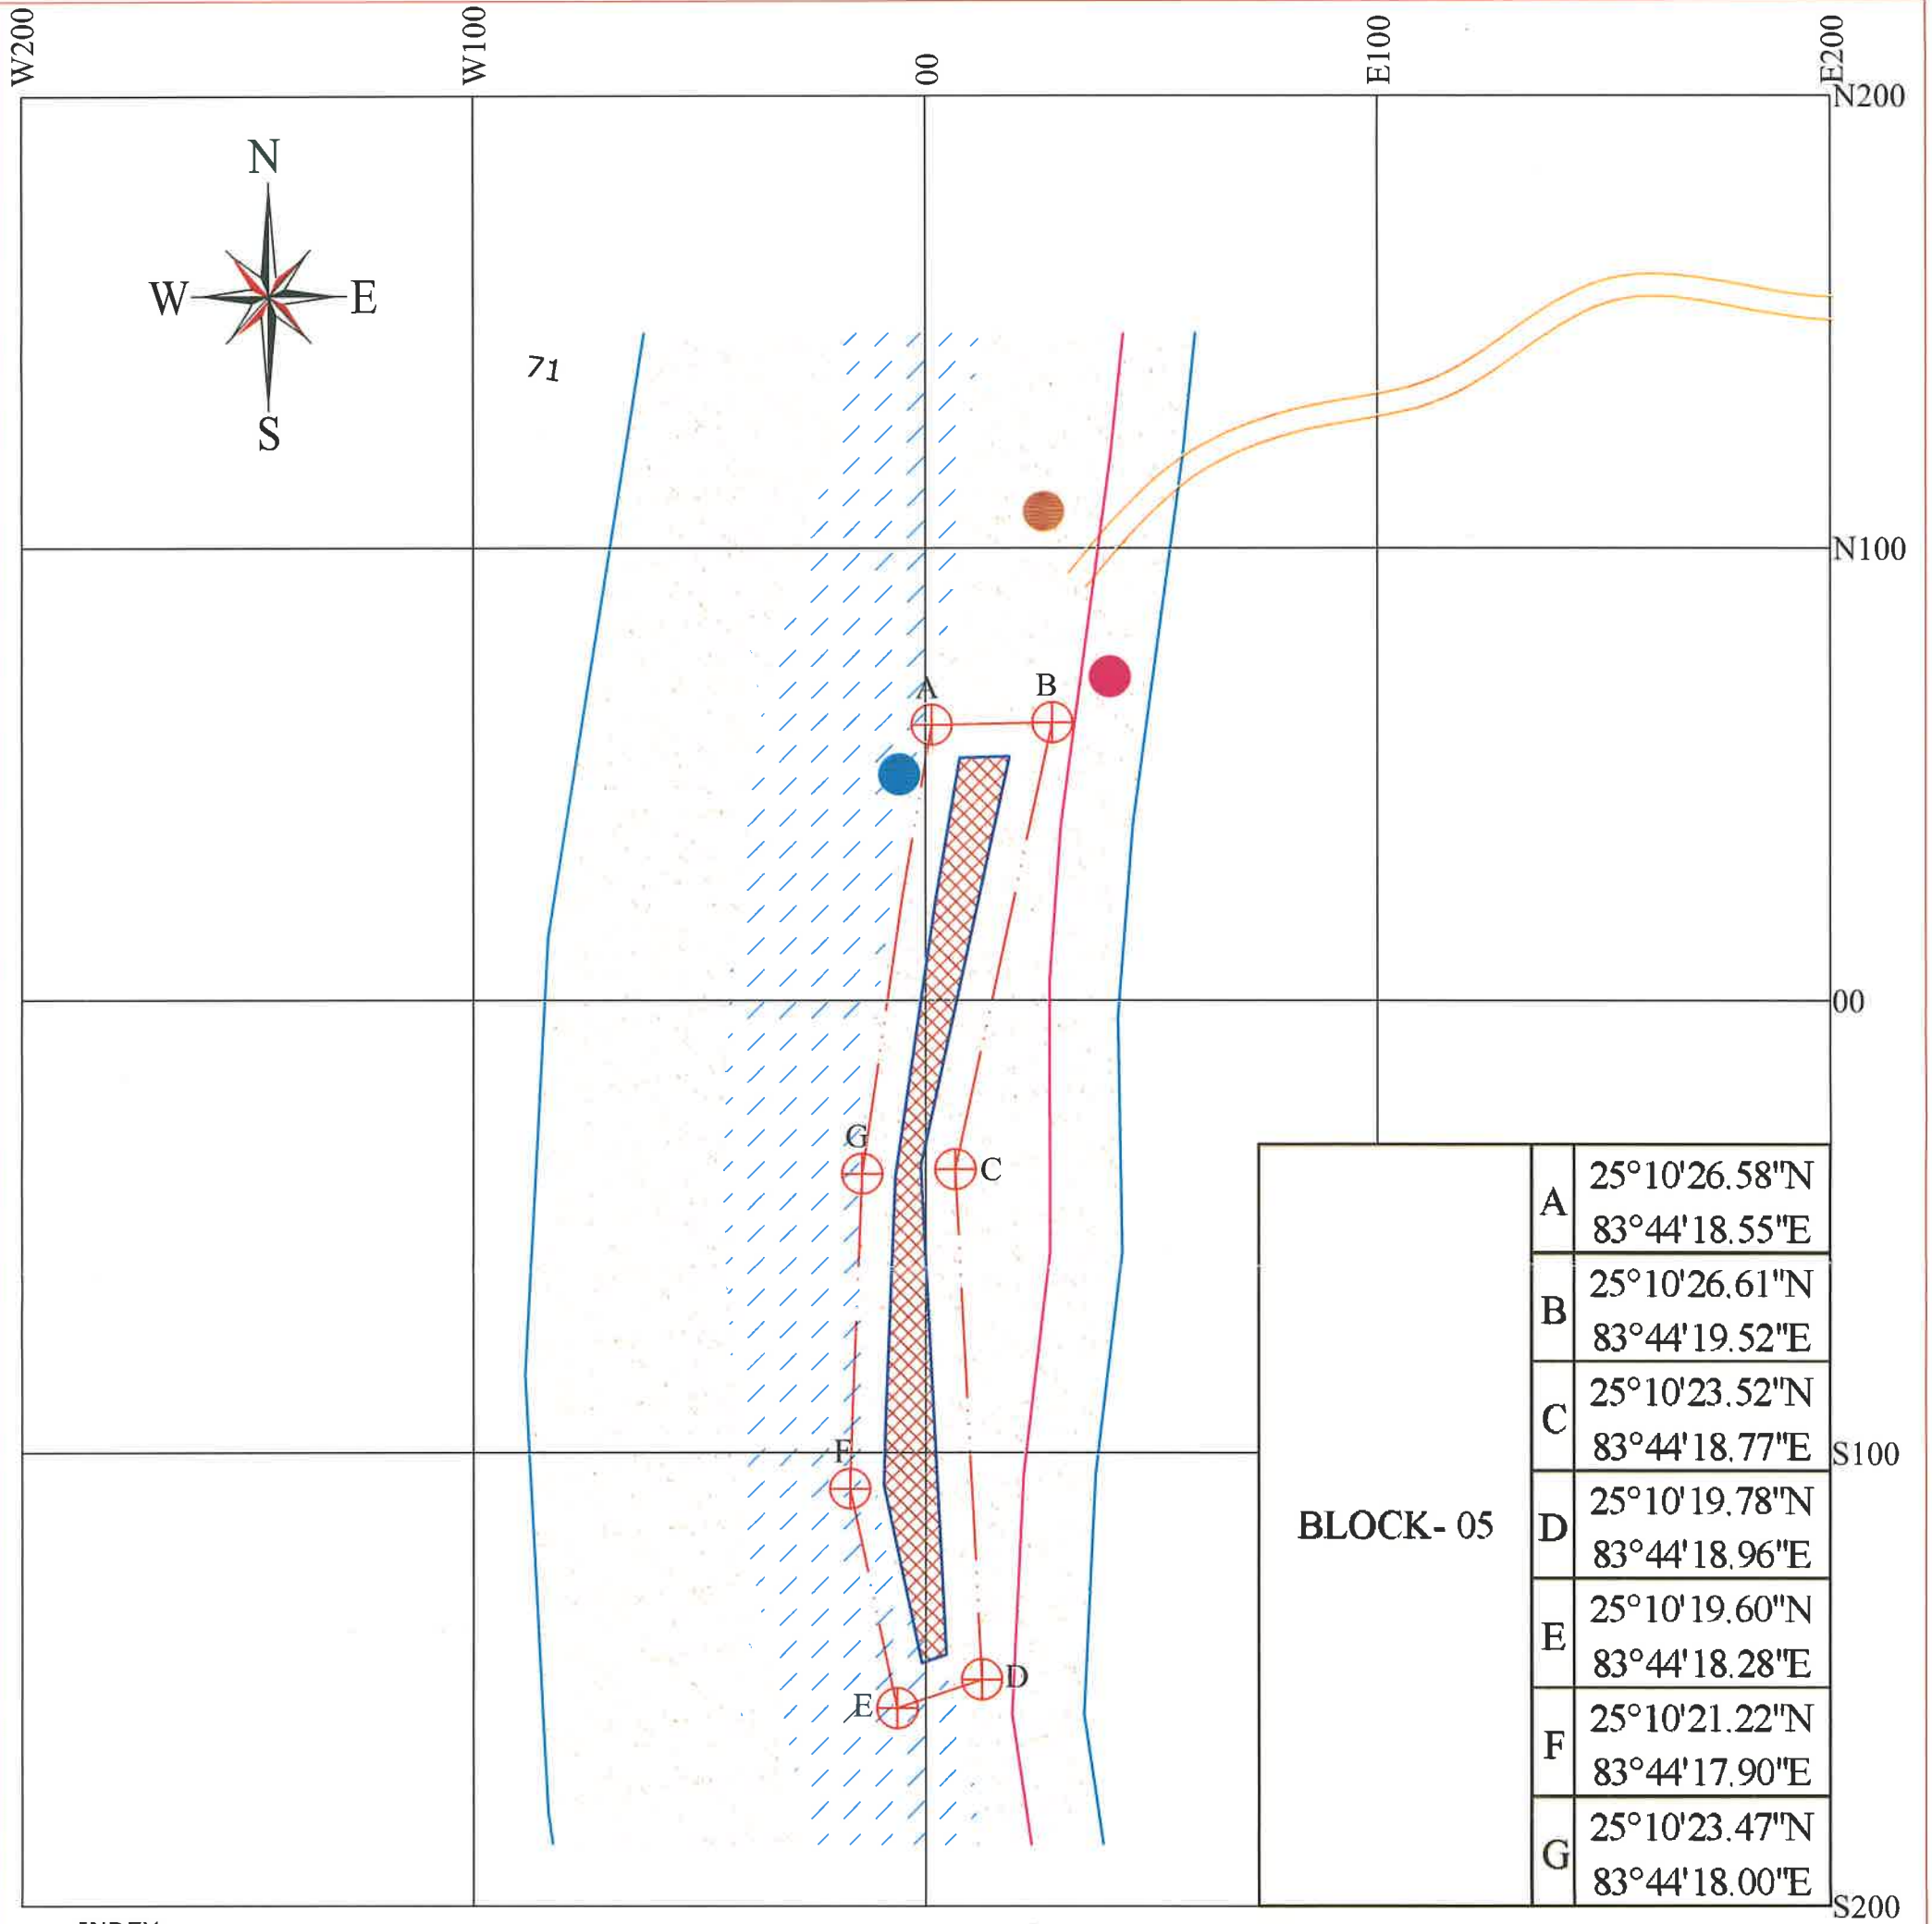

INDEX

	APPLIED AREA		7.5M SAFETY BARRIER
	SAND EXTRACTION		PROPOSED BOUNDARY PILLARS
	GRID LINE		1/4TH LINE OF RIVER WIDTH
	RIVER WATER		
	APPROACH ROAD		
	RIVER SAND		
	RIVER BED		

MONITORING STATION	
	AIR MONITORING STATION
	NOISE MONITORING STATION
	WATER MONITORING STATION

KAIMUR_KUDRA_01 SAND MINE

MOUZA - NATAIYA,
BLOCK - 5,
DISTRICT - KAIMUR, STATE - BIHAR

APPLICANT: RISHABH PRATAP SINGH


ENVIRONMENT MANAGEMENT PLAN

APPLIED AREA - 0.51 HA

SCALE 1:1500

PLATE NO. 6

UNITED EXPLORATION INDIA PVT. LTD.
NABET/PA-MPPA/IA/006
DATED - MARCH 16,2021 TO MARCH 11, 2024

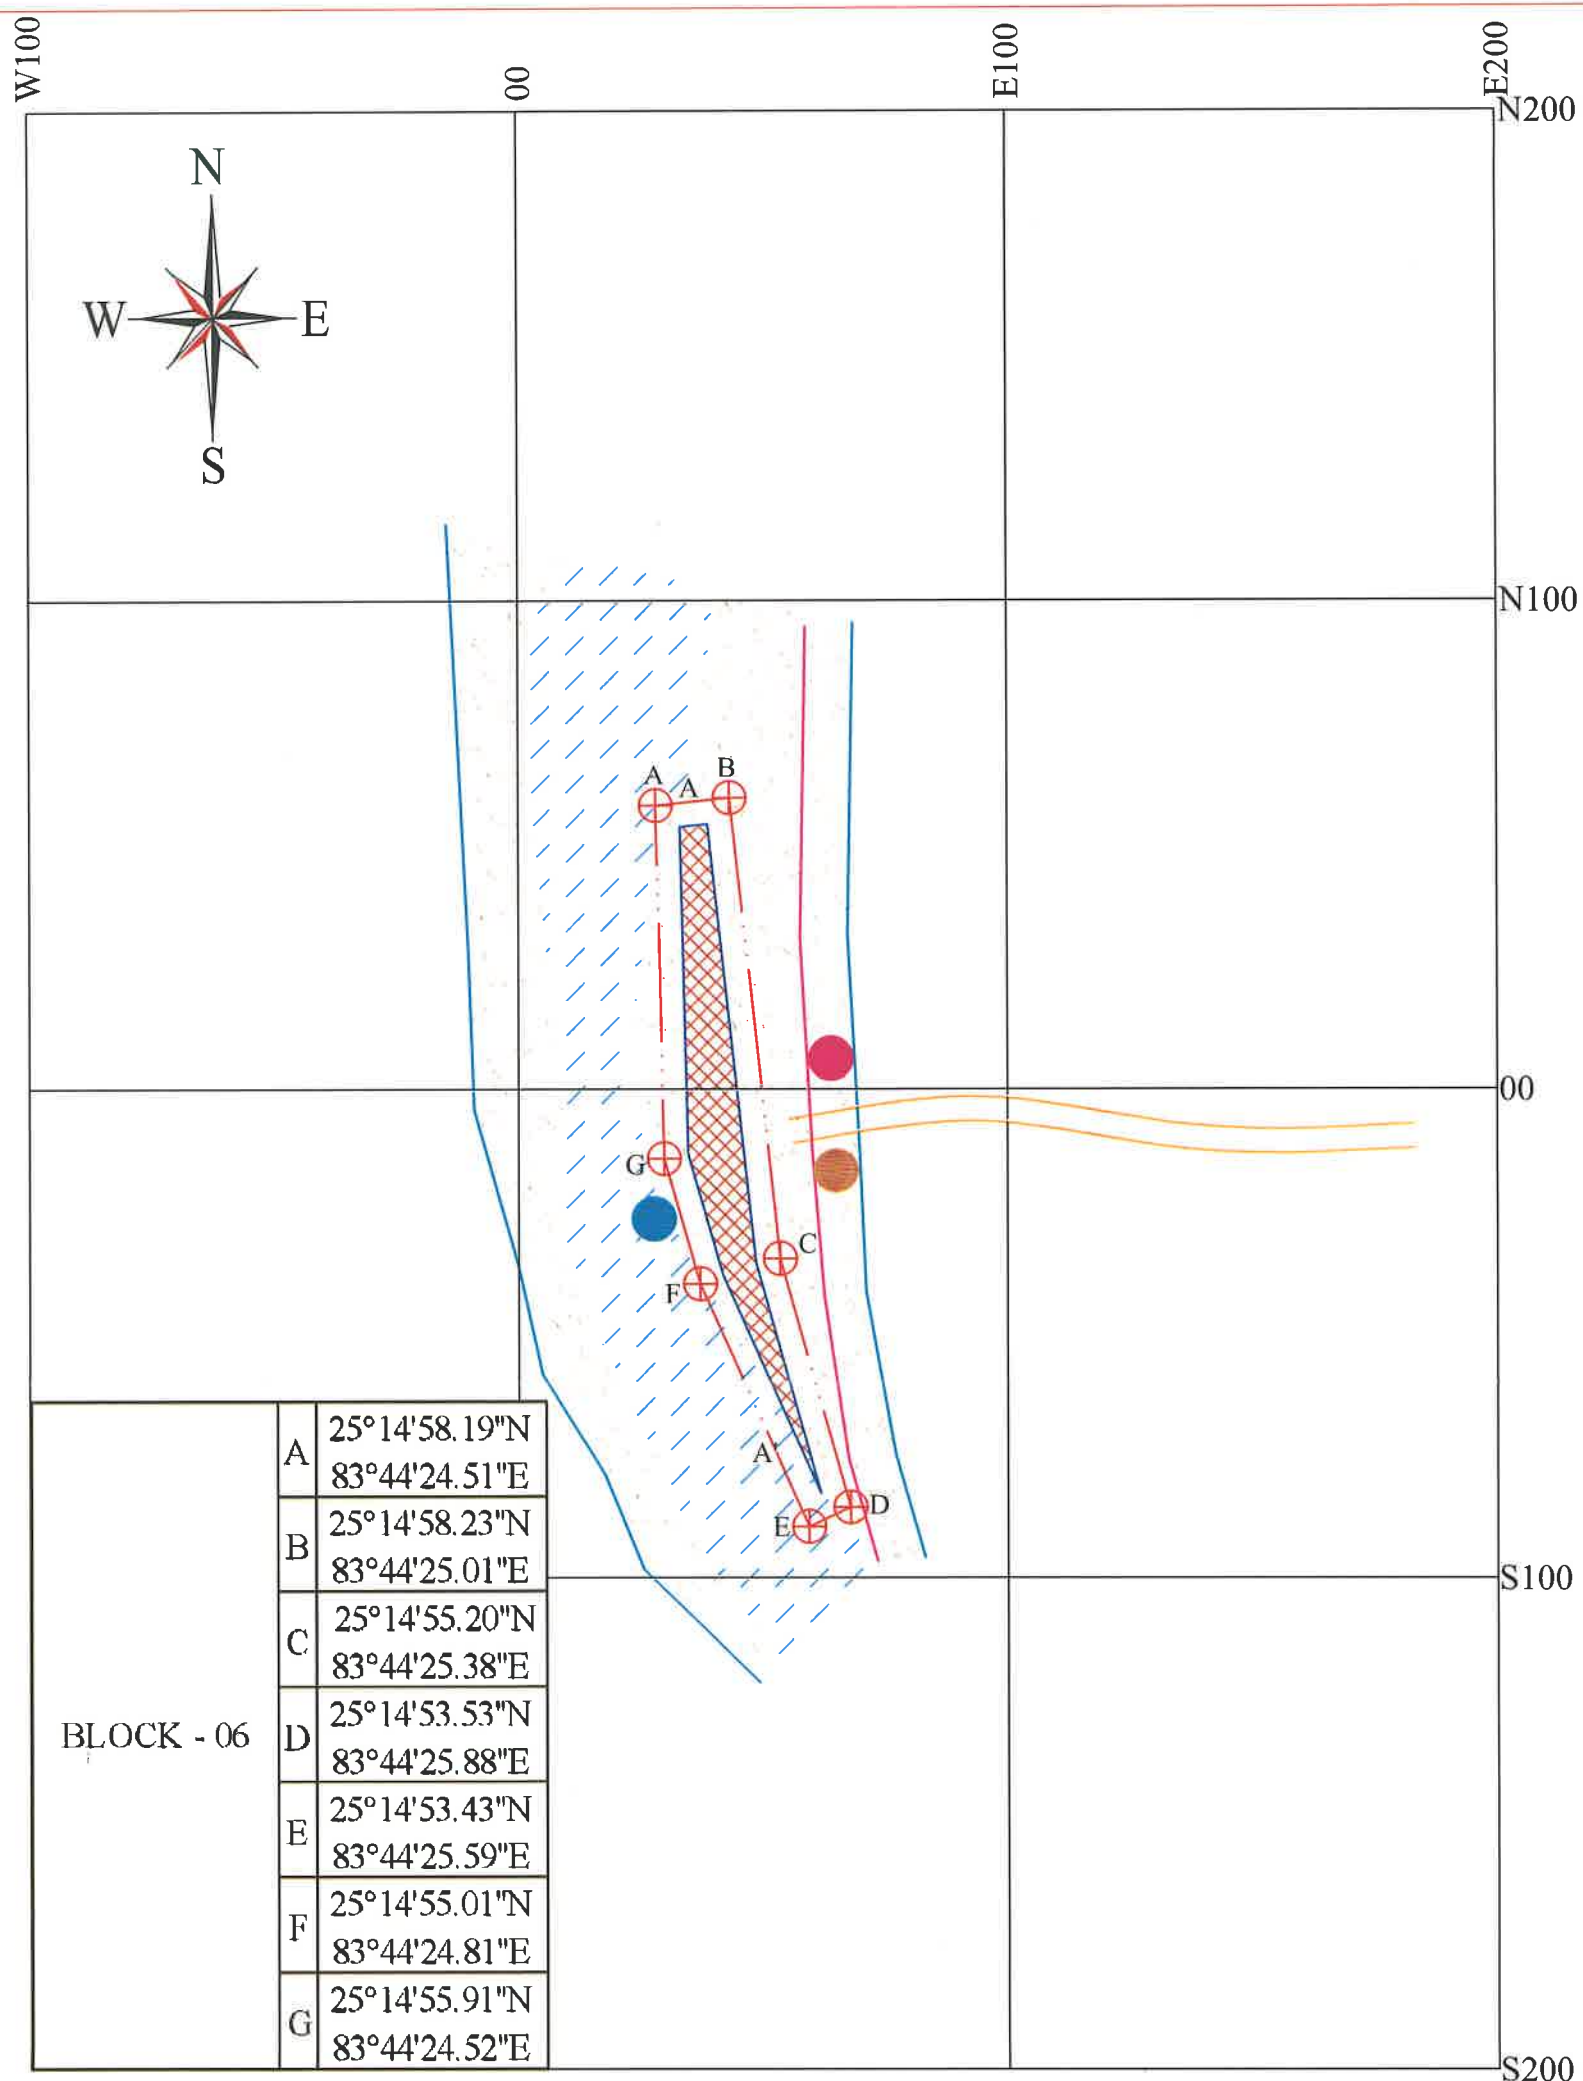

INDEX

APPLIED AREA

SAND EXTRACTION

GRID LINE

RIVER WATER

APPROACH ROAD

RIVER SAND

RIVER BED

7.5M SAFETY BARRIER

PROPOSED BOUNDARY PILLARS

1/4TH LINE OF RIVER WIDTH

AIR MONITORING STATION

NOISE MONITORING STATION

WATER MONITORING STATION

KAIMUR_KUDRA_01 SAND MINE

MOUZA - KAITHAIYA,
BLOCK - 6,
DISTRICT - KAIMUR, STATE - BIHAR

APPLICANT: RISHABH PRATAP SINGH


ENVIRONMENT MANAGEMENT PLAN

APPLIED AREA : 0.25 HA


SCALE 1:1500

PLATE NO. 6

UNITED EXPLORATION INDIA PVT. LTD.
NABET/PA-MPPA/IA/006
DATED - MARCH 16,2021 TO MARCH 11, 2024

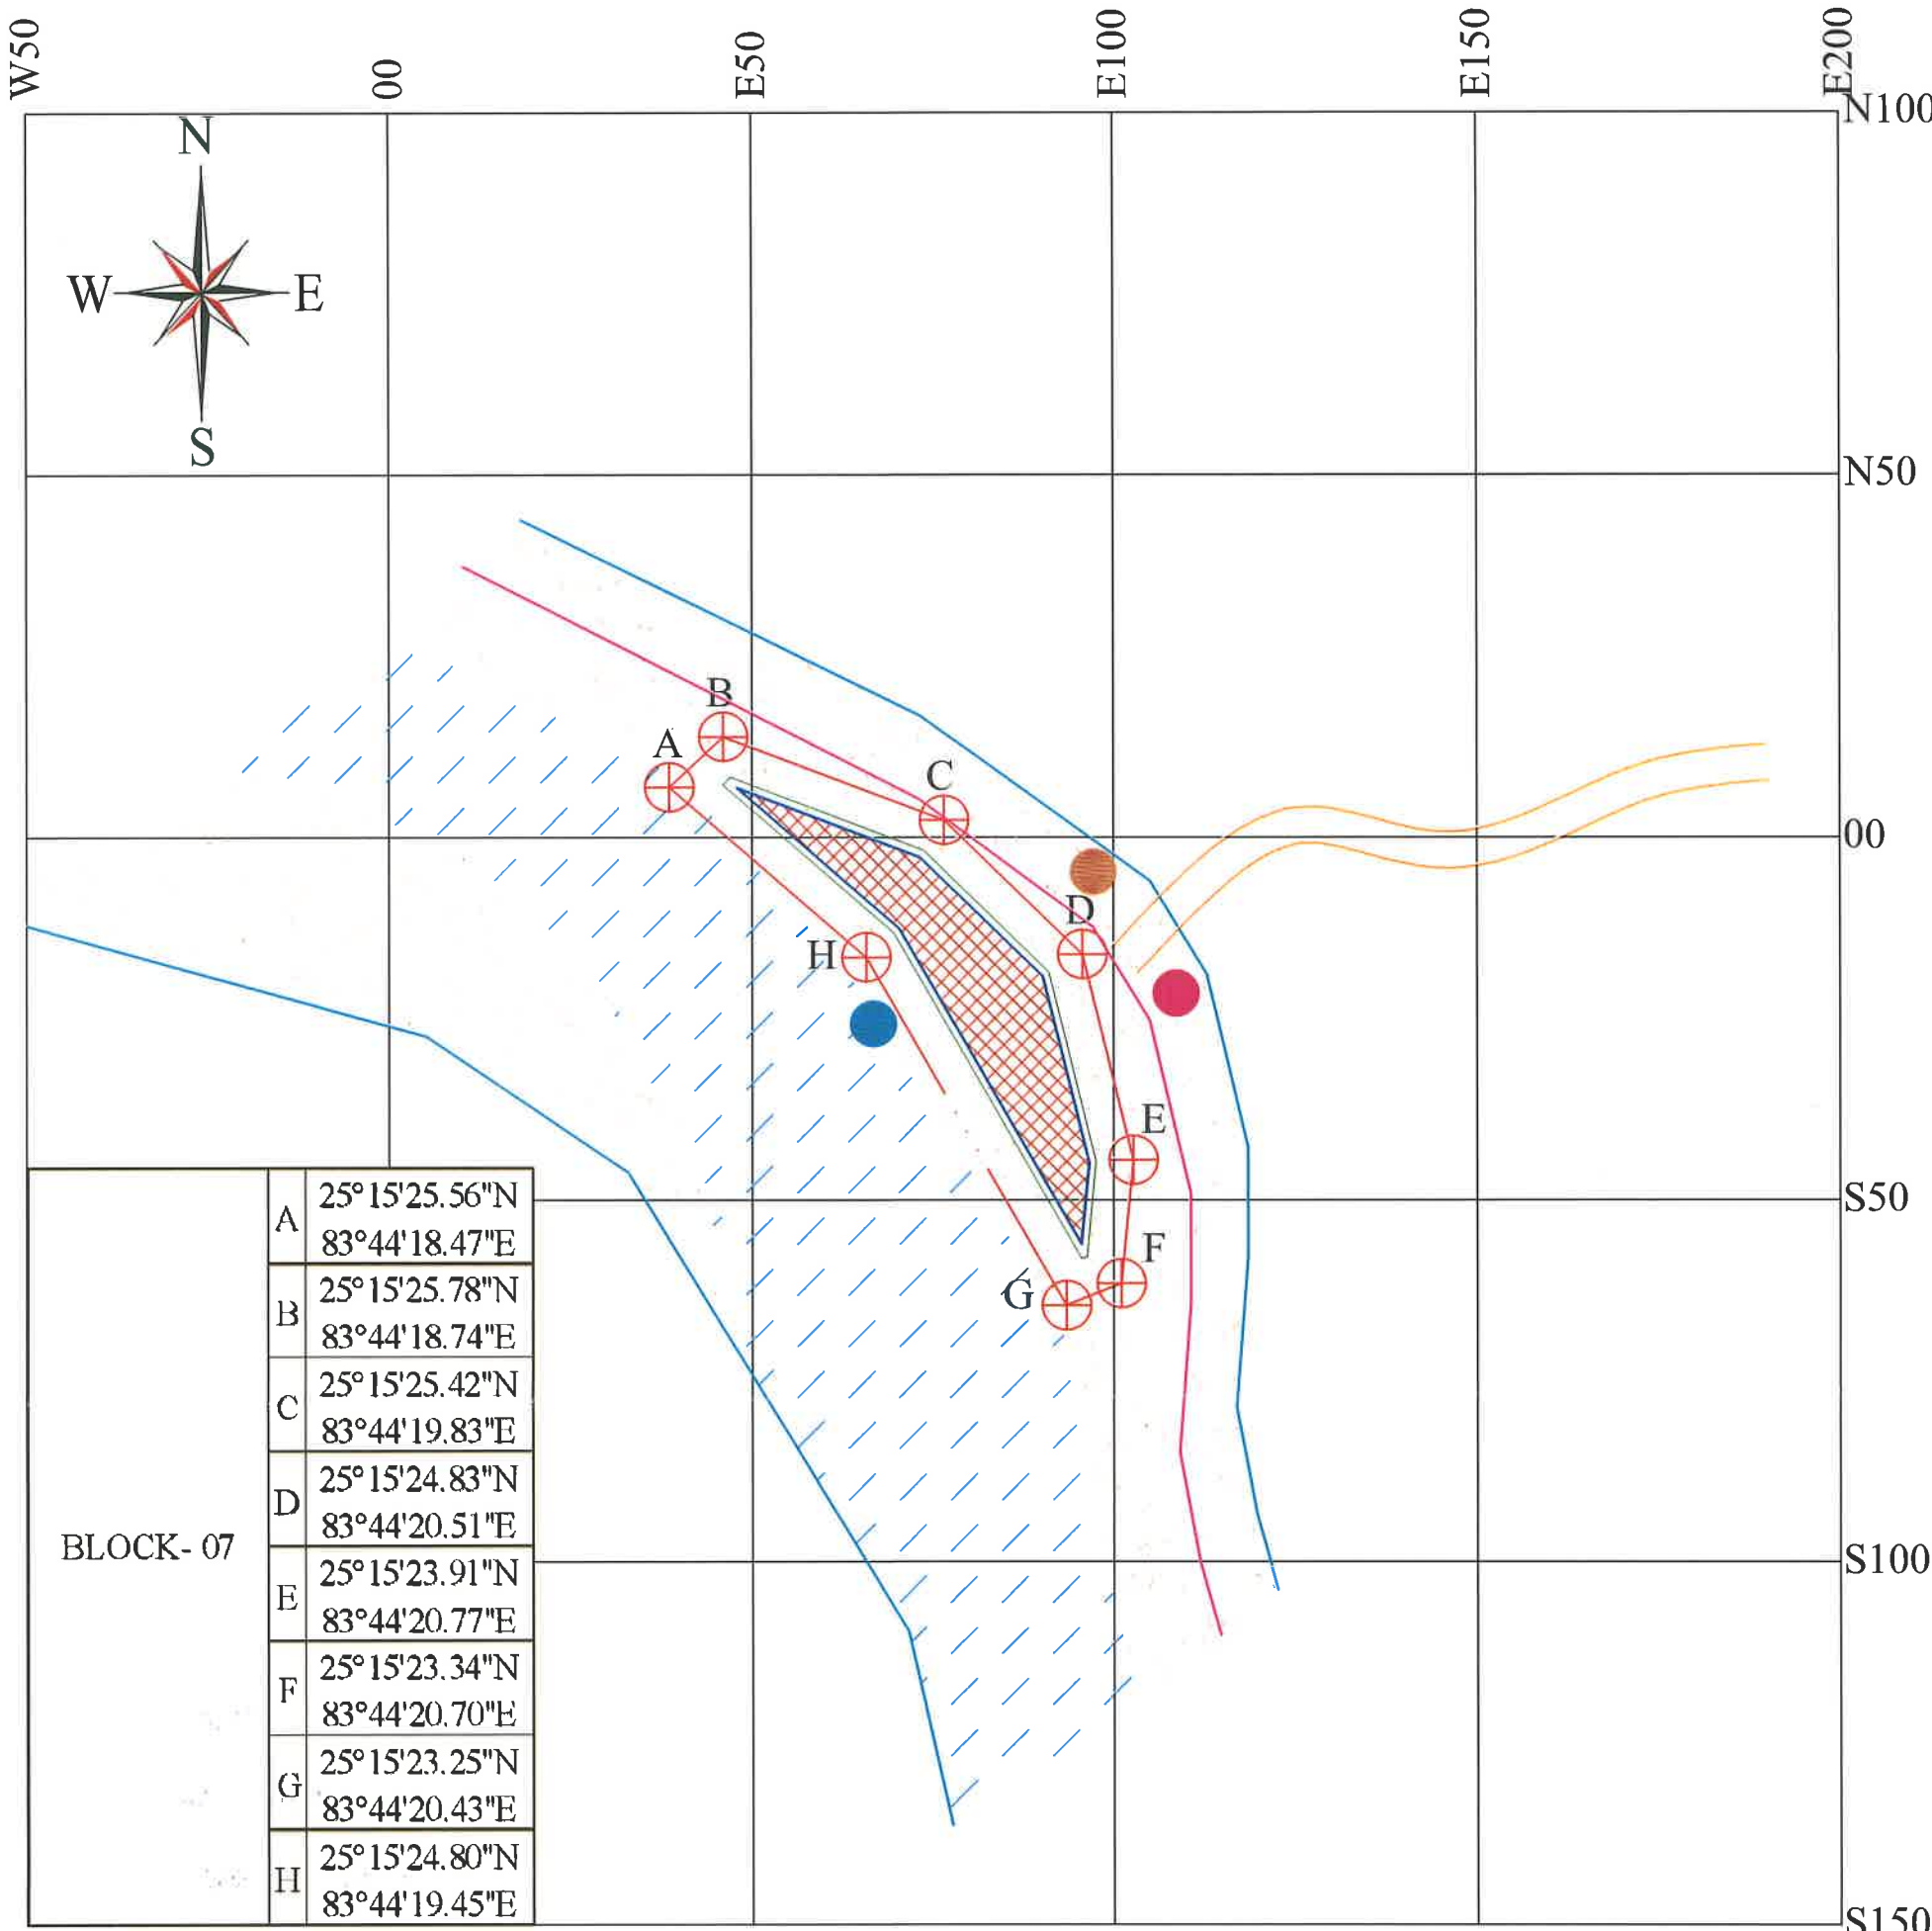

INDEX

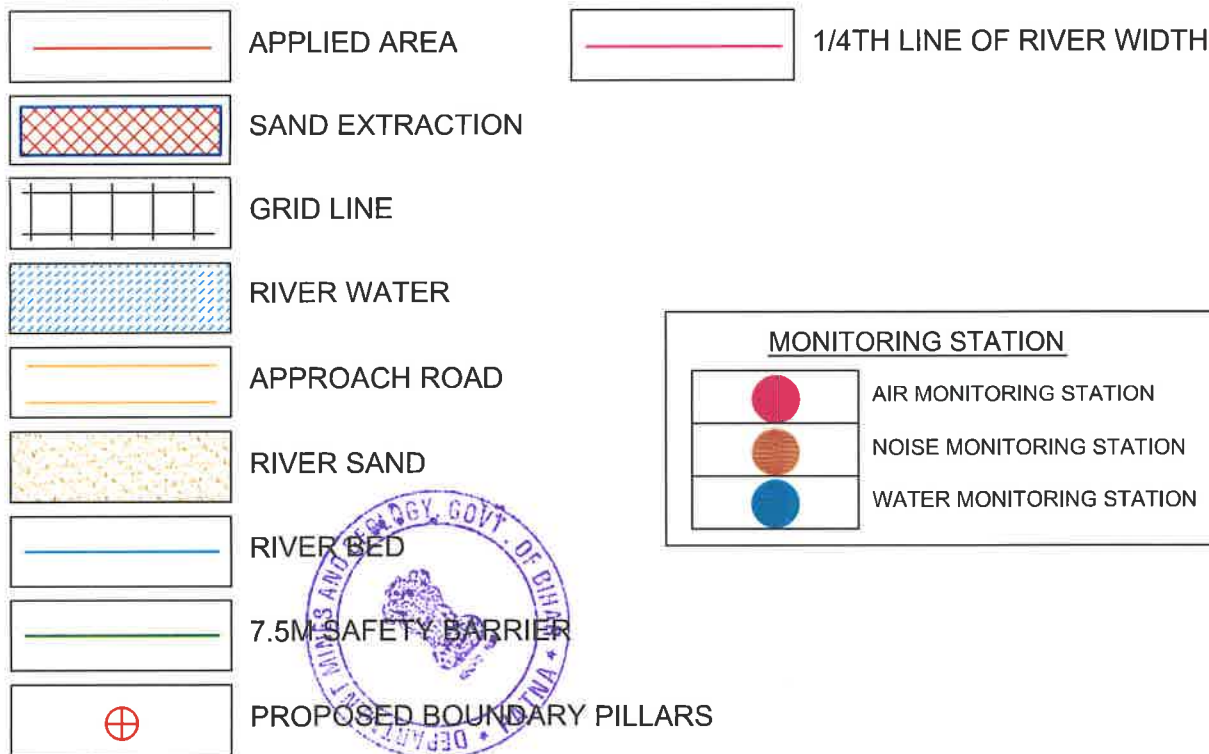

KAIMUR_KUDRA_01 SAND MINE

MOUZA - SULTANPUR,
BLOCK - 7,
DISTRICT - KAIMUR, STATE - BIHAR

APPLICANT: RISHABH PRATAP SINGH

ENVIRONMENT MANAGEMENT PLAN

APPLIED AREA: 0.18 HA




SCALE 1:1000

PLATE NO. 6

UNITED EXPLORATION INDIA PVT. LTD.

NABET/APA-MPPA/IA/006

DATED - MARCH 16,2021 TO MARCH 11, 2024

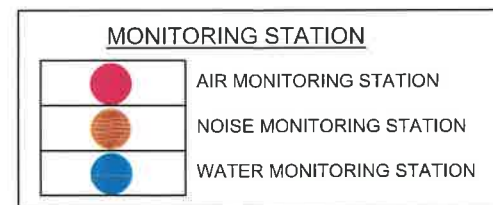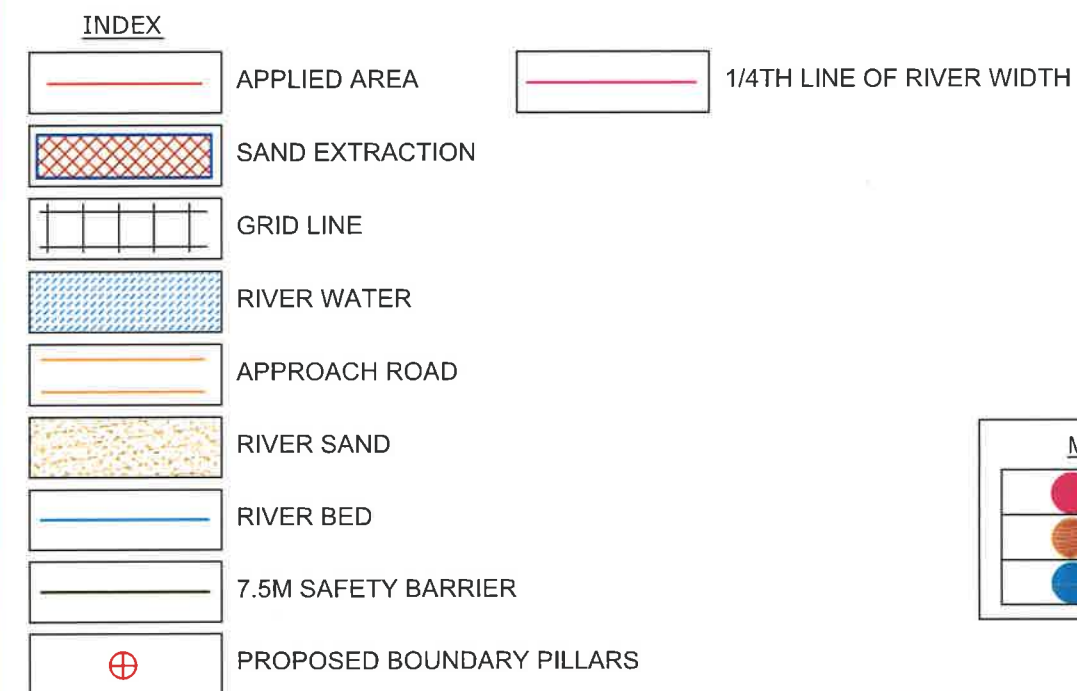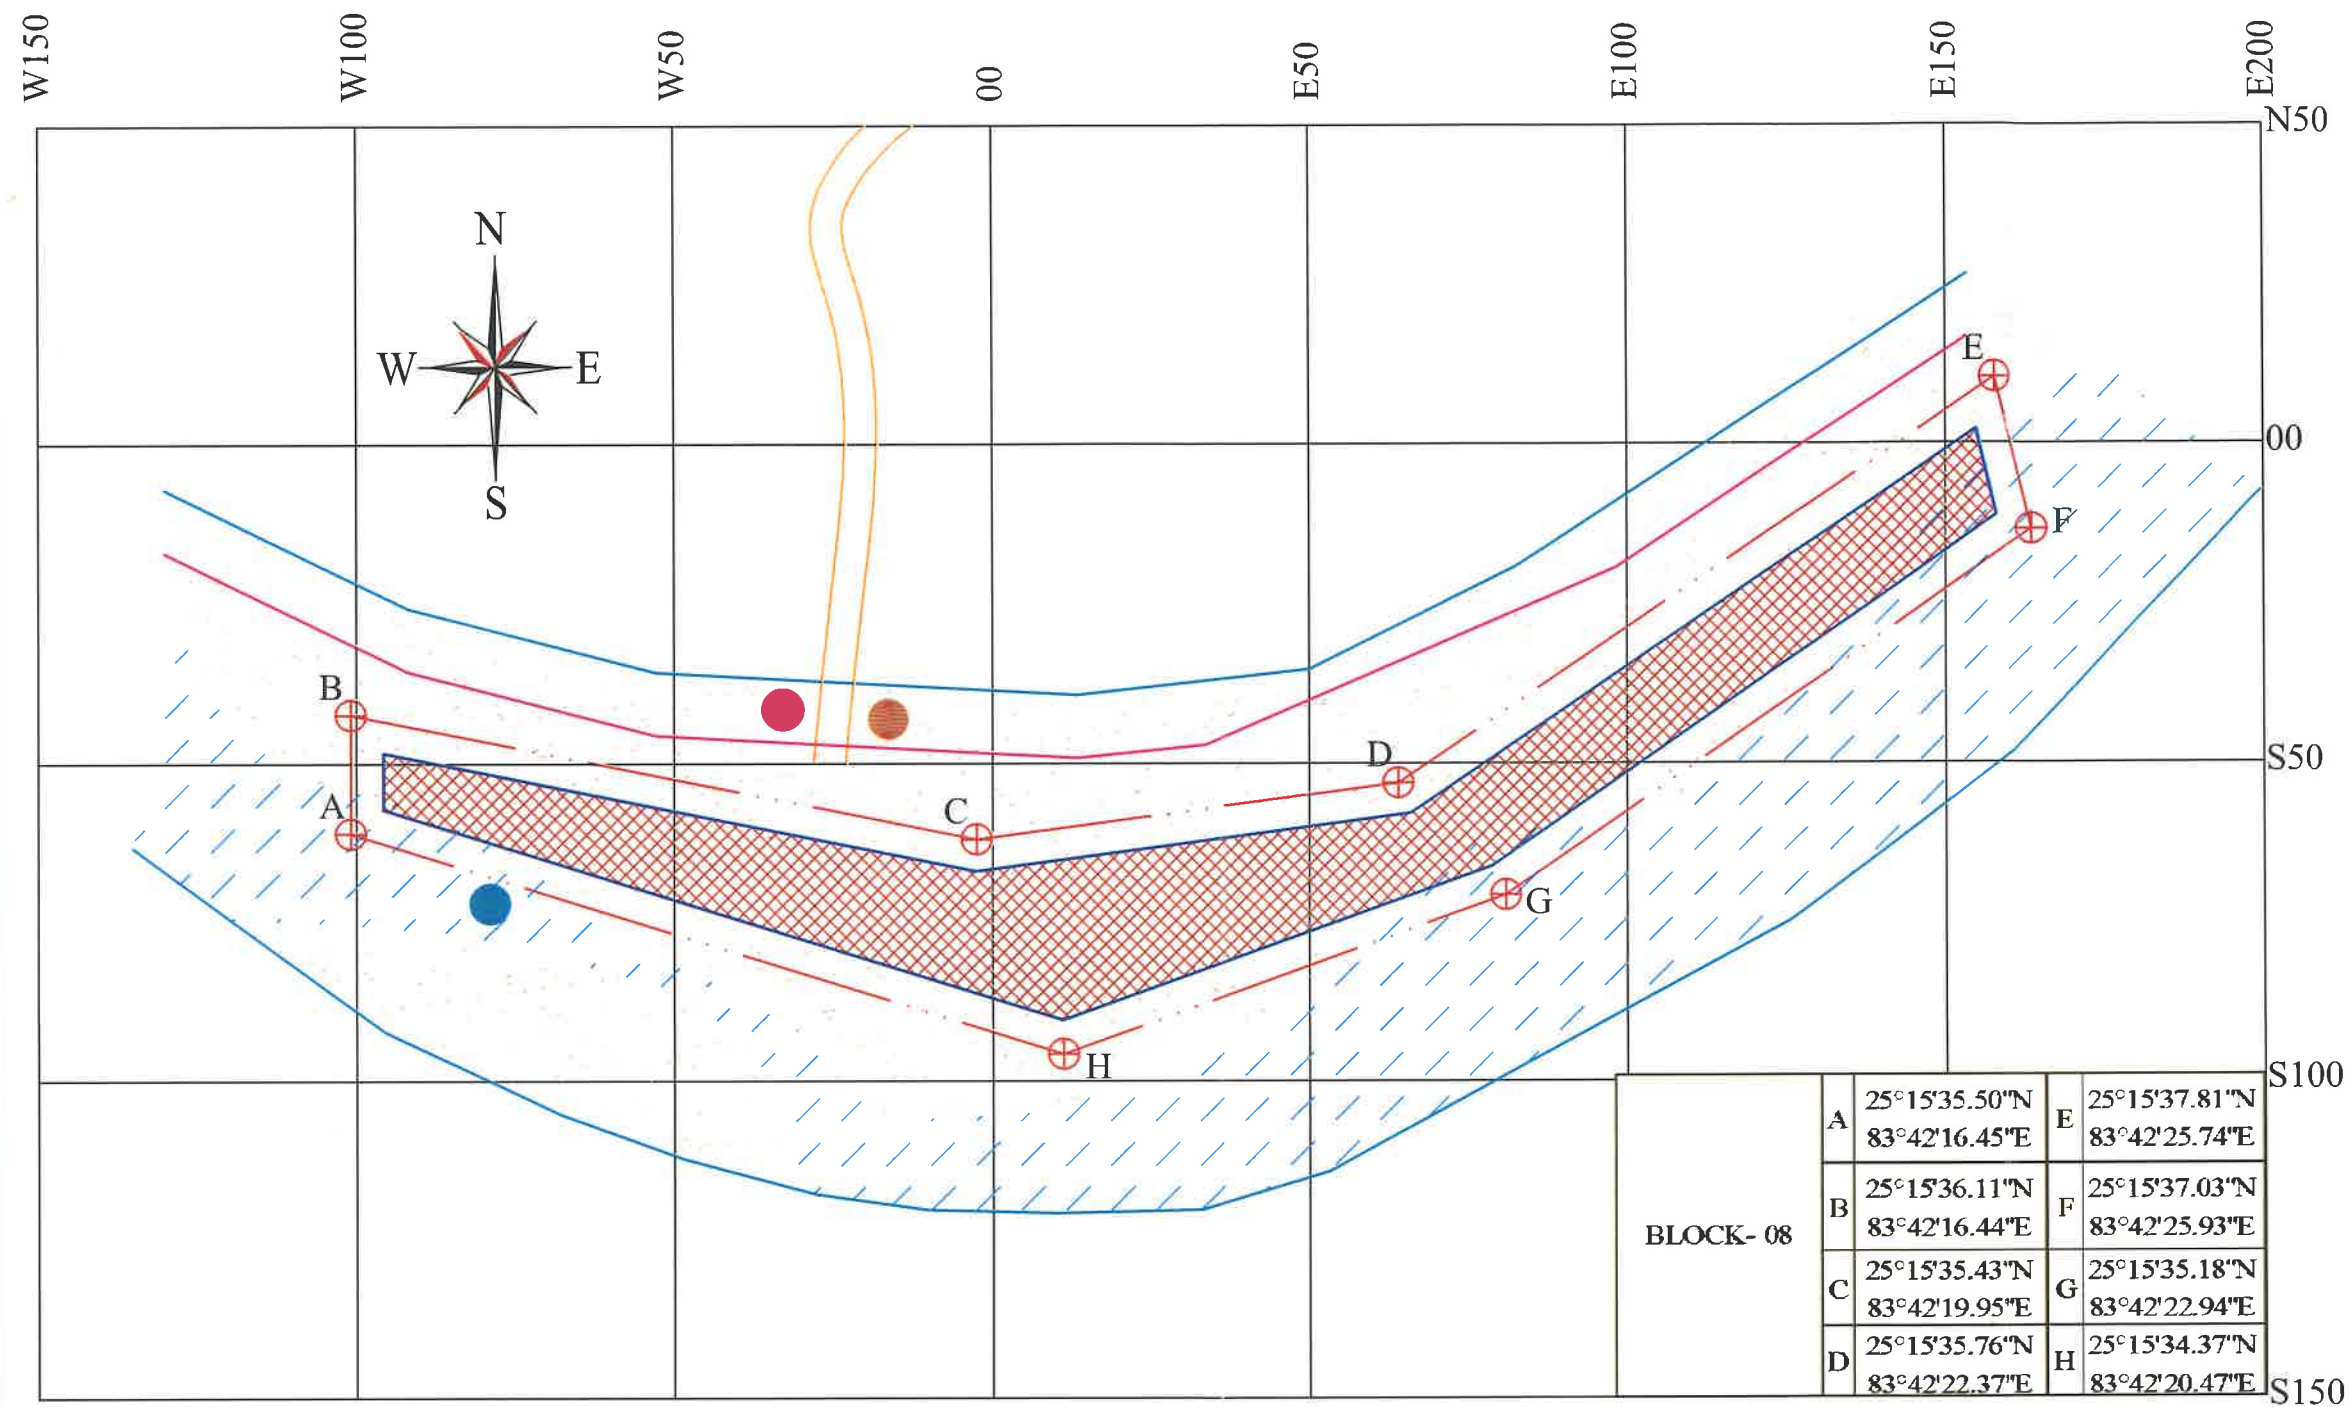

KAIMUR_KUDRA_01 SAND MINE	
MOUZA - KESHOPUR, BLOCK - 8, DISTRICT - KAIMUR, STATE - BIHAR	
APPLICANT: RISHABH PRATAP SINGH	
ENVIRONMENT MANAGEMENT PLAN	
APPLIED AREA : 0.77 HA	
SCALE 1:1000	PLATE NO. 6
UNITED EXPLORATION INDIA PVT. LTD. NABET/PA/MPPA/IA/006 DATED - MARCH 16, 2021 TO MARCH 11, 2024	

