


PLATES

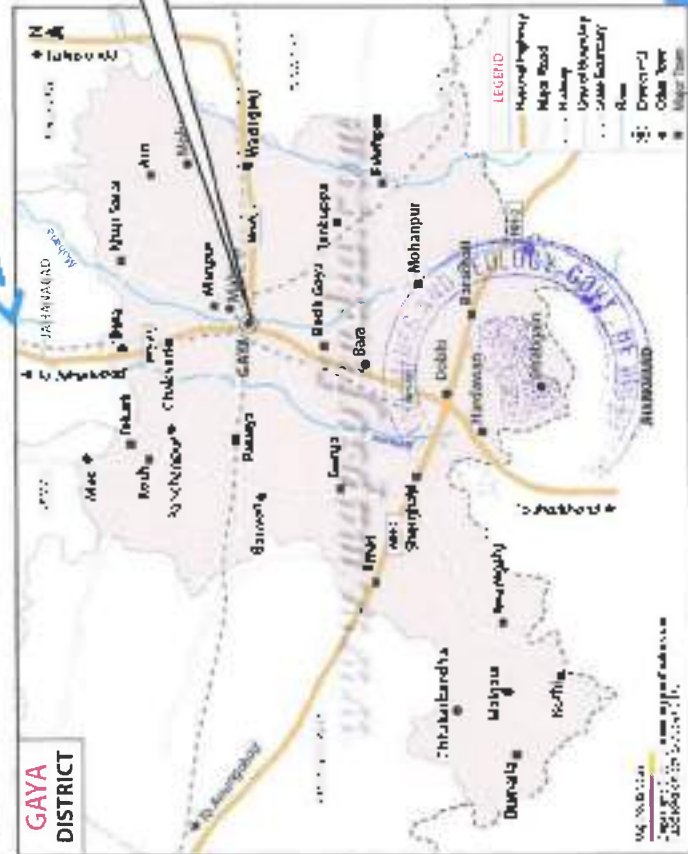

LOCATION MAP

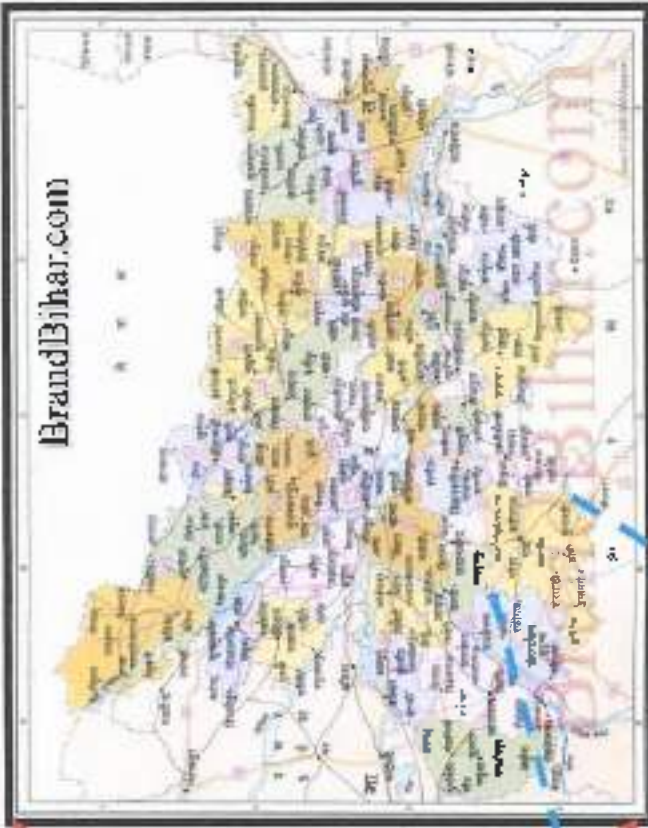

PIR BIGHA,
GANNU BIGHA

Plate No.1

LOCATION MAP	
BLOCK-14 (GAYA FALGU - 14) SAND GHAT FALGU RIVER (APCA- 12.5 HA.) MAUJA- PIR BIGHA, GANNU BIGHA, ANCHAL- GAYA TOWN L.D BLOCK, DIST- GAYA, (BIHAR).	
SETTLEE - MARUTI TRADING COMPANY PROP.- VINOD KUMAR	
PREPARED BY : REG. NO. - ROP/BIH/SR.NO.20 LETTER NO. 3825 DATED 07/11/2019	
SIGNATURE	<i>[Signature]</i>

ROUTE MAP

LEGENDS

1		LEASE BOUNDARY
2		ROAD

PARINDA GROUP OFFICE

PARINDA QUAIL FARM

GAYA FALGU 14

PLATE NO.-2

ROUTE MAP

SAND MINING PROJECT

BLOCK-14 GAYA FALGU - 14 SAND GHAT

FALGU RIVER (AREA- 12.5 H.P.)

MAJIA 105 BIGHA, GANNI 10 BIGHA, ANCHAI GAYA
TOWN C.D. BLOCK, DIST- GAYA, BIHAR;

SETTLED BY: MAHULI TRADING COMPANY
PROP.: VINOD KUMAR

PREPARED BY: PRAY N KUMAR SINHA

MUGD. NO.- KUP/SIH/SK/NO.20

LETTER NO. 3325 DATED 07/11/2019


SIGNATURE:


Google Earth

Image © 2022 Google Technologies


Pathalghatta पथालघट्टा

600 m

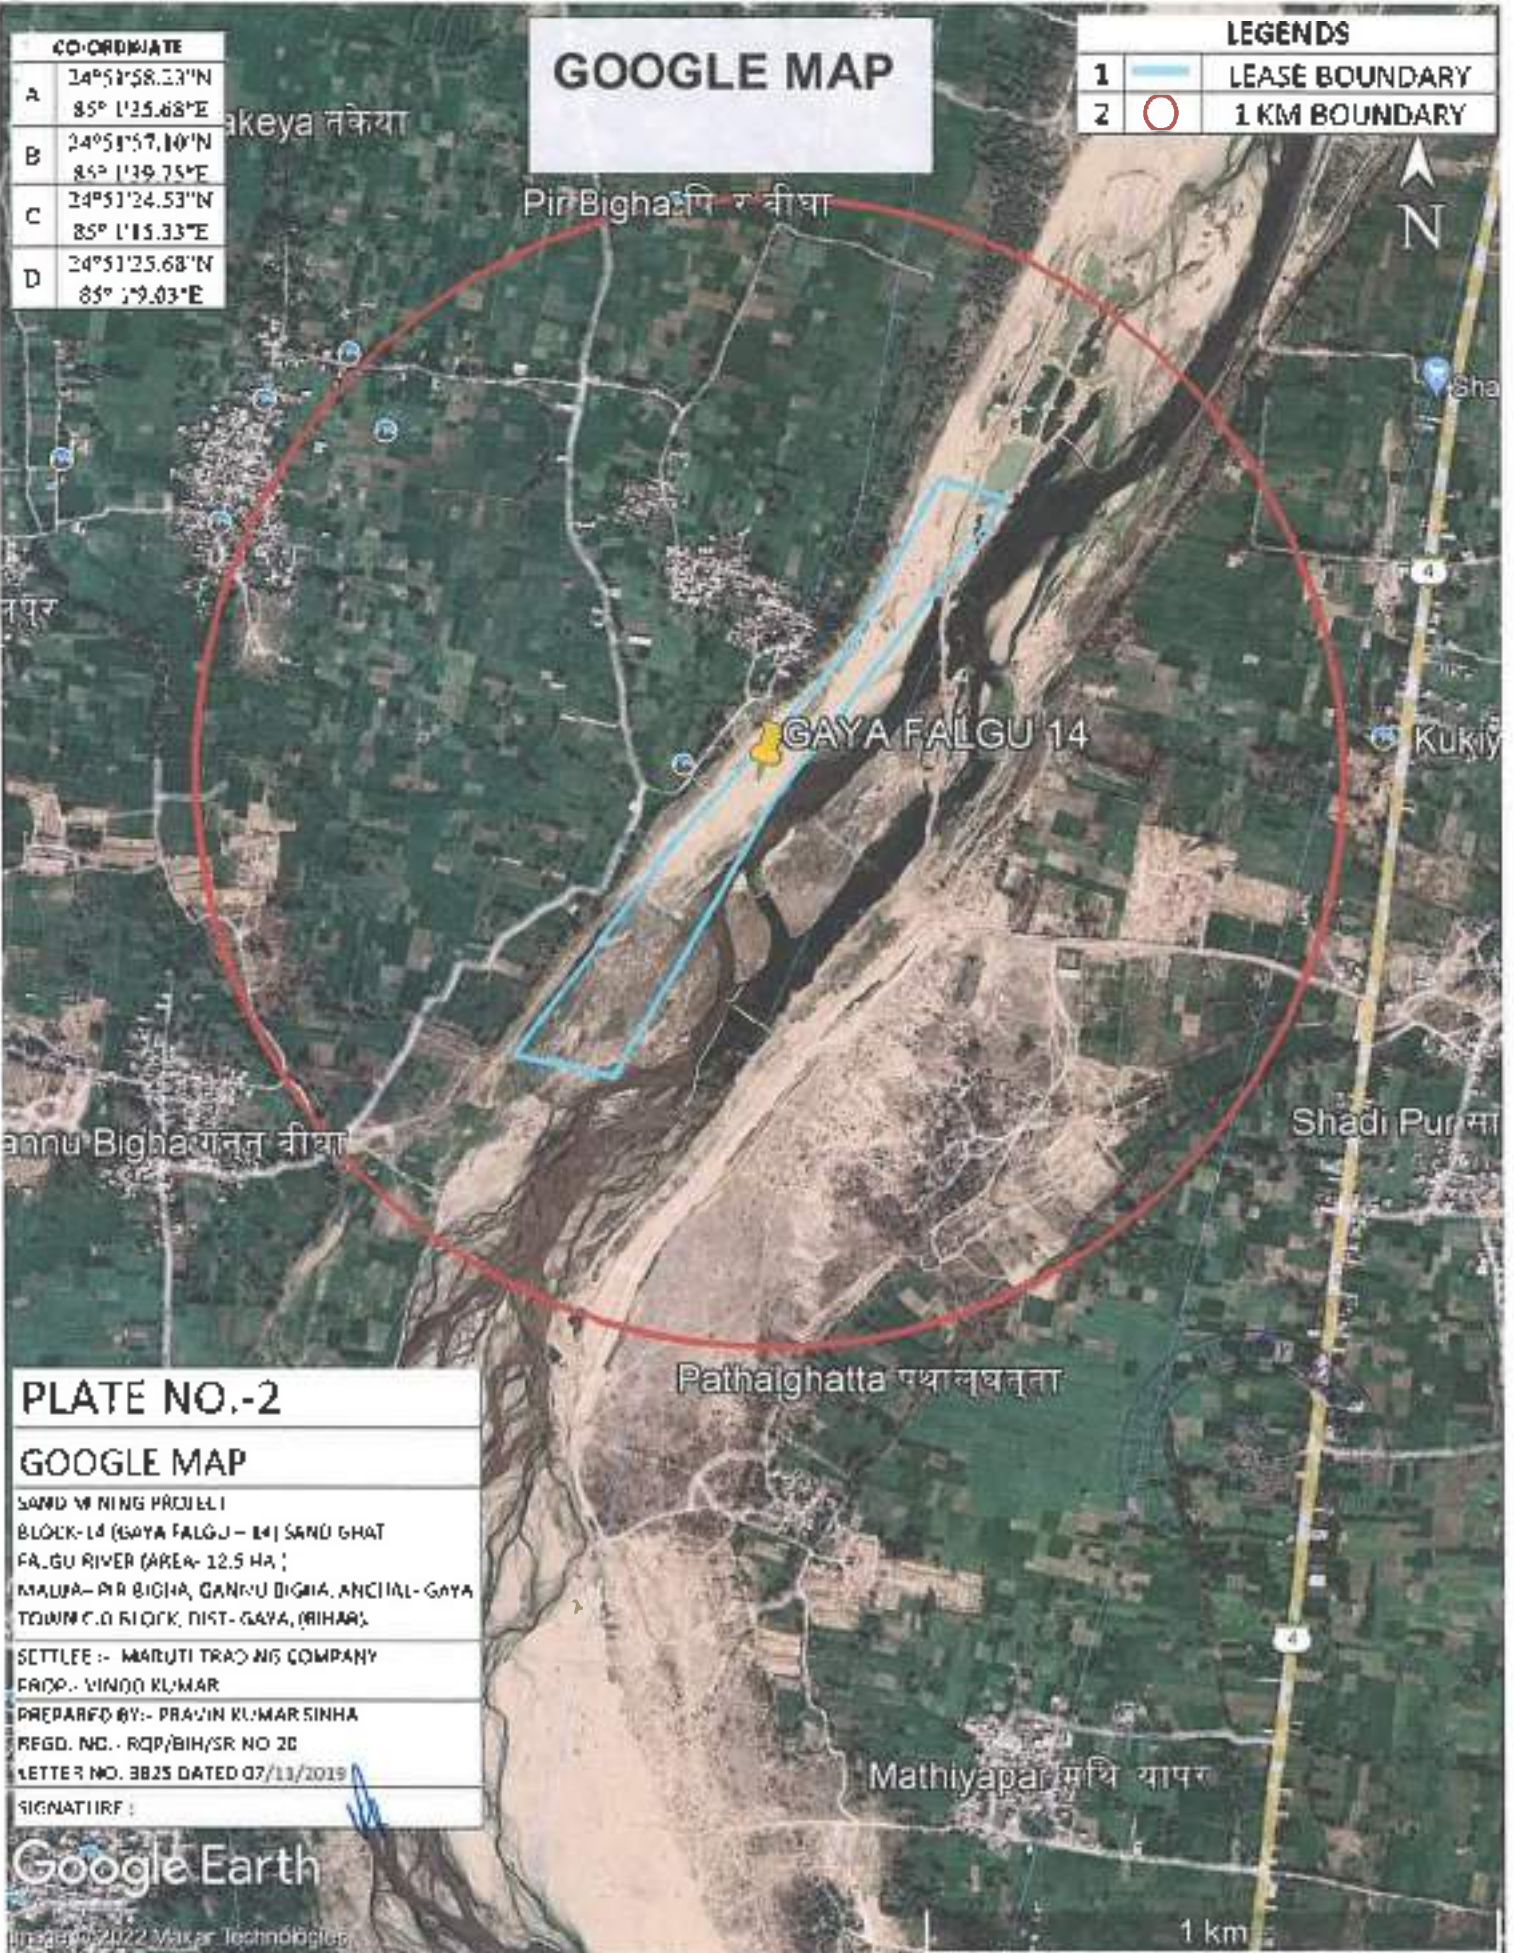

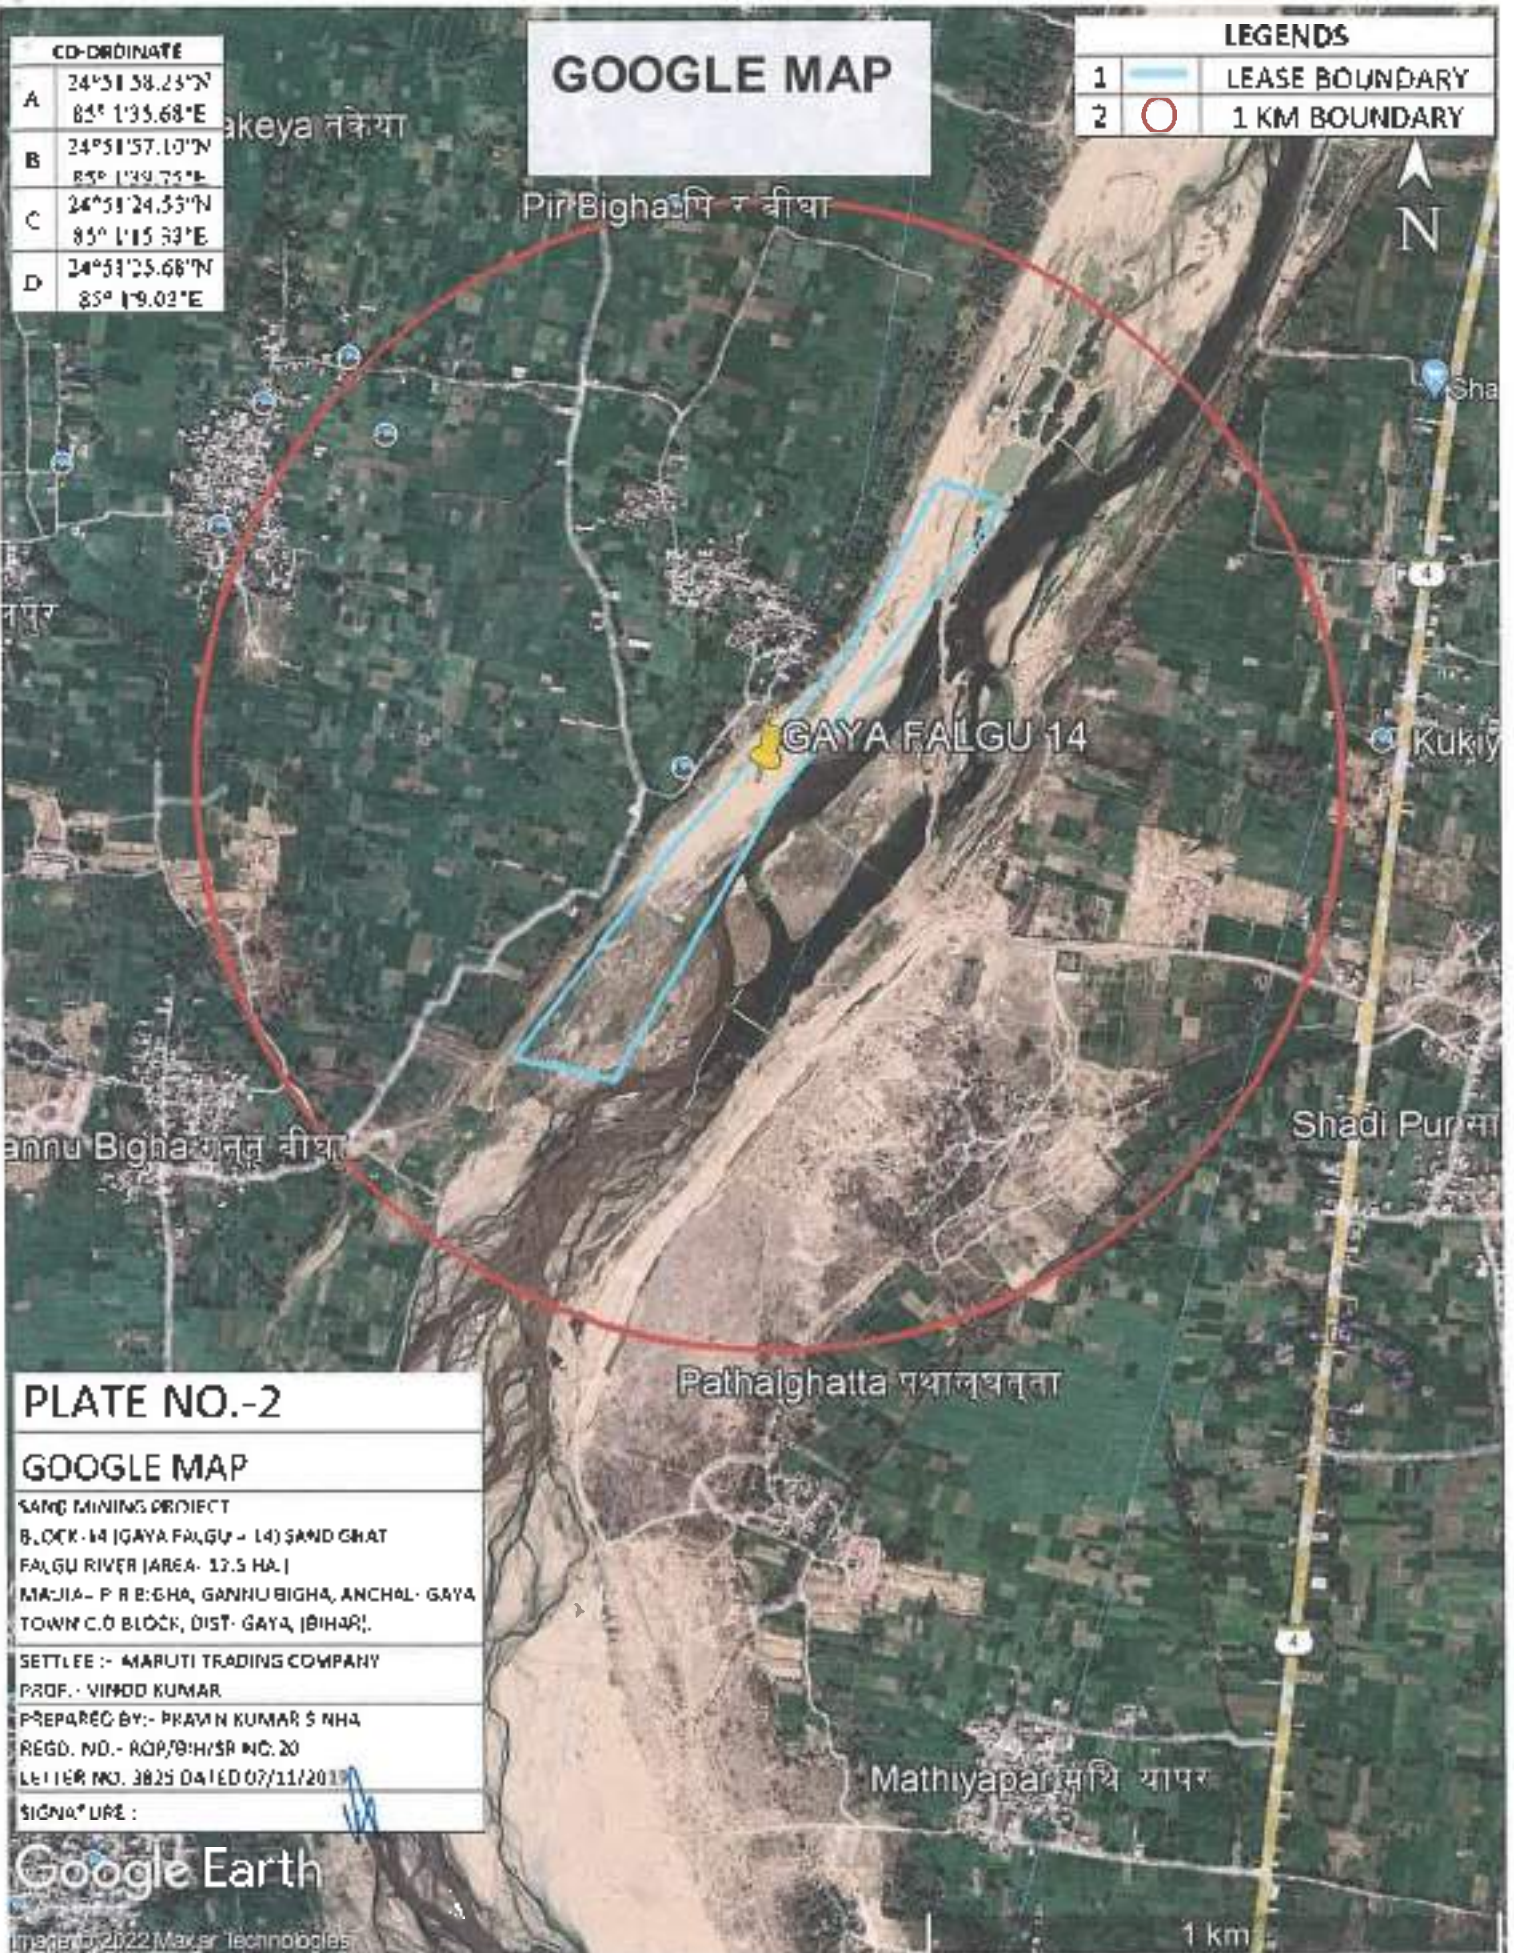



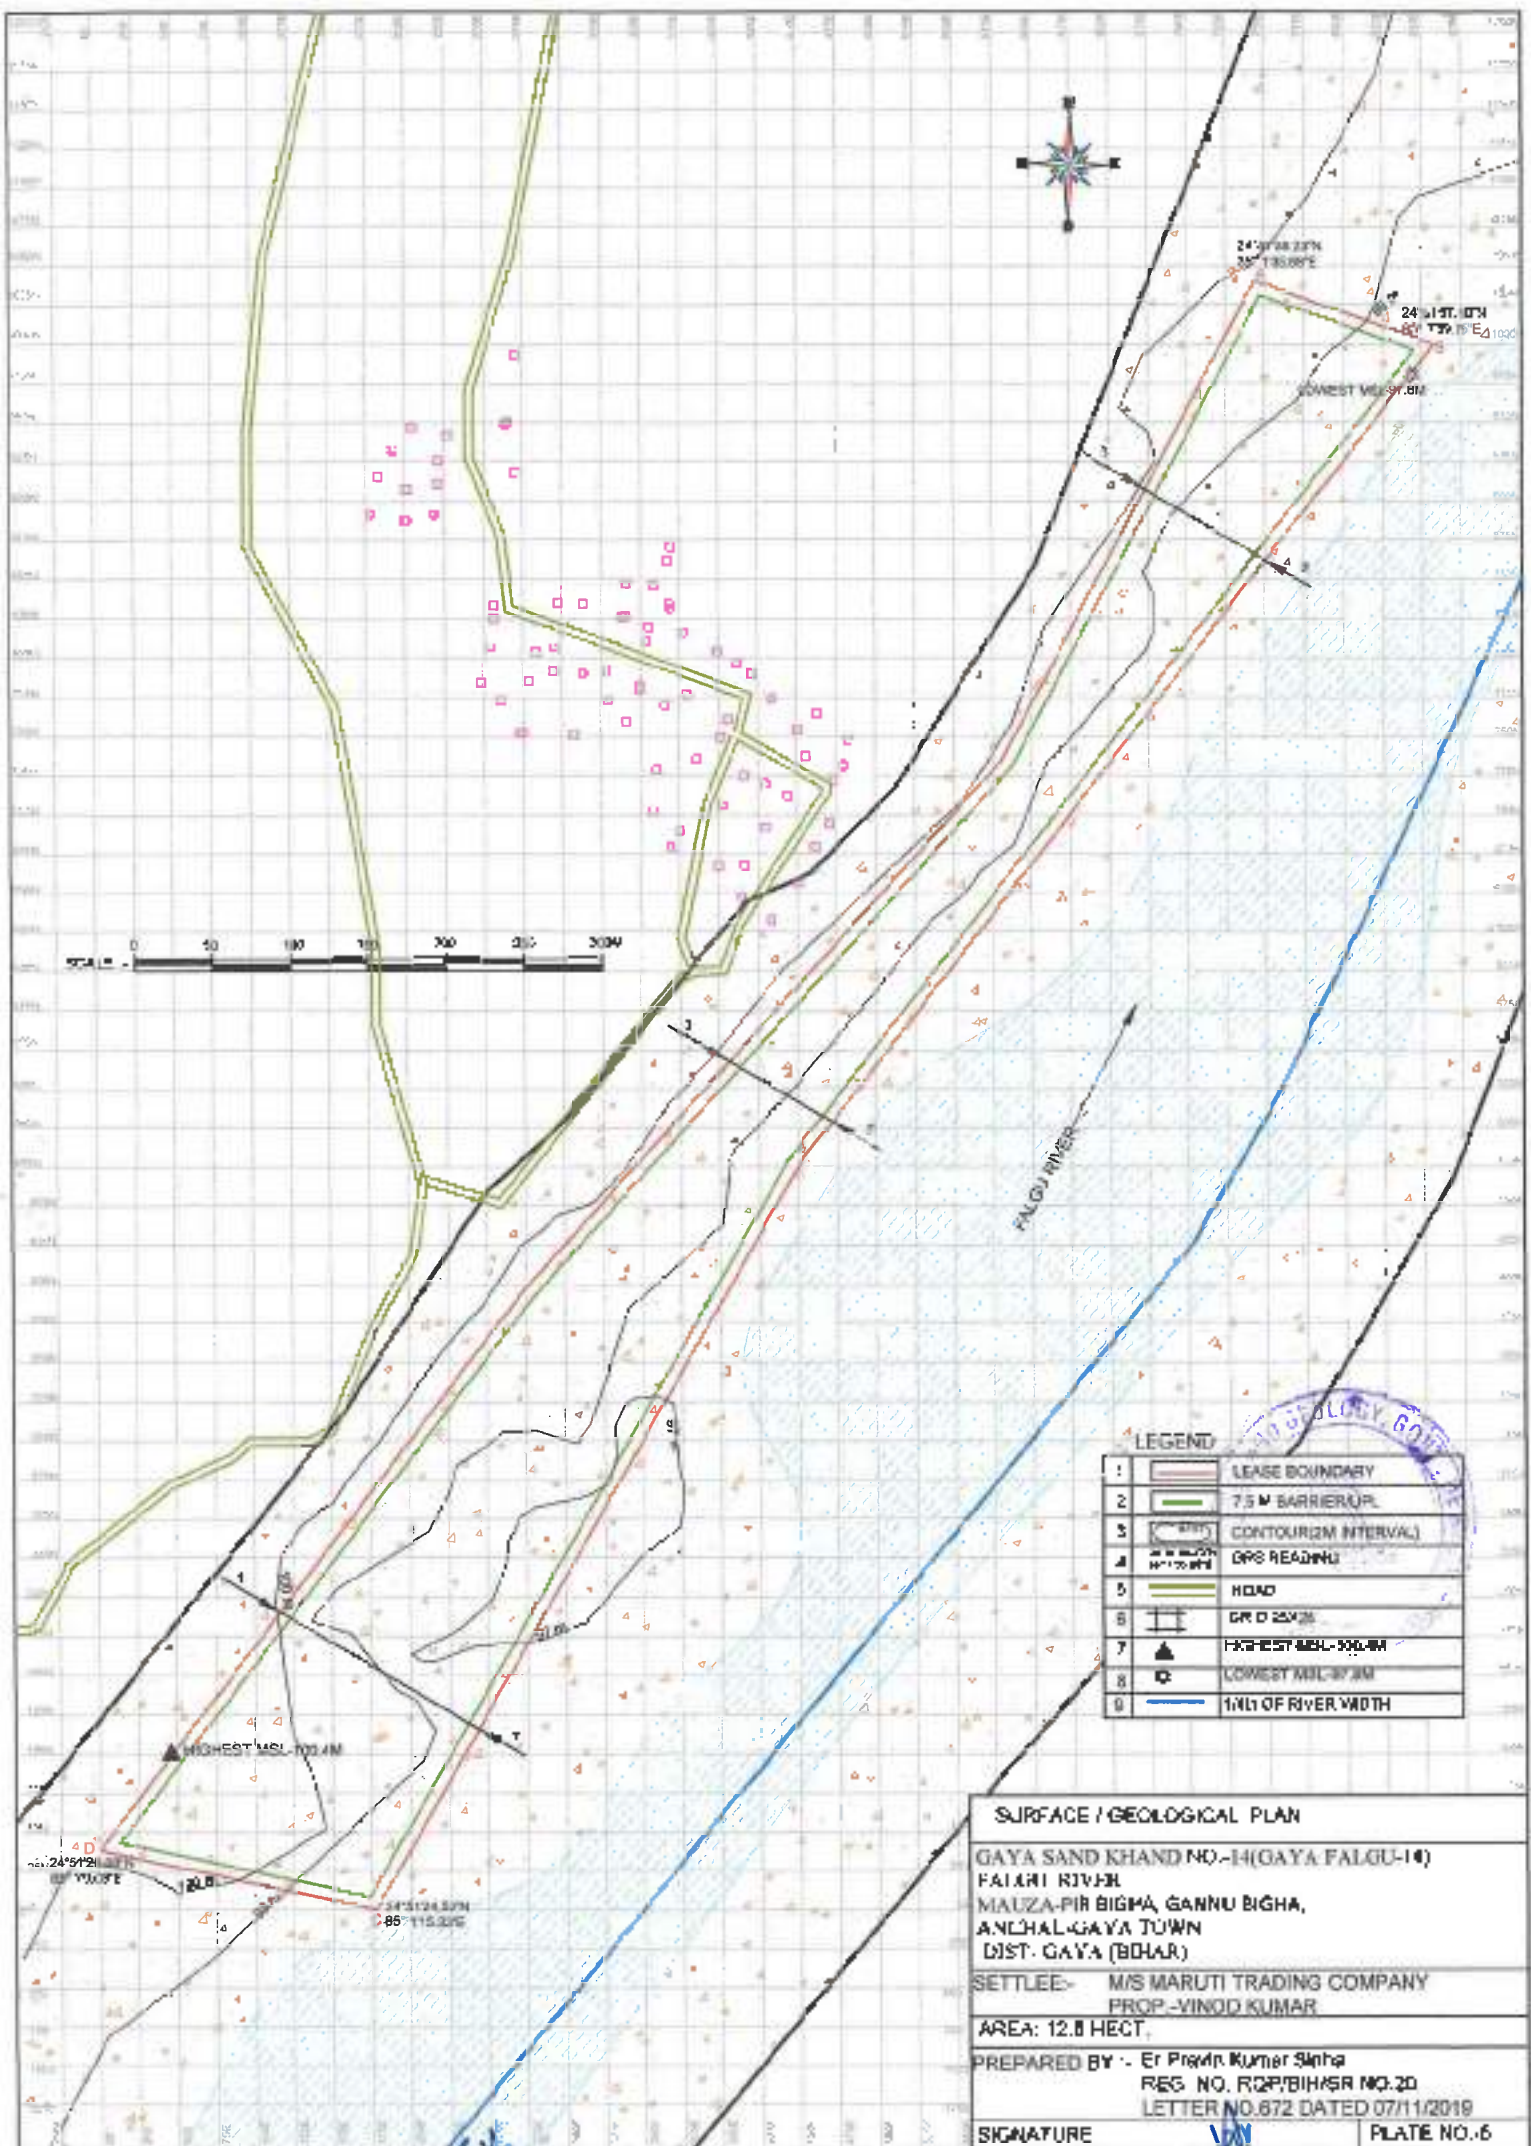

LEGEND	
1	LEASE BOUNDARY
2	7.5 M BARRIER
3	CONTOUR (2M INTERVAL)
4	DPS READING
5	ROAD
6	GR D 25/25
7	HIGHEST MSL 100.0M
8	LOWEST MSL 97.8M
9	1/10th of River Width

SURFACE / GEOLOGICAL PLAN

GAYA SAND KHAND NO-14(GAYA FALGU-14)
FALGU RIVER
MAUZA-PIR BIGHA, GANNU BIGHA,
ANCHAL-GAYA TOWN
DIST. GAYA (BHAR)

SETTLEE- M/S MARUTI TRADING COMPANY
PROP.-VINOD KUMAR

AREA: 12.8 HECT.

PREPARED BY :- Er Pradyumn Kumar Sinha
REG. NO. RQP/BIH/5R NO.20
LETTER NO.672 DATED 07/11/2019

SIGNATURE  **PLATE NO.-6**



SECTION ALONG 1-1'



SECTION ALONG 2-2'



SECTION ALONG 3-3'

LEGEND

1	LEASE BOUNDARY(LB)
2	7.5 M BARRIER/UPL
3	1 R L ROAD
4	111 PROVED RESERVE(111)
5	122 PROBABLE RESERVE(122)
6	211 FEASIBILITY RESOURCE (211)
7	222 PRE FEASIBILITY RESOURCE (222)



GEOLOGICAL SECTIONS

GAYA SAND KHAND NO.-14(GAYA FALGU-14)

FALGU RIVER

MAUZA-PIR BIGHA, GANNU BIGHA,

ANCHAL-GAYA TOWN

DIST-GAYA (BIHAR)

SETTLEE:- M/S MARUTI TRADING COMPANY

PROP.-VINOD KUMAR

AREA:-12.5 HECT. SCALE 1:1000


PREPARED BY :- Er.Pravin Kumar Sinha

REG. NO. RQP/BIH/SR.NO.20

LETTER NO.672 DATED 07/11/2019

SIGNATURE


PLATE NO.-6

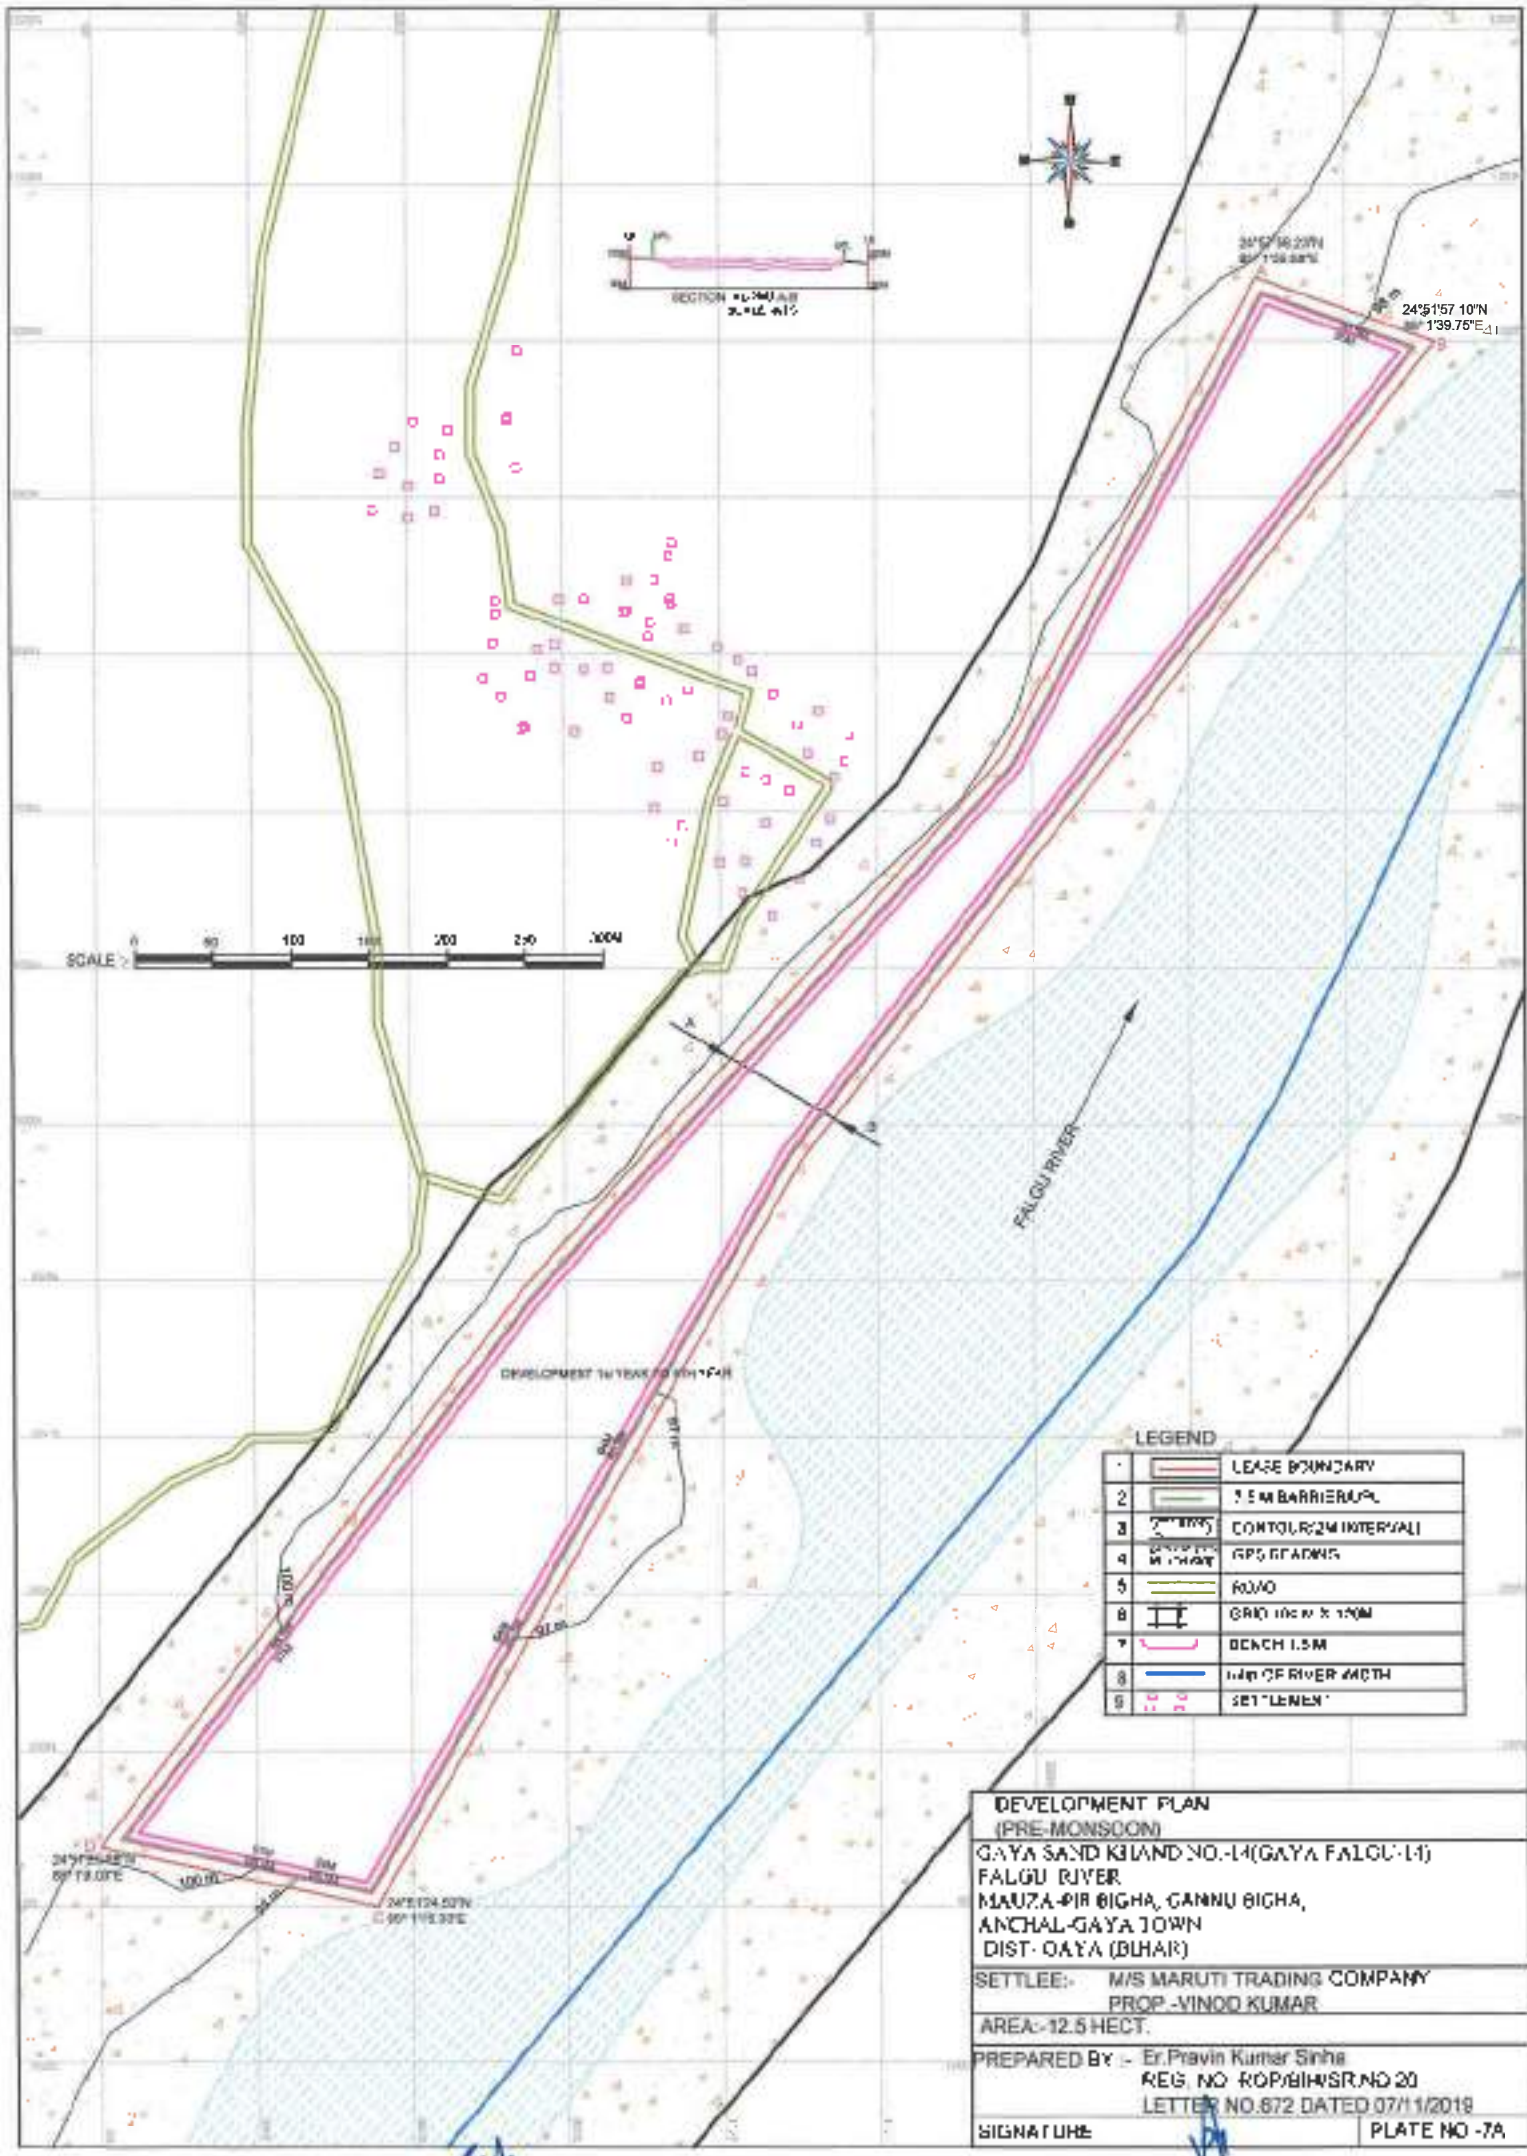

LEGEND

1	LEASE BOUNDARY
2	1.5M BARRIER
3	CONTROL 2M INTERVAL
4	GPS READINGS
5	ROAD
6	GRID 100M X 100M
7	BENCH 1.5M
8	Center of River width
9	SET LENGTH


DEVELOPMENT PLAN (PRE-MONSOON)	
GAYA SAND KIAND NO.-14(GAYA FALGU-14)	
FALGU RIVER	
MAUZA-PUR BIGHA, GANNU BIGHA,	
ANCHAL-GAYA TOWN	
DIST- OAYA (BHAR)	
SETTLEE:-	M/S MARUTI TRADING COMPANY
	PROP.-VINOD KUMAR
AREA:-12.5 HECT.	
PREPARED BY :-	Er.Pravin Kumar Sinha
	REG NO ROP/BH/SR NO 20
	LETTER NO.672 DATED 07/11/2018
SIGNATURE	PLATE NO -7A

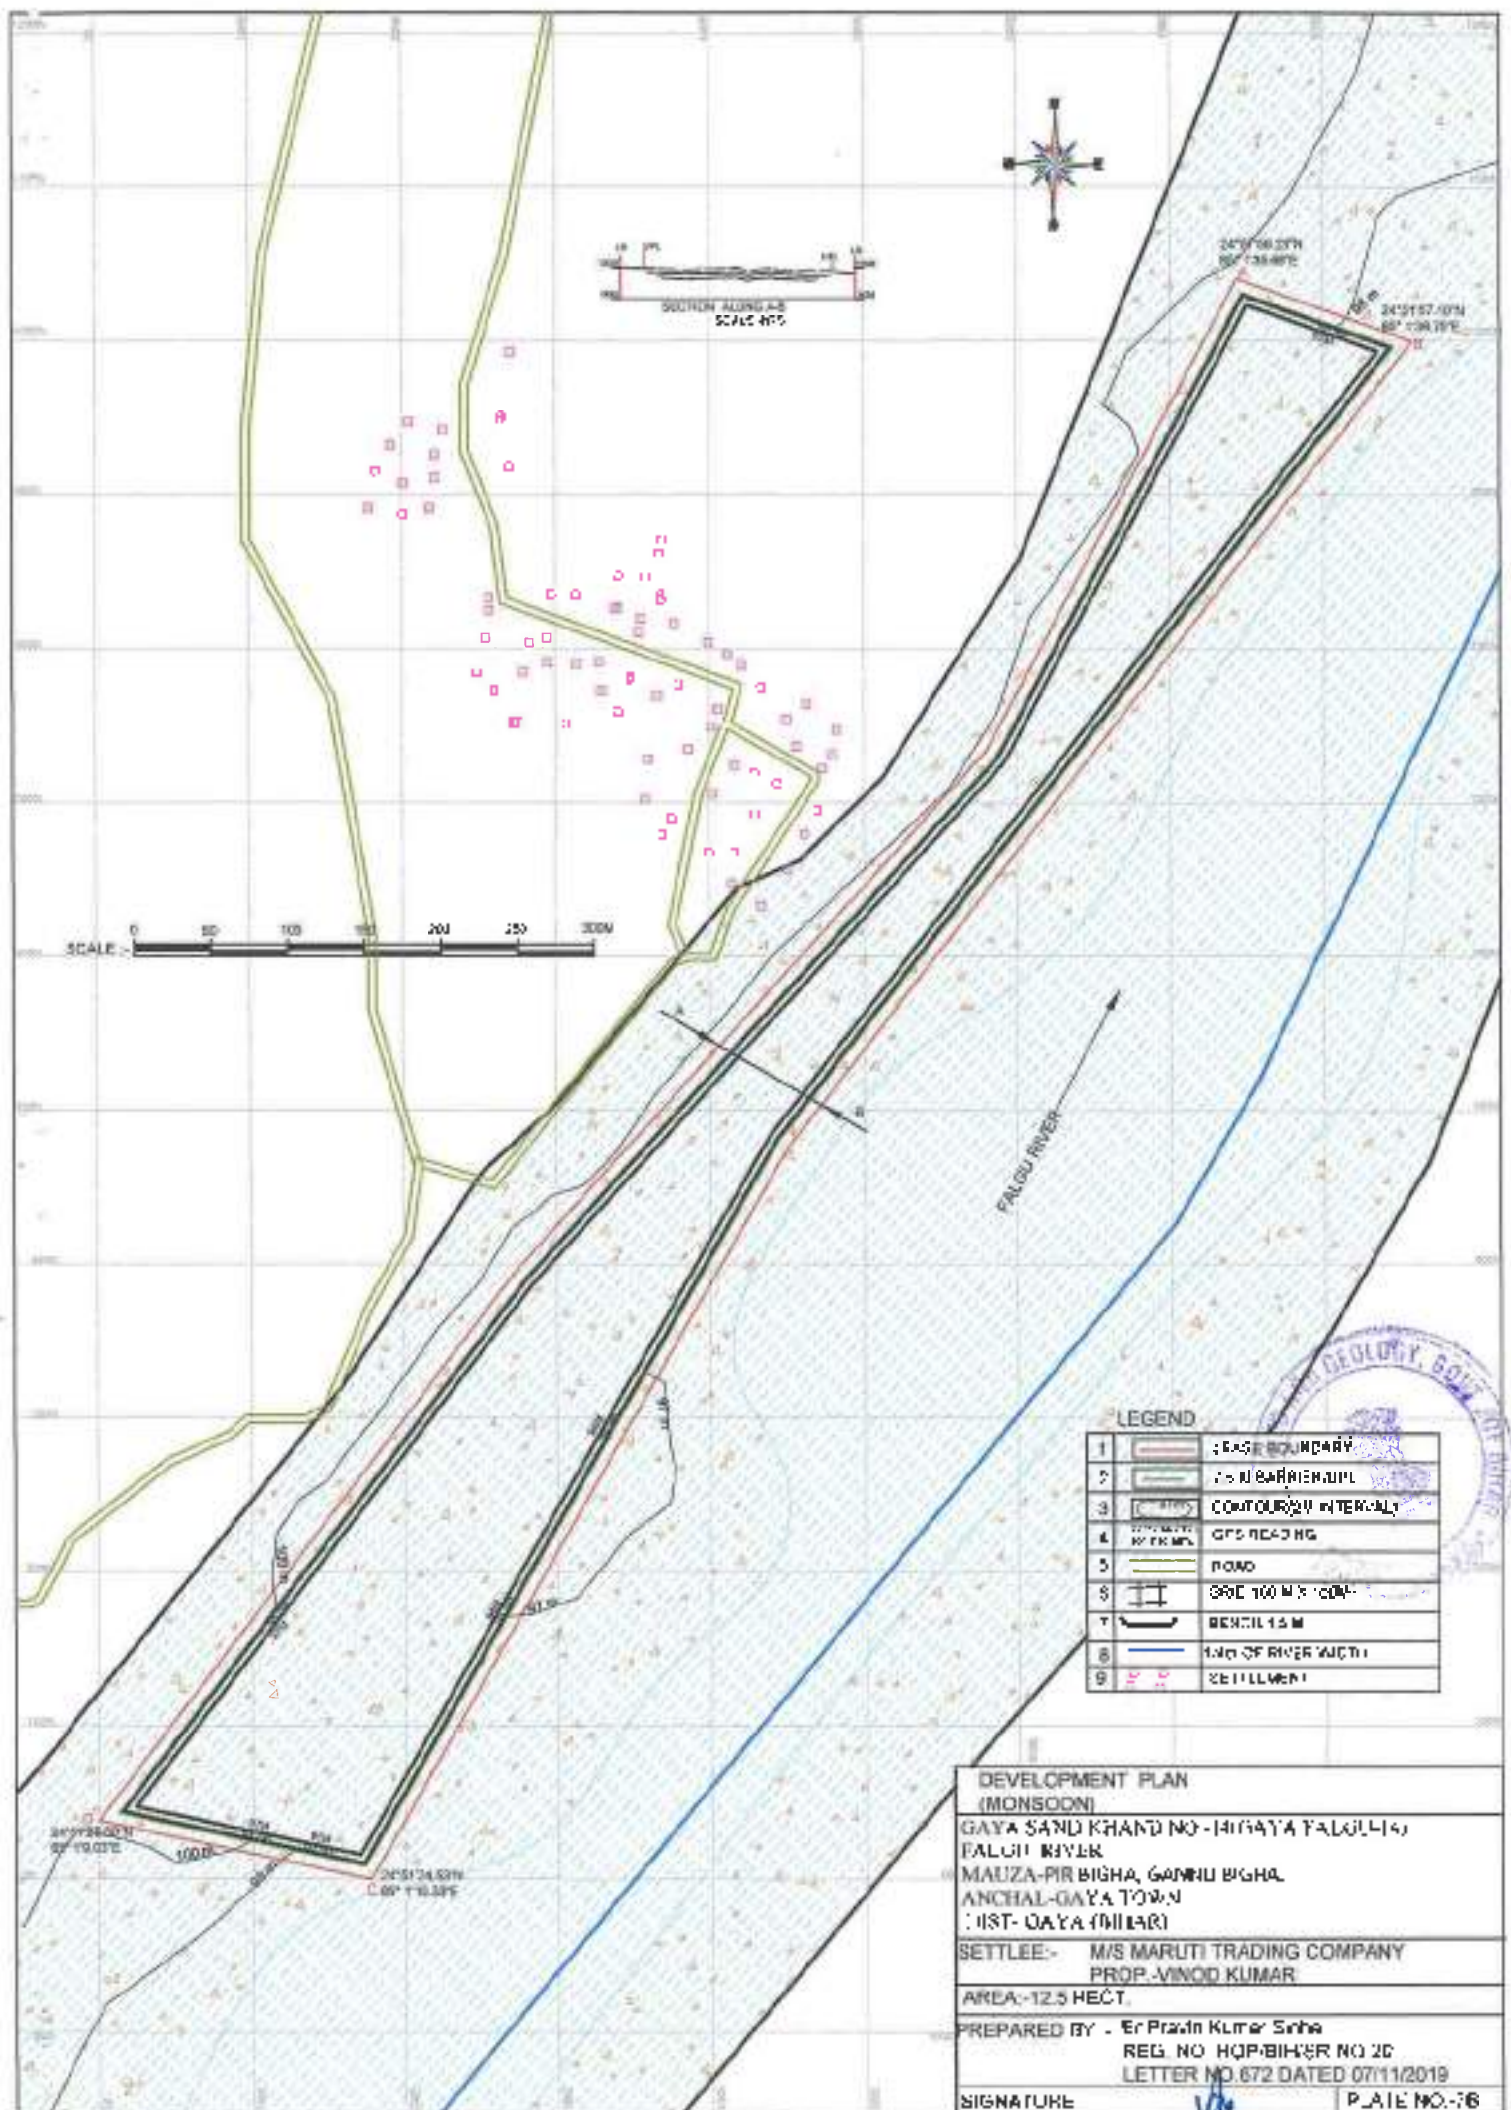

LEGEND	
1	LEASE BOUNDARY
2	7.5 M BUFFER ZONE
3	CONTOUR @ 10 M INTERVAL
4	GPS ROAD NO.
5	ROAD
6	RAIL 100 M'S CON.
7	RAIL 15 M
8	1/2 OF RIVER WIDTH
9	SETTLEMENT

DEVELOPMENT PLAN (MONSOON)	
GAYA SAND KHAND NO-14(GAYA FALGULA)	
FALGU RIVER	
MAUZA-PIR BIGHA, GAMRU BIGHA	
ANCHAL-GAYA TOWN	
DIST- QAYA (BILHAR)	
SETTLEE-	M/S MARUTI TRADING COMPANY PROP-VINOD KUMAR
AREA-	12.5 HECT.
PREPARED BY -	Er Pravin Kumar Sinha REG. NO. HQP/BIH/8R NO.20 LETTER NO.672 DATED 07/11/2019
SIGNATURE	W PAGE NO.-36

Handwritten signature

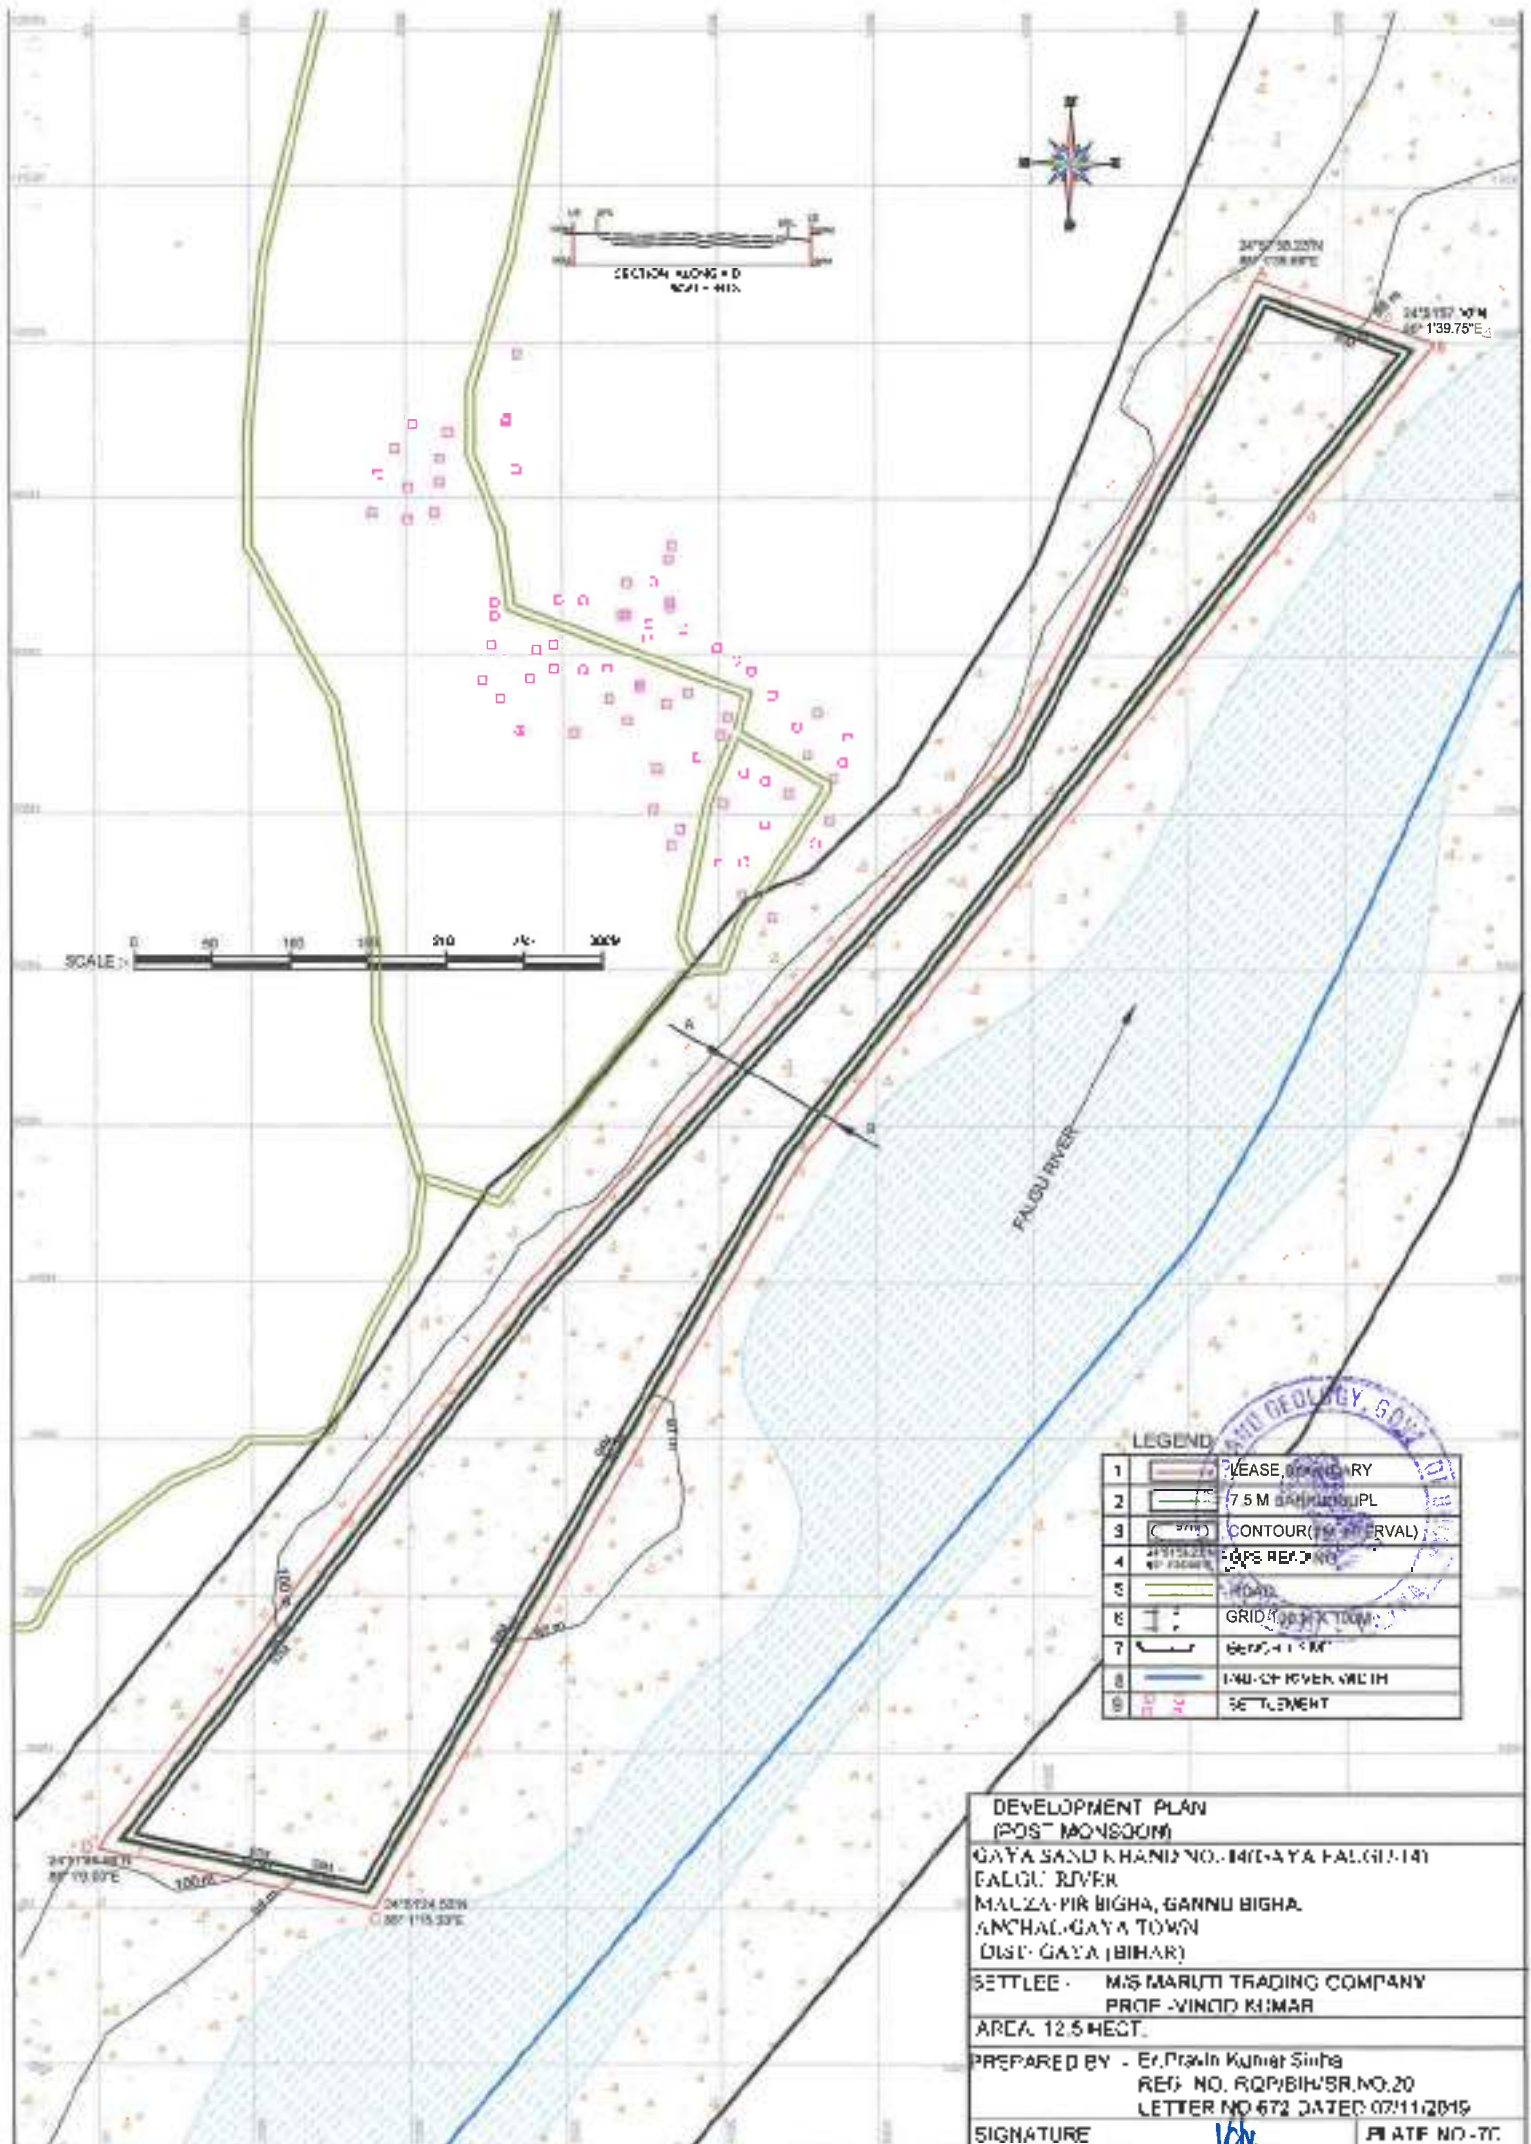

SECTION ALONG A-B
N 41° - 41.5°

SCALE 0 50 100 150 200 250 300

FALGU RIVER

LEGEND

1	LEASE BOUNDARY
2	7.5 M BOUNDARY
3	CONTOUR (5 M INTERVAL)
4	GPS READING
5	ROAD
6	GRID (100 M X 100 M)
7	BOUNDARY 1:1000
8	1:1000 RIVER WIDTH
9	SETTLEMENT

DEVELOPMENT PLAN (POST MONSOON)	
GAYA SAND KHANI NO. 14 (GAYA FALGU-14)	
FALGU RIVER	
MALZA-PIR BIGHA, GANNU BIGHA	
ANCHAL GAYA TOWN	
DIST. GAYA (BIHAR)	
SETTLER -	M/S MARUTI TRADING COMPANY
	PROF. VINOD KUMAR
AREA 12.5 HECT.	
PREPARED BY - Er. Pravin Kumar Singh	
REG. NO. RQP/BIH/SR.NO.20	
LETTER NO.672 DATED 07/11/2019	
SIGNATURE	PLAT NO - 7C

