


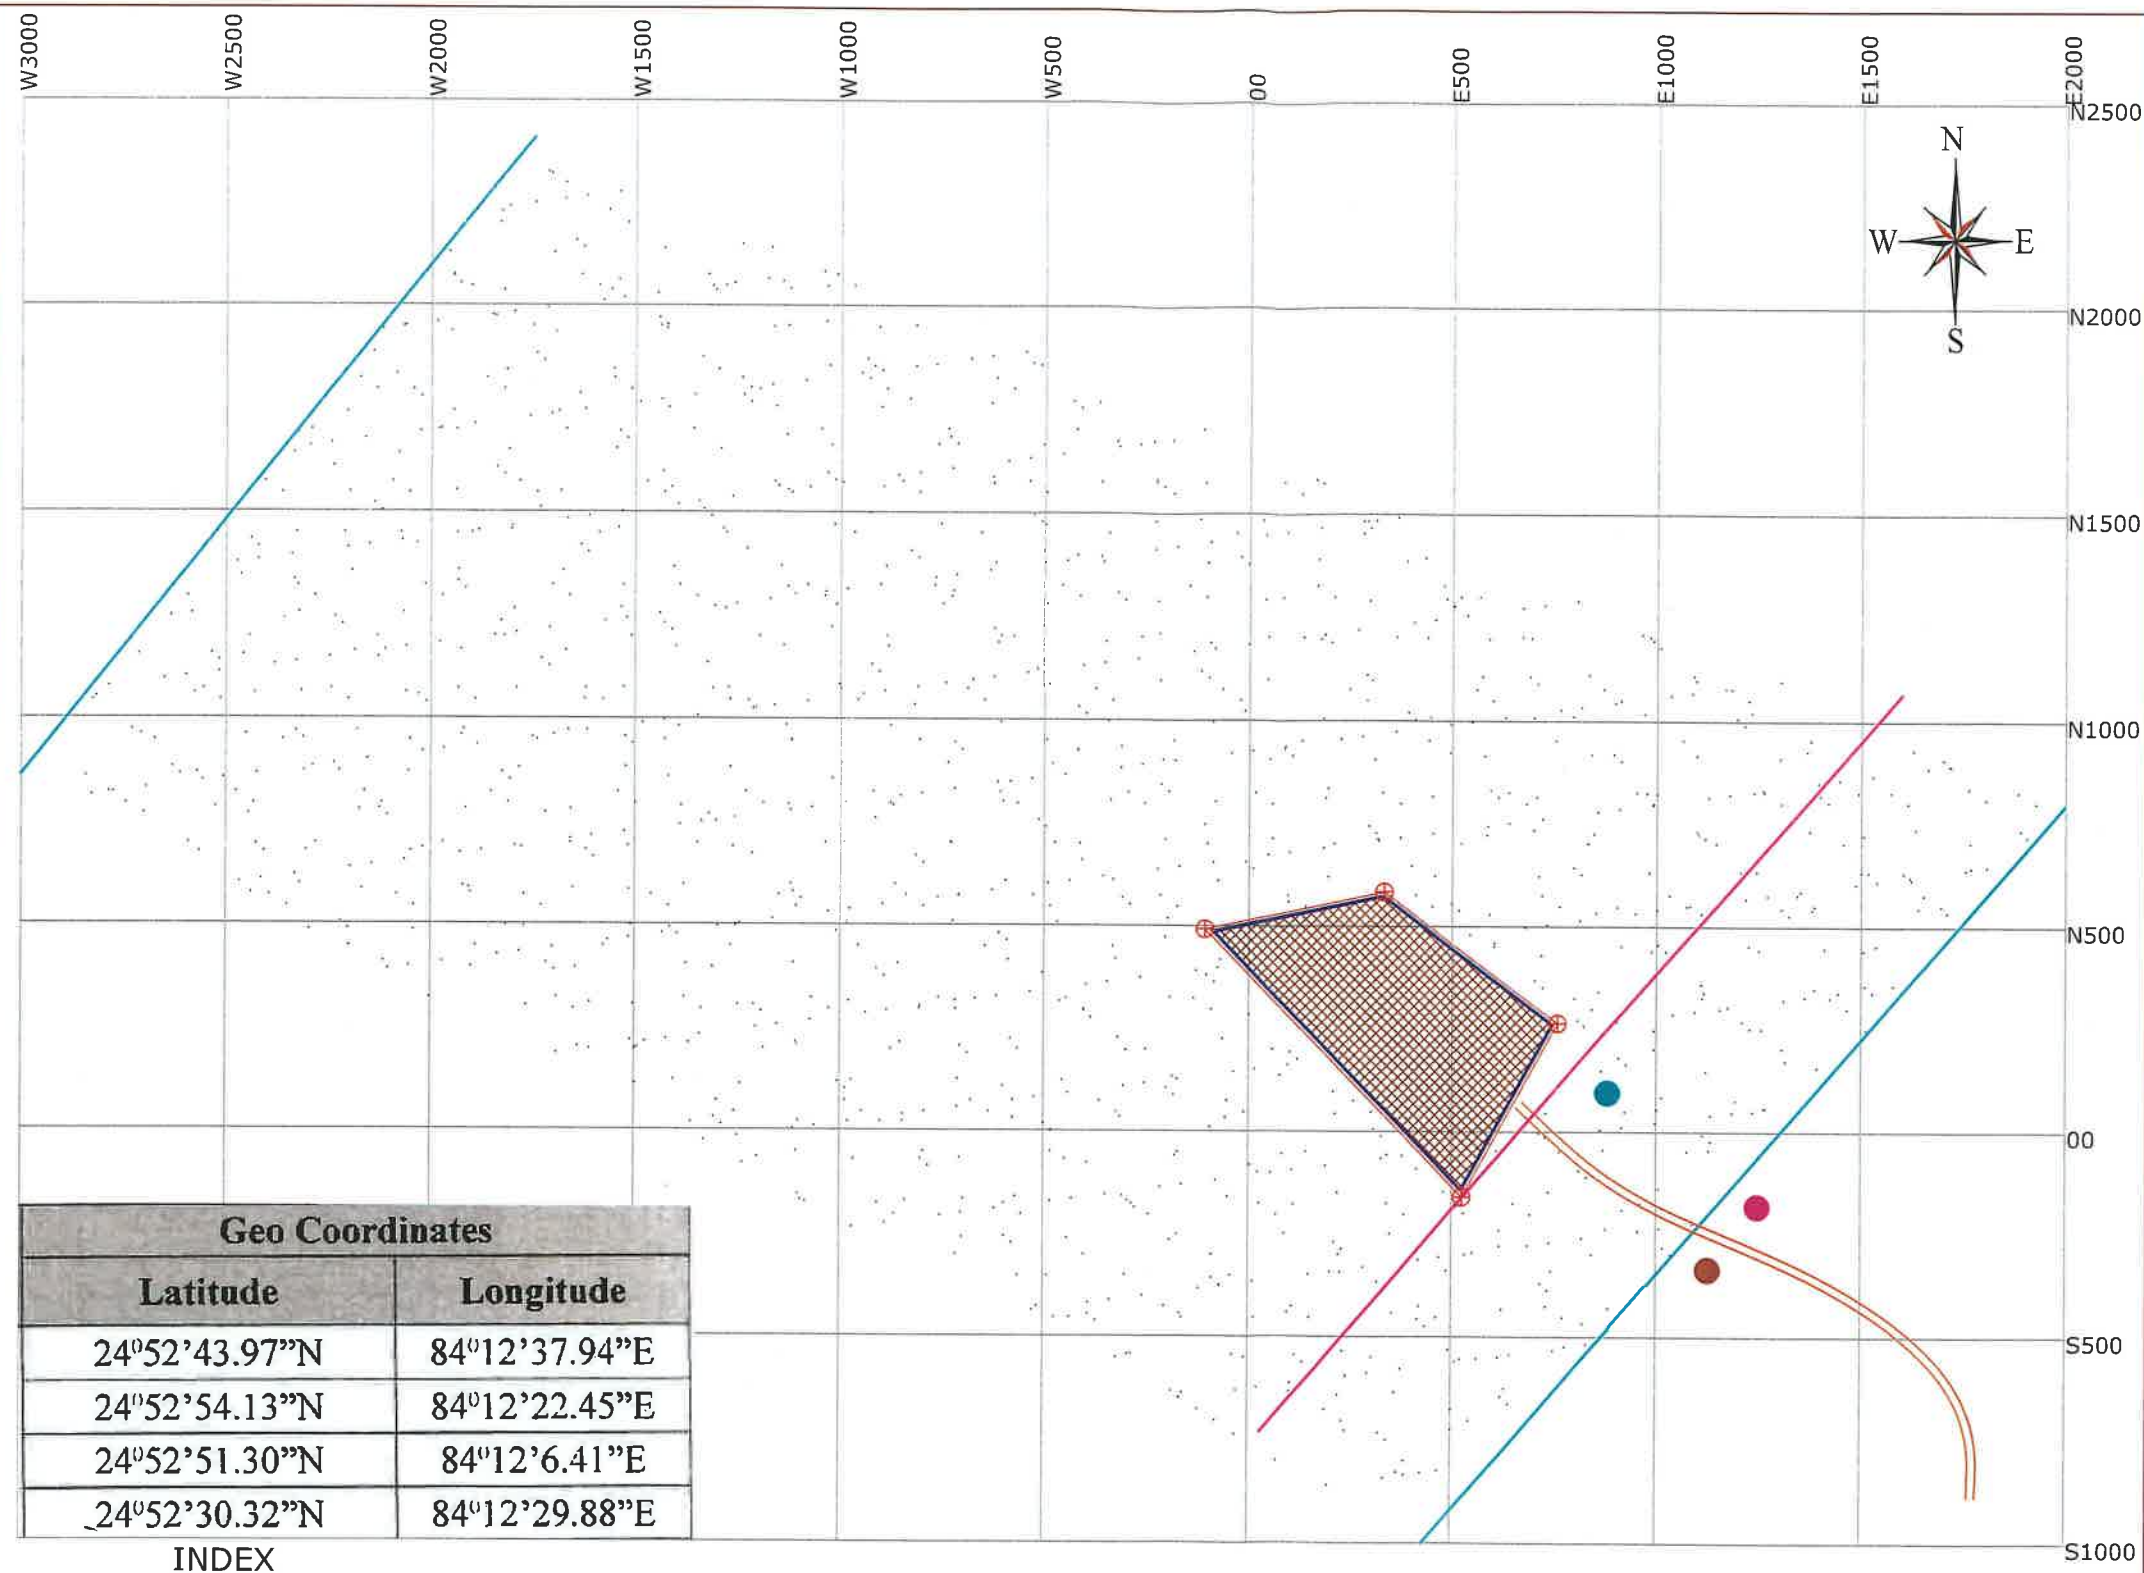

Geo Coordinates	
Latitude	Longitude
24°52'43.97"N	84°12'37.94"E
24°52'54.13"N	84°12'22.45"E
24°52'51.30"N	84°12'6.41"E
24°52'30.32"N	84°12'29.88"E

INDEX

- APPLIED AREA
- 1/4 TH LINE OF RIVER WIDTH
- SAND EXTRACTION AREA
- GRID LINE
- APPROACH ROAD
- RIVER SAND
- RIVER BED
- 7.5M SAFETY BARRIER
- PROPOSED BOUNDARY PILLARS
- AIR MONITORING STATION
- NOISE MONITORING STATION
- WATER MONITORING STATION



AURANGABAD_SON_23A SAND MINE	
APPLICANT: M/S UPENDRA NIKHIL HI TECH CONSTRUCTION PVT. LTD.	
PROP. SRI. UPENDRA SINGH	
ENVIRONMENT MANAGEMENT PLAN	
APPLIED AREA 30.00 HA	
SCALE 1:4000	PLATE NO. - 6
UNITED EXPLORATION INDIA PVT. LTD.	
NABET/APA-MPPA/IA/006	
DATED - MAR16,2021 TO MARCH 11, 2024	