


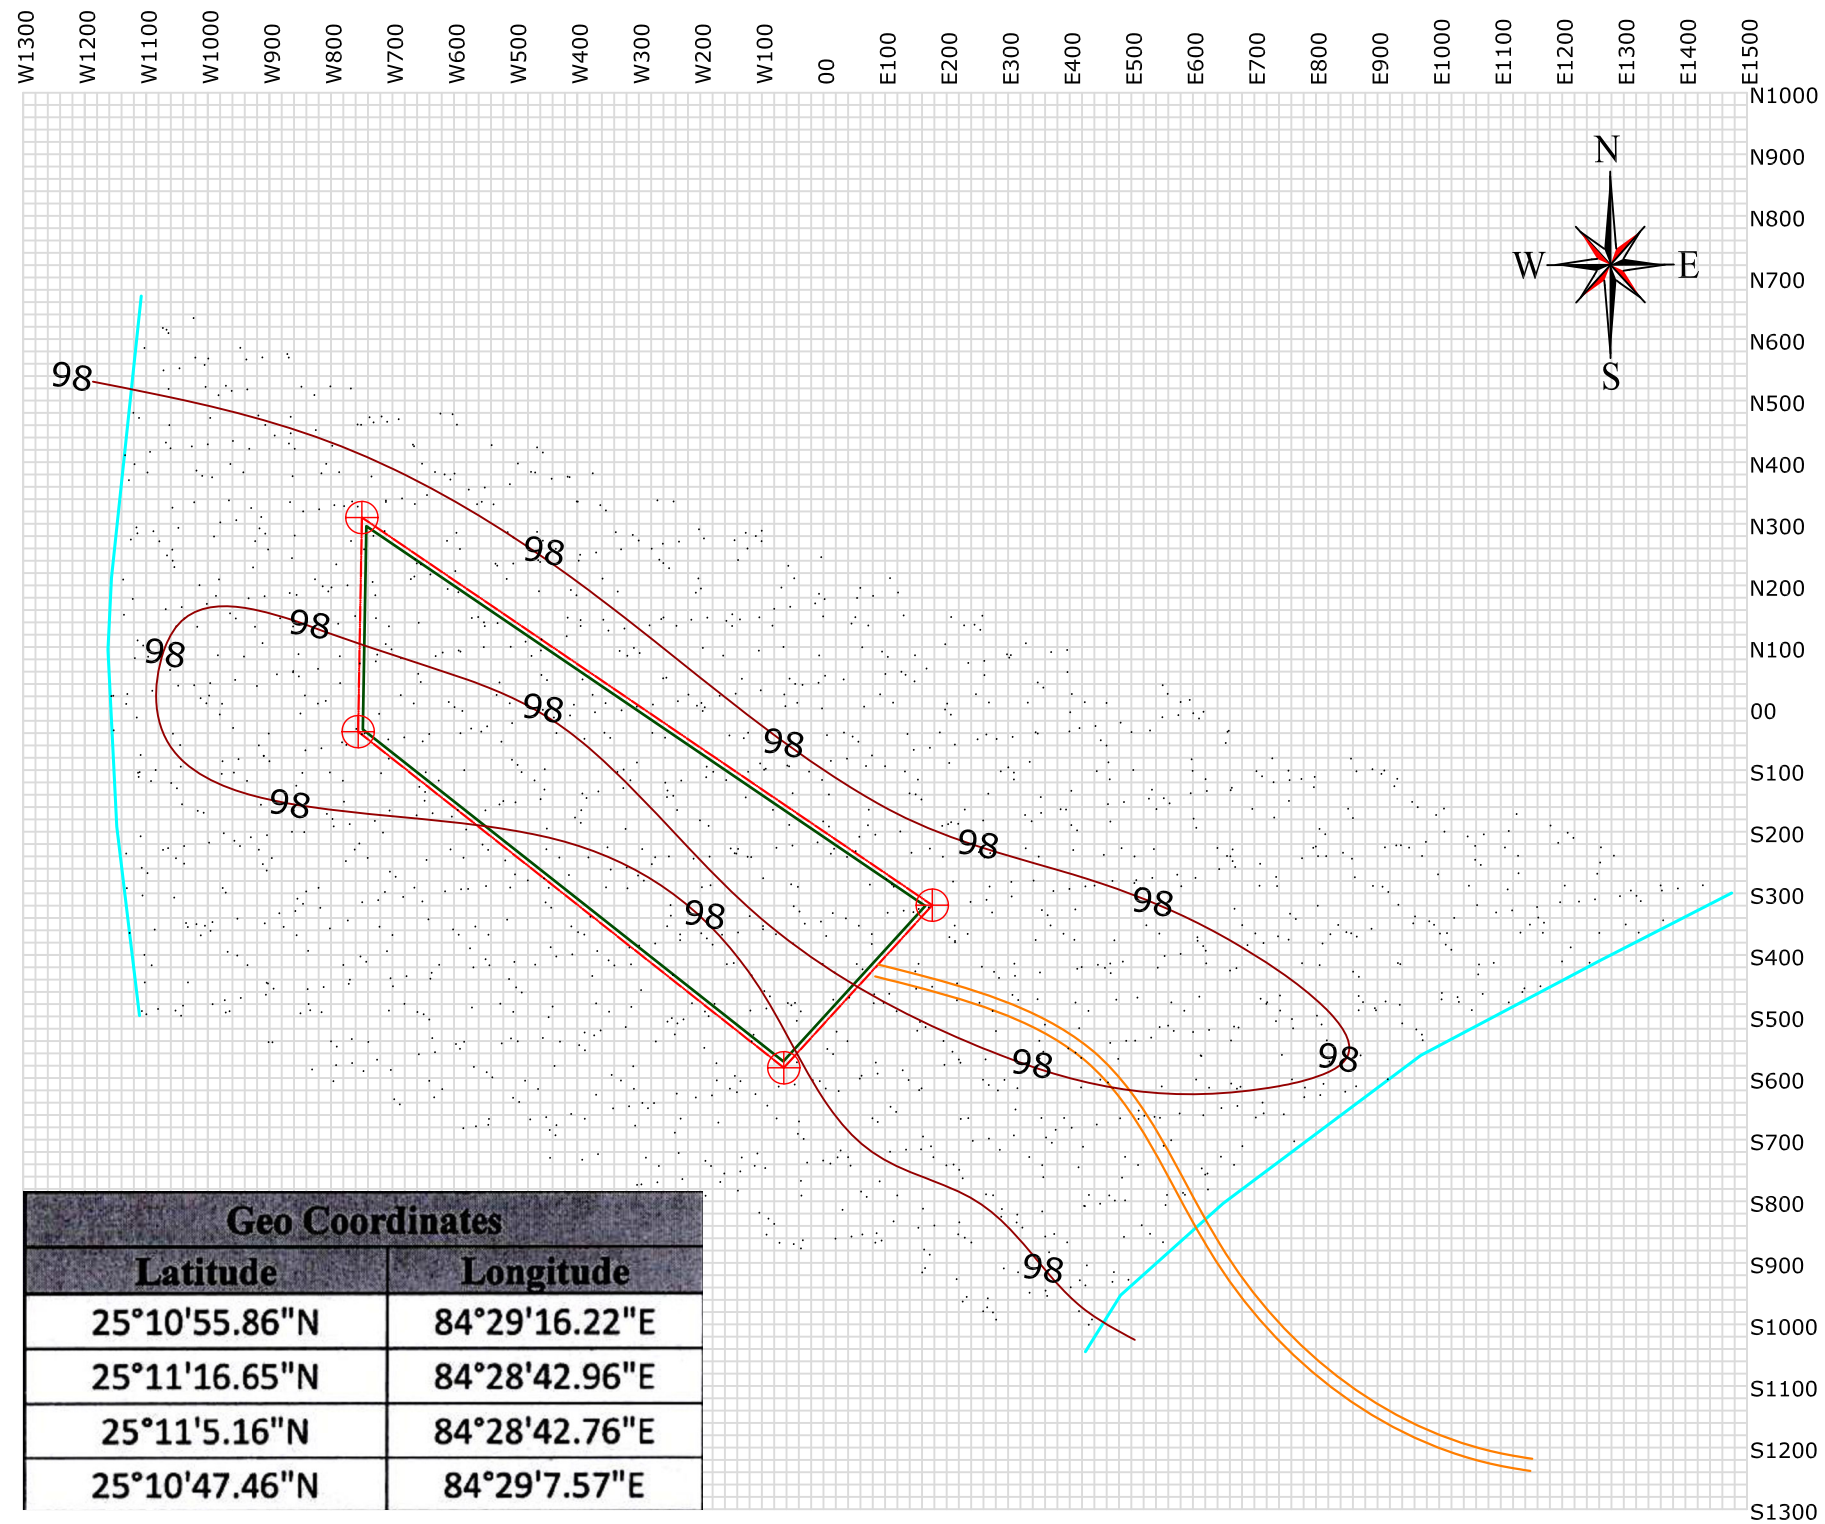

Geo Coordinates	
Latitude	Longitude
25°10'55.86"N	84°29'16.22"E
25°11'16.65"N	84°28'42.96"E
25°11'5.16"N	84°28'42.76"E
25°10'47.46"N	84°29'7.57"E

INDEX	
	APPLIED AREA
	CONTOUR LINE
	GRID LINE
	APPROACH ROAD
	RIVER SAND
	RIVER BED
	7.5M SAFETY BARRIER
	PROPOSED BOUNDARY PILLARS

BHOJPUR_SON_43B SAND MINE	
MOUZA - BIHTA , ANCHAL - TARARI DISTRICT - BHOJPUR, STATE - BIHAR	
APPLICANT: M/S PIE INFINITY INFRASTRUCTURE PVT. LTD. DIRECTOR ROHIT KUMAR	
SURFACE PLAN	
APPLIED AREA: 32.00 HA	
SCALE 1:4000	PLATE NO-2
UNITED EXPLORATION INDIA PVT. LTD. NABET/APA-MPPA/IA/006 DATED - MAR16,2021 TO MARCH 11, 2024	