


(Surface cum Geological & Sections Plan)

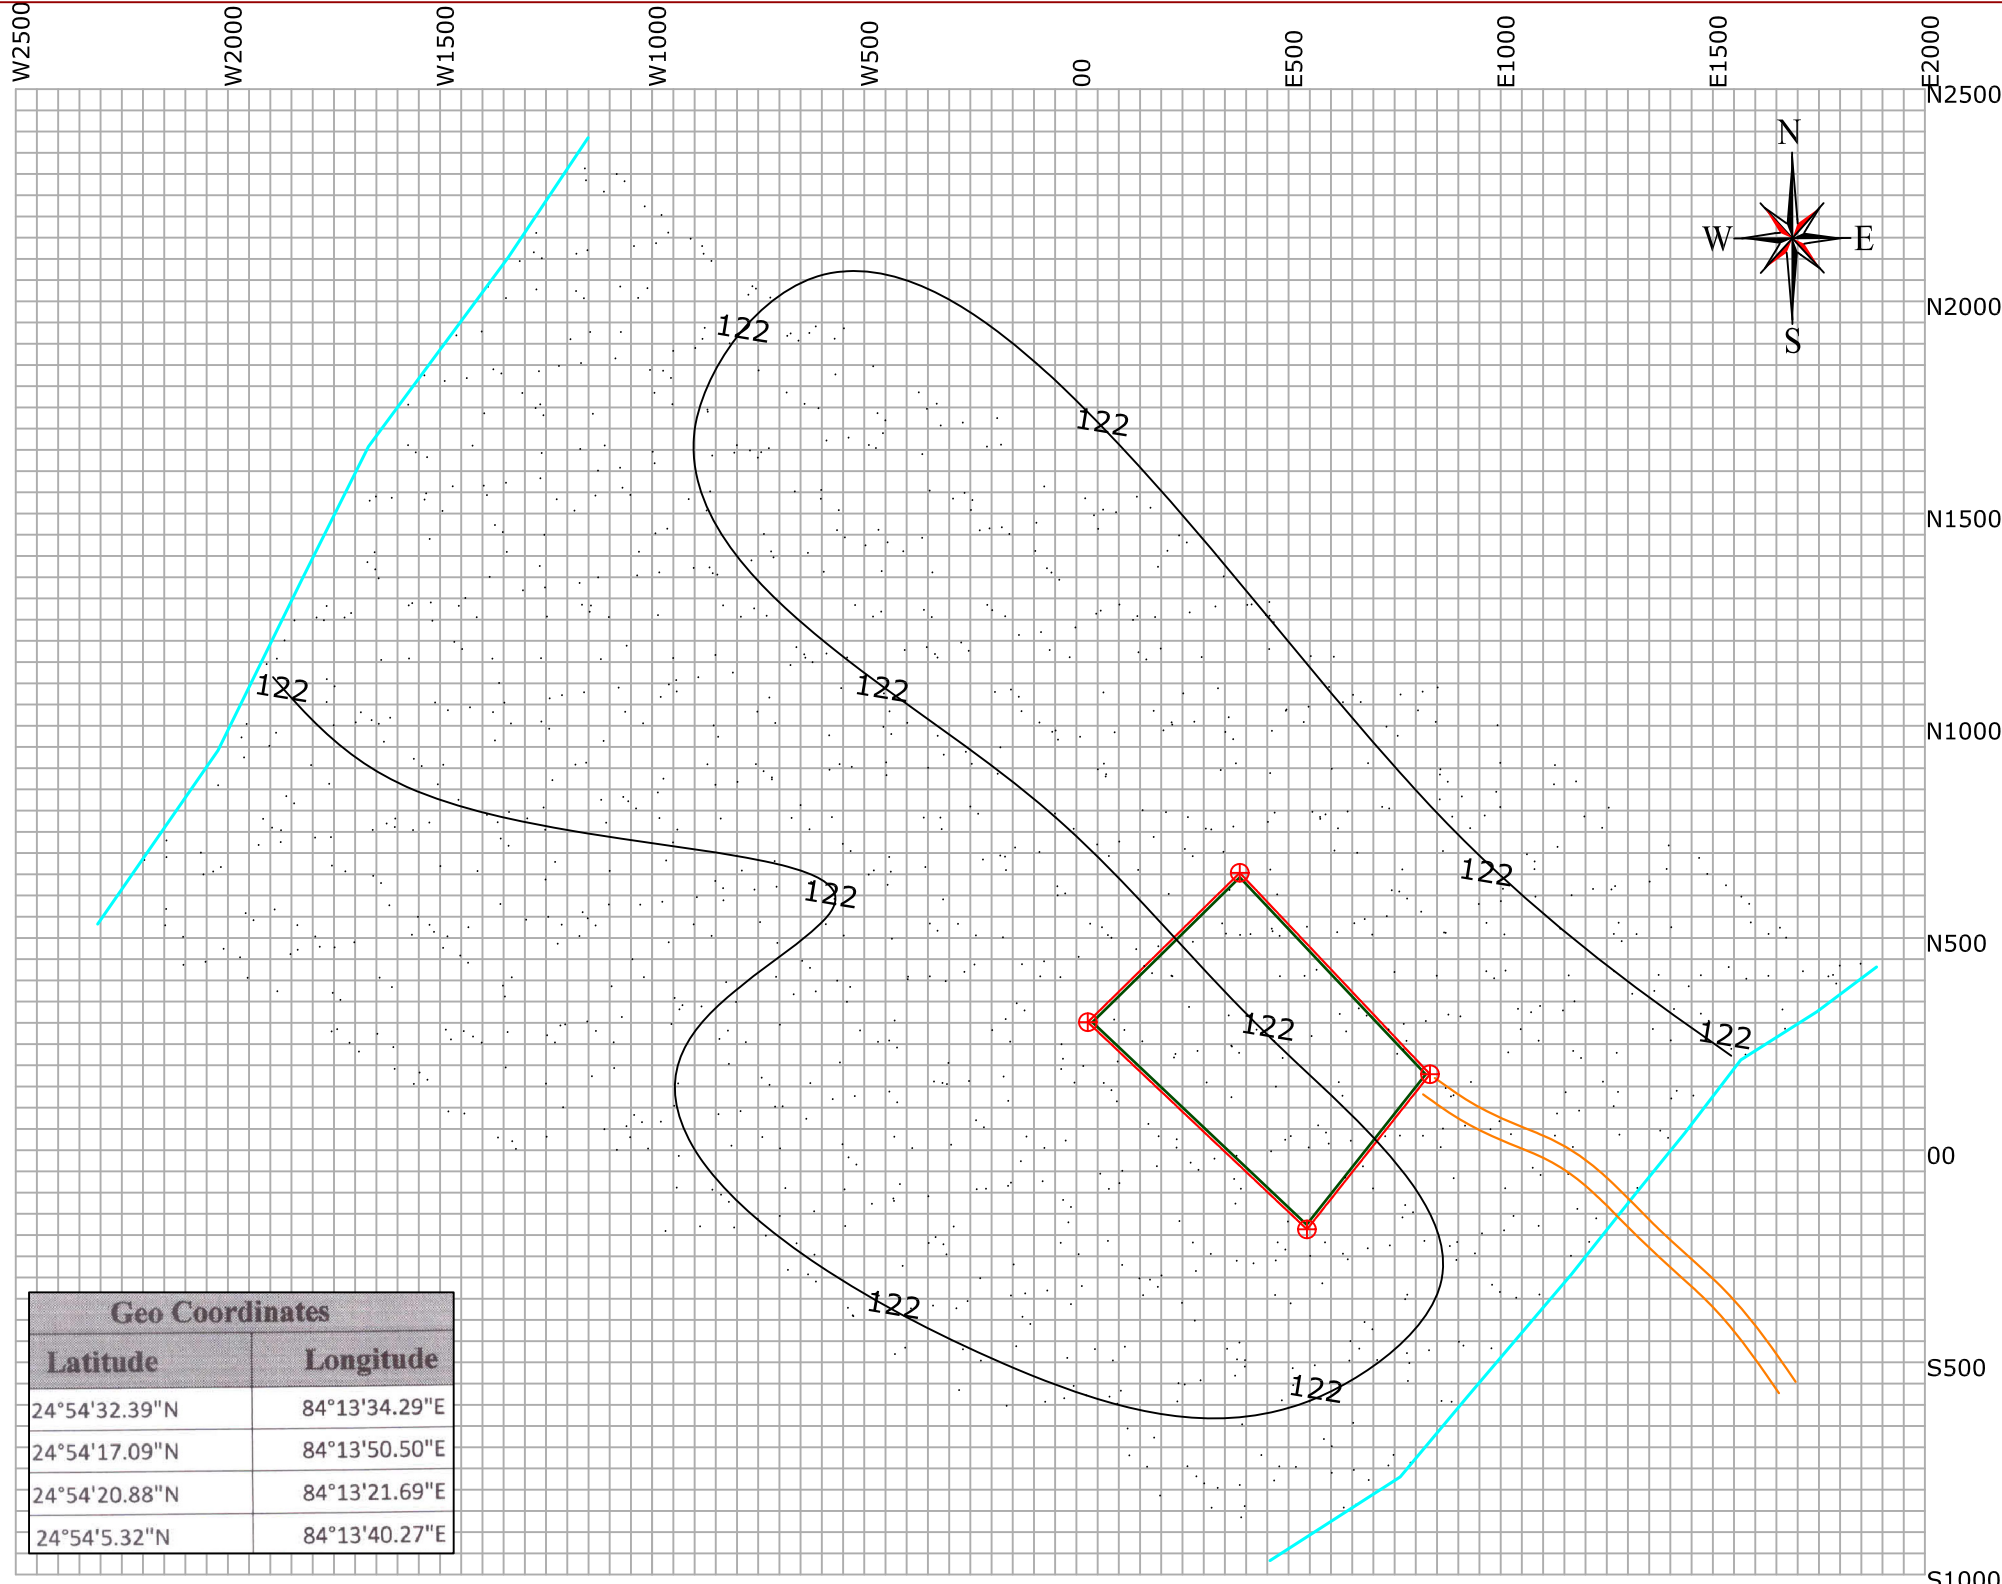

INDEX

- APPLIED AREA
- CONTOUR LINE
- GRID LINE
- APPROACH ROAD
- RIVER SAND
- RIVER BED
- 7.5M SAFETY BARRIER
- PROPOSED BOUNDARY PILLARS

AURANGABAD_SON_22C SAND MINE
APPLICANT: UPENDRA NIKHIL HI TECH
CONSTRUCTION PVT. LTD.
DIRECTOR - SRI. UPENDRA SINGH

SURFACE PLAN

APPLIED AREA: 32.90 HA

SCALE 1:4000

PLATE NO. - 2

UNITED EXPLORATION INDIA PVT. LTD.

QCI-NABET Certificate No.:

QCI/NABET/APA&MPPA/ACO/24/051

Issue Date: Mar 08, 2024, Valid Up to June 10, 2024

