


(Surface cum Geological & Sections Plan)

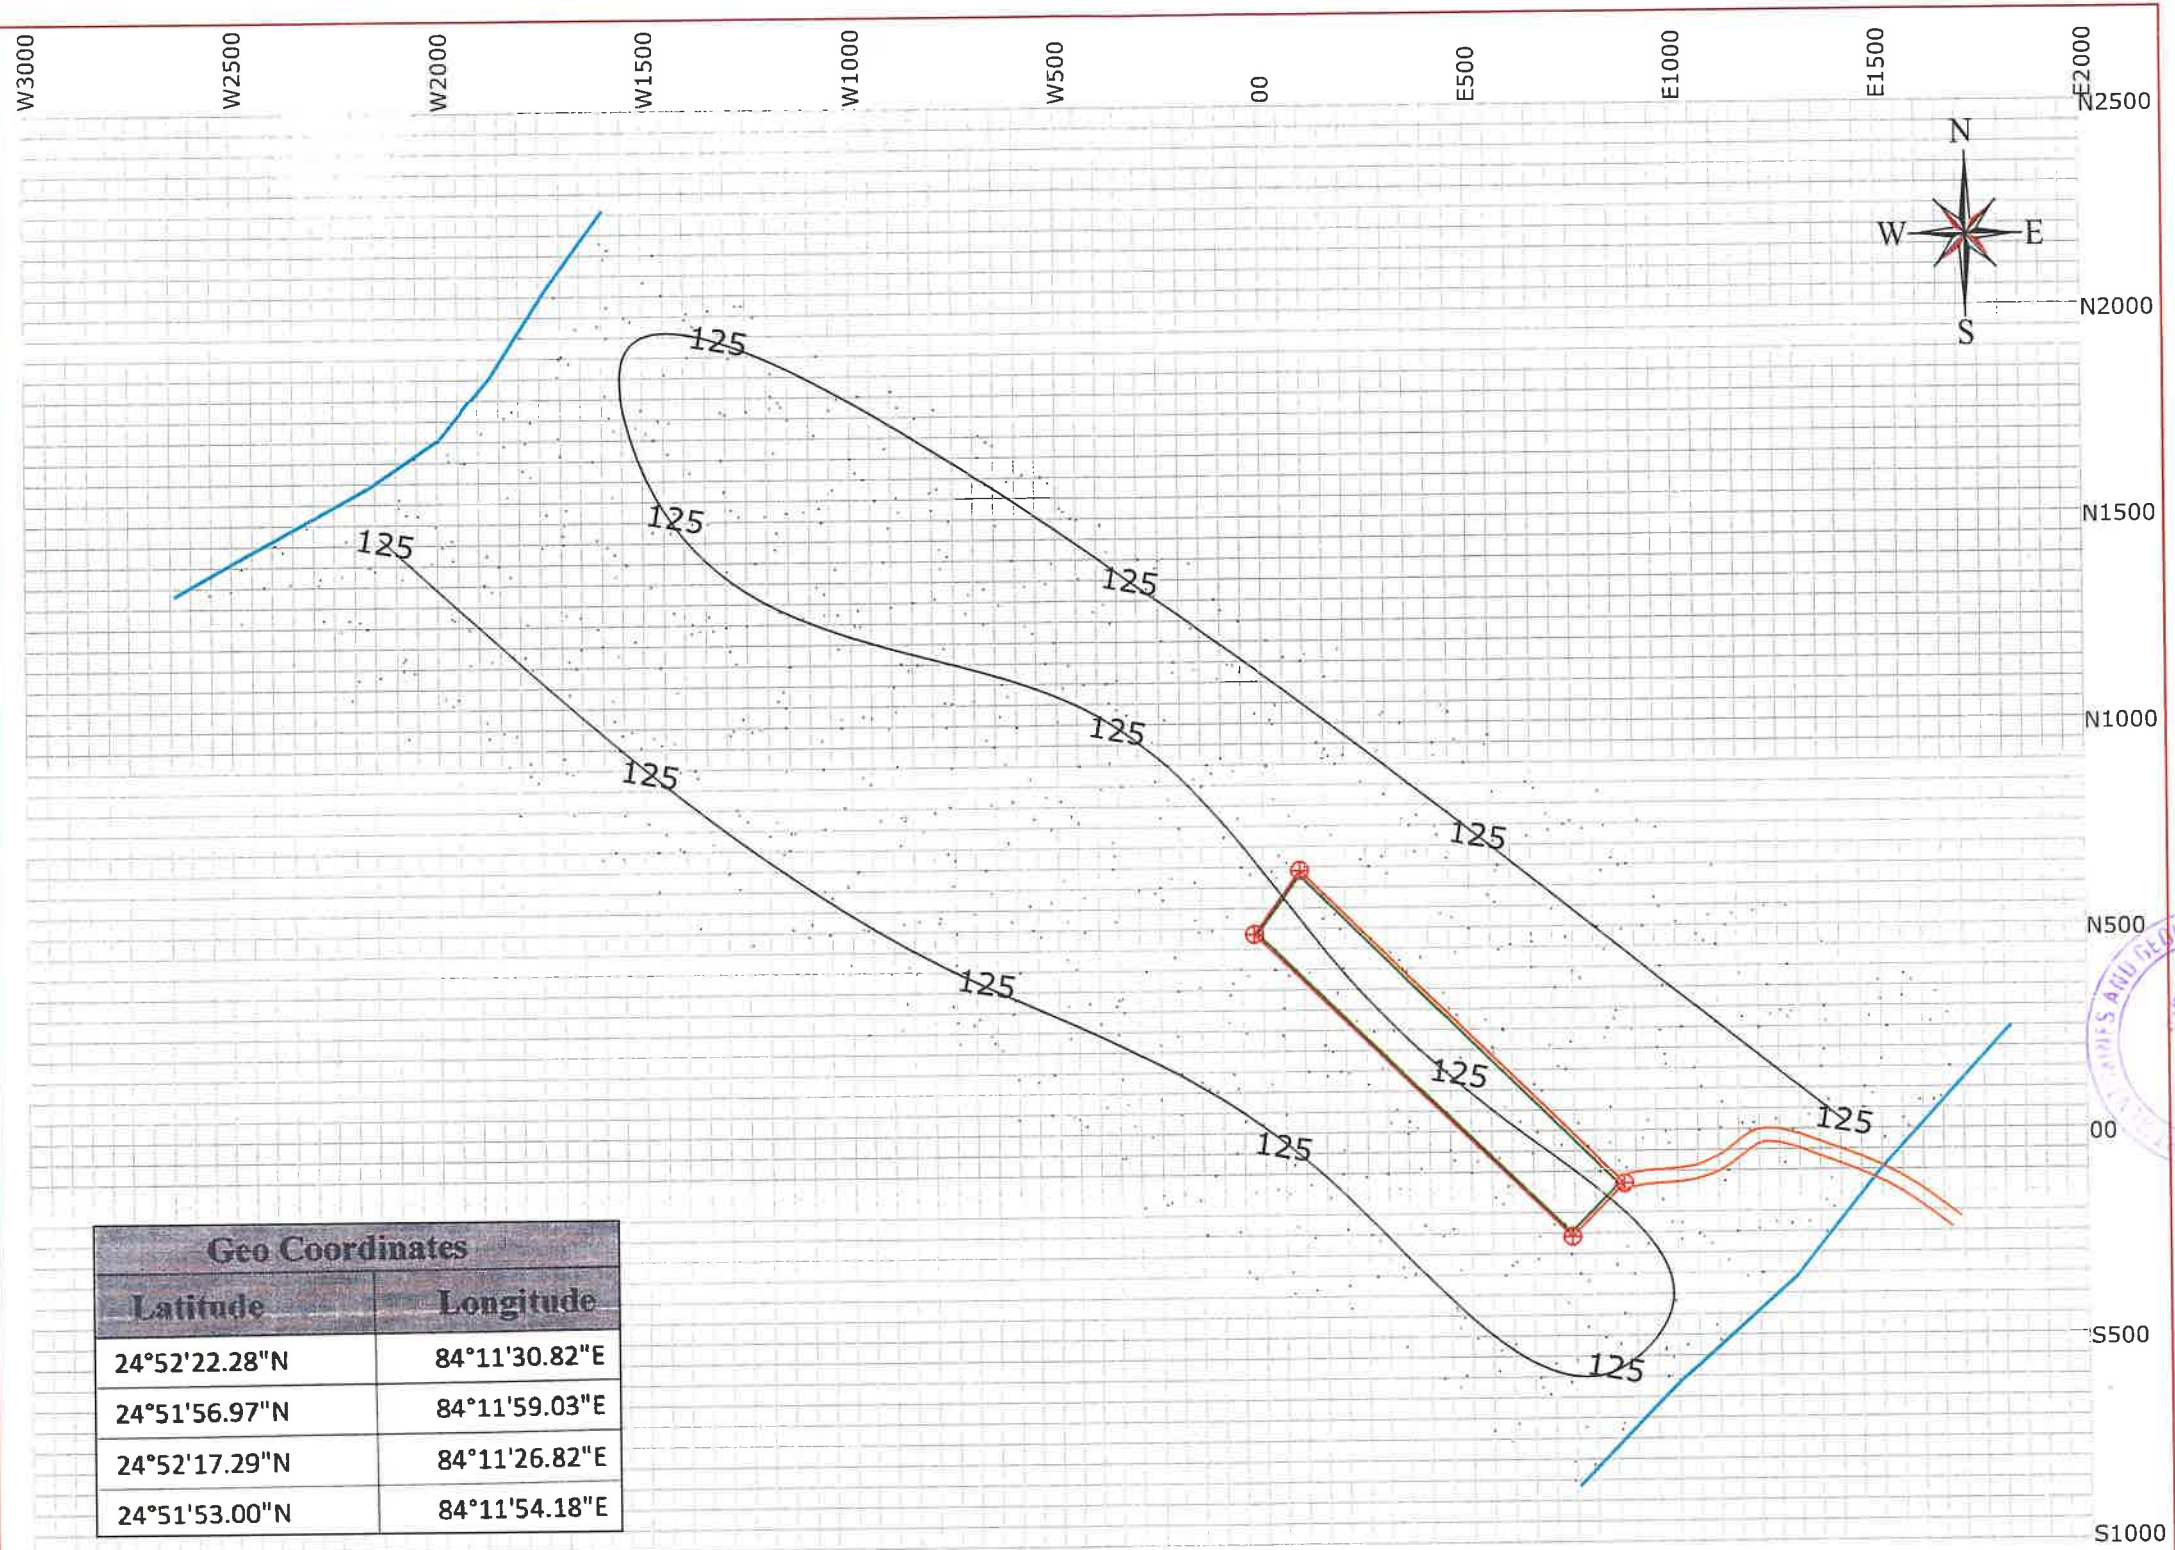

Geo Coordinates	
Latitude	Longitude
24°52'22.28"N	84°11'30.82"E
24°51'56.97"N	84°11'59.03"E
24°52'17.29"N	84°11'26.82"E
24°51'53.00"N	84°11'54.18"E

INDEX

- APPLIED AREA
- CONTOUR LINE
- GRID LINE
- APPROACH ROAD
- RIVER SAND
- RIVER BED
- 7.5M SAFETY BARRIER
- PROPOSED BOUNDARY PILLARS

AURANGABAD_SON_25B SAND MINE

APPLICANT: JYOTI MINING L.L.P
PROP. SRI. ANSHU KUMAR VERMA

SURFACE PLAN

APPLIED AREA: 20.00 HA

SCALE 1:4000 PLATE NO. - 2

UNITED EXPLORATION INDIA PVT. LTD.
QCI-NABET Certificate No.:
QCI/NABET/APA&MPPA/ACO/24/051
Issue Date: Mar 08, 2024, Valid Up to June 10, 2024

