


ANNEXURE III
(Surface cum Geological Plan & Sections)

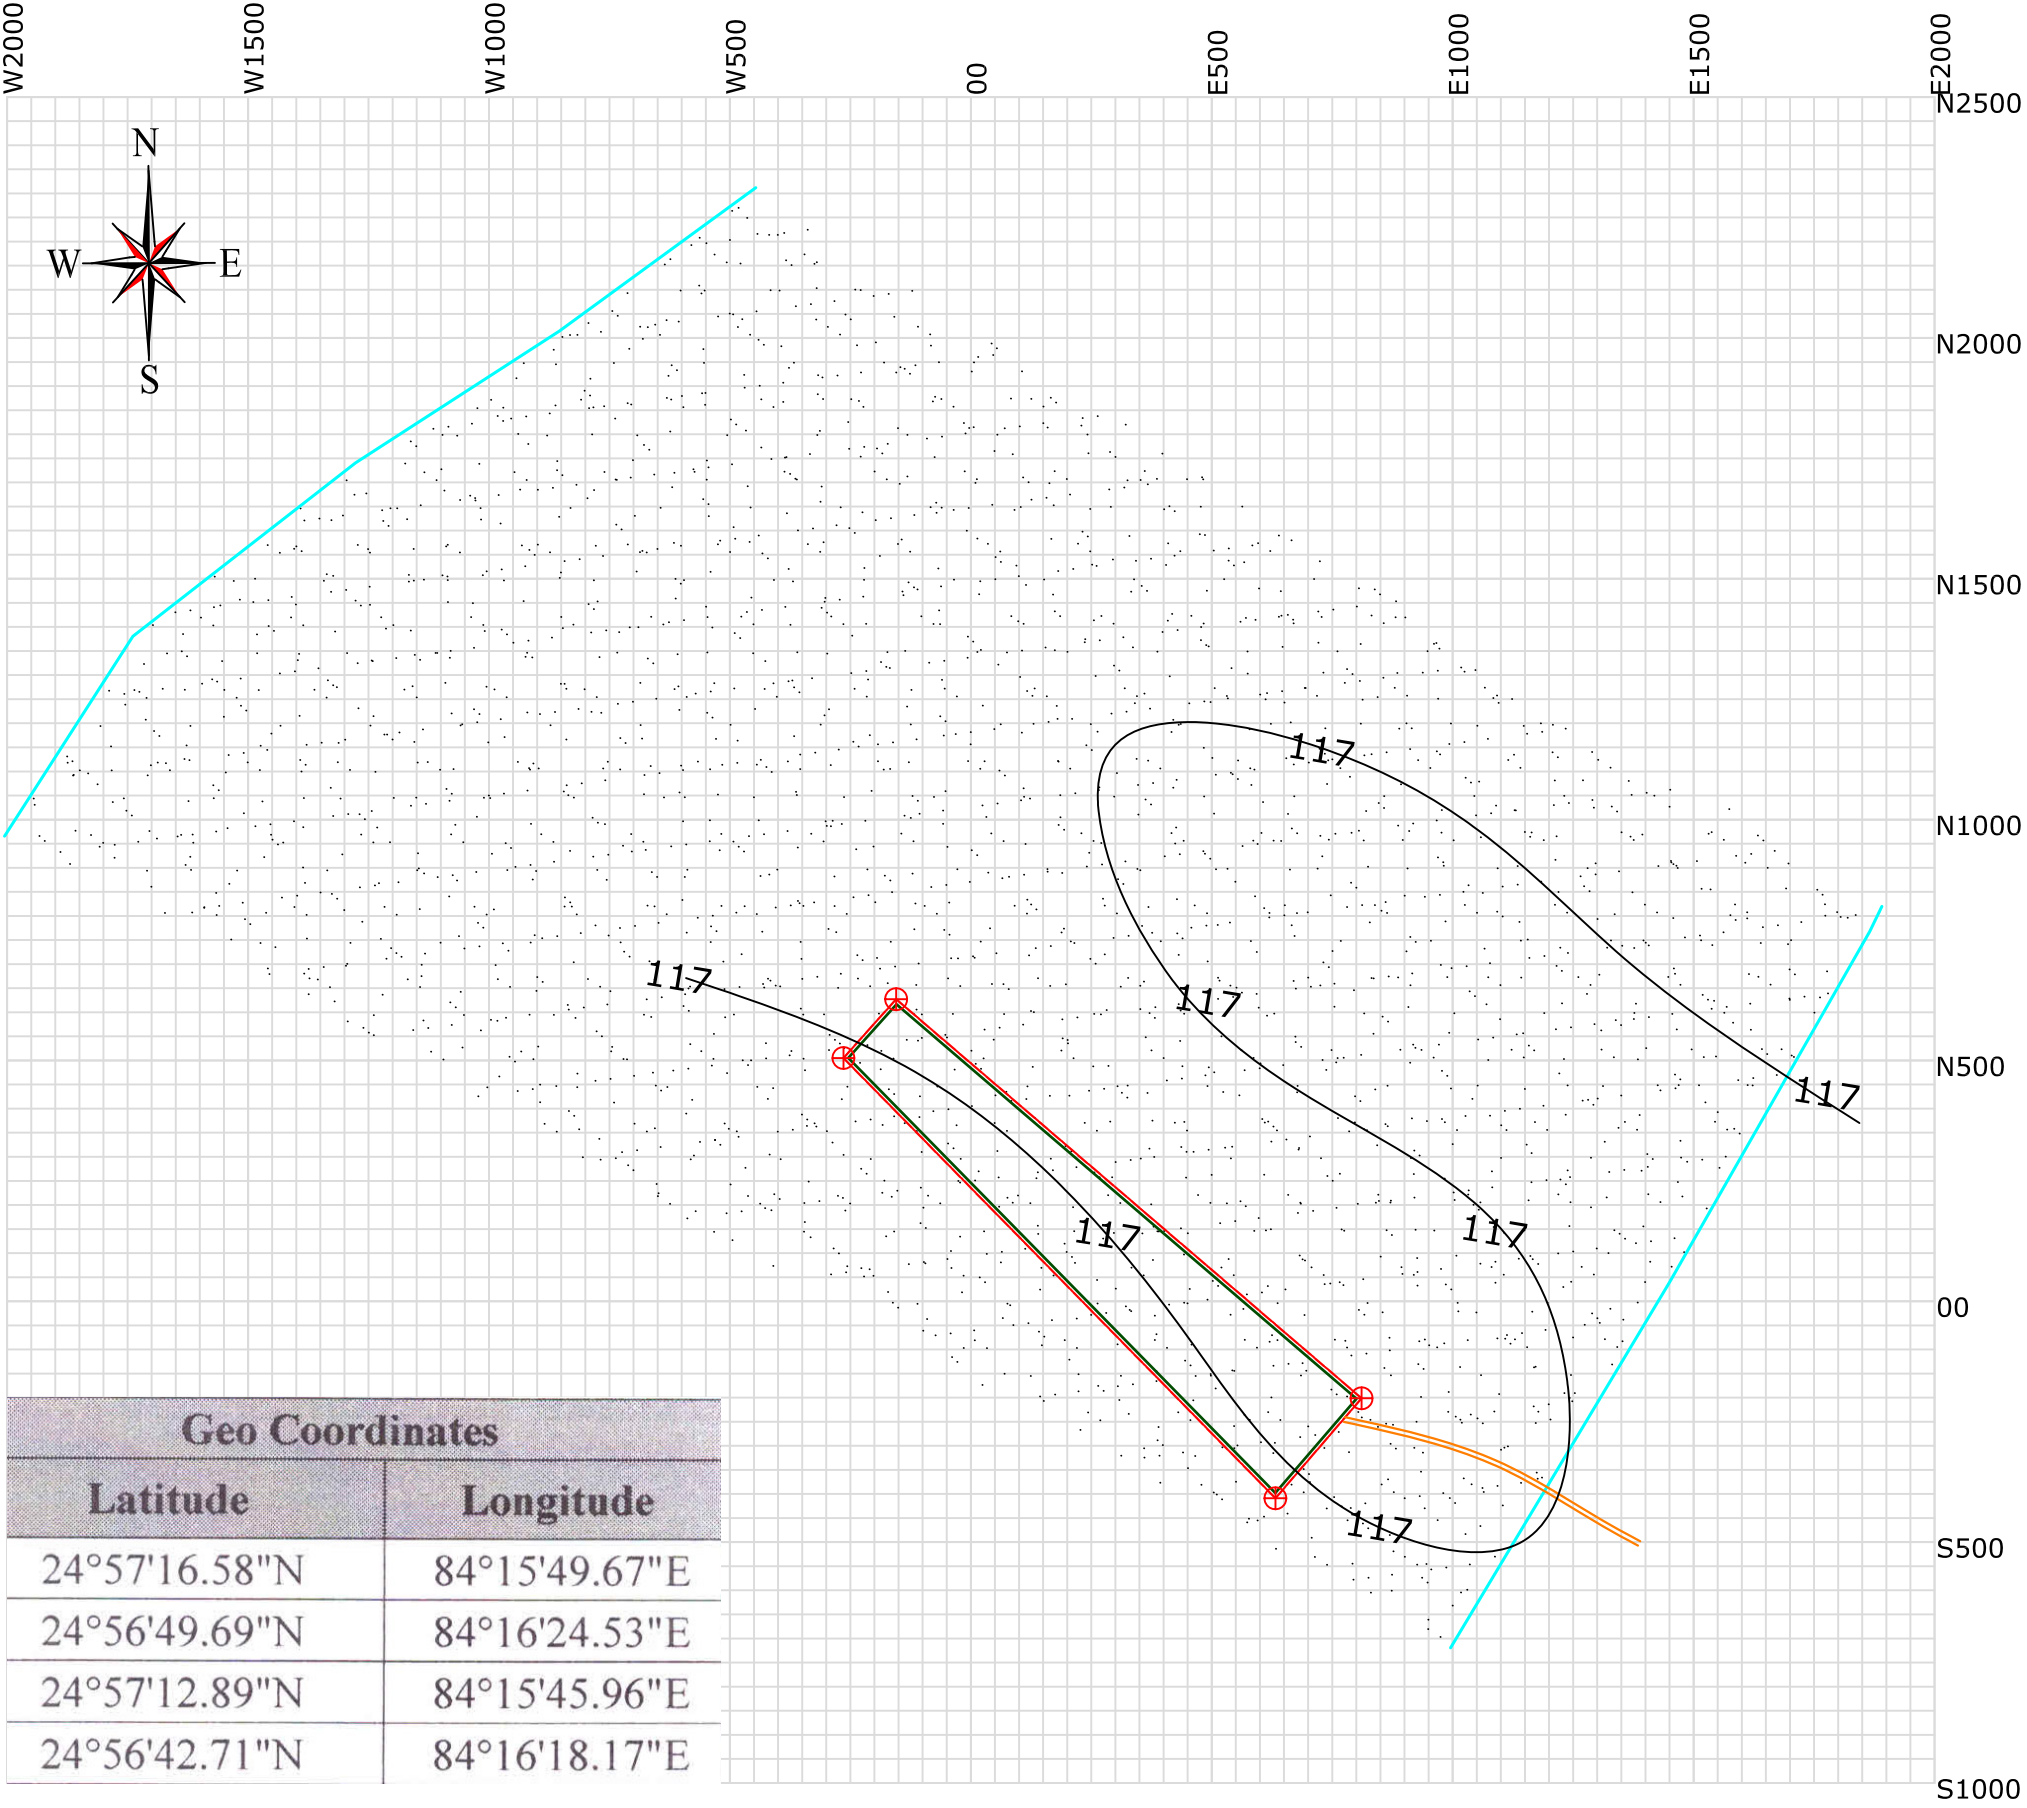

INDEX

- APPLIED AREA
- CONTOUR LINE
- GRID LINE
- APPROACH ROAD
- RIVER SAND
- RIVER BED
- 7.5M SAFETY BARRIER
- PROPOSED BOUNDARY PILLARS

AURANGABAD_SON_16-C SAND MINE	
APPLICANT: SRI. RANJAN SINGH	
SURFACE PLAN	
APPLIED AREA: 27.90 HA	
SCALE 1:4000	PLATE NO. - 2
UNITED EXPLORATION INDIA PVT. LTD. NABET/APA-MPPA/IA/006 DATED - MAR16,2021 TO MARCH 11, 2024	

