


ANNEXURE III
(Surface cum Geological & Sections Plan)

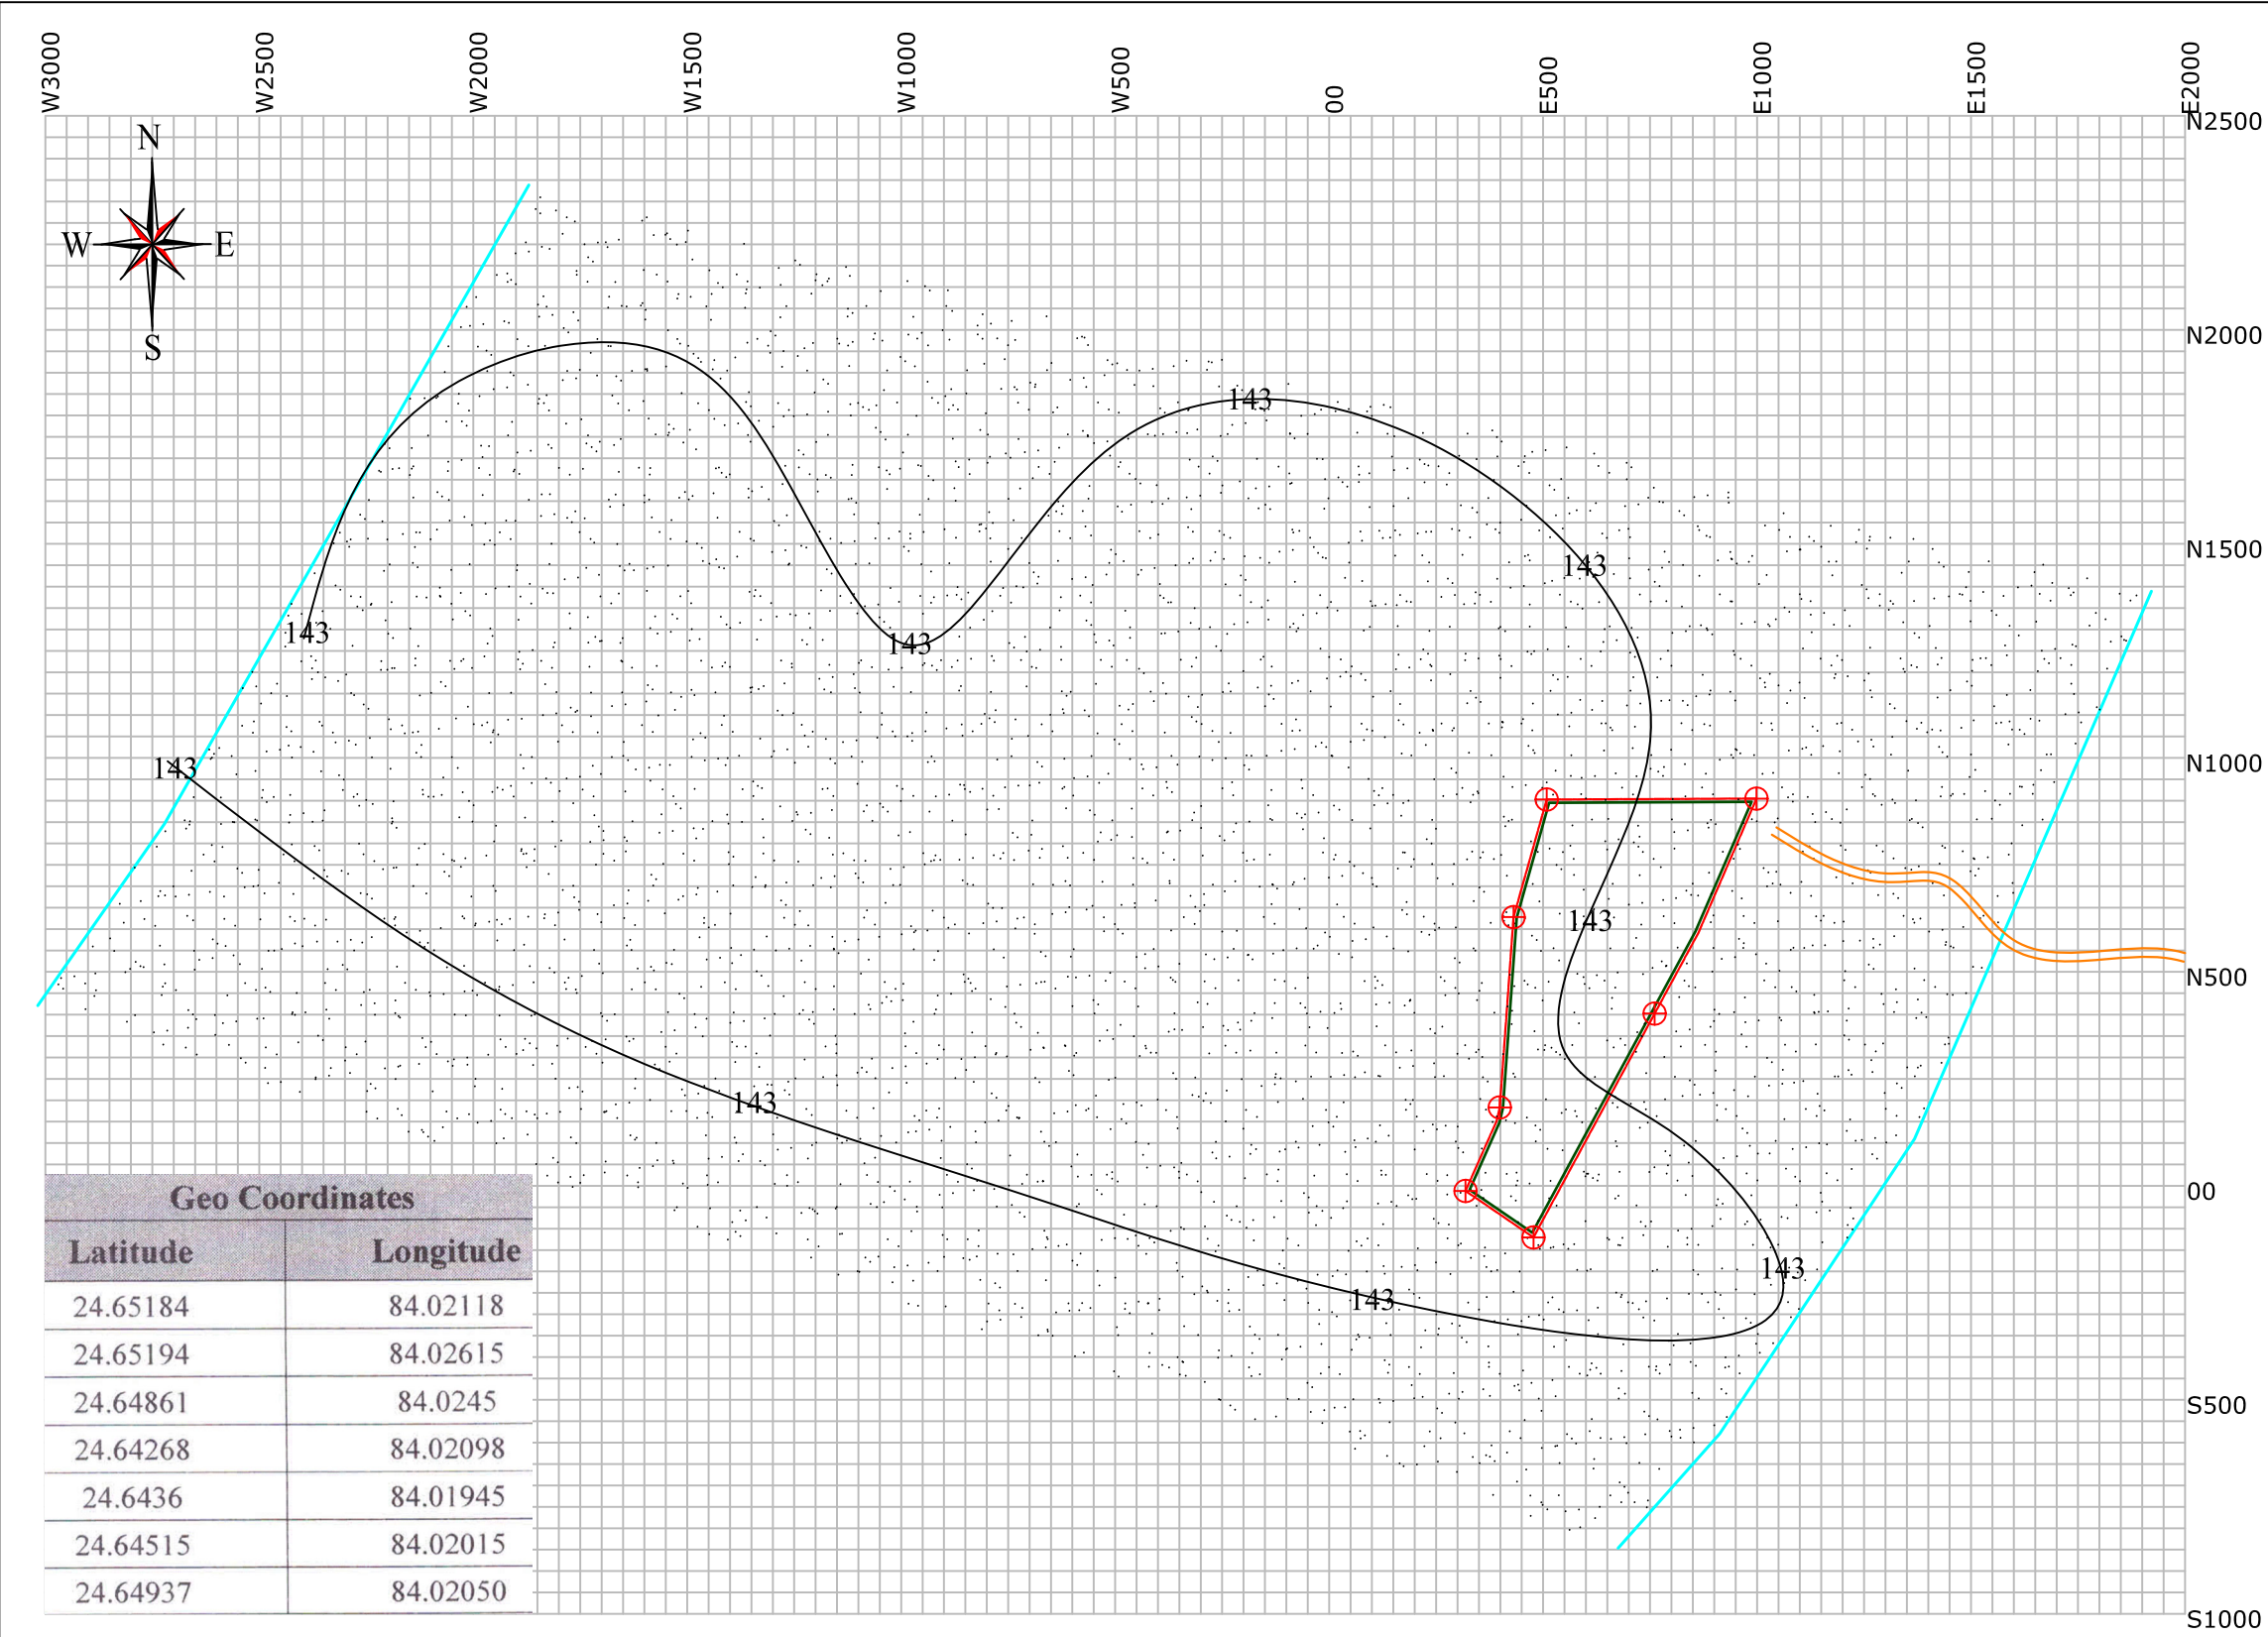


Geo Coordinates	
Latitude	Longitude
24.65184	84.02118
24.65194	84.02615
24.64861	84.0245
24.64268	84.02098
24.6436	84.01945
24.64515	84.02015
24.64937	84.02050

INDEX


- APPLIED AREA
- CONTOUR LINE
- GRID LINE
- RIVER WATER
- APPROACH ROAD
- RIVER SAND
- RIVER BED
- 7.5M SAFETY BARRIER
- PROPOSED BOUNDARY PILLARS

AURANGABAD MOEF SON 06 SAND MINE	
APPLICANT: ARYAN CONSTRUCTION	
PRO. - MR. RAVINDRA KUMAR SINGH	
SURFACE PLAN	
APPLIED AREA: 33.99 HA	
SCALE 1:4000	PLATE NO. - 2
UNITED EXPLORATION INDIA PVT LTD	

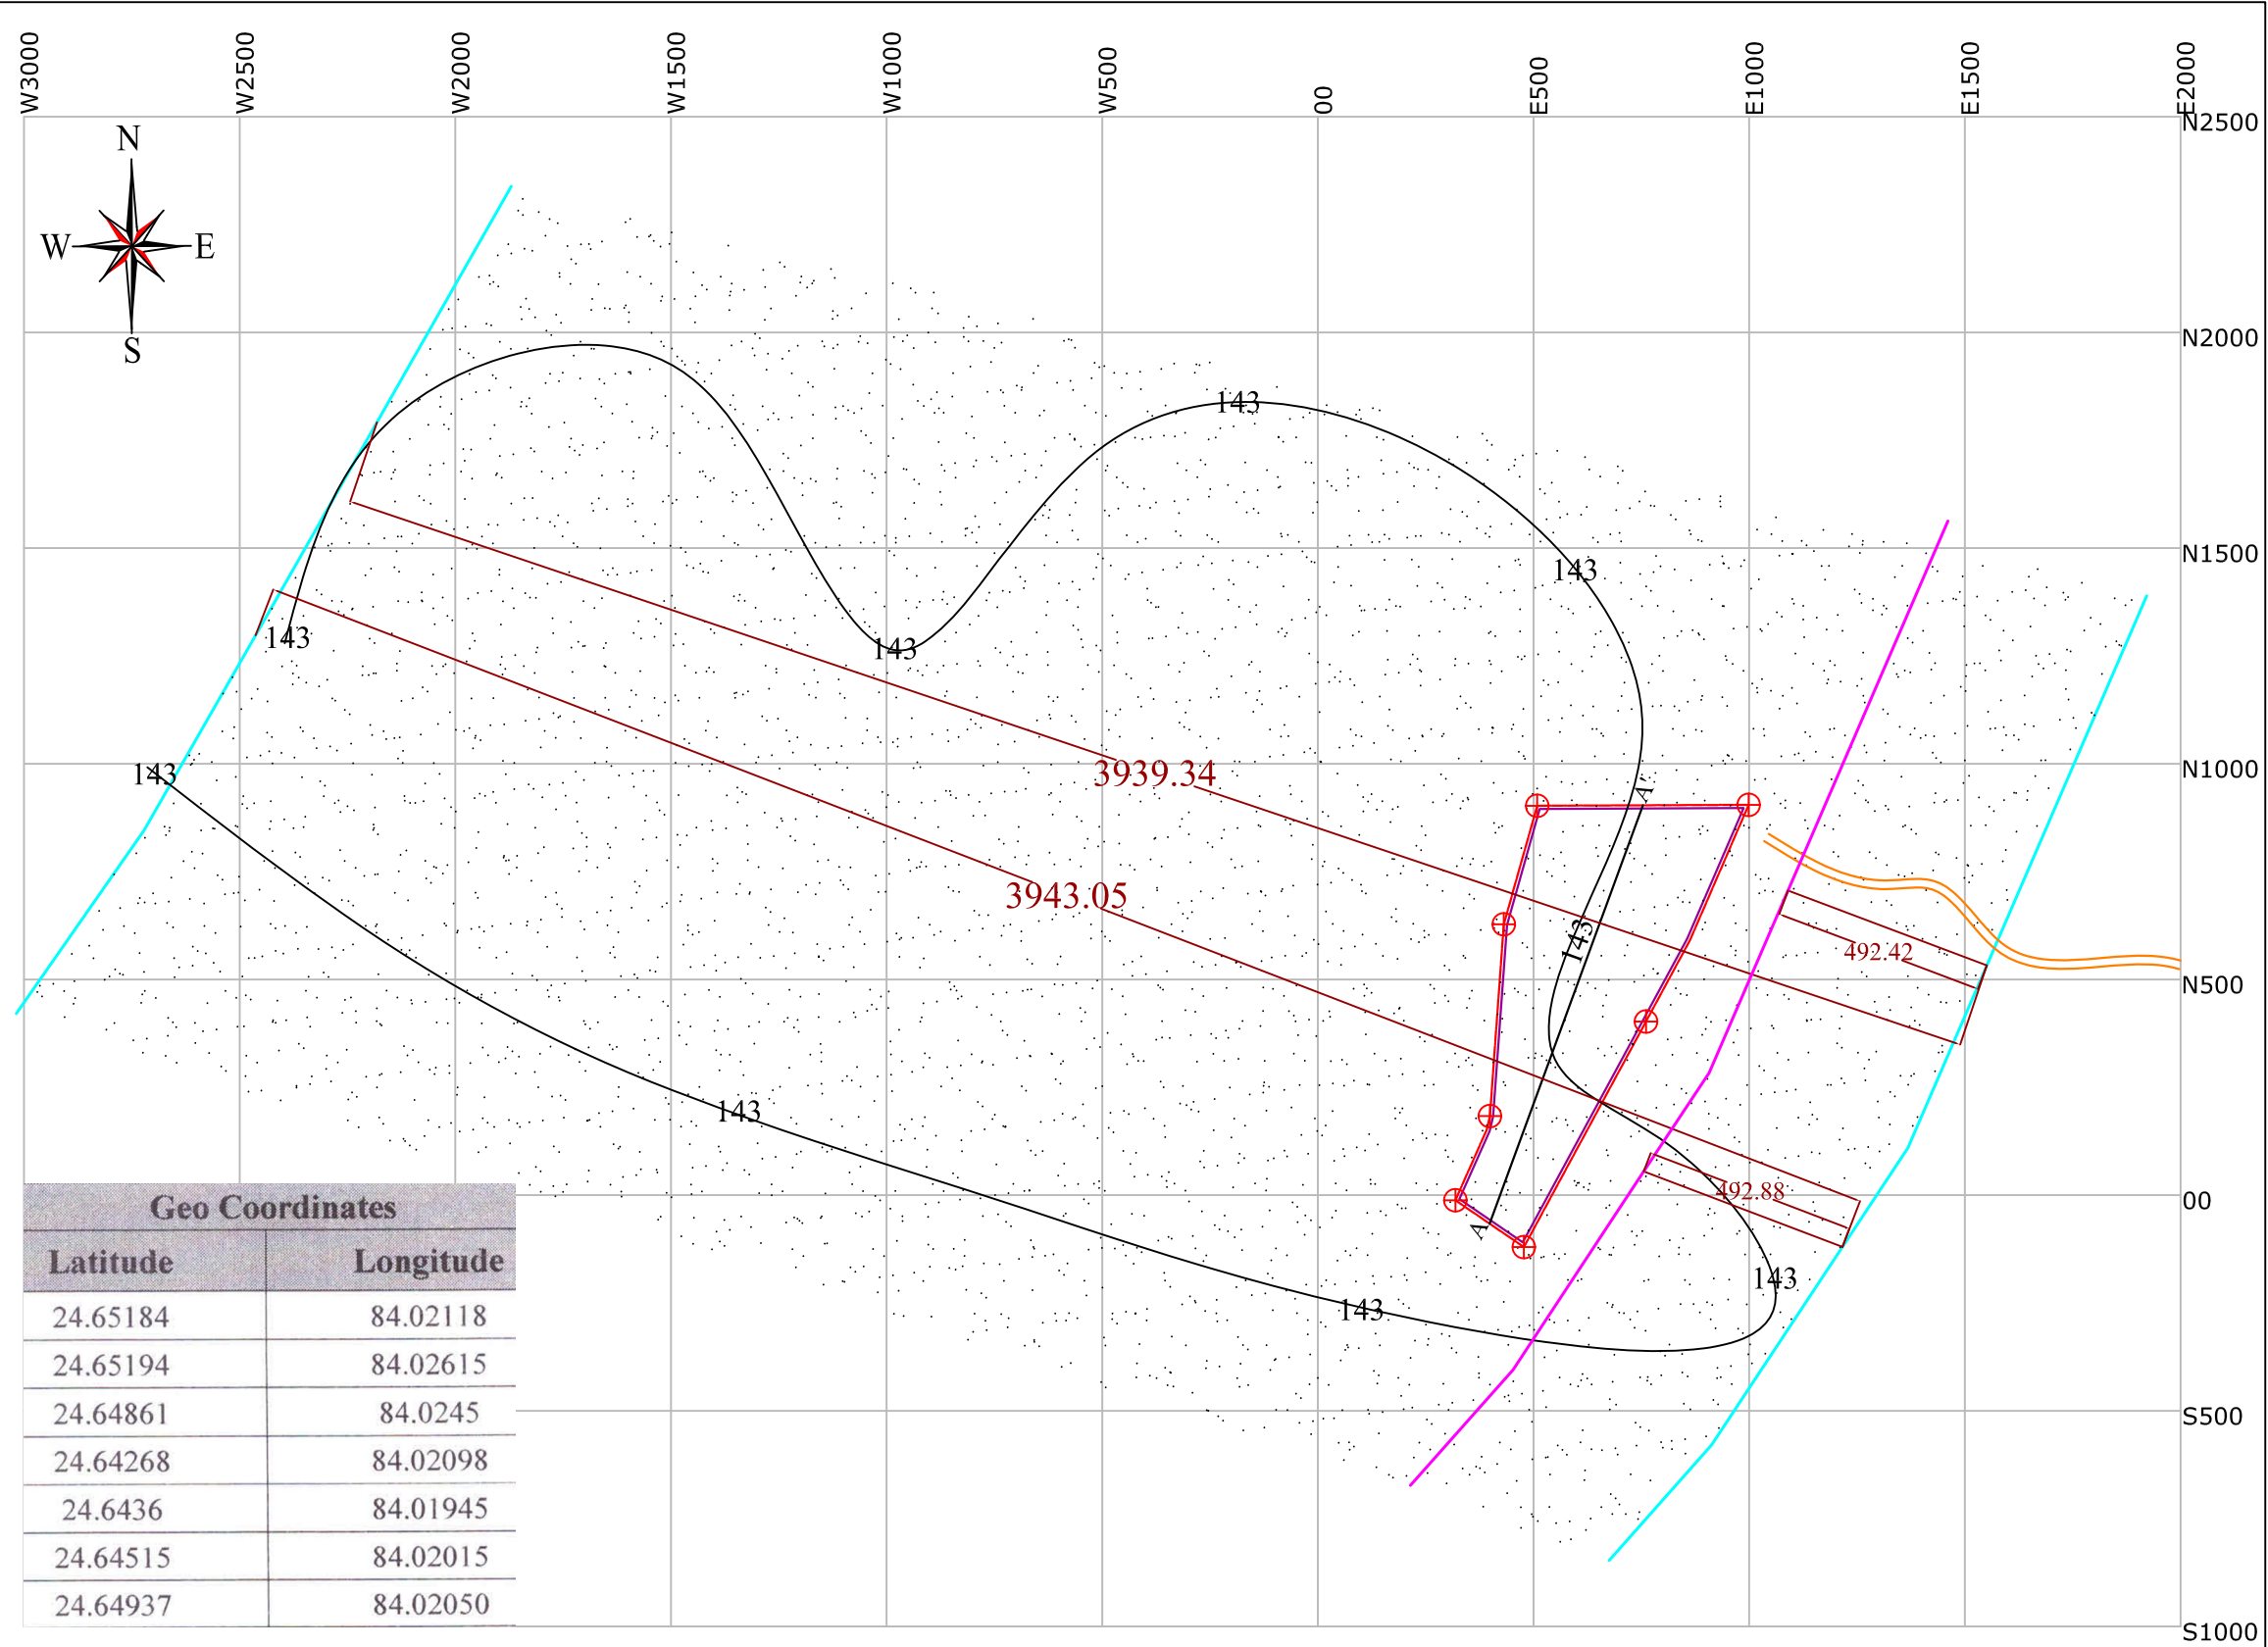

INDEX

	APPLIED AREA		1/8 TH LINE OF RIVER WIDTH
	CONTOUR LINE		UPL
	GRID LINE		
	APPROACH ROAD		
	RIVER SAND		
	RIVER BED		
	7.5M SAFETY BARRIER		
	PROPOSED BOUNDARY PILLARS		

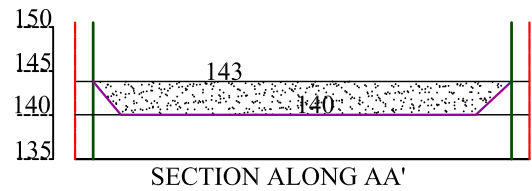

AURANGABAD MOEF SON 06 SAND MINE	
APPLICANT: ARYAN CONSTRUCTION	
PRO. - MR. RAVINDRA KUMAR SINGH	
GEOLOGICAL PLAN & SECTION	
APPLIED AREA: 33.99 HA	
SCALE 1:4000	PLATE NO. - 3
UNITED EXPLORATION INDIA PVT LTD	