
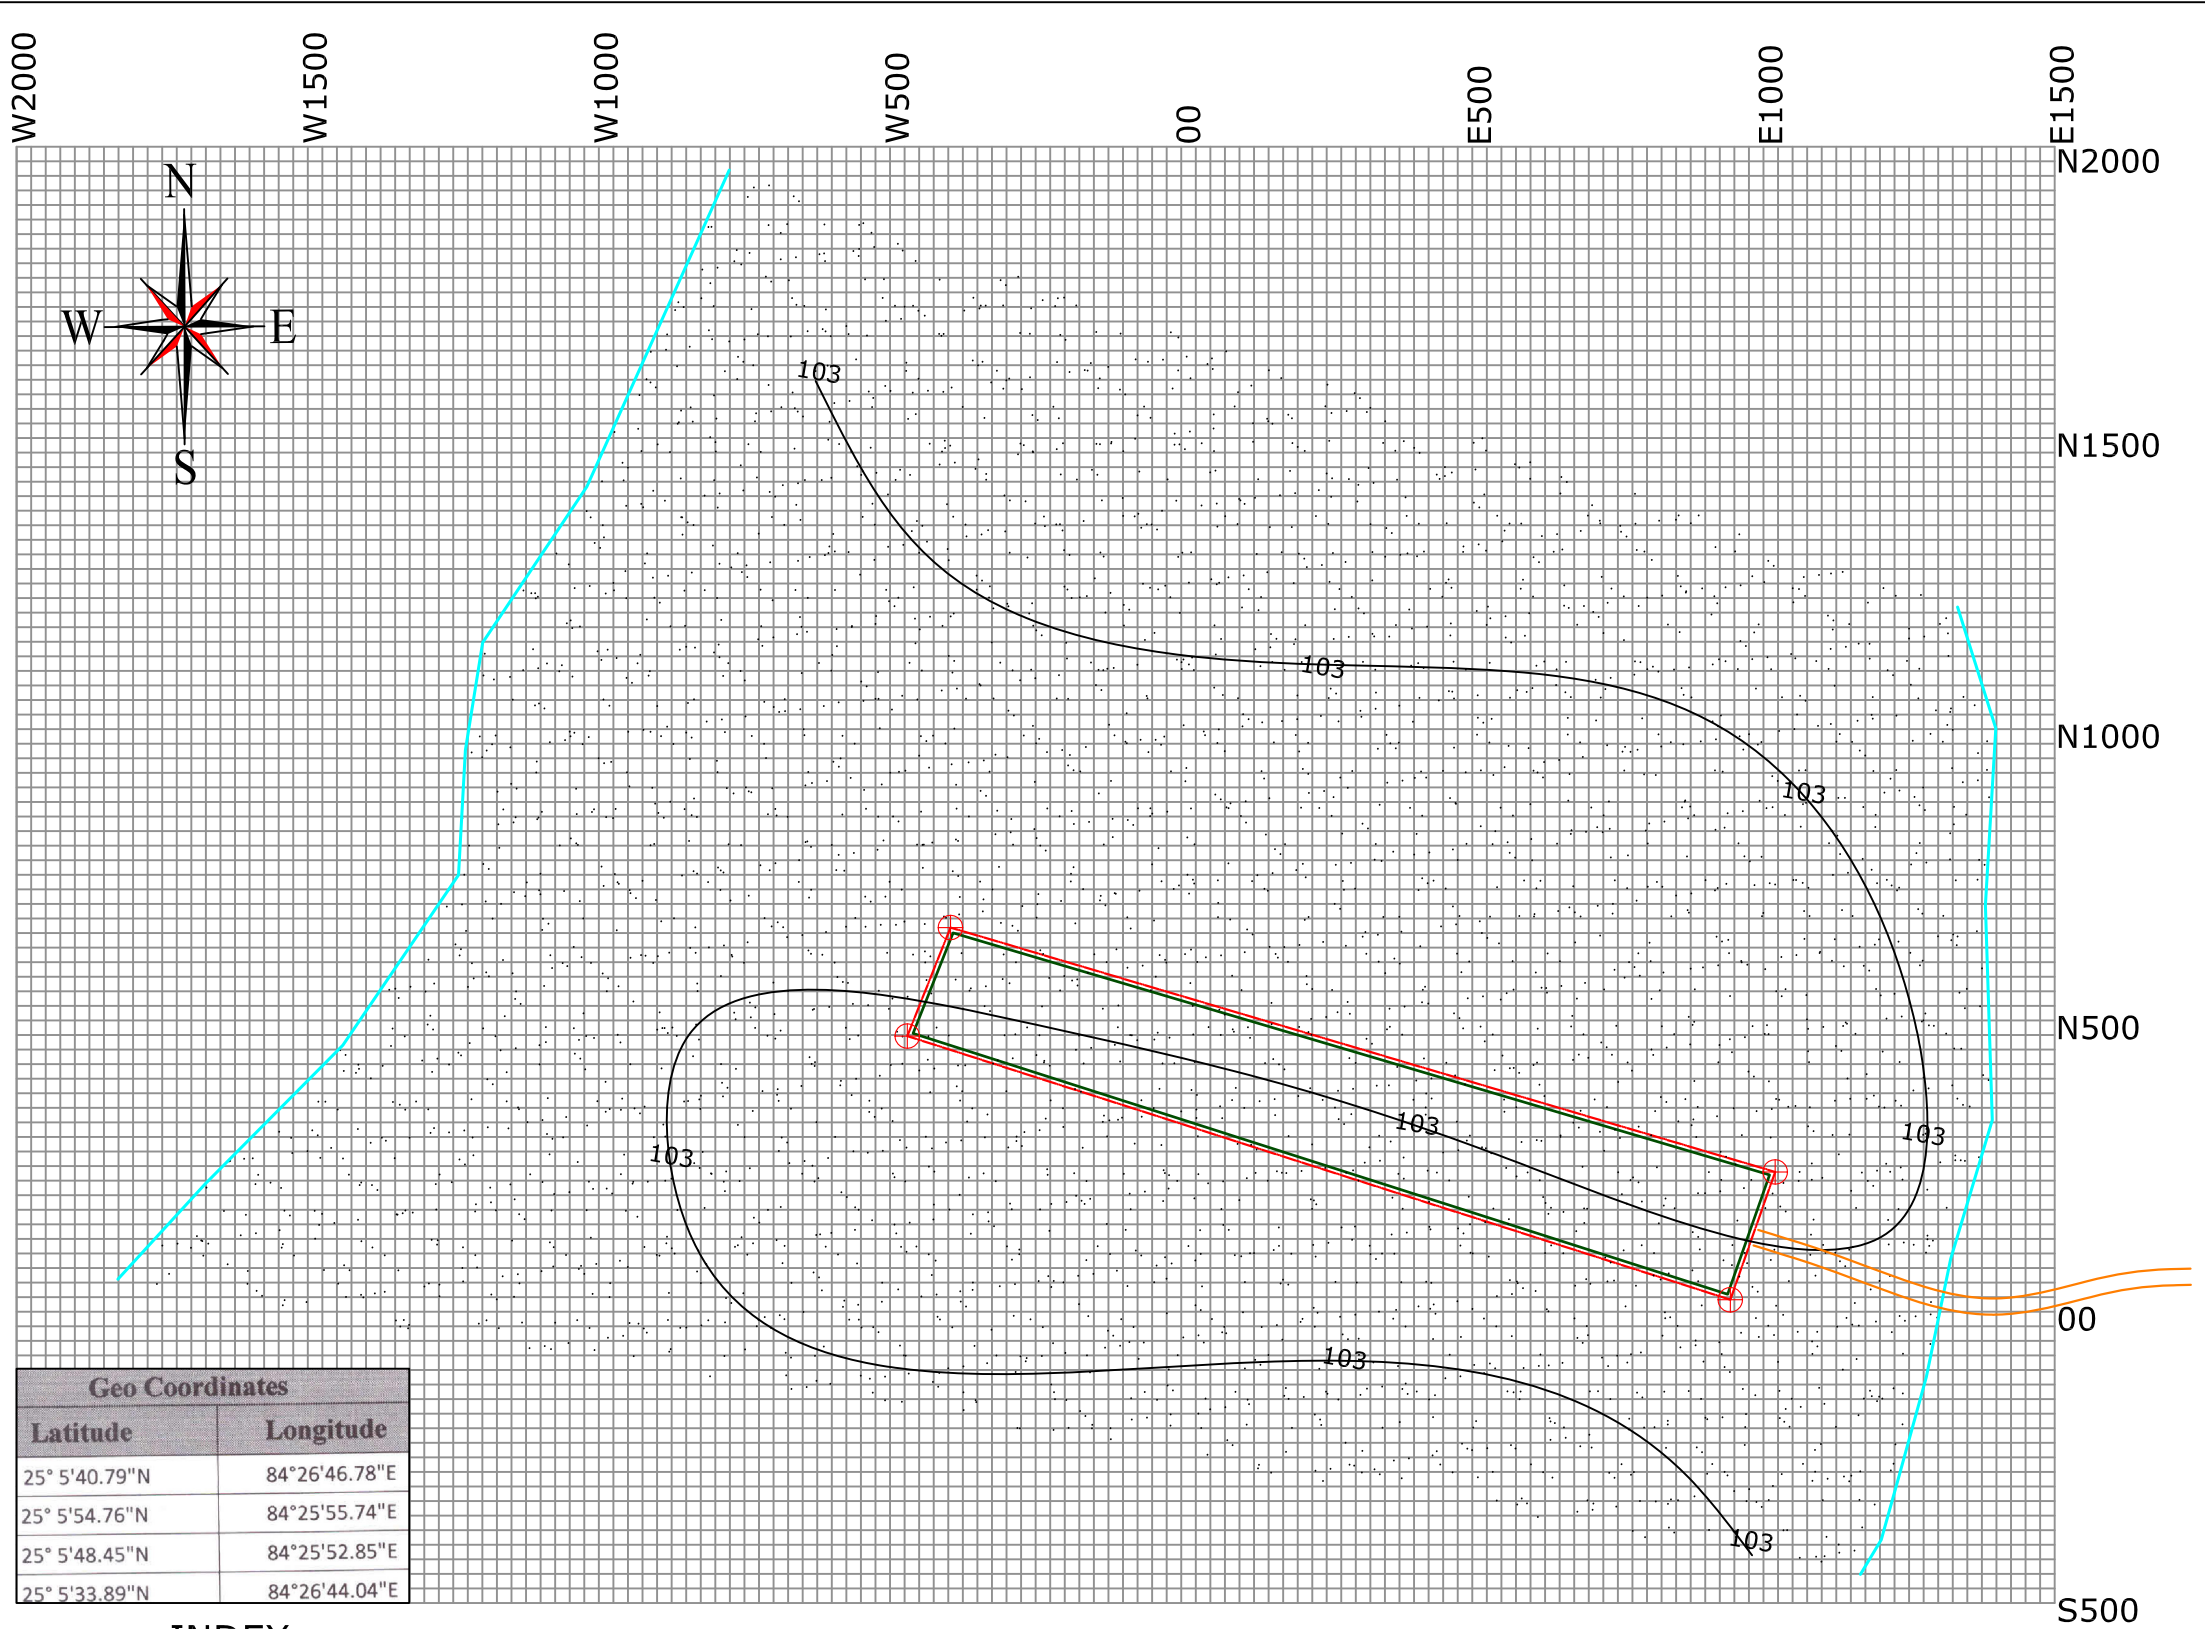
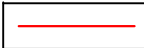
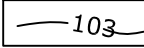
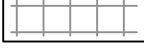
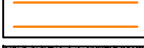
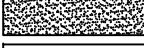


(Surface cum Geological & Sections Plan)

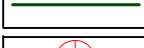

Geo Coordinates	
Latitude	Longitude
25° 5'40.79"N	84°26'46.78"E
25° 5'54.76"N	84°25'55.74"E
25° 5'48.45"N	84°25'52.85"E
25° 5'33.89"N	84°26'44.04"E

INDEX

-  LEASE BOUNDARY
-  CONTOUR LINE
-  GRID LINE
-  APPROACH ROAD
-  RIVER SAND
-  RIVER BED
-  7.5M SAFETY BARRIER
-  PROPOSED BOUNDARY PILLARS

AURANGABAD_SON_3C SAND MINE

APPLICANT: SRI. RAMESH KUMAR BHARTI

SURFACE PLAN

APPLIED AREA: 32.00 HA

SCALE 1:4000


PLATE NO-2

UNITED EXPLORATION INDIA PVT. LTD.

QCI-NABET Certificate No.:


QCI/NABET/APA&MPPA/ACO/24/051

Issue Date: Mar 08, 2024, Valid Up to June 10, 2024

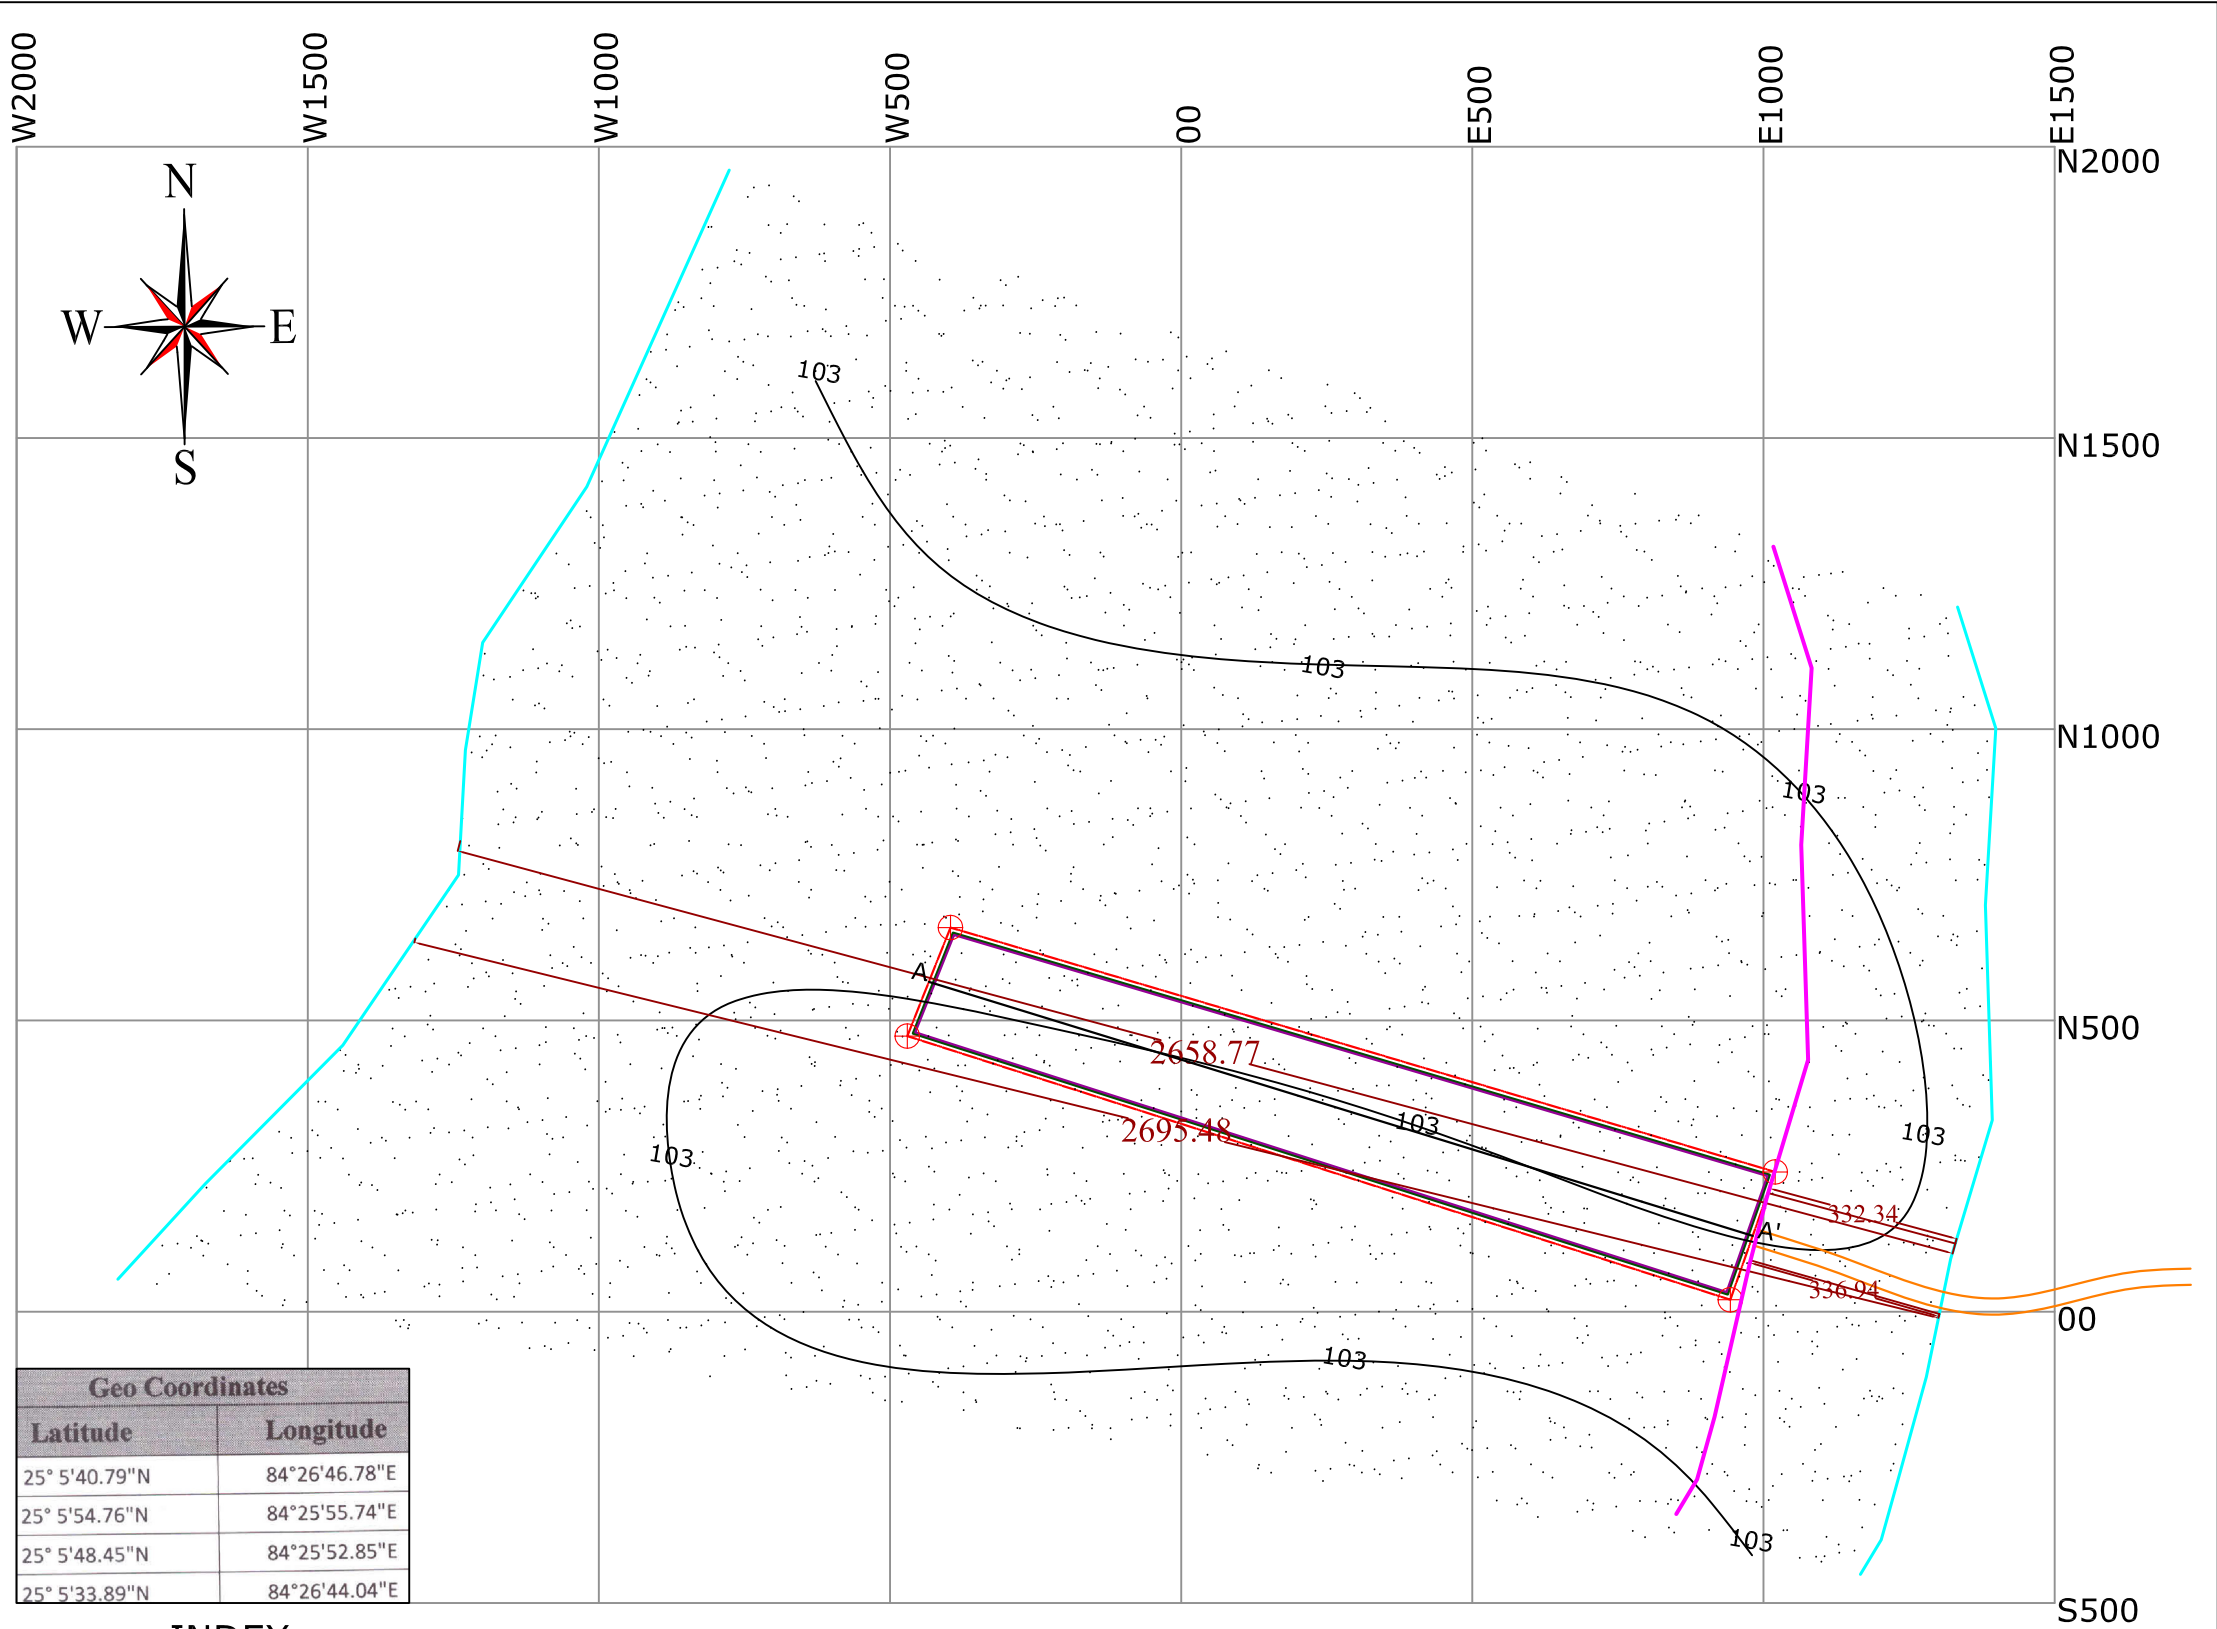

INDEX

- LEASE BOUNDARY
- CONTOUR LINE
- GRID LINE
- APPROACH ROAD
- RIVER SAND
- RIVER BED
- 7.5M SAFETY BARRIER
- PROPOSED BOUNDARY PILLARS
- UPL
- 1/8TH LINE OF RIVER WIDTH

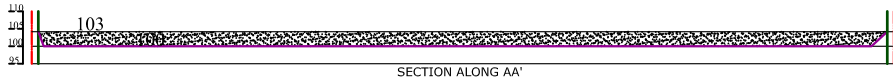

AURANGABAD_SON_3C SAND MINE

APPLICANT: SRI. RAMESH KUMAR BHARTI

GEOLOGICAL PLAN AND SECTION

APPLIED AREA: 32.00 HA

SCALE 1:4000

PLATE NO-3

UNITED EXPLORATION INDIA PVT. LTD.

QCI-NABET Certificate No.:

QCI/NABET/APA&MPPA/ACO/24/051

Issue Date: Mar 08, 2024, Valid Up to June 10, 2024