

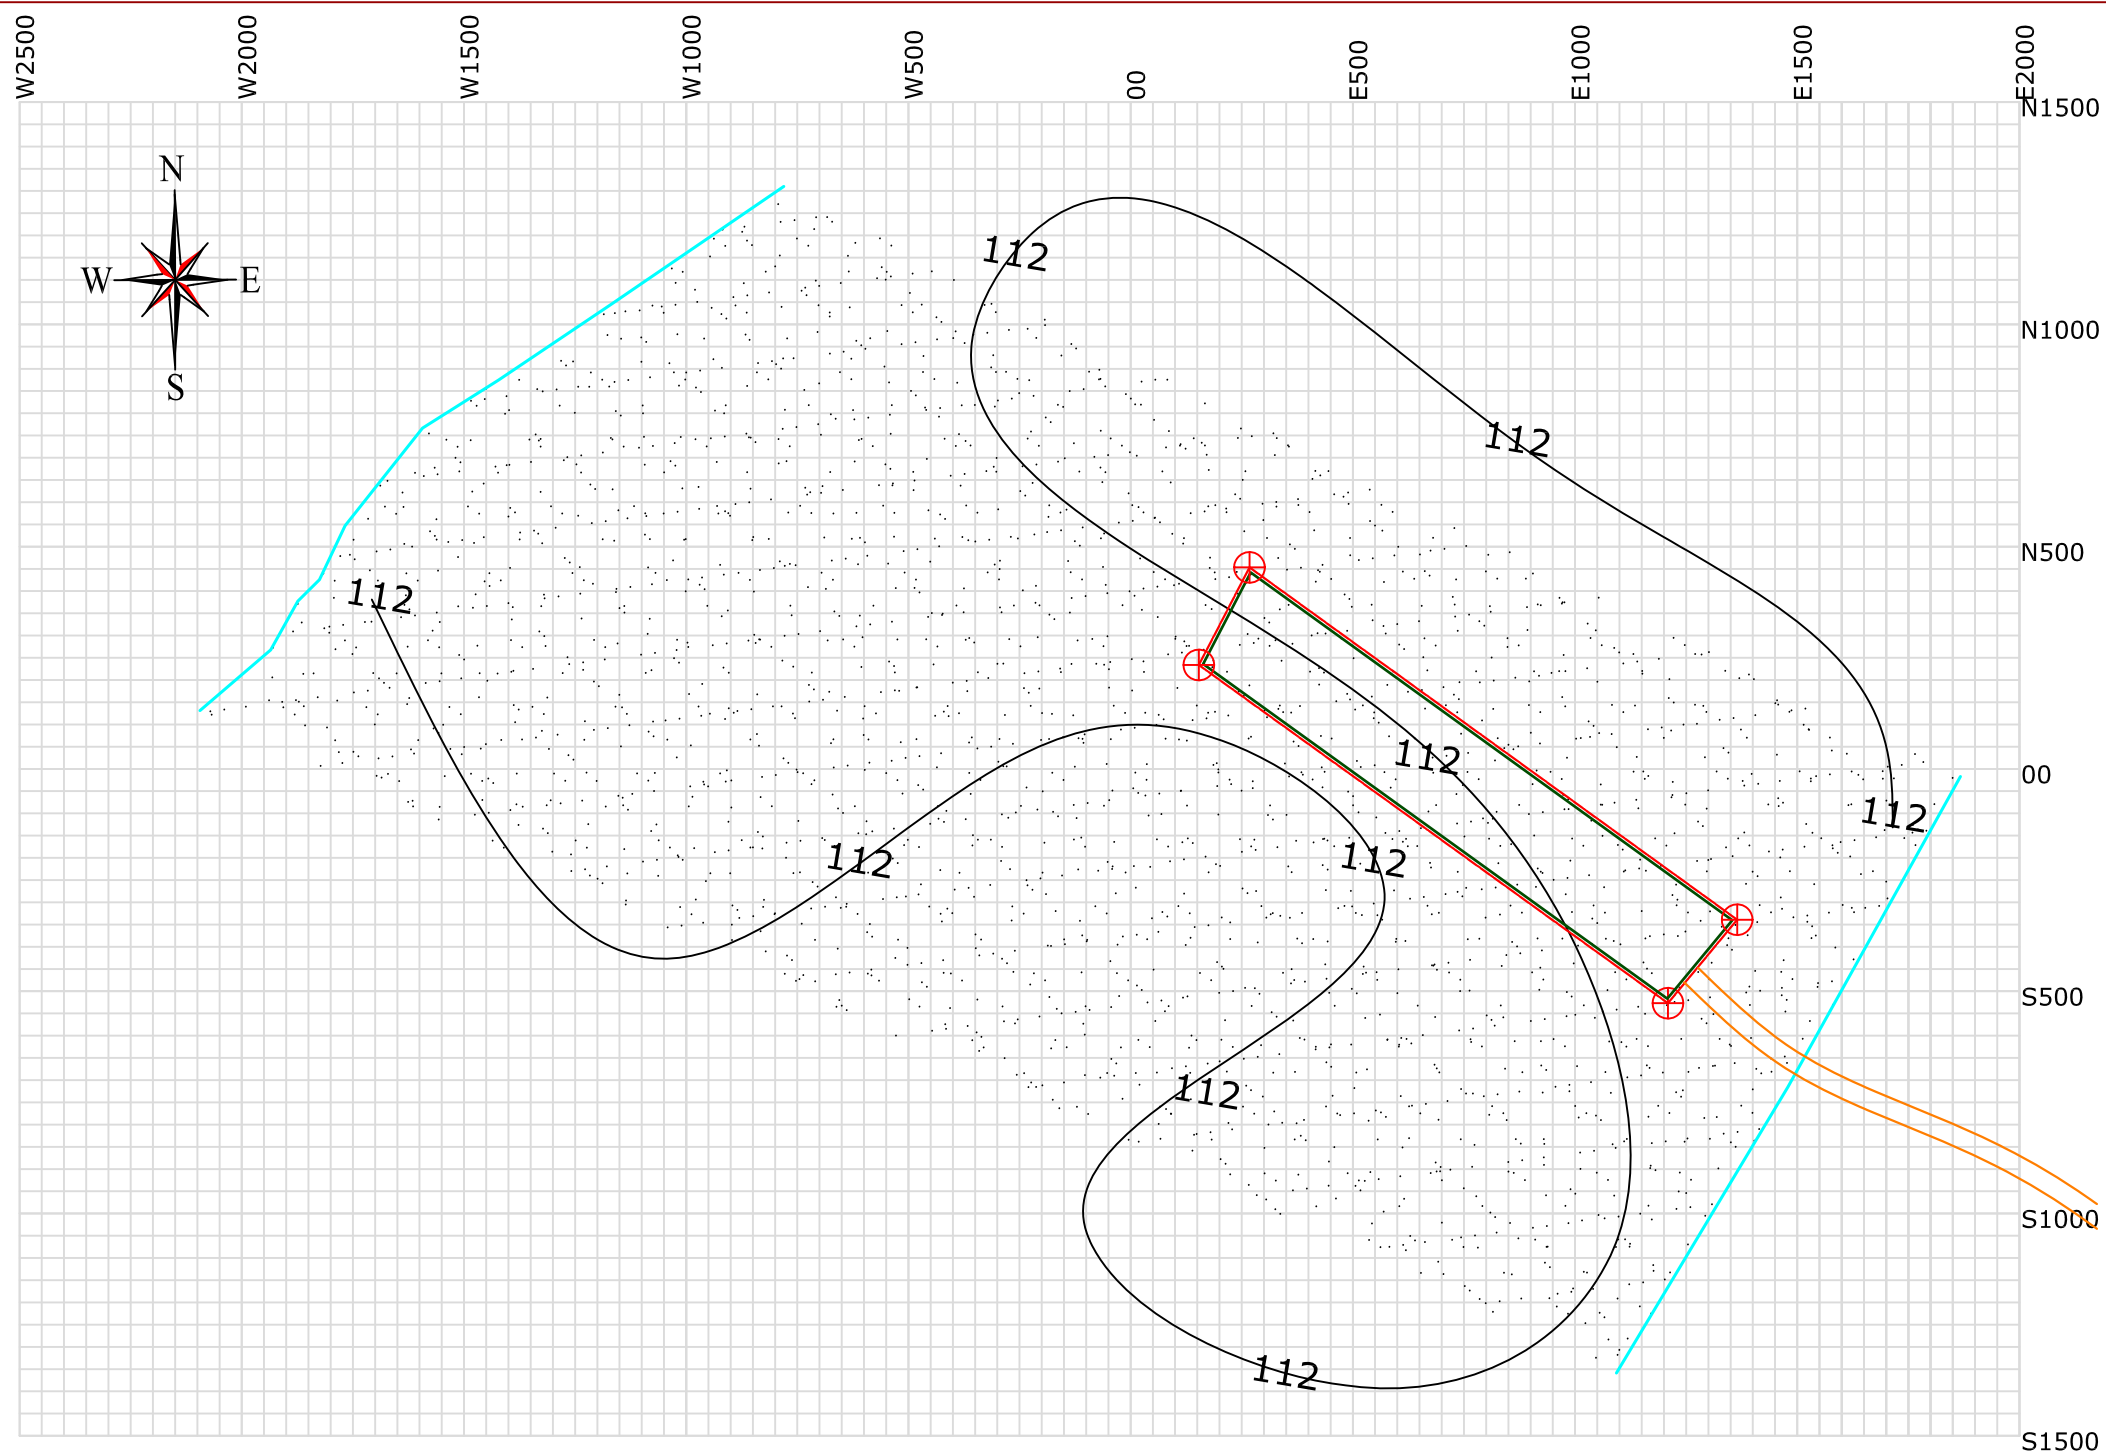
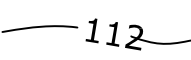
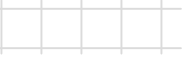


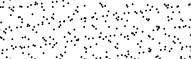

INDEX


	APPLIED AREA
	CONTOUR LINE
	GRID LINE
	APPROACH ROAD
	RIVER SAND
	RIVER BED
	7.5M SAFETY BARRIER
	PROPOSED BOUNDARY PILLARS

AURANGABAD_SON_15C SAND MINE	
APPLICANT: SUNIL ENGINEERING WORKS PROP. - SRI. SUNIL KUMAR	
SURFACE PLAN	
APPLIED AREA: 32.40 HA	
SCALE 1:4000	PLATE NO. - 2
UNITED EXPLORATION INDIA PVT. LTD. QCI-NABET Certificate No.: QCI/NABET/APA&MPPA/ACO/24/051 Issue Date: Mar 08, 2024, Valid Up to June 10, 2024	

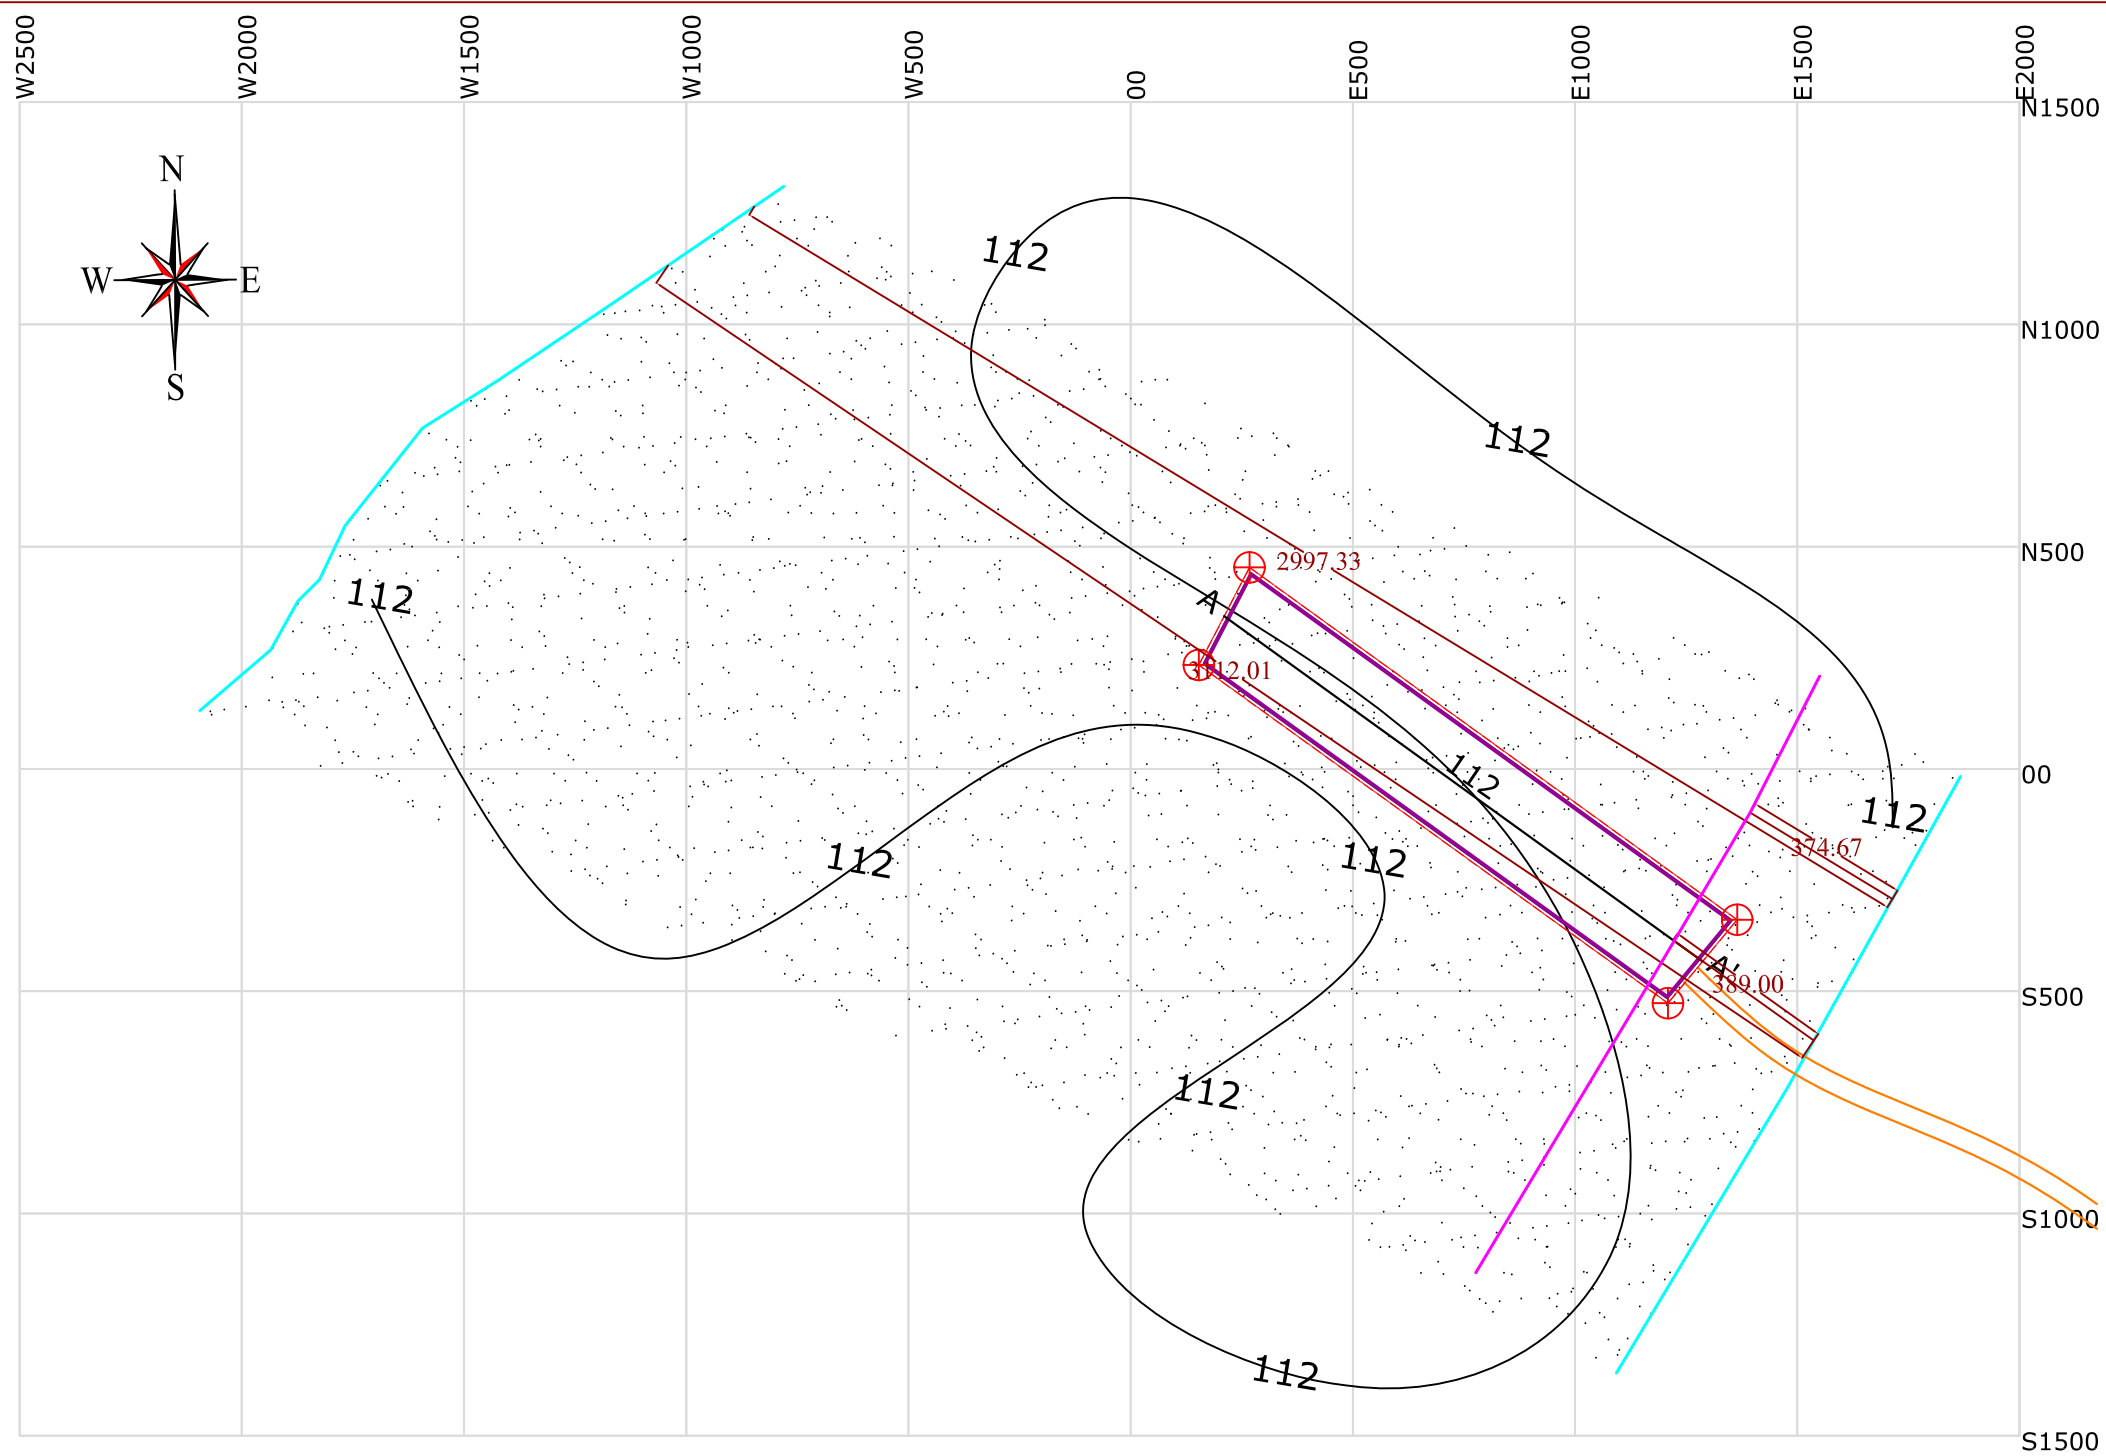

INDEX

	APPLIED AREA		1/4 TH LINE OF RIVER WIDTH
	CONTOUR LINE		UPL
	GRID LINE		
	APPROACH ROAD		
	RIVER SAND		
	RIVER BED		
	7.5M SAFETY BARRIER		
	PROPOSED BOUNDARY PILLARS		

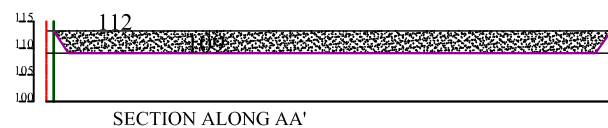

AURANGABAD_SON_15C SAND MINE

APPLICANT: SUNIL ENGINEERING WORKS
PROP. - SRI. SUNIL KUMAR

GEOLOGICAL PLAN & SECTION

APPLIED AREA: 32.40 HA

SCALE 1:4000

PLATE NO. - 3

UNITED EXPLORATION INDIA PVT. LTD.
QCI-NABET Certificate No.: QCI/NABET/APA&MPPA/ACO/24/051
Issue Date: Mar 08, 2024, Valid Up to June 10, 2024