


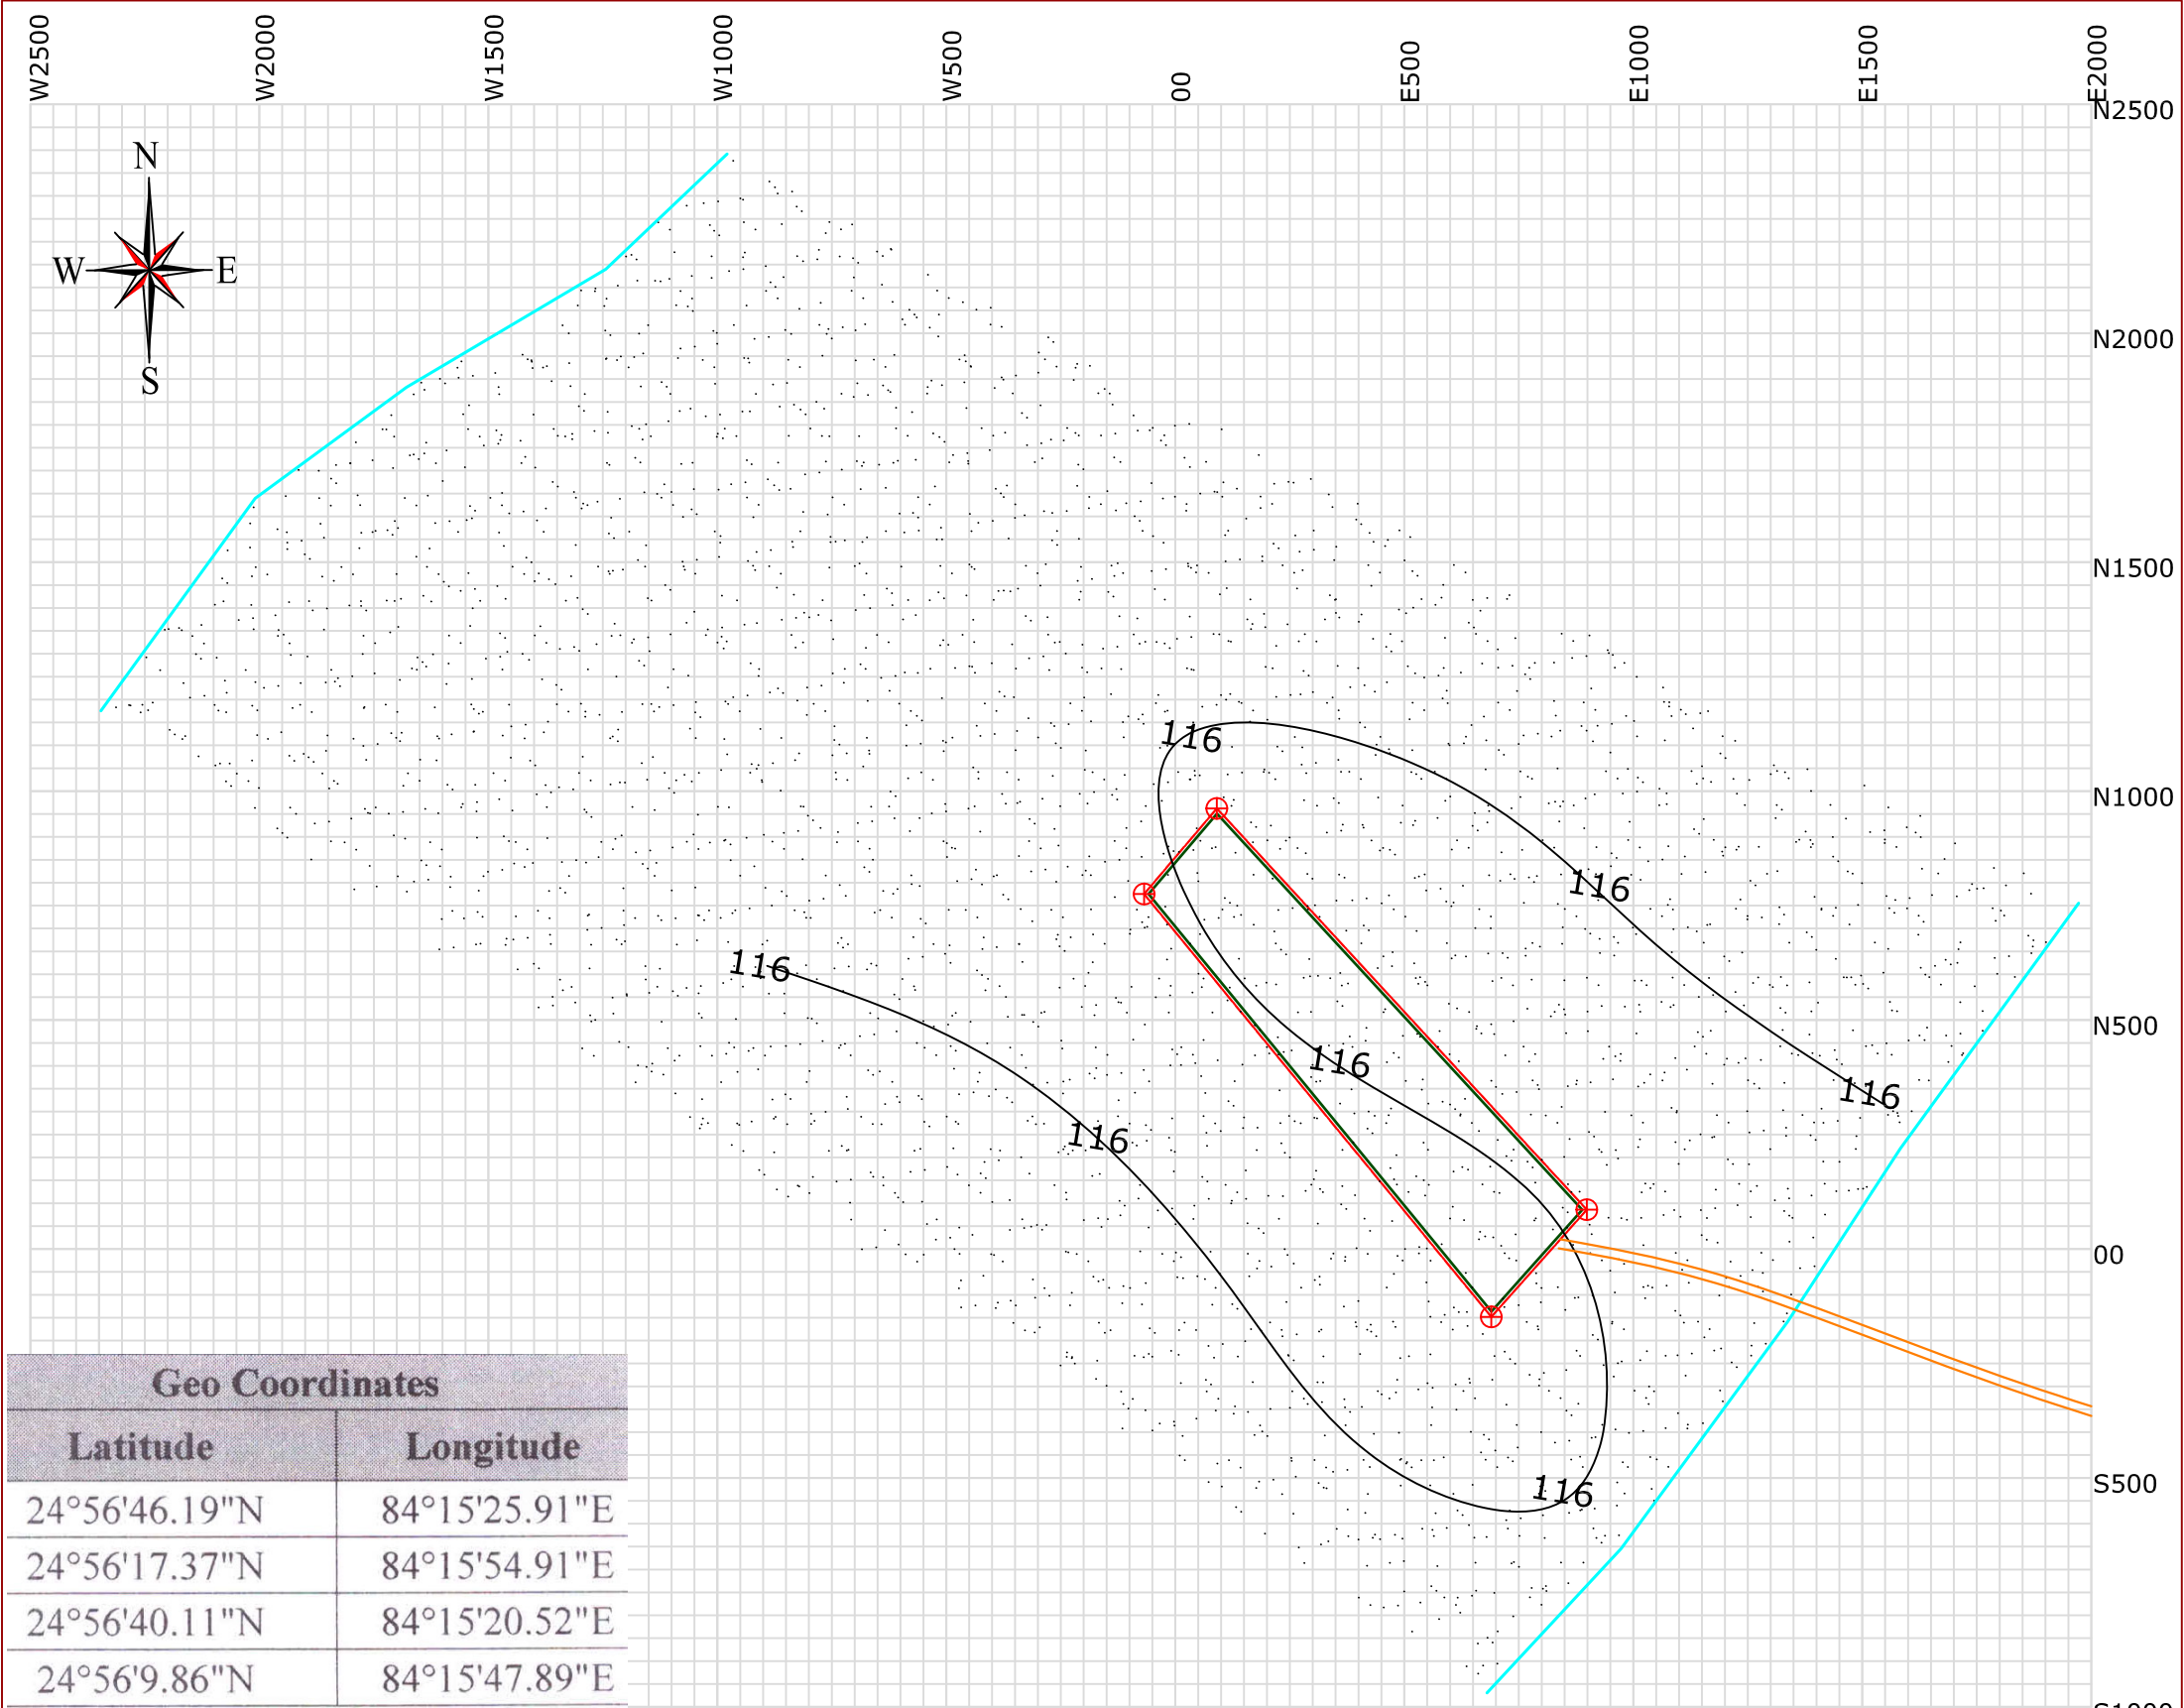

INDEX

- APPLIED AREA
- CONTOUR LINE
- GRID LINE
- APPROACH ROAD
- RIVER SAND
- RIVER BED
- 7.5M SAFETY BARRIER
- PROPOSED BOUNDARY PILLARS

AURANGABAD_SON_18-B SAND MINE

APPLICANT: SUNIL ENGINEERING WORKS
PRO. SRI SUNIL KUMAR



SURFACE PLAN

APPLIED AREA: 33.00 HA

SCALE 1:4000

PLATE NO. - 2

UNITED EXPLORATION INDIA PVT. LTD.

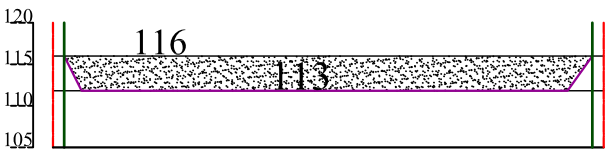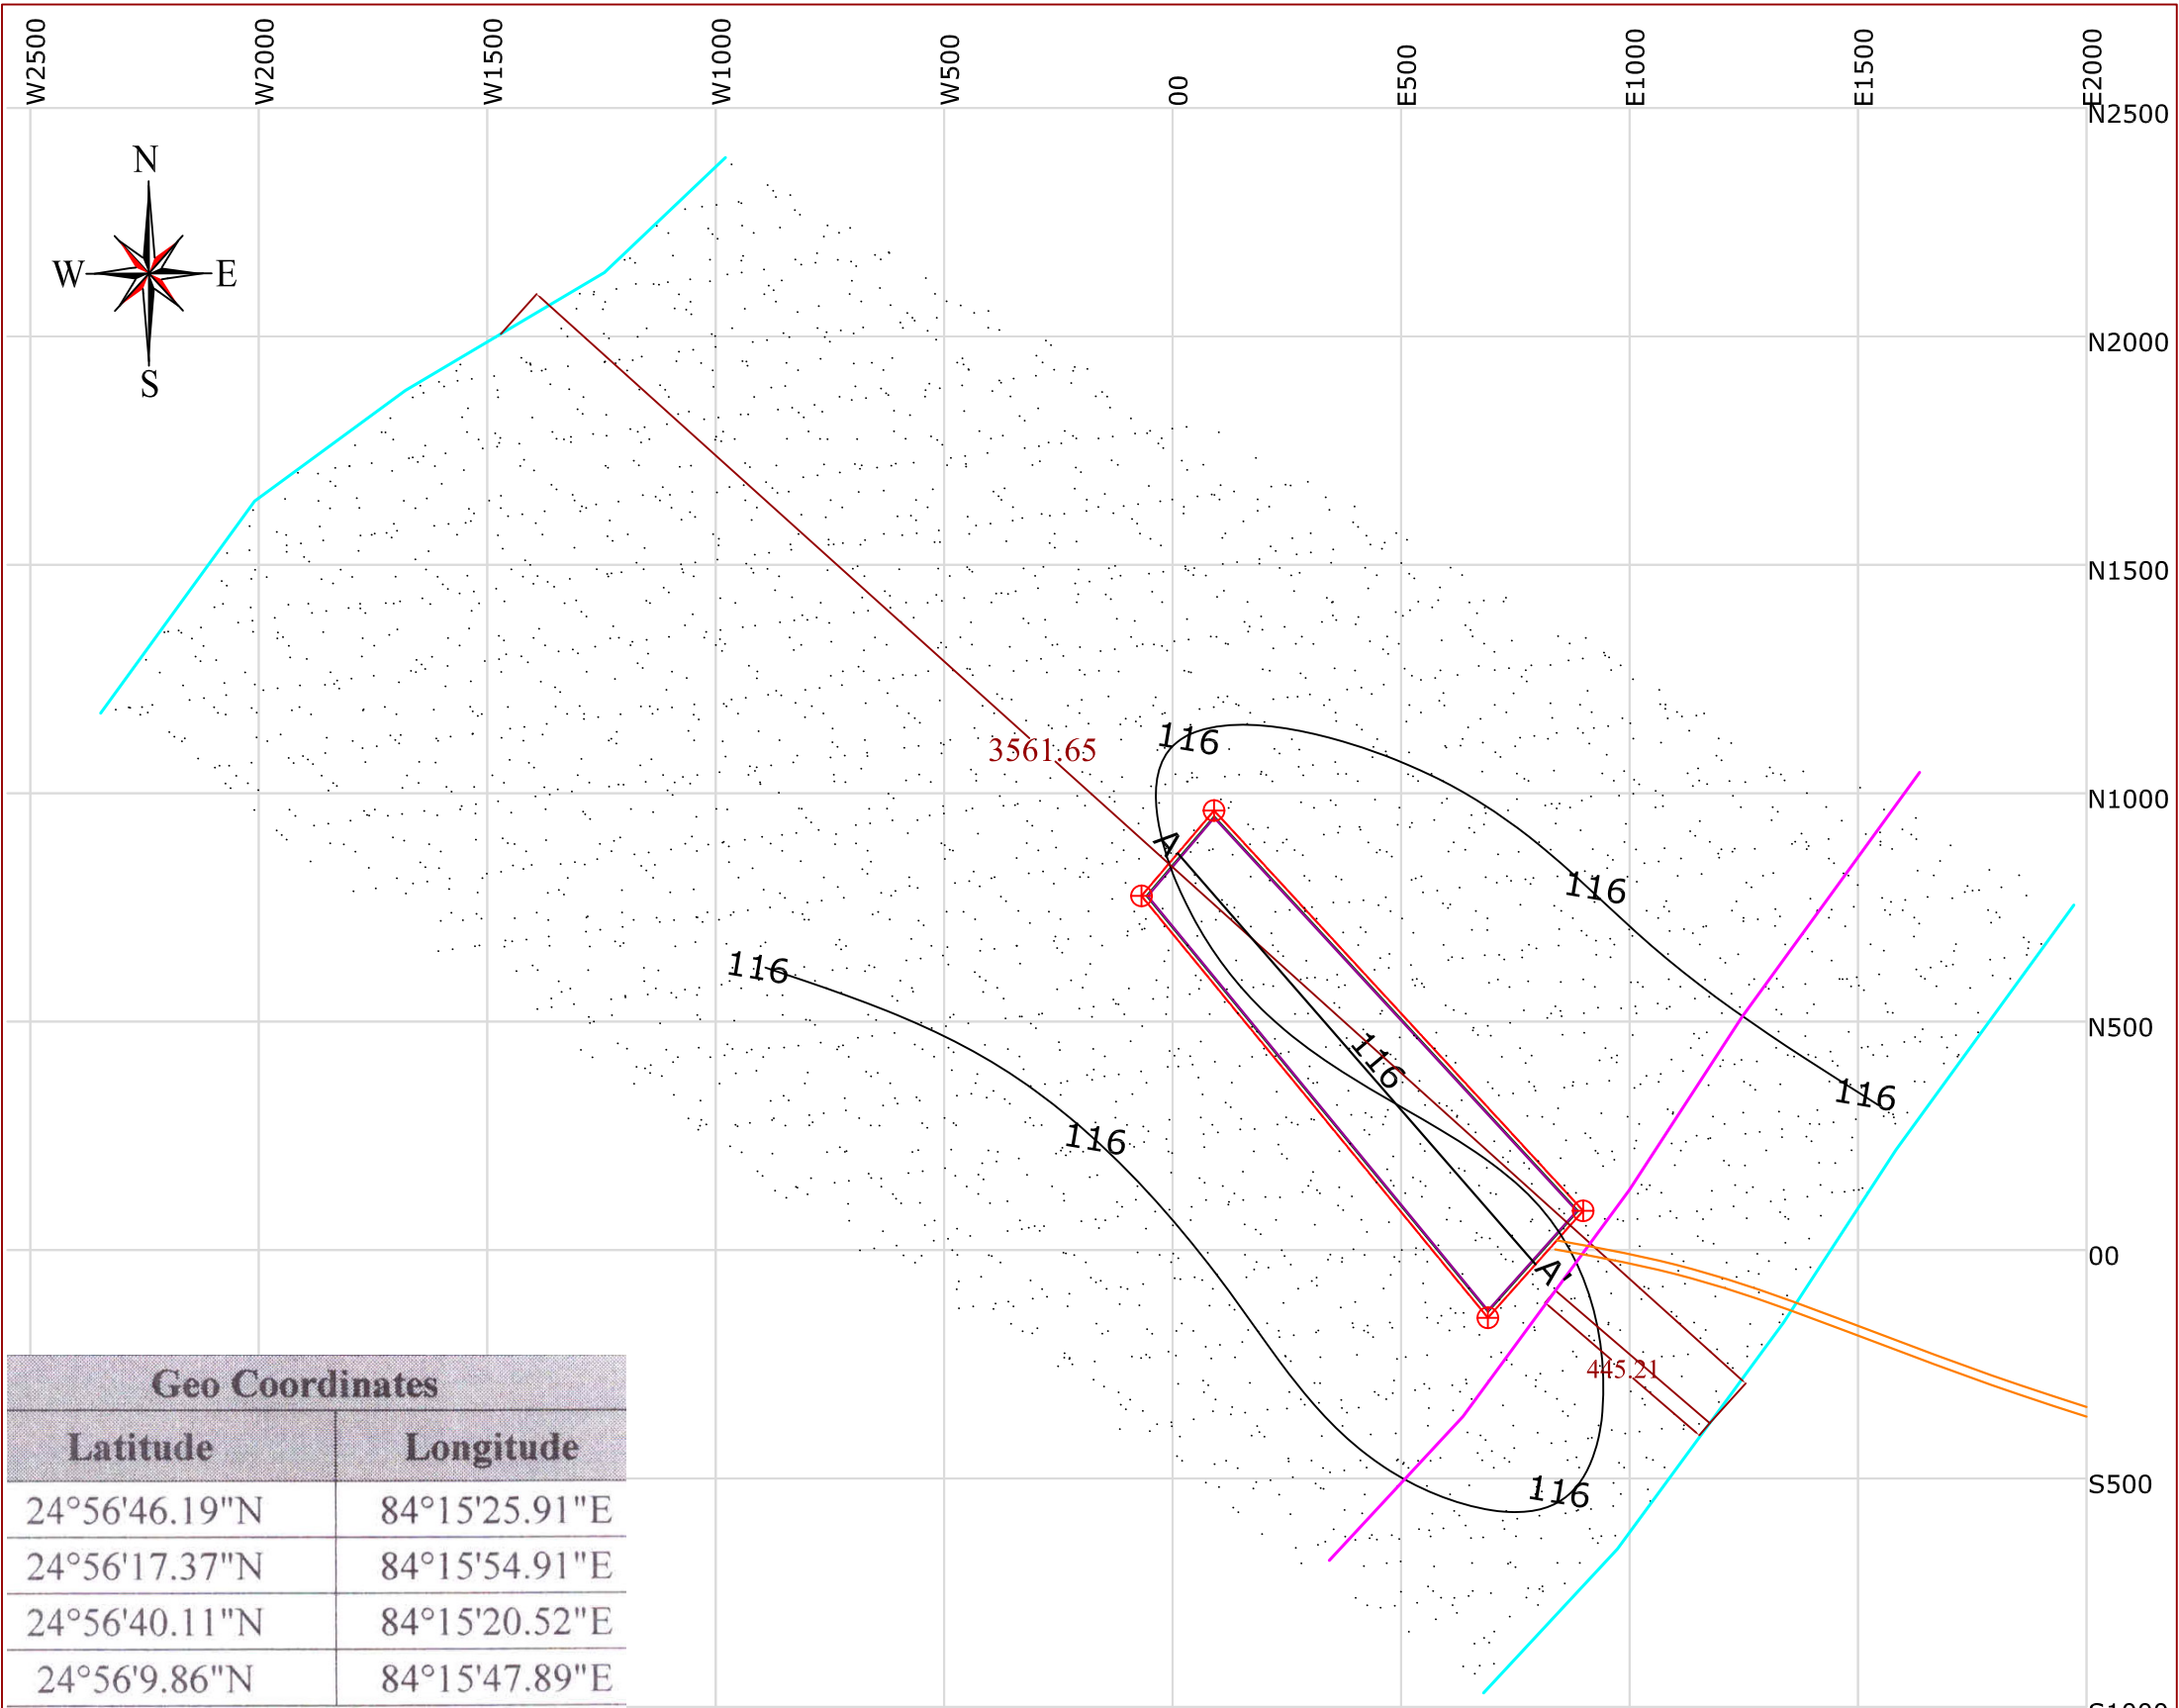

SECTION ALONG AA'

INDEX

- | | | | |
|--|---------------------------|--|----------------------------|
| | APPLIED AREA | | 1/4 TH LINE OF RIVER WIDTH |
| | CONTOUR LINE | | UPL |
| | GRID LINE | | |
| | APPROACH ROAD | | |
| | RIVER SAND | | |
| | RIVER BED | | |
| | 7.5M SAFETY BARRIER | | |
| | PROPOSED BOUNDARY PILLARS | | |

AURANGABAD_SON_18-B SAND MINE	
APPLICANT: SUNIL ENGINEERING WORKS	
PRO. SRI SUNIL KUMAR	
GEOLOGICAL PLAN & SECTION	
APPLIED AREA: 33.00 HA	
SCALE 1:4000	PLATE NO. - 3
UNITED EXPLORATION INDIA PVT. LTD.	