


(Surface cum Geological & Sections Plan)

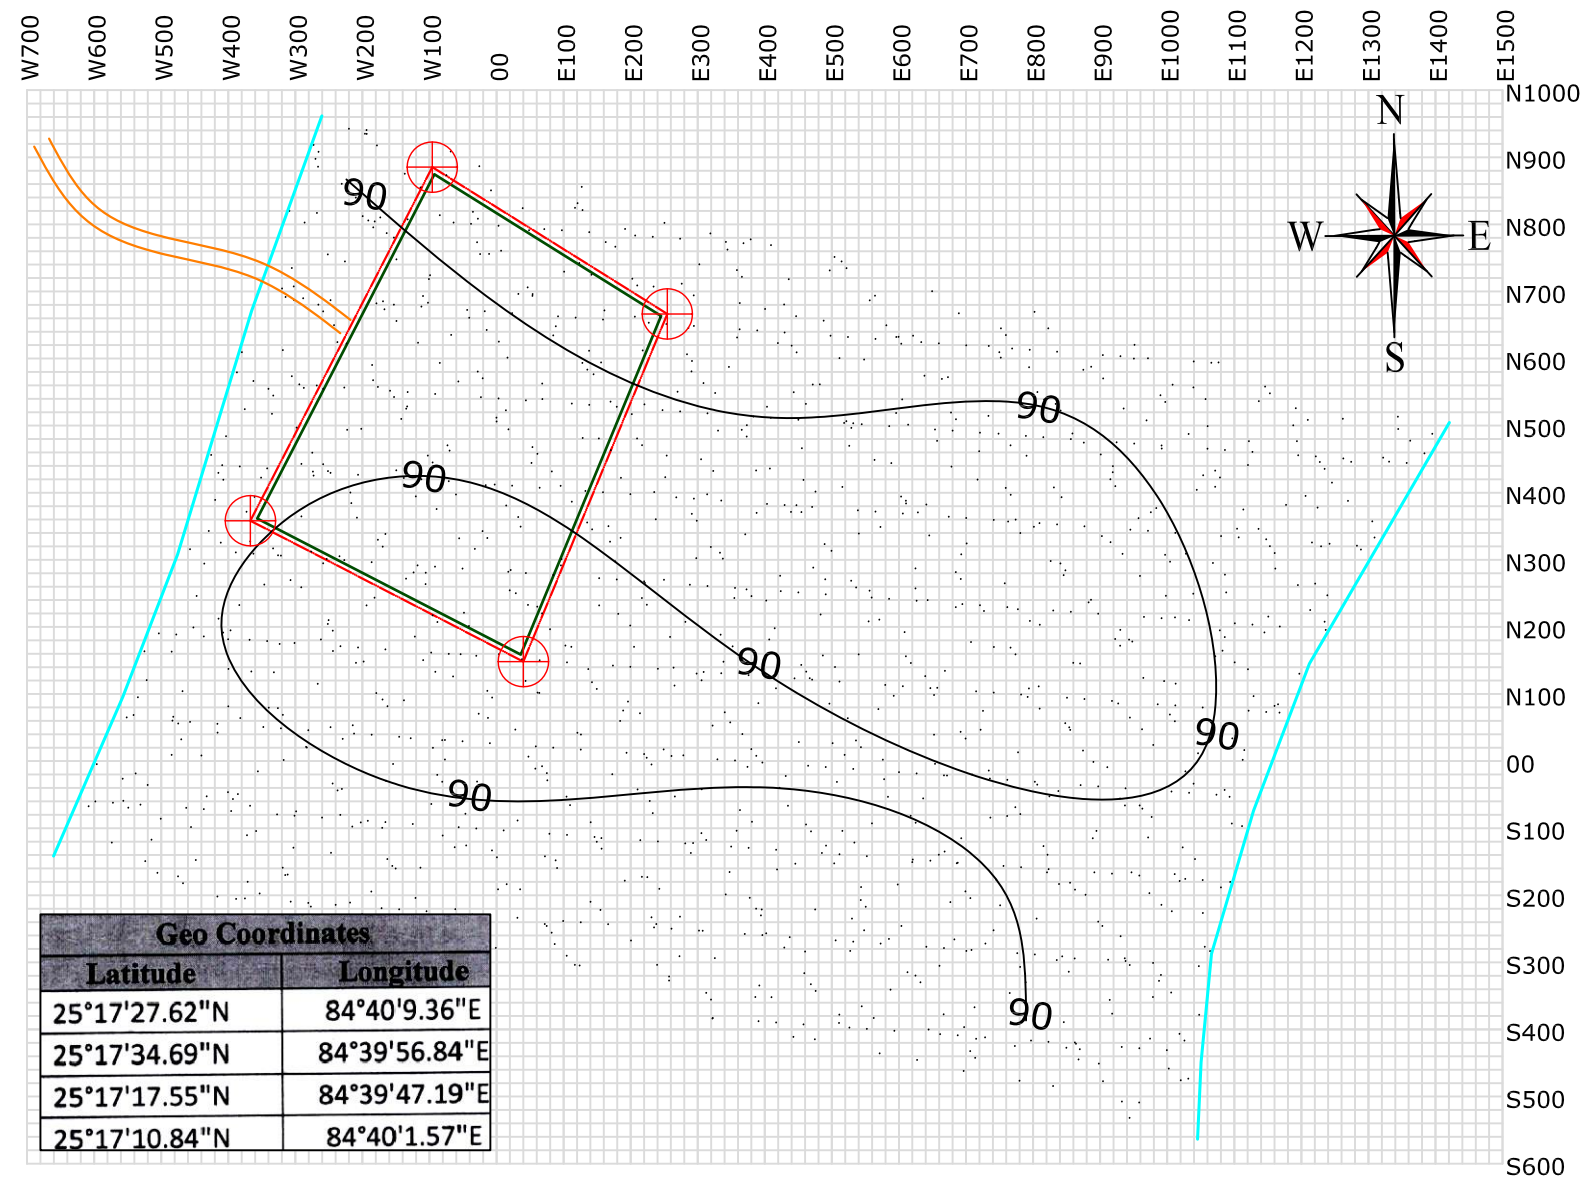

INDEX	
	APPLIED AREA
	CONTOUR LINE
	GRID LINE
	APPROACH ROAD
	RIVER SAND
	RIVER BED
	7.5M SAFETY BARRIER
	PROPOSED BOUNDARY PILLARS

BHOJPUR_SON_26B SAND MINE	
APPLICANT: SUNITA SINGH	
AUTHORIZED SIGNATORY - SRI. LAV KUMAR SINGH	
SURFACE PLAN	
APPLIED AREA:25.00 HA	
SCALE 1:4000	PLATE NO-2
UNITED EXPLORATION INDIA PVT. LTD.	
QCI-NABET Certificate No.:	
QCI/NABET/APA&MPPA/ACO/24/051	
Issue Date: Mar 08, 2024, Valid Up to June 10, 2024	

