


Figure 1
Figure 2

(Surface plan)

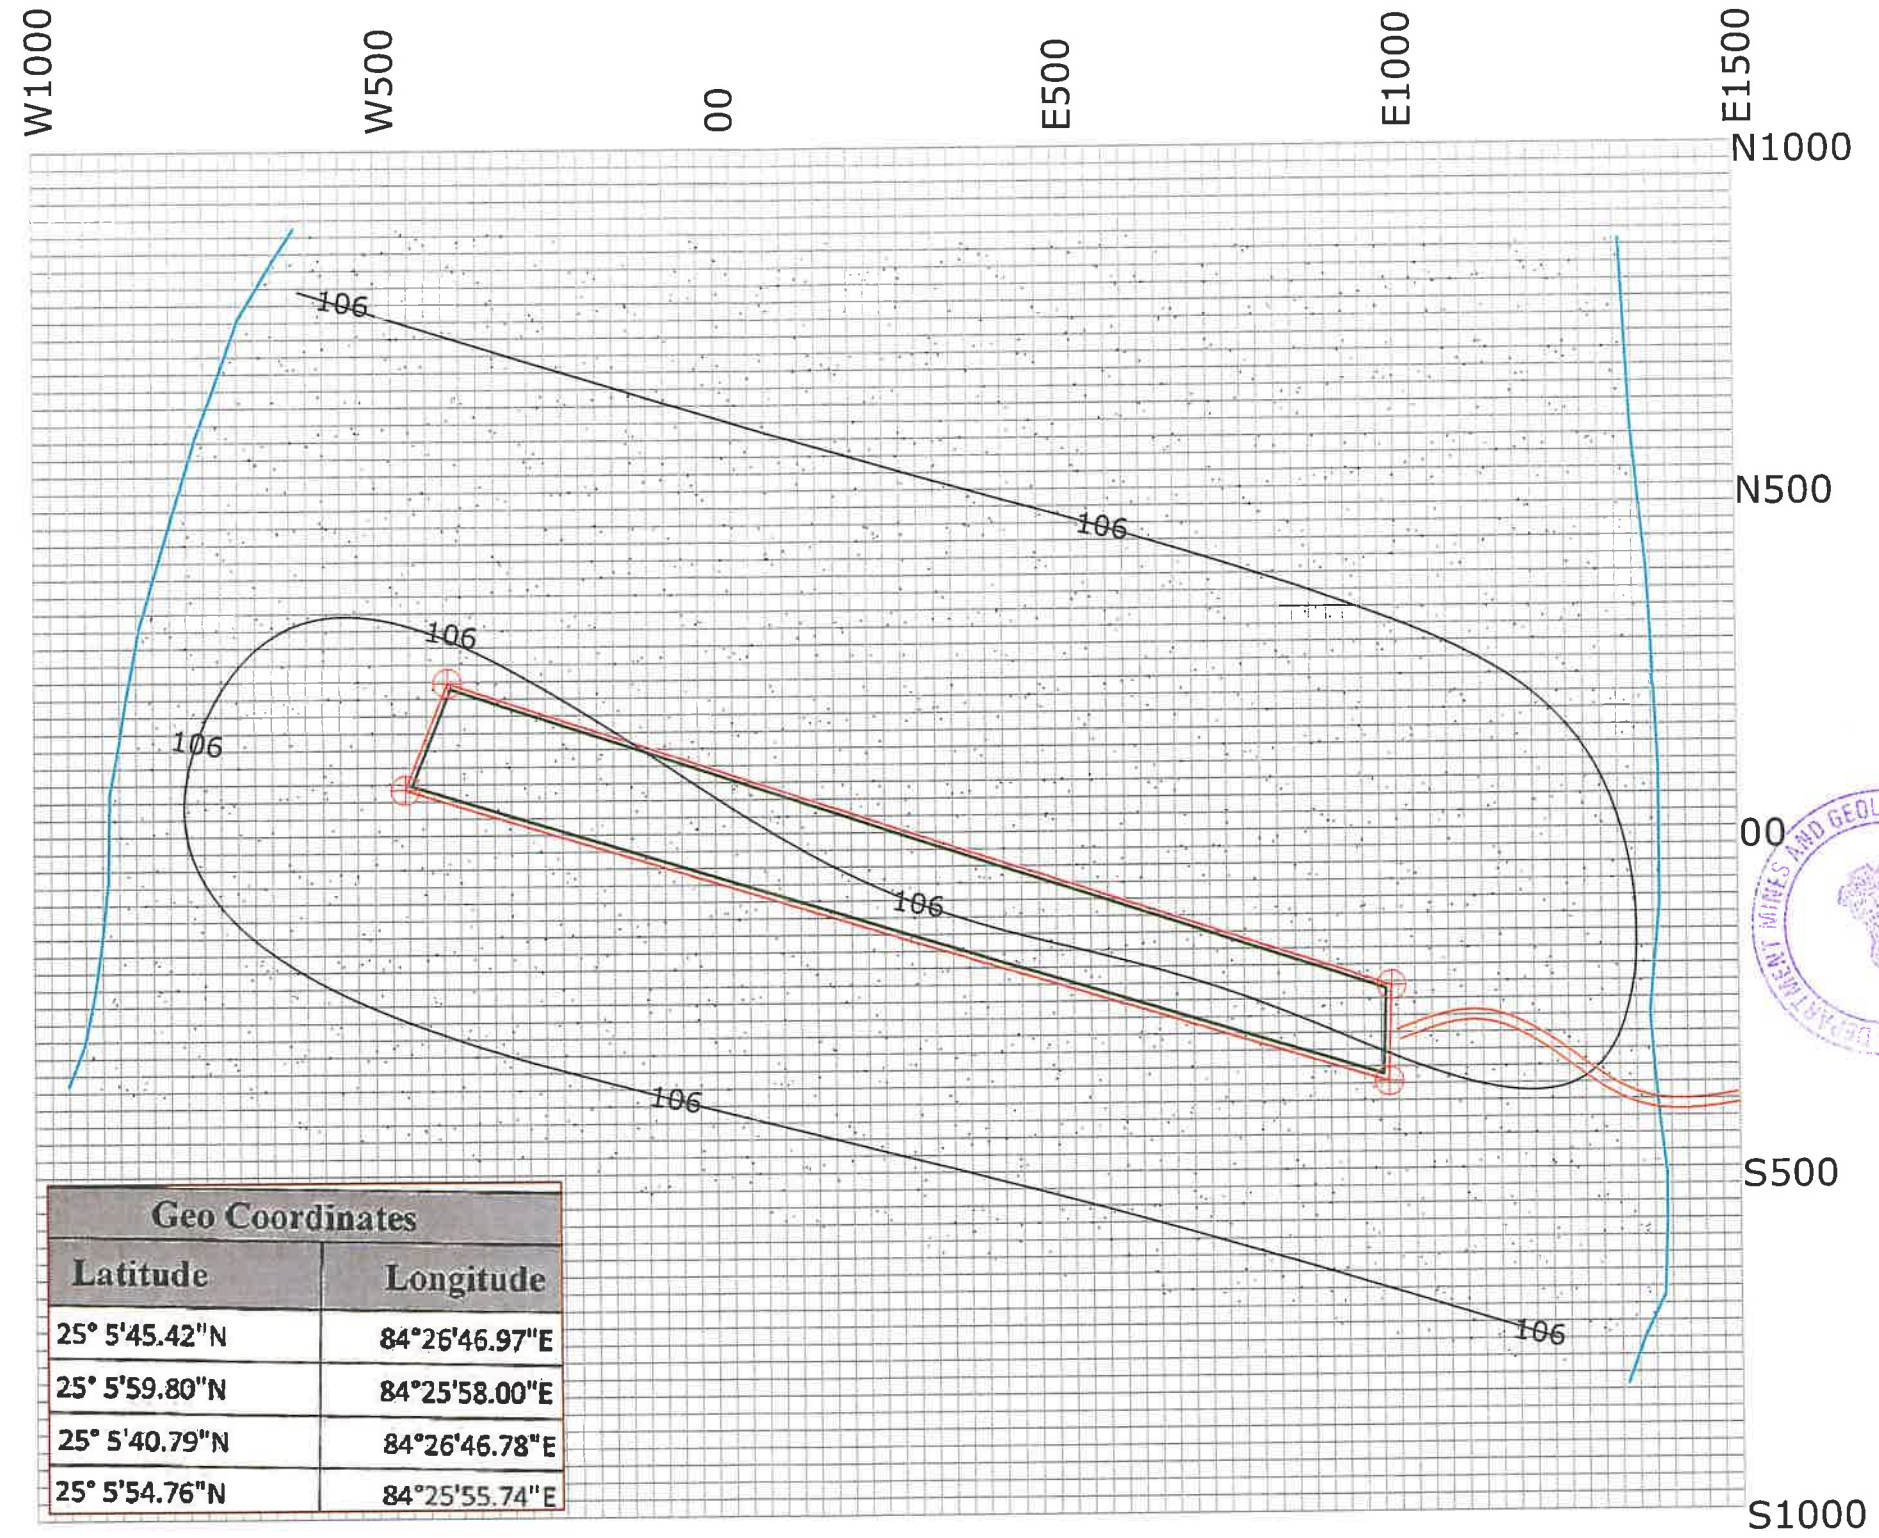

INDEX

- LEASE BOUNDARY
- CONTOUR LINE
- GRID LINE
- APPROACH ROAD
- RIVER SAND
- RIVER BED
- 7.5M SAFETY BARRIER
- PROPOSED BOUNDARY PILLARS

AURANGABAD_SON_3-B SAND MINE


APPLICANT: M/S TECHNO FUELS (INDIA) PVT. LTD.
PROP. - SRI. RAHUL RAJ

SURFACE PLAN
APPLIED AREA: 22.50 HA

SCALE 1:4000 PLATE NO-2

UNITED EXPLORATION INDIA PVT. LTD.
QCI-NABET Certificate No.:
QCI/NABET/APA&MPPA/ACO/24/061
June 11, 2024, Valid Upto September 11, 2024

(Geological Plan & Section)

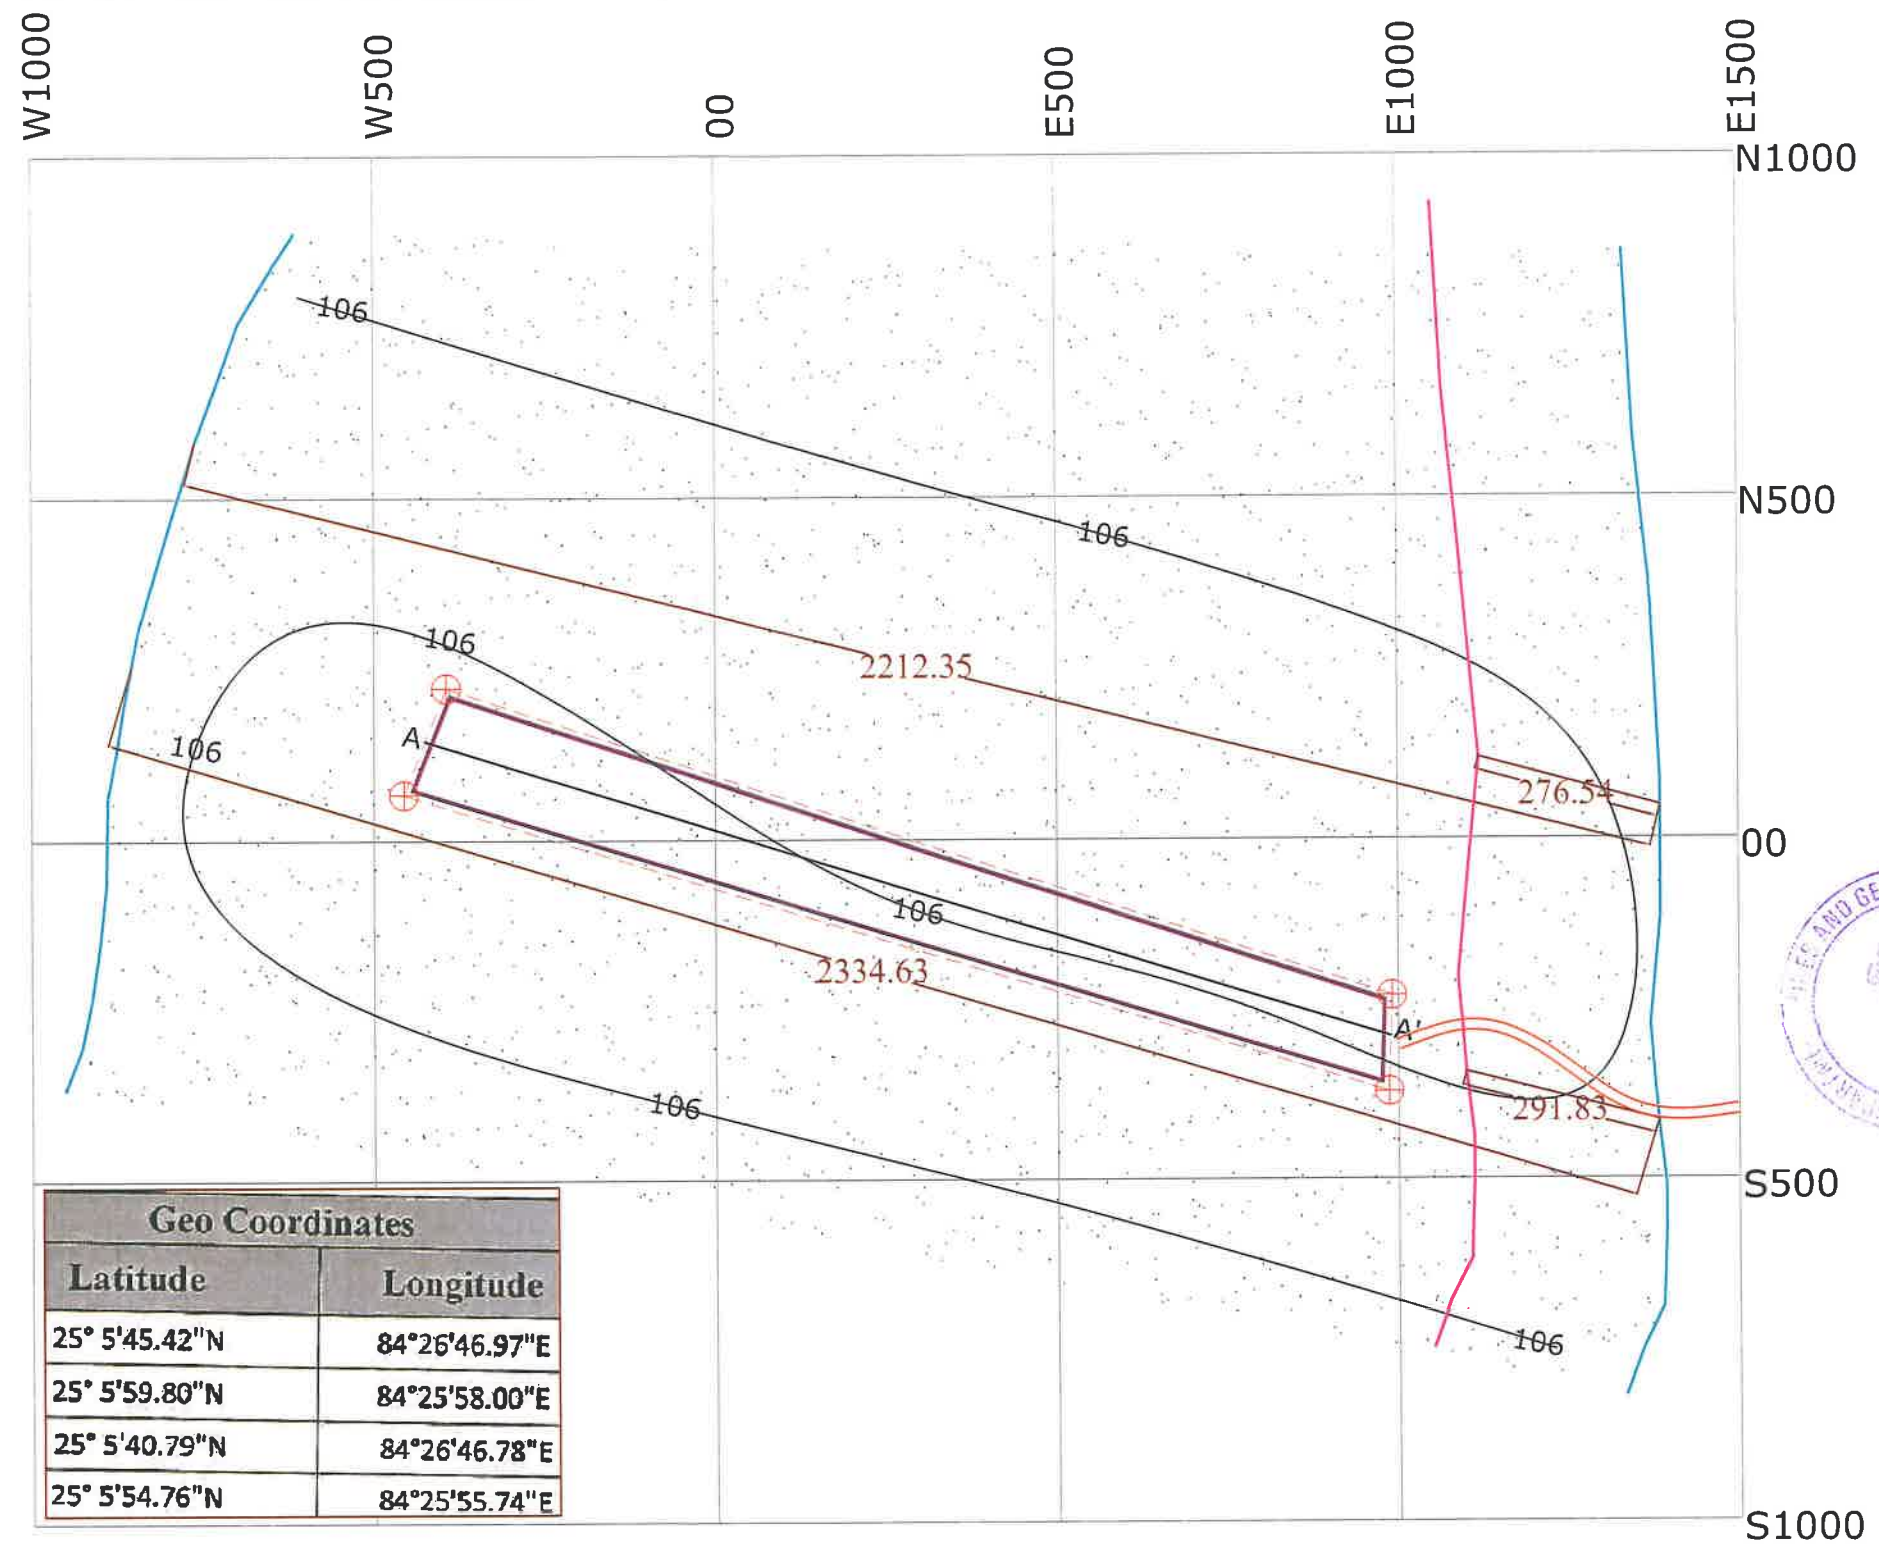


Geo Coordinates	
Latitude	Longitude
25° 5'45.42"N	84°26'46.97"E
25° 5'59.80"N	84°25'58.00"E
25° 5'40.79"N	84°26'46.78"E
25° 5'54.76"N	84°25'55.74"E

INDEX

- LEASE BOUNDARY
- CONTOUR LINE
- GRID LINE
- APPROACH ROAD
- RIVER SAND
- RIVER BED
- 7.5M SAFETY BARRIER
- PROPOSED BOUNDARY PILLARS

- UPL
- 1/4TH LINE OF RIVER WIDTH

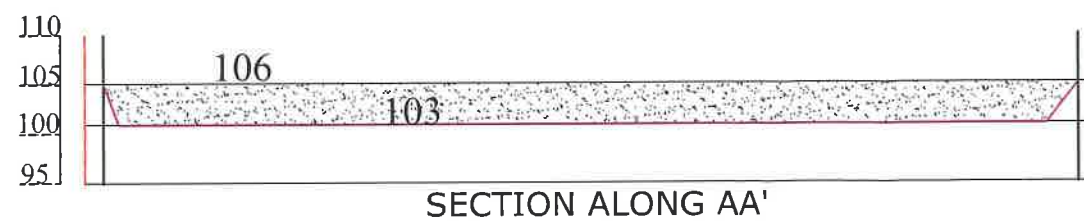

AURANGABAD_SON_3-B SAND MINE

APPLICANT: M/S TECHNO FUELS (INDIA) PVT. LTD.

PROP. - SRI RAHUL RAJ

GEOLOGICAL PLAN AND SECTION

APPLIED AREA: 22.50 HA

SCALE 1:4000

PLATE NO-3

UNITED EXPLORATION INDIA PVT. LTD.

QCI-NABET Certificate No.:

QCI/NABET/APA&MPPA/ACO/24/061

June 11, 2024, Valid Upto September 11, 2024