



GENERAL LOCATION MAP

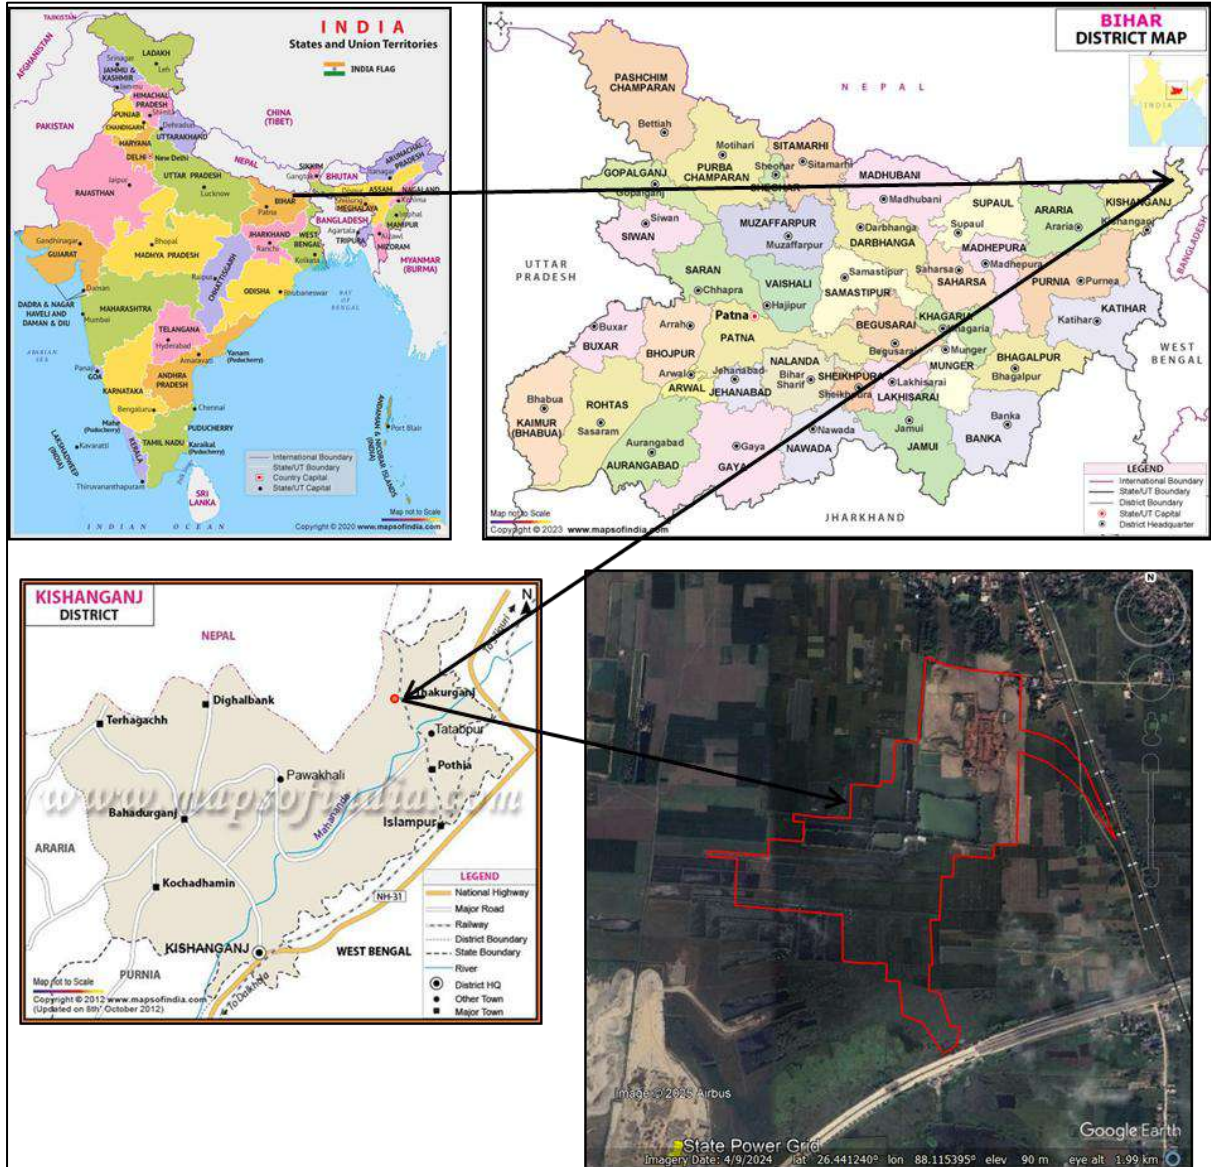

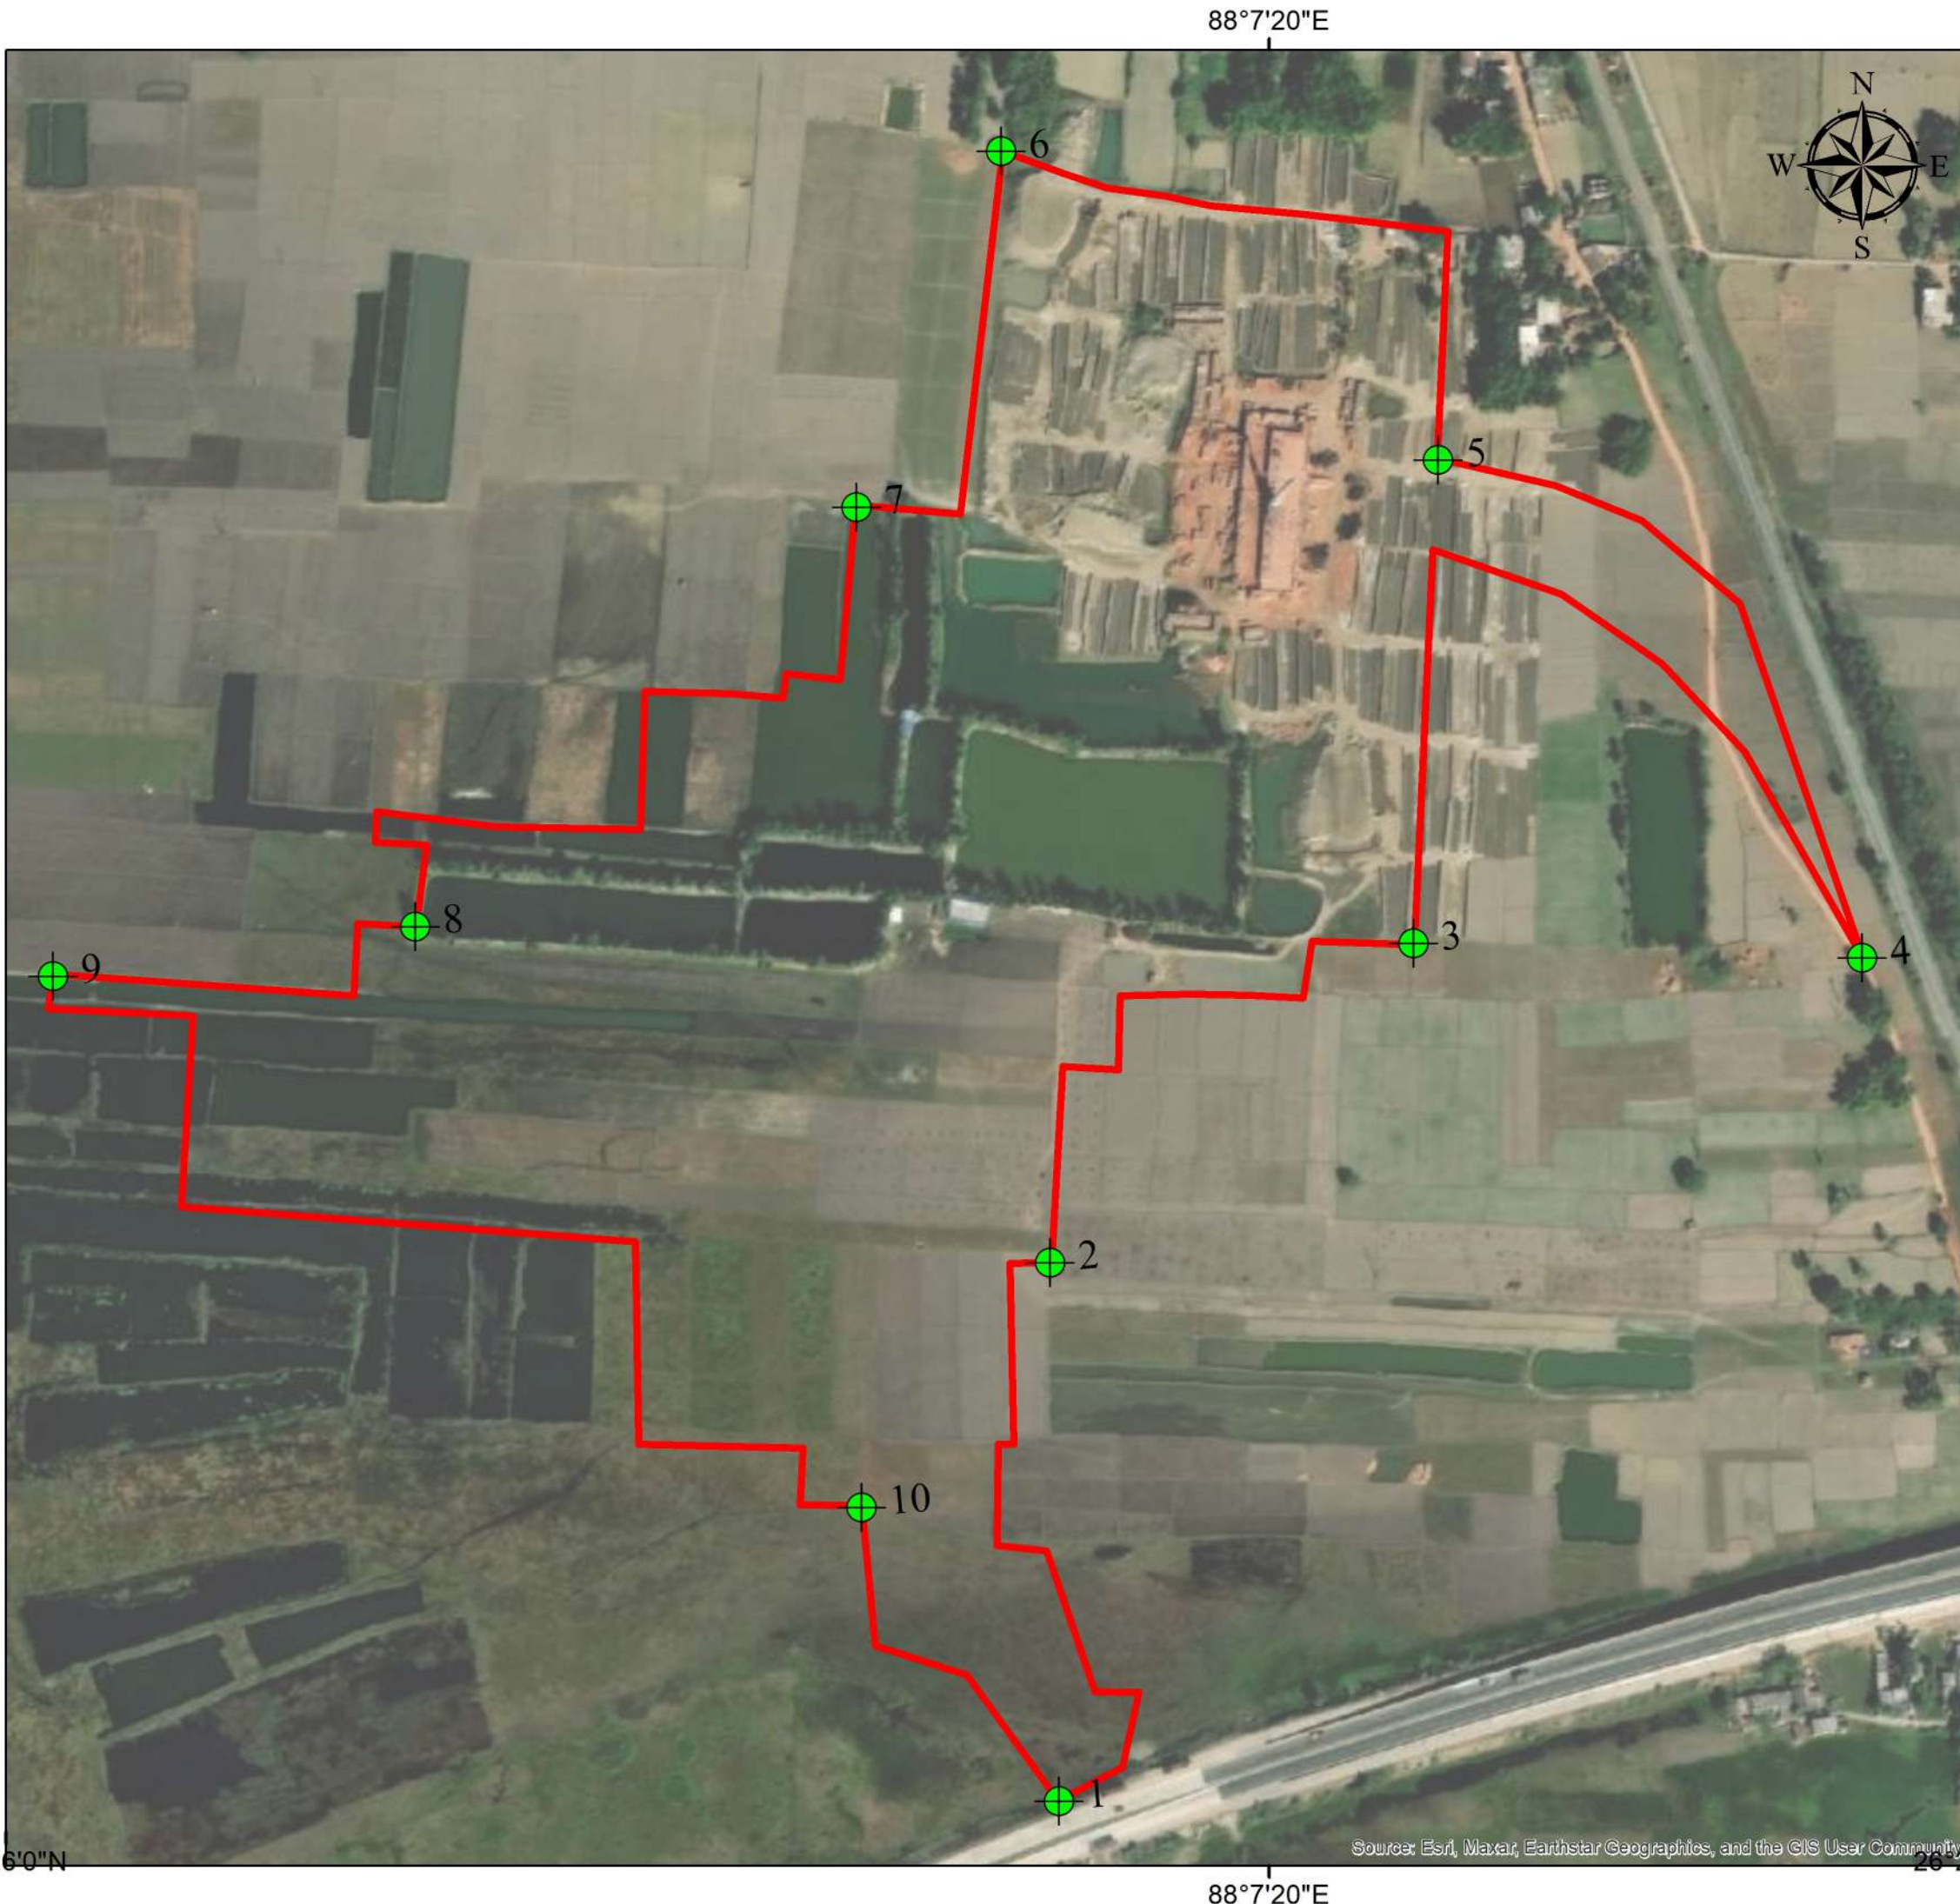

Pillar Coodinate Map

Project:Dalmia, Kishanganj



S.no	Latitude	Longitude
1	26° 26' 0.499" N	88° 7' 16.551" E
2	26° 26' 9.347" N	88° 7' 16.404" E
3	26° 26' 14.588" N	88° 7' 22.375" E
4	26° 26' 14.350" N	88° 7' 29.740" E
5	26° 26' 22.536" N	88° 7' 22.775" E
6	26° 26' 27.599" N	88° 7' 15.603" E
7	26° 26' 21.758" N	88° 7' 13.229" E
8	26° 26' 14.867" N	88° 7' 5.977" E
9	26° 26' 14.054" N	88° 7' 0.028" E
10	26° 26' 5.325" N	88° 7' 13.306" E

Legend

-  Pillar coodinate
-  Project_Site



Source: Esri, Maxar, Earthstar Geographics, and the GIS User Community

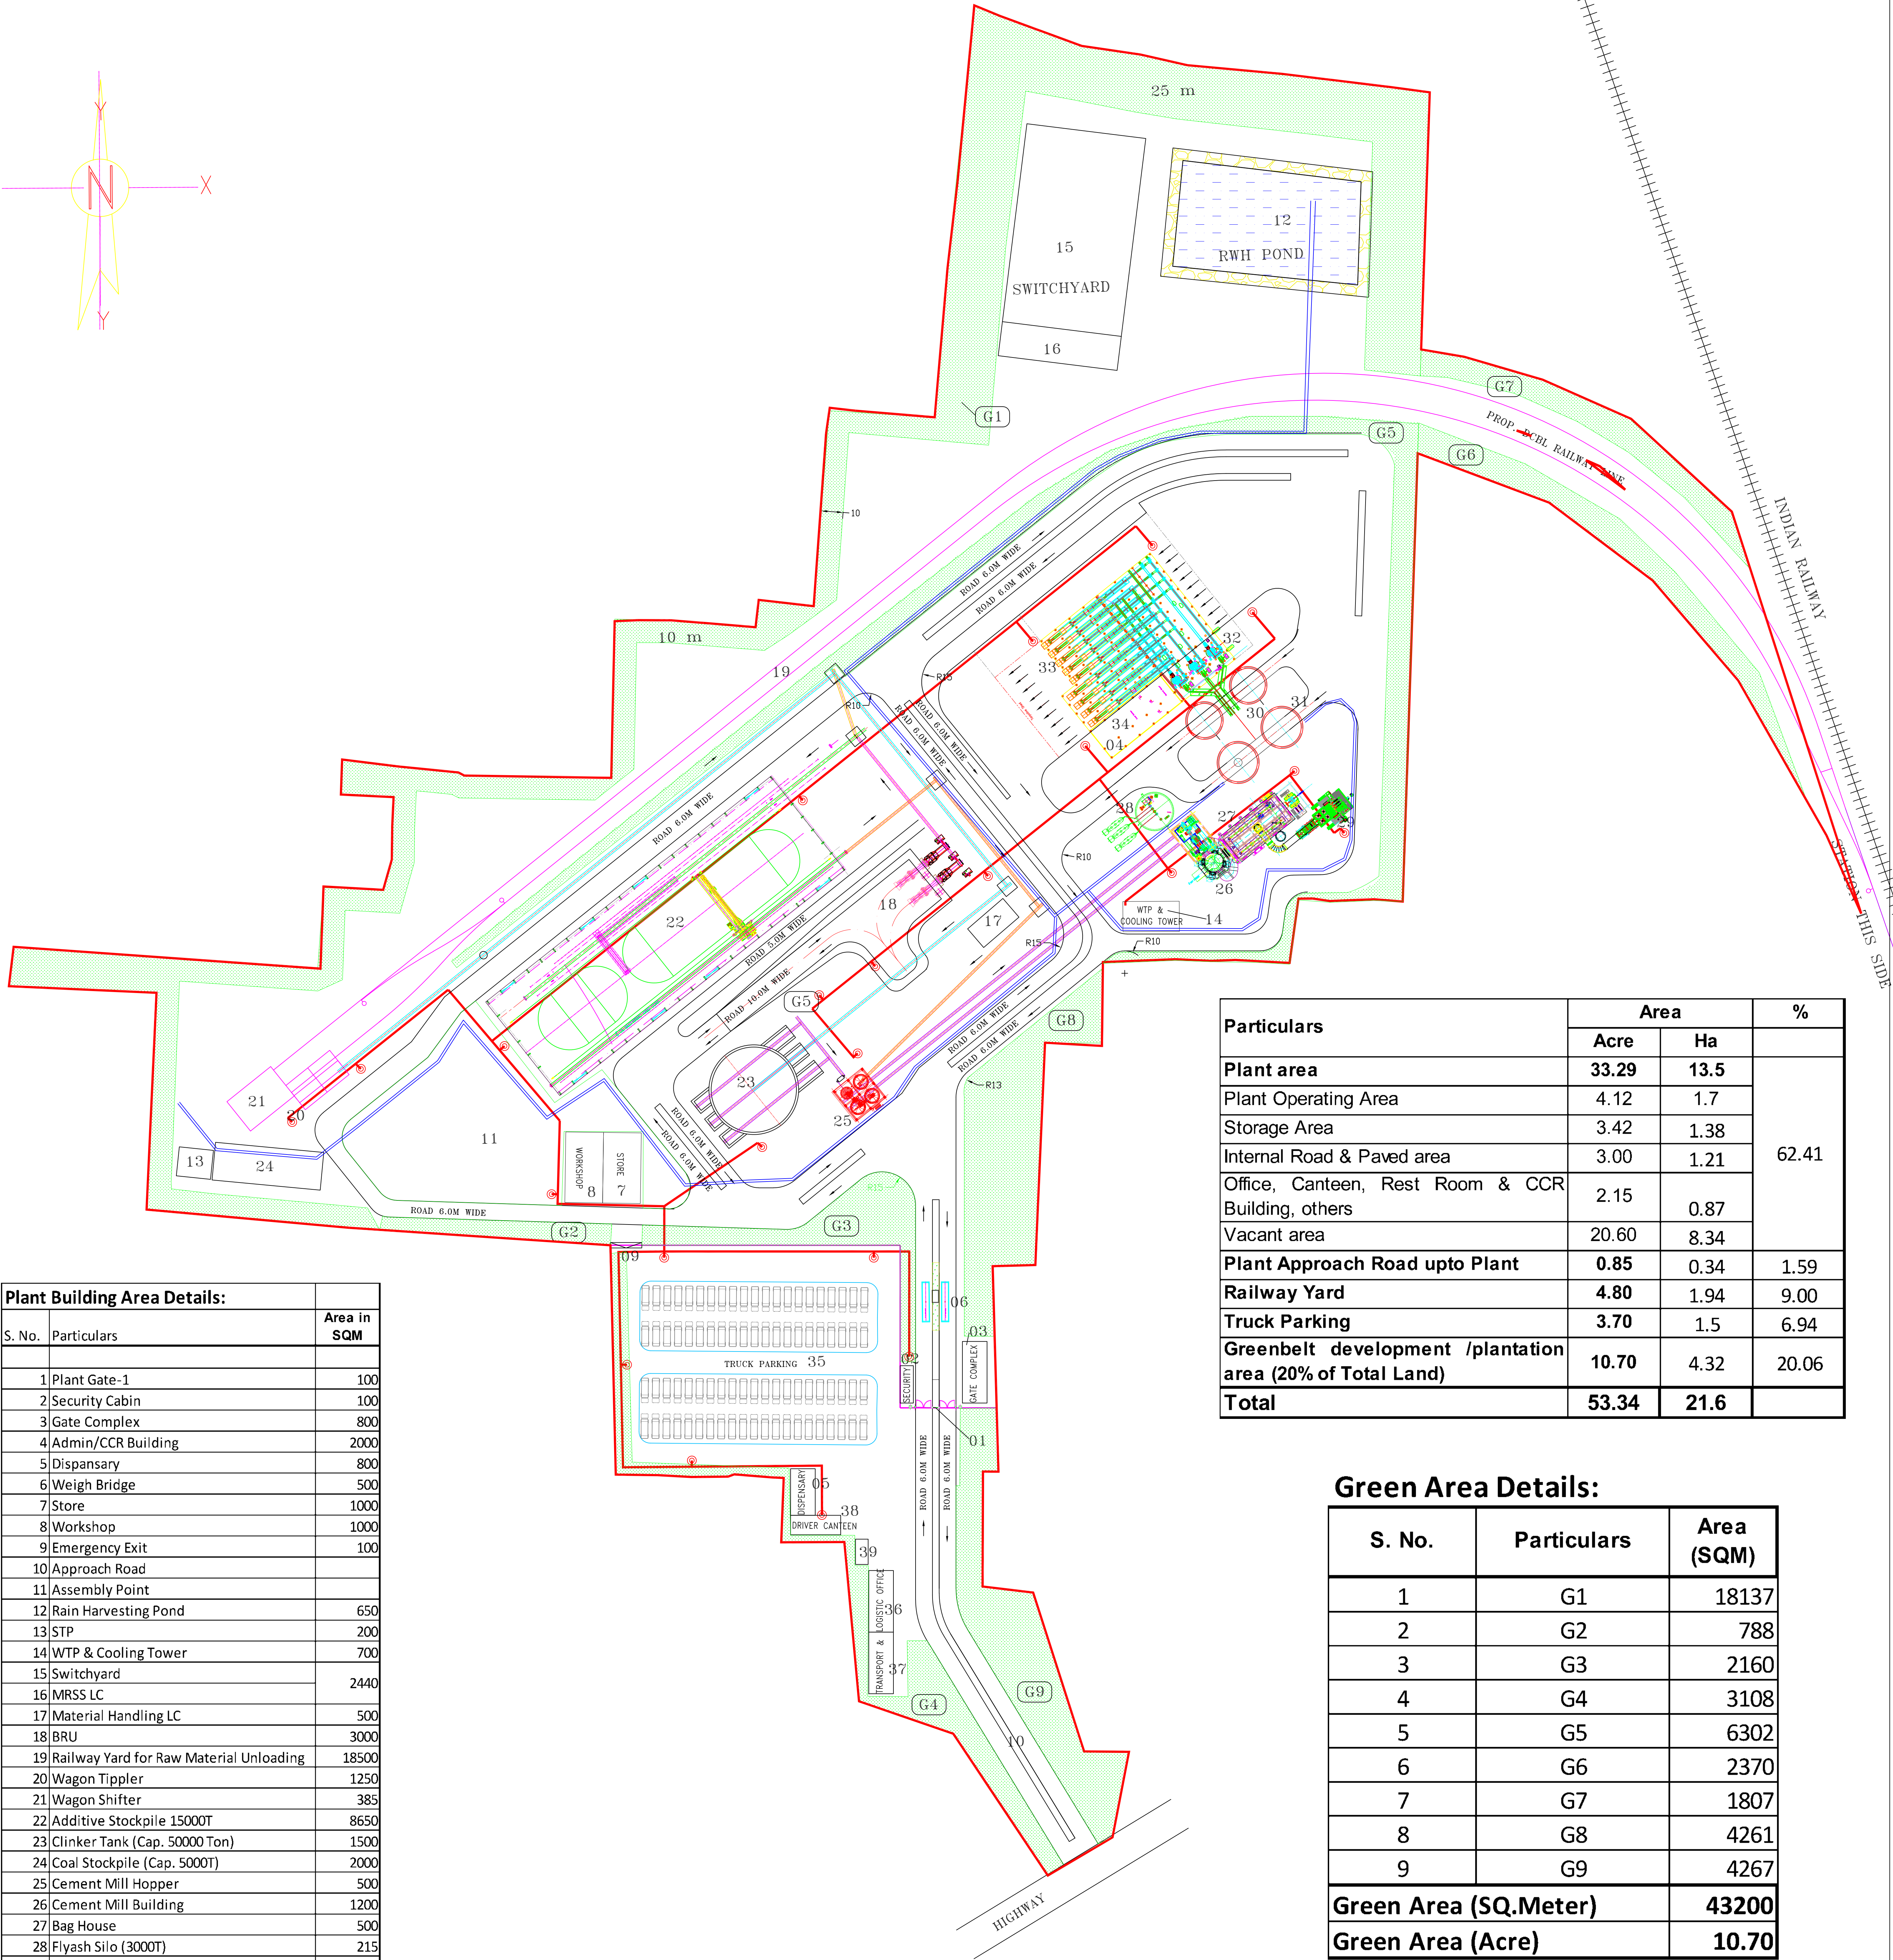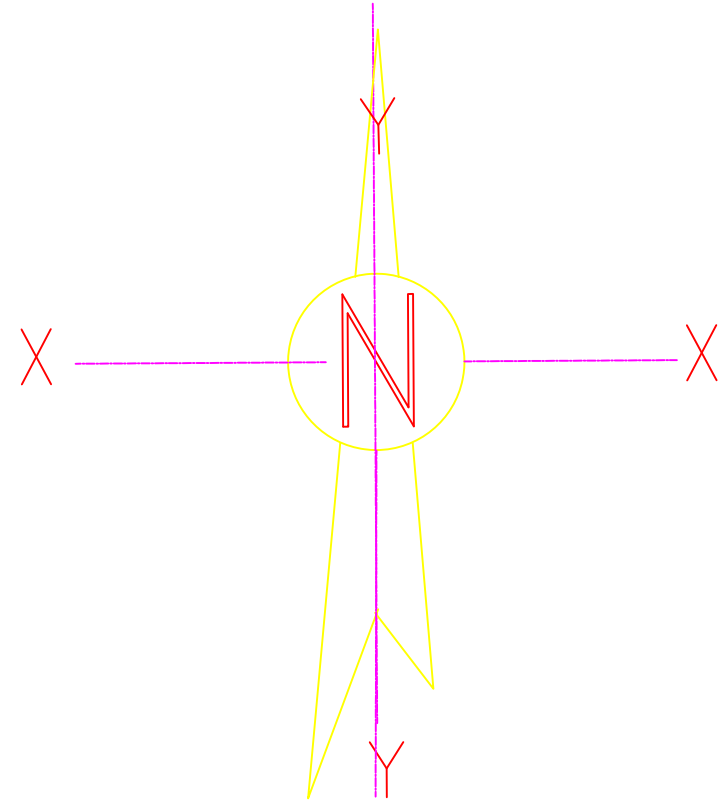

Plant Building Area Details:		Area in SQM
S. No.	Particulars	
1	Plant Gate-1	100
2	Security Cabin	100
3	Gate Complex	800
4	Admin/CCR Building	2000
5	Dispansary	800
6	Weigh Bridge	500
7	Store	1000
8	Workshop	1000
9	Emergency Exit	100
10	Approach Road	
11	Assembly Point	
12	Rain Harvesting Pond	650
13	STP	200
14	WTP & Cooling Tower	700
15	Switchyard	2440
16	MRSS LC	
17	Material Handling LC	500
18	BRU	3000
19	Railway Yard for Raw Material Unloading	18500
20	Wagon Tippler	1250
21	Wagon Shifter	385
22	Additive Stockpile 15000T	8650
23	Clinker Tank (Cap. 50000 Ton)	1500
24	Coal Stockpile (Cap. 5000T)	2000
25	Cement Mill Hopper	500
26	Cement Mill Building	1200
27	Bag House	500
28	Flyash Silo (3000T)	215
29	FBC/HAG	250
30	CM Silos (CAP. 7500T & 5000T)	1000
31	Cement Bulk Loading (Below CM Silo)	
32	Packing Plant	2000
33	Truck Loading Machine (Cement Bag)	2700
34	Compressor House & Load Center-1	650
35	Truck Parking	8500
36	Logistic Building	800
37	Transport Building	800
38	Driver Canteen & Rest Room	800
39	Toilet Block	300


Particulars	Area		%
	Acre	Ha	
Plant area	33.29	13.5	62.41
Plant Operating Area	4.12	1.7	
Storage Area	3.42	1.38	
Internal Road & Paved area	3.00	1.21	
Office, Canteen, Rest Room & CCR Building, others	2.15	0.87	
Vacant area	20.60	8.34	
Plant Approach Road upto Plant	0.85	0.34	1.59
Railway Yard	4.80	1.94	9.00
Truck Parking	3.70	1.5	6.94
Greenbelt development /plantation area (20% of Total Land)	10.70	4.32	20.06
Total	53.34	21.6	

Green Area Details:

S. No.	Particulars	Area (SQM)
1	G1	18137
2	G2	788
3	G3	2160
4	G4	3108
5	G5	6302
6	G6	2370
7	G7	1807
8	G8	4261
9	G9	4267
Green Area (SQ.Meter)		43200
Green Area (Acre)		10.70



DALMIA BHARAT (NORTH EAST)LIMITED

DES.	AKS	30.07.25	PROPOSED PLANT LAYOUT (1x3.0MTPA) Village-Gothra, Kishanganj (Bihar)	
DRN.	AKS			
CHKD.	R.L.			
APPD.	AA			
SCALE - 1:500			PROJECT : BGU-KISHANGANJ	
			DRG.NO. : BGU-ME-DRG-HD-0-001	REV. 4 26.11.25

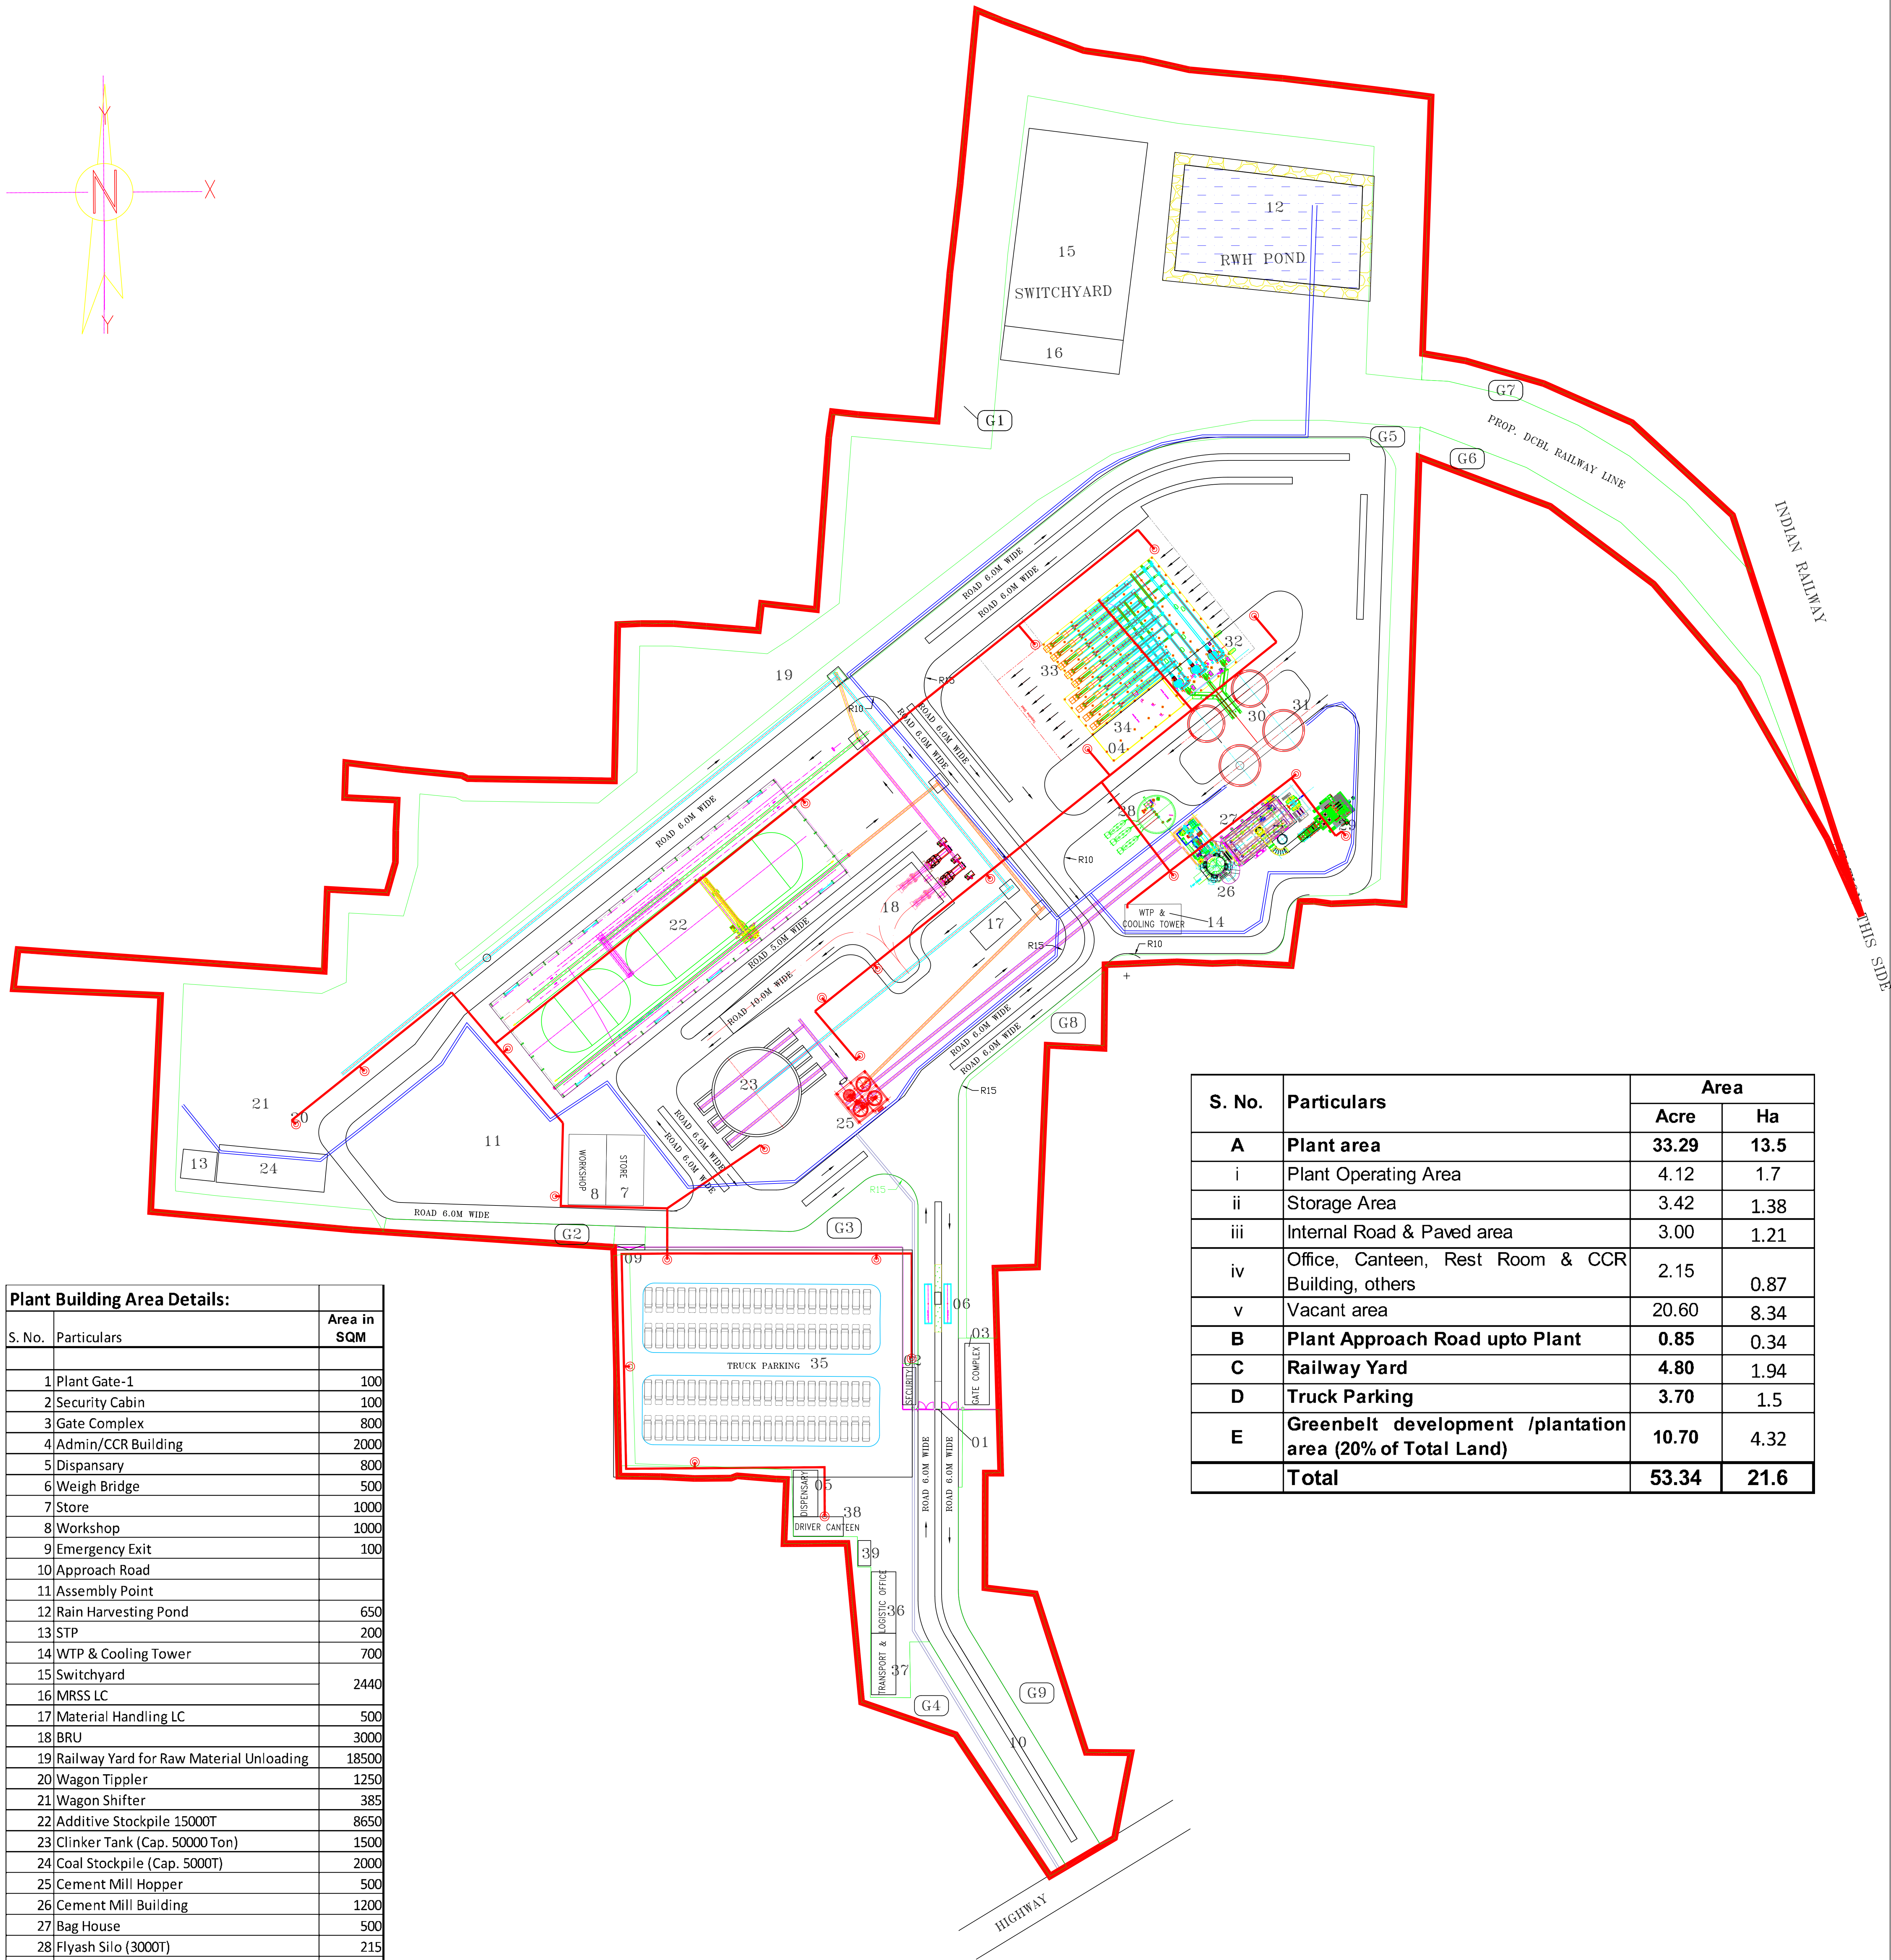

S. No.	Particulars	Area	
		Acre	Ha
A	Plant area	33.29	13.5
i	Plant Operating Area	4.12	1.7
ii	Storage Area	3.42	1.38
iii	Internal Road & Paved area	3.00	1.21
iv	Office, Canteen, Rest Room & CCR Building, others	2.15	0.87
v	Vacant area	20.60	8.34
B	Plant Approach Road upto Plant	0.85	0.34
C	Railway Yard	4.80	1.94
D	Truck Parking	3.70	1.5
E	Greenbelt development /plantation area (20% of Total Land)	10.70	4.32
	Total	53.34	21.6

<i>DALMIA BHARAT (NORTH EAST) LIMITED</i>							
DES.	AKS	30.07.25	PROPOSED PLANT LAYOUT (1x3.0MTPA) Village-Gothra, Kishanganj (Bihar)				
DRN.	AKS						
CHKD.	R.L.						
APPD.	AA						
			PROJECT : BGU-KISHANGANJ				
SCALE - 1:500			DRG.NO. : BGU-ME-DRG-HQ-0-001			REV.	4 26.11.25

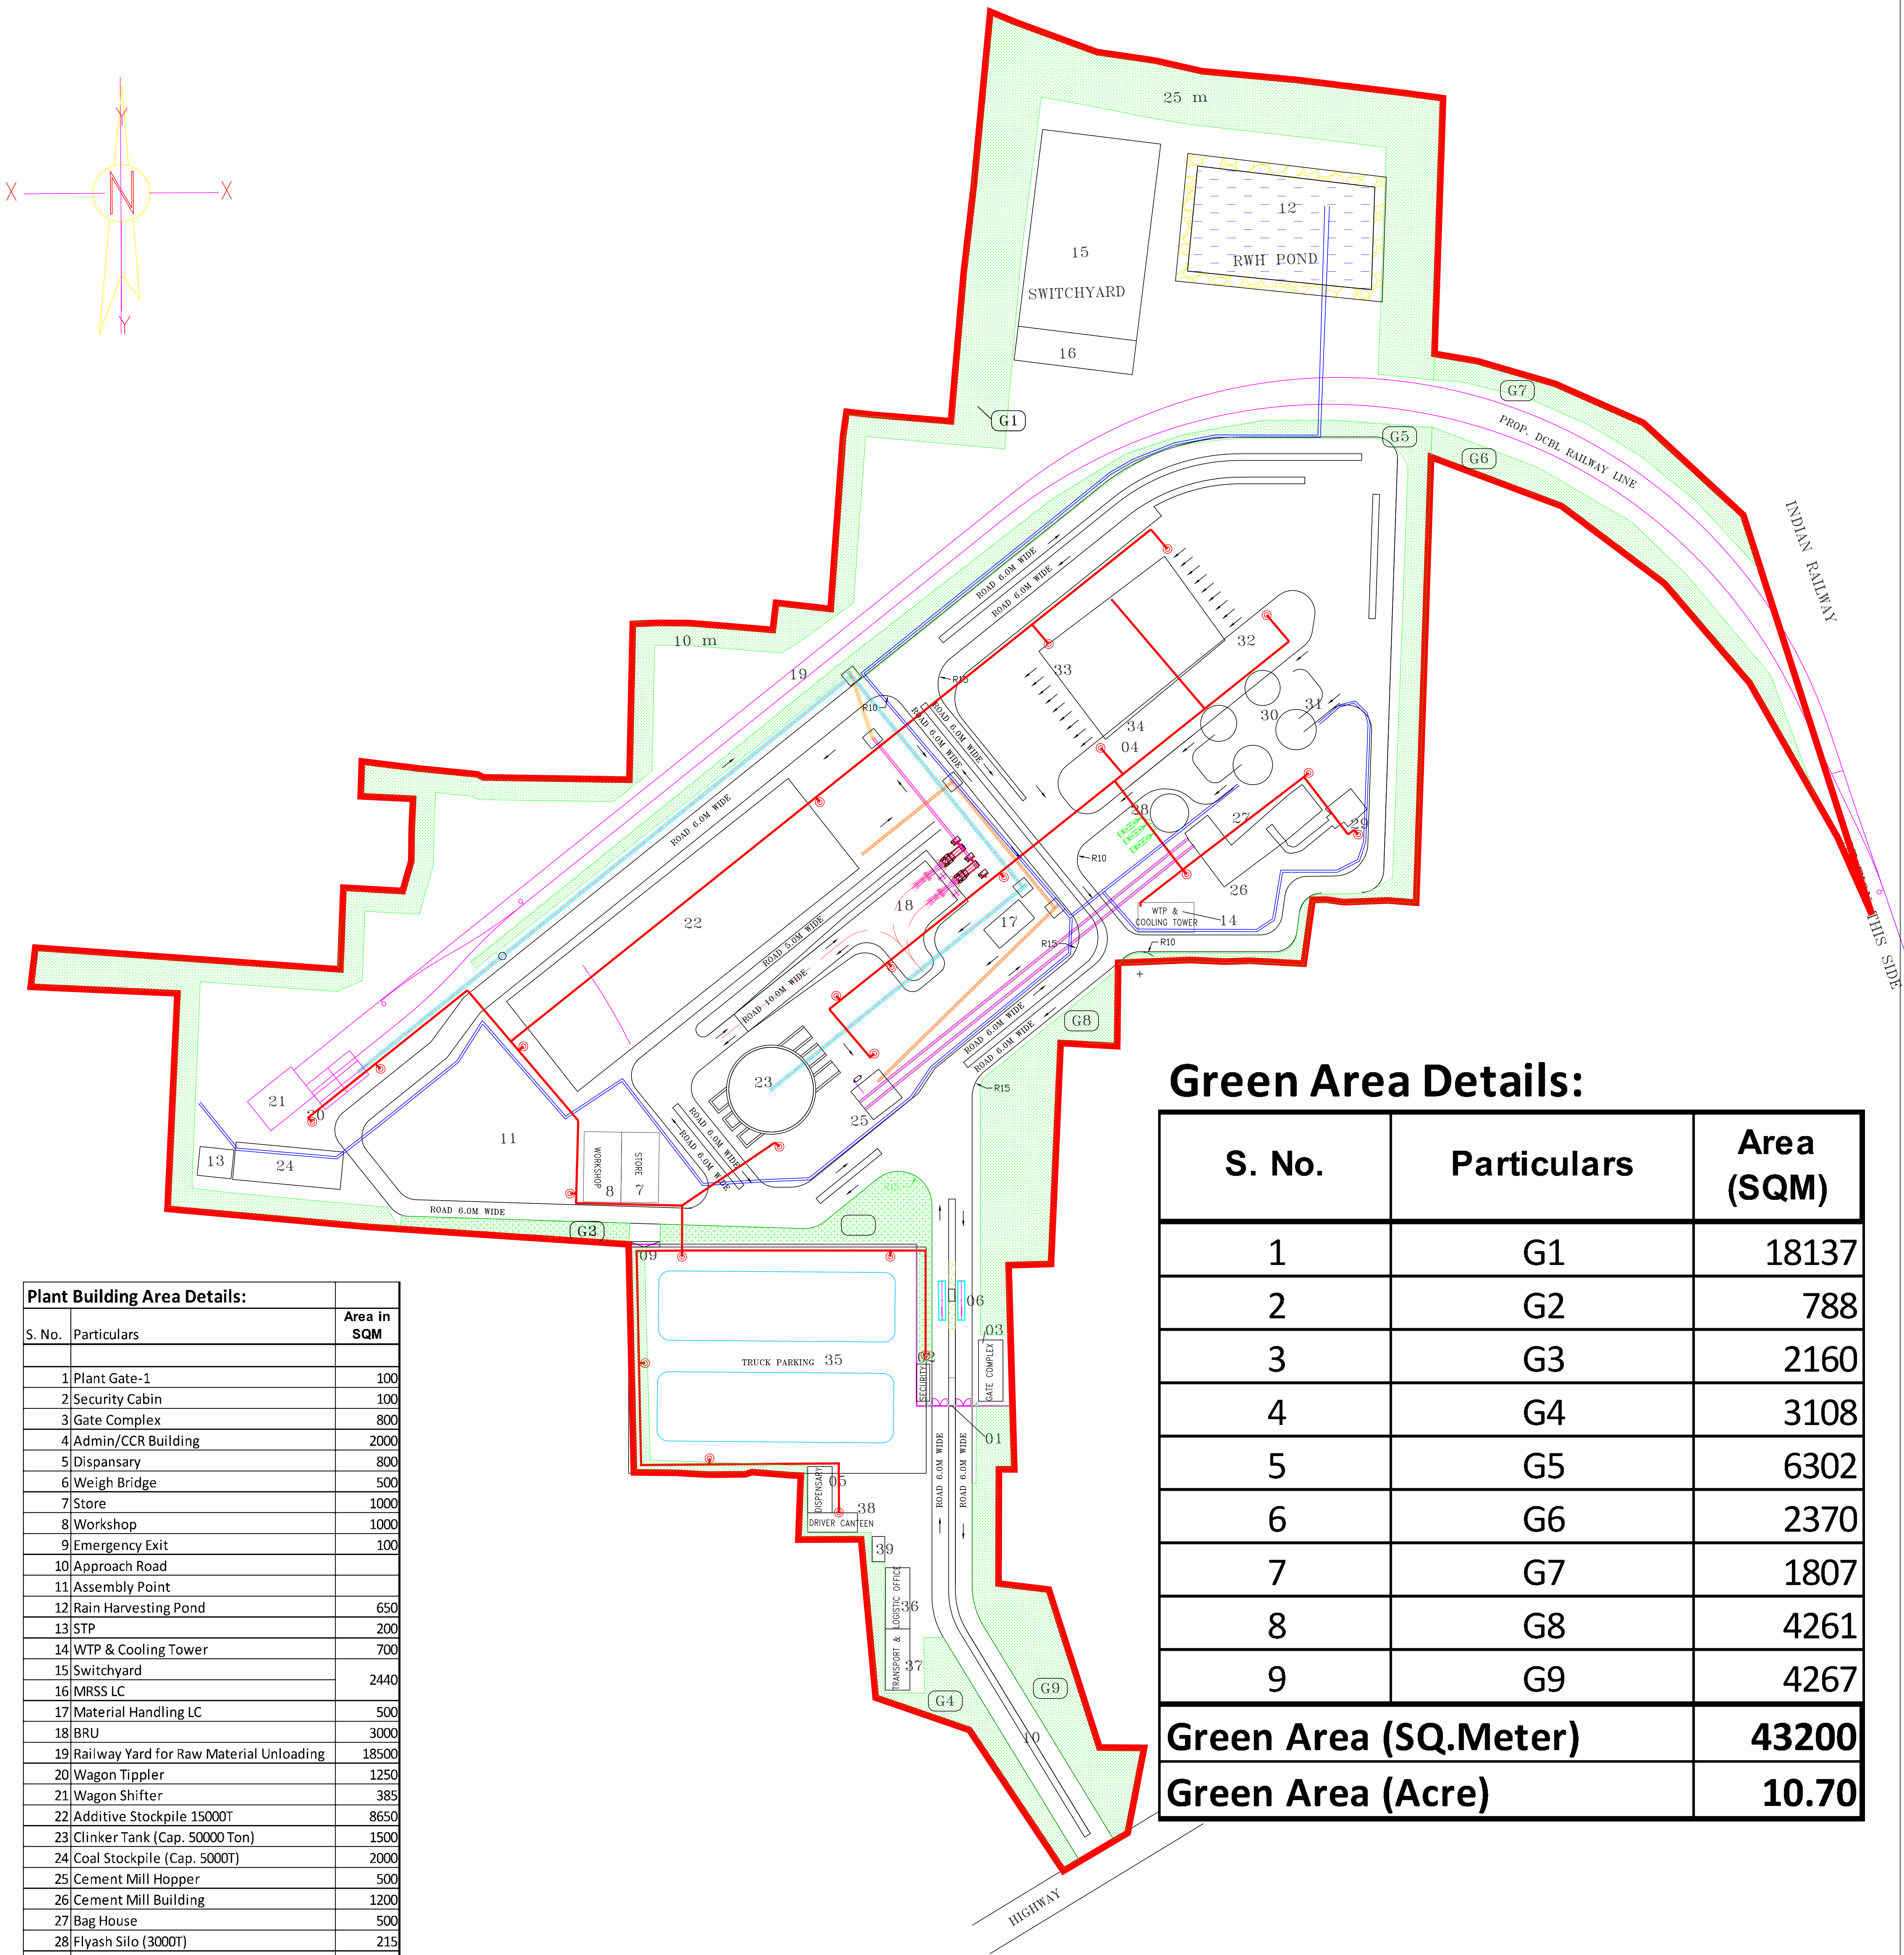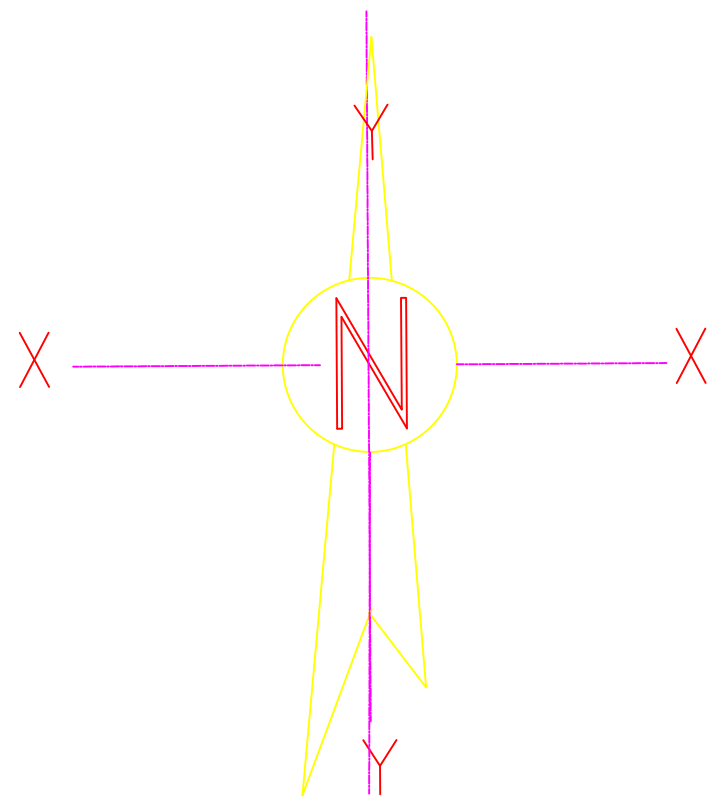

Green Area Details:

S. No.	Particulars	Area (SQM)
1	G1	18137
2	G2	788
3	G3	2160
4	G4	3108
5	G5	6302
6	G6	2370
7	G7	1807
8	G8	4261
9	G9	4267
Green Area (SQ.Meter)		43200
Green Area (Acre)		10.70

Plant Building Area Details:		Area in SQM
S. No.	Particulars	
1	Plant Gate-1	100
2	Security Cabin	100
3	Gate Complex	800
4	Admin/CCR Building	2000
5	Dispansary	800
6	Weigh Bridge	500
7	Store	1000
8	Workshop	1000
9	Emergency Exit	100
10	Approach Road	
11	Assembly Point	
12	Rain Harvesting Pond	650
13	STP	200
14	WTP & Cooling Tower	700
15	Switchyard	2440
16	MRSS LC	
17	Material Handling LC	500
18	BRU	3000
19	Railway Yard for Raw Material Unloading	18500
20	Wagon Tippler	1250
21	Wagon Shifter	385
22	Additive Stockpile 15000T	8650
23	Clinker Tank (Cap. 50000 Ton)	1500
24	Coal Stockpile (Cap. 5000T)	2000
25	Cement Mill Hopper	500
26	Cement Mill Building	1200
27	Bag House	500
28	Flyash Silo (3000T)	215
29	FBC/HAG	250
30	CM Silos (CAP. 7500T & 5000T)	1000
31	Cement Bulk Loading (Below CM Silo)	
32	Packing Plant	2000
33	Truck Loading Machine (Cement Bag)	2700
34	Compressor House & Load Center-1	650
35	Truck Parking	8500
36	Logistic Building	800
37	Transport Building	800
38	Driver Canteen & Rest Room	800
39	Toilet Block	300

DALMIA BHARAT (NORTH EAST)LIMITED

DES.	AKS	30.07.25	GREENBELT LAYOUT (1x3.0MTPA) Village-Gothra, Kishanganj (Bihar)	
DRN.	AKS			
CHKD.	R.L.			
APPD.	AA			
SCALE - 1:500			PROJECT : BGU-KISHANGANJ	
			DRG.NO. : BGU-ME-DRG-HO-0-001	REV. 4 26.11.25