


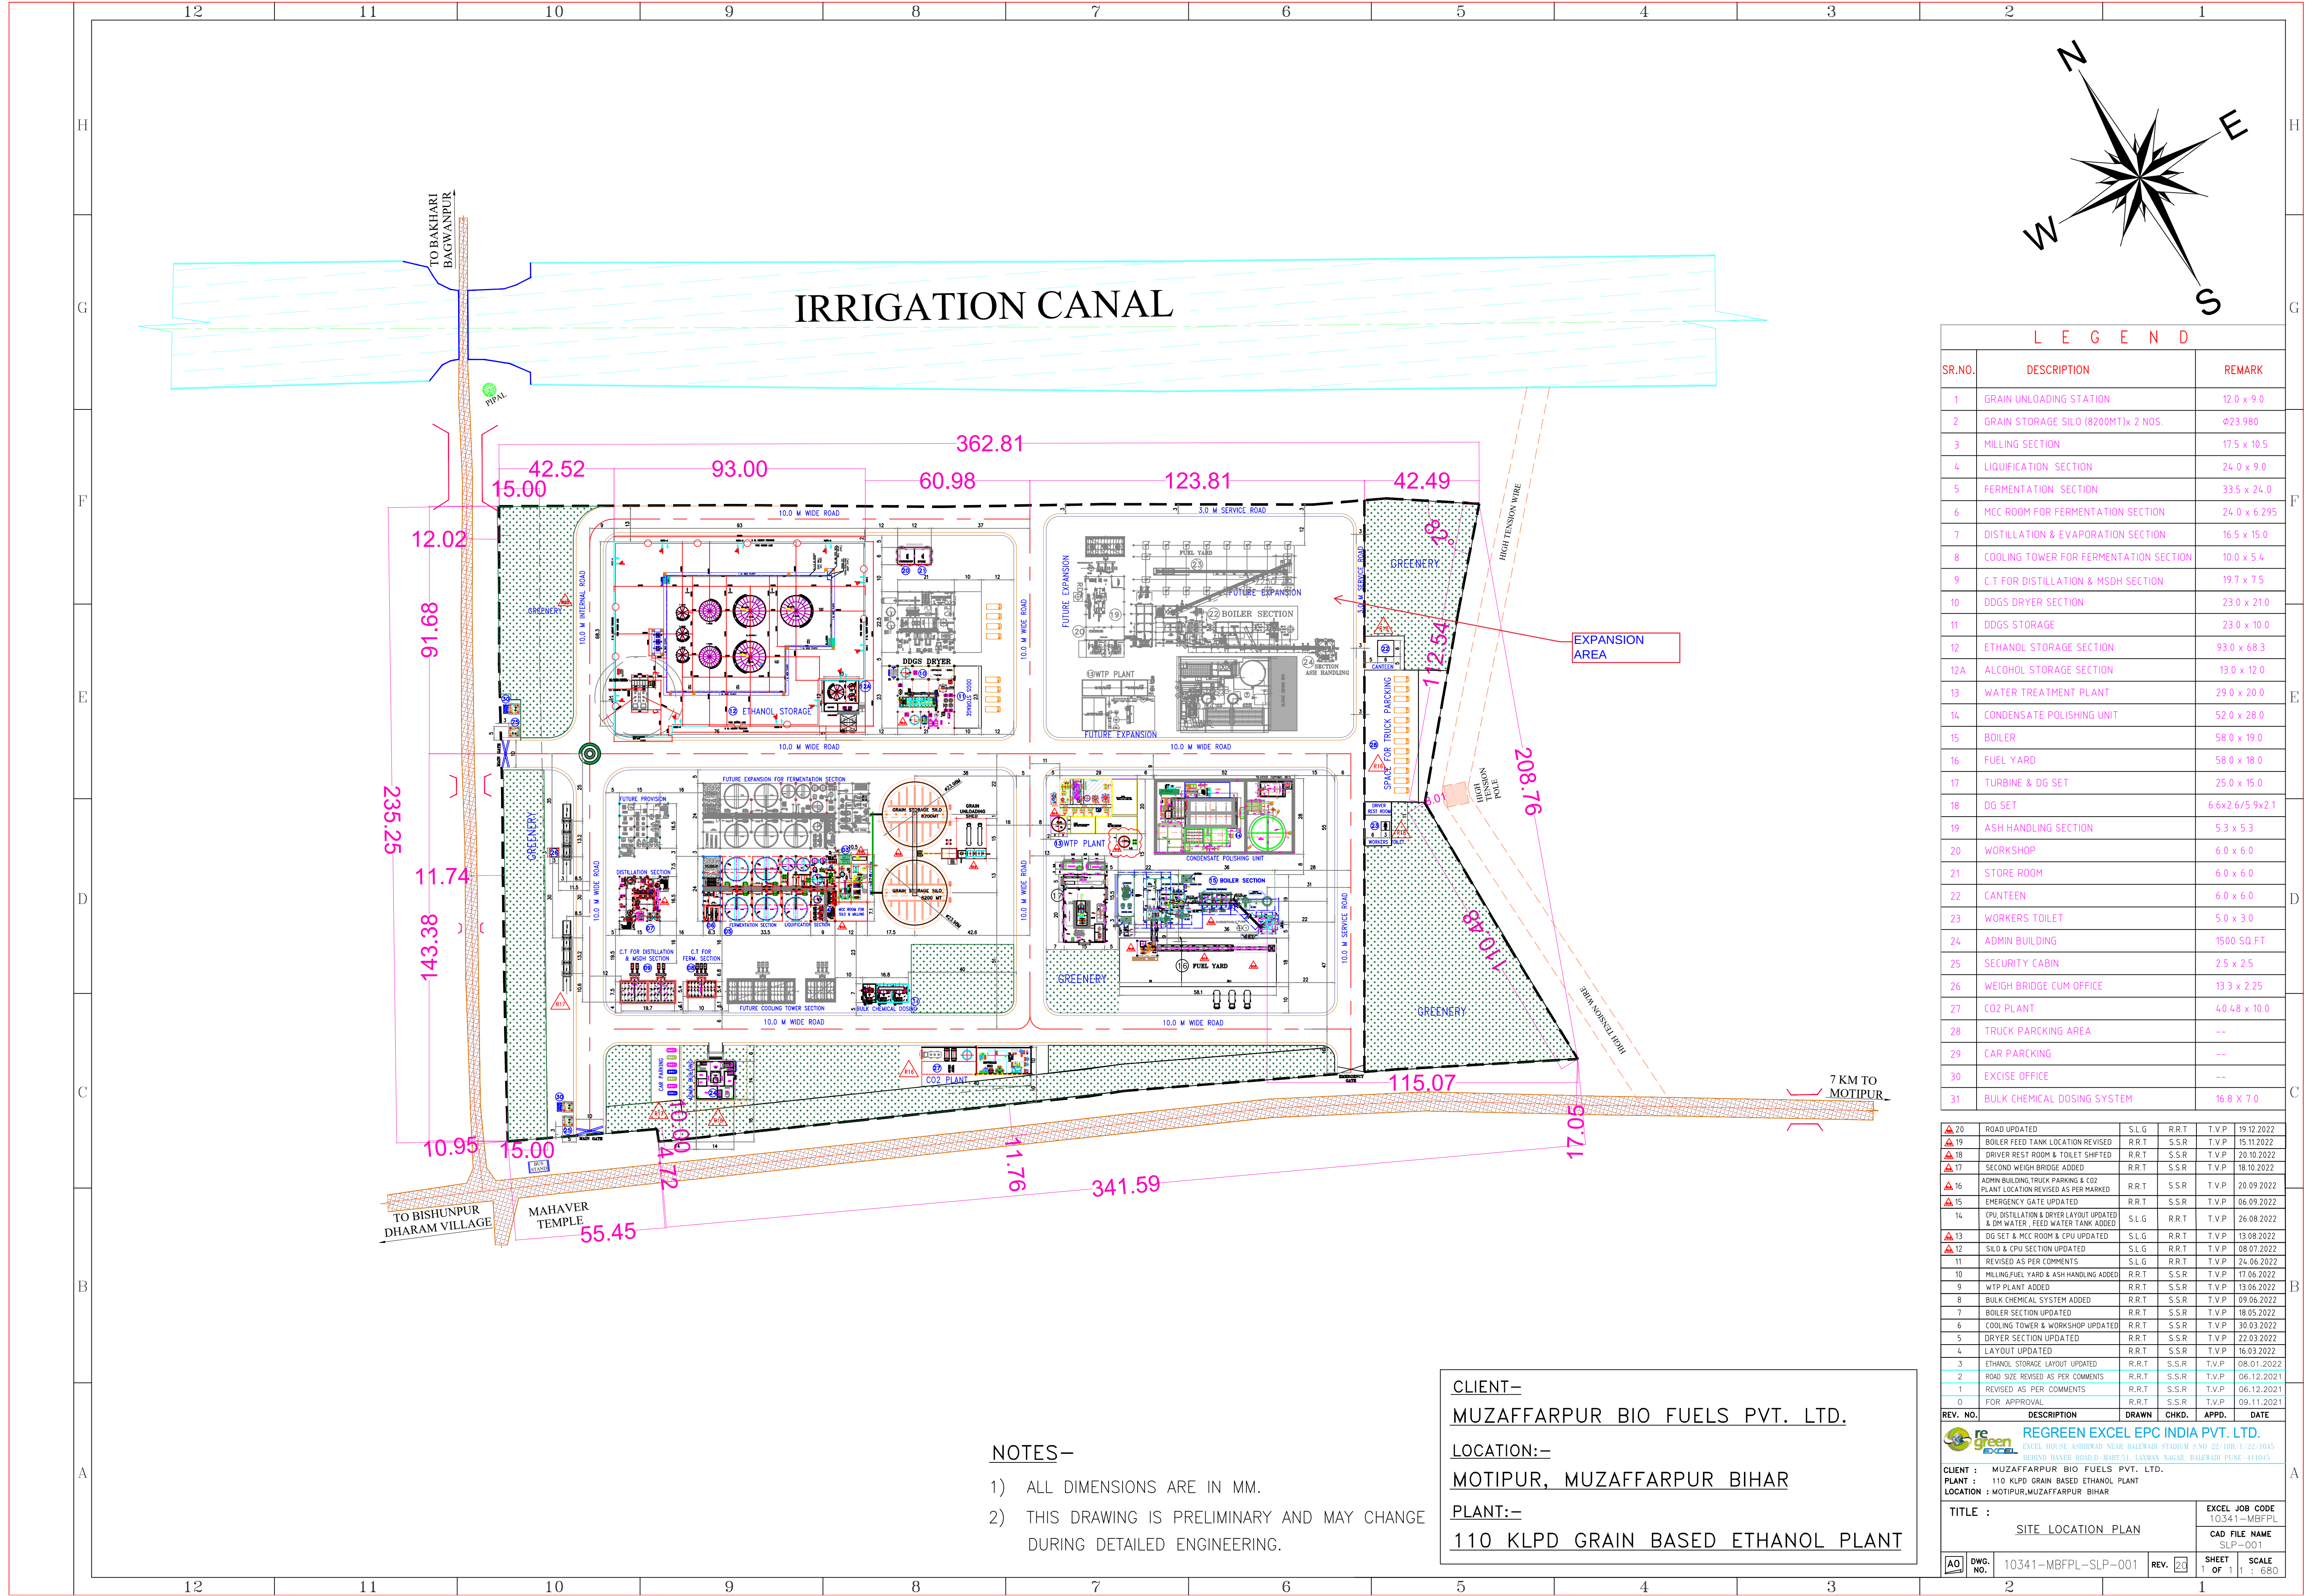

L E G E N D		
SR.NO.	DESCRIPTION	REMARK
1	GRAIN UNLOADING STATION	12.0 x 9.0
2	GRAIN STORAGE SILO (8200MT)x 2 NOS.	Ø23 980
3	MILLING SECTION	17.5 x 10.5
4	LIQUIFICATION SECTION	24.0 x 9.0
5	FERMENTATION SECTION	33.5 x 24.0
6	MCC ROOM FOR FERMENTATION SECTION	24.0 x 6.295
7	DISTILLATION & EVAPORATION SECTION	16.5 x 15.0
8	COOLING TOWER FOR FERMENTATION SECTION	10.0 x 5.4
9	C.T FOR DISTILLATION & MSDH SECTION	19.7 x 7.5
10	DDGS DRYER SECTION	23.0 x 21.0
11	DDGS STORAGE	23.0 x 10.0
12	ETHANOL STORAGE SECTION	93.0 x 68.3
12A	ALCOHOL STORAGE SECTION	13.0 x 12.0
13	WATER TREATMENT PLANT	29.0 x 20.0
14	CONDENSATE POLISHING UNIT	52.0 x 28.0
15	BOILER	58.0 x 19.0
16	FUEL YARD	58.0 x 18.0
17	TURBINE & DG SET	25.0 x 15.0
18	DG SET	6.6x2.6/5.9x2.1
19	ASH HANDLING SECTION	5.3 x 5.3
20	WORKSHOP	6.0 x 6.0
21	STORE ROOM	6.0 x 6.0
22	CANTEEN	6.0 x 6.0
23	WORKERS TOILET	5.0 x 3.0
24	ADMIN BUILDING	1500 SQ.FT
25	SECURITY CABIN	2.5 x 2.5
26	WEIGH BRIDGE CUM OFFICE	13.3 x 2.25
27	CO2 PLANT	40.48 x 10.0
28	TRUCK PARKING AREA	--
29	CAR PARKING	--
30	EXCISE OFFICE	--
31	BULK CHEMICAL DOSING SYSTEM	16.8 x 7.0

20	ROAD UPDATED	SLG	R.R.T	T.V.P	19.12.2022
19	BOILER FEED TANK LOCATION REVISED	R.R.T	S.S.R	T.V.P	15.11.2022
18	DRIVER REST ROOM & TOILET SHIFTED	R.R.T	S.S.R	T.V.P	20.10.2022
17	SECOND WEIGH BRIDGE ADDED	R.R.T	S.S.R	T.V.P	18.10.2022
16	ADMIN BUILDING TRUCK PARKING & CO2 PLANT LOCATION REVISED AS PER MARKED	R.R.T	S.S.R	T.V.P	20.09.2022
15	EMERGENCY GATE UPDATED	R.R.T	S.S.R	T.V.P	06.09.2022
14	CPU, DISTILLATION & DRYER LAYOUT UPDATED & DM WATER, FEED WATER TANK ADDED	SLG	R.R.T	T.V.P	26.08.2022
13	DG SET & MCC ROOM & CPU UPDATED	SLG	R.R.T	T.V.P	13.08.2022
12	SILO & CPU SECTION UPDATED	SLG	R.R.T	T.V.P	08.07.2022
11	REVISED AS PER COMMENTS	SLG	R.R.T	T.V.P	24.06.2022
10	MILLING, FUEL YARD & ASH HANDLING ADDED	R.R.T	S.S.R	T.V.P	17.06.2022
9	WTP PLANT ADDED	R.R.T	S.S.R	T.V.P	13.06.2022
8	BULK CHEMICAL SYSTEM ADDED	R.R.T	S.S.R	T.V.P	09.06.2022
7	BOILER SECTION UPDATED	R.R.T	S.S.R	T.V.P	18.05.2022
6	COOLING TOWER & WORKSHOP UPDATED	R.R.T	S.S.R	T.V.P	30.03.2022
5	DRYER SECTION UPDATED	R.R.T	S.S.R	T.V.P	22.03.2022
4	LAYOUT UPDATED	R.R.T	S.S.R	T.V.P	16.03.2022
3	ETHANOL STORAGE LAYOUT UPDATED	R.R.T	S.S.R	T.V.P	08.01.2022
2	ROAD SIZE REVISED AS PER COMMENTS	R.R.T	S.S.R	T.V.P	06.12.2021
1	REVISED AS PER COMMENTS	R.R.T	S.S.R	T.V.P	06.12.2021
0	FOR APPROVAL	R.R.T	S.S.R	T.V.P	09.11.2021

REV. NO.	DESCRIPTION	DRAWN	CHKD.	APPD.	DATE
0	FOR APPROVAL				09.11.2021
1	REVISED AS PER COMMENTS				06.12.2021
2	ROAD SIZE REVISED AS PER COMMENTS				06.12.2021
3	ETHANOL STORAGE LAYOUT UPDATED				08.01.2022
4	LAYOUT UPDATED				16.03.2022
5	DRYER SECTION UPDATED				22.03.2022
6	COOLING TOWER & WORKSHOP UPDATED				30.03.2022
7	BOILER SECTION UPDATED				18.05.2022
8	BULK CHEMICAL SYSTEM ADDED				09.06.2022
9	WTP PLANT ADDED				13.06.2022
10	MILLING, FUEL YARD & ASH HANDLING ADDED				17.06.2022
11	REVISED AS PER COMMENTS				24.06.2022
12	SILO & CPU SECTION UPDATED				08.07.2022
13	DG SET & MCC ROOM & CPU UPDATED				13.08.2022
14	CPU, DISTILLATION & DRYER LAYOUT UPDATED & DM WATER, FEED WATER TANK ADDED				26.08.2022
15	EMERGENCY GATE UPDATED				06.09.2022
16	ADMIN BUILDING TRUCK PARKING & CO2 PLANT LOCATION REVISED AS PER MARKED				20.09.2022
17	SECOND WEIGH BRIDGE ADDED				18.10.2022
18	DRIVER REST ROOM & TOILET SHIFTED				20.10.2022
19	BOILER FEED TANK LOCATION REVISED				15.11.2022
20	ROAD UPDATED				19.12.2022

CLIENT : MUZAFFARPUR BIO FUELS PVT. LTD.		EXCEL JOB CODE 10341-MBFPL	
PLANT : 110 KLPD GRAIN BASED ETHANOL PLANT		CAD FILE NAME SLP-001	
LOCATION : MOTIPUR, MUZAFFARPUR, BIHAR		SHEET 1 OF 1	
TITLE : SITE LOCATION PLAN		SCALE 1 : 680	
DWG. NO. 10341-MBFPL-SLP-001		REV. 20	

NOTES-

- 1) ALL DIMENSIONS ARE IN MM.
- 2) THIS DRAWING IS PRELIMINARY AND MAY CHANGE DURING DETAILED ENGINEERING.

CLIENT-
MUZAFFARPUR BIO FUELS PVT. LTD.
LOCATION:-
MOTIPUR, MUZAFFARPUR BIHAR
PLANT:-
110 KLPD GRAIN BASED ETHANOL PLANT