


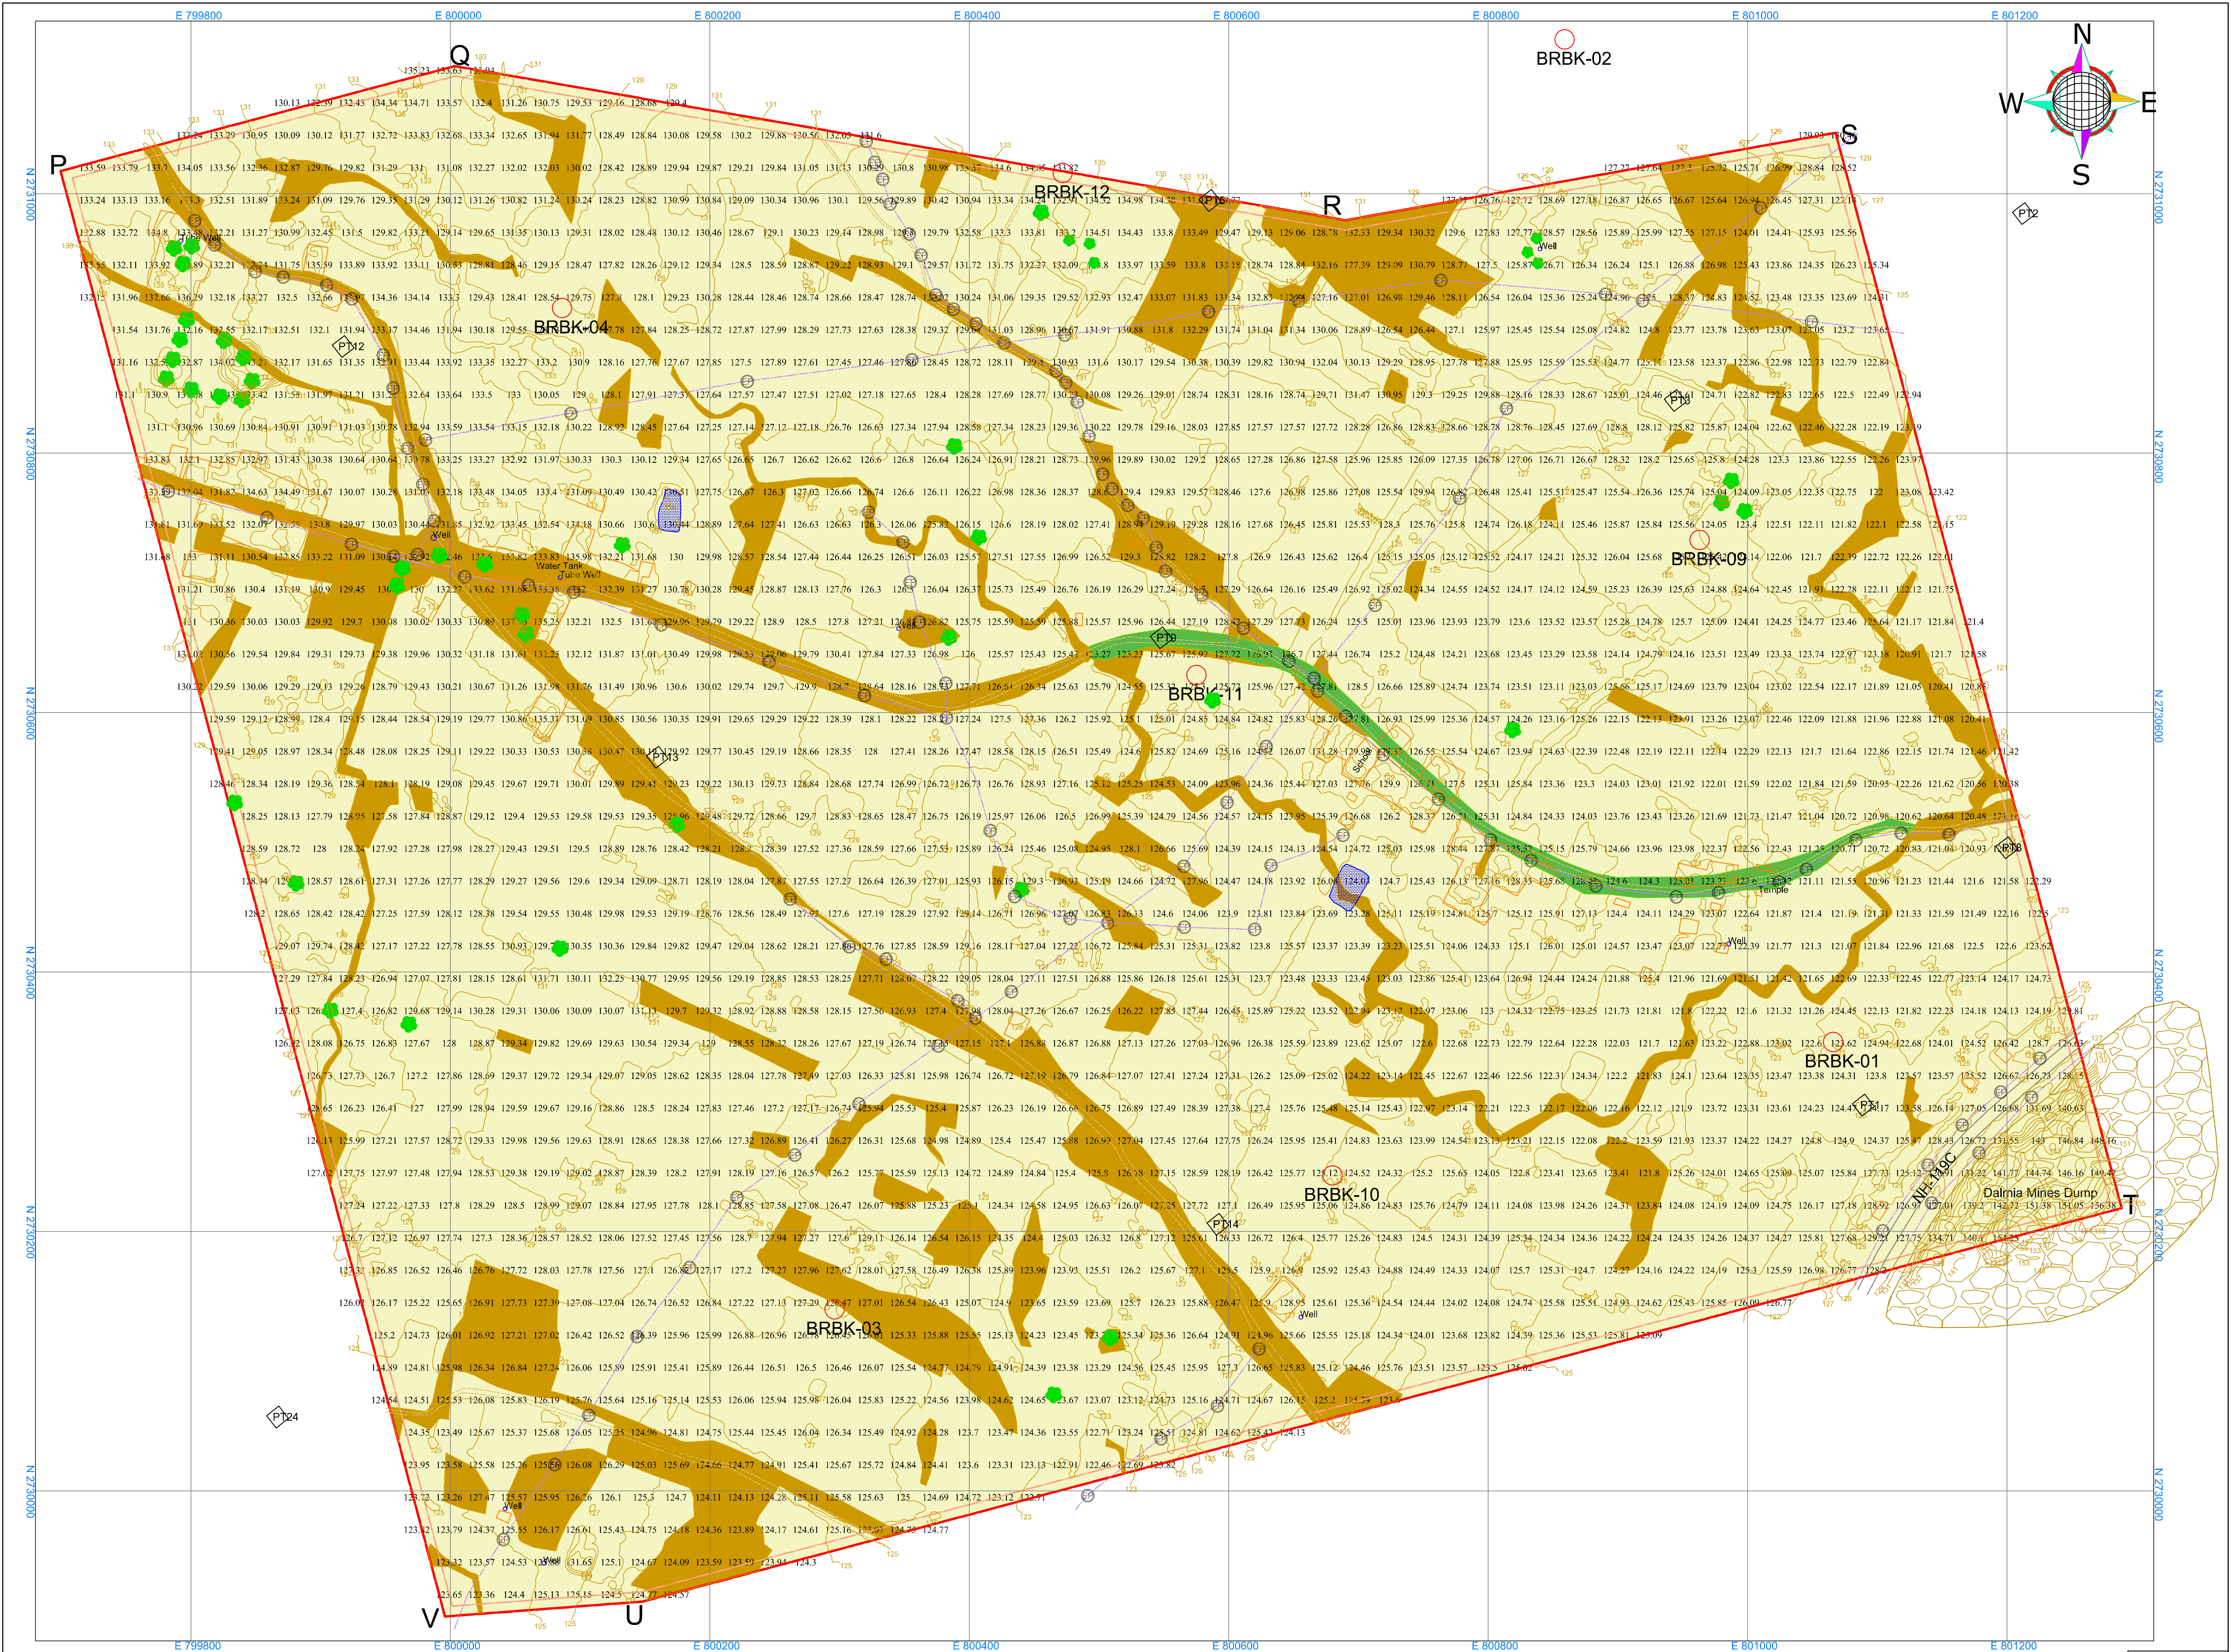


LEGENDS

- LEASE BOUNDARY
-
- STATUTORY BARRIERS

124.18

BRBK-01

P1

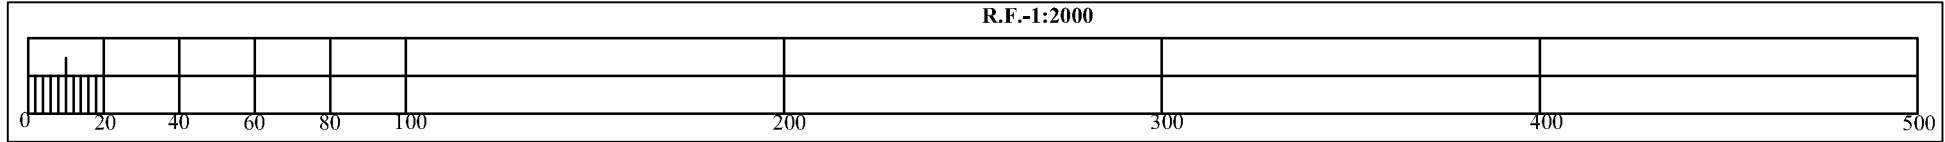

Pillar Name	Latitude	Longitude
P	24° 39' 51.700" N	83° 57' 40.013" E
Q	24° 39' 54.113" N	83° 57' 50.878" E
R	24° 39' 49.773" N	83° 58' 15.180" E
S	24° 39' 51.696" N	83° 58' 28.657" E
T	24° 39' 24.623" N	83° 58' 35.853" E
U	24° 39' 15.576" N	83° 57' 55.104" E
V	24° 39' 15.311" N	83° 57' 49.689" E

SURFACE PLAN

BHORA-KATHRA LIMESTONE BLOCK

LEASE AREA :- 135.9 Hect.

M/s EKLAVAYA STONE AND MINES PRIVATE LIMITED

(Regd. Office- At-Pathra English, Po-Orhanpur, P.S.-Muffasil, District-Nawada, Bihar.)

R.F. :- 1: 2000

SURVEY DATE :- 18-12-2024

NEAR VILLAGE - BHORA AND KATHRA, ROHTAS CIRCLE, DISTRICT:- ROHTAS, STATE:- BIHAR

This is certified that the plan is prepared based on the lease map authenticated by the State Govt. and are correct to the best of my knowledge.

ARUN KUMAR YADAV

(Surveyor)

ARUN KUMAR YADAV

(B.E-Mining)

PLATE NO.- 3