


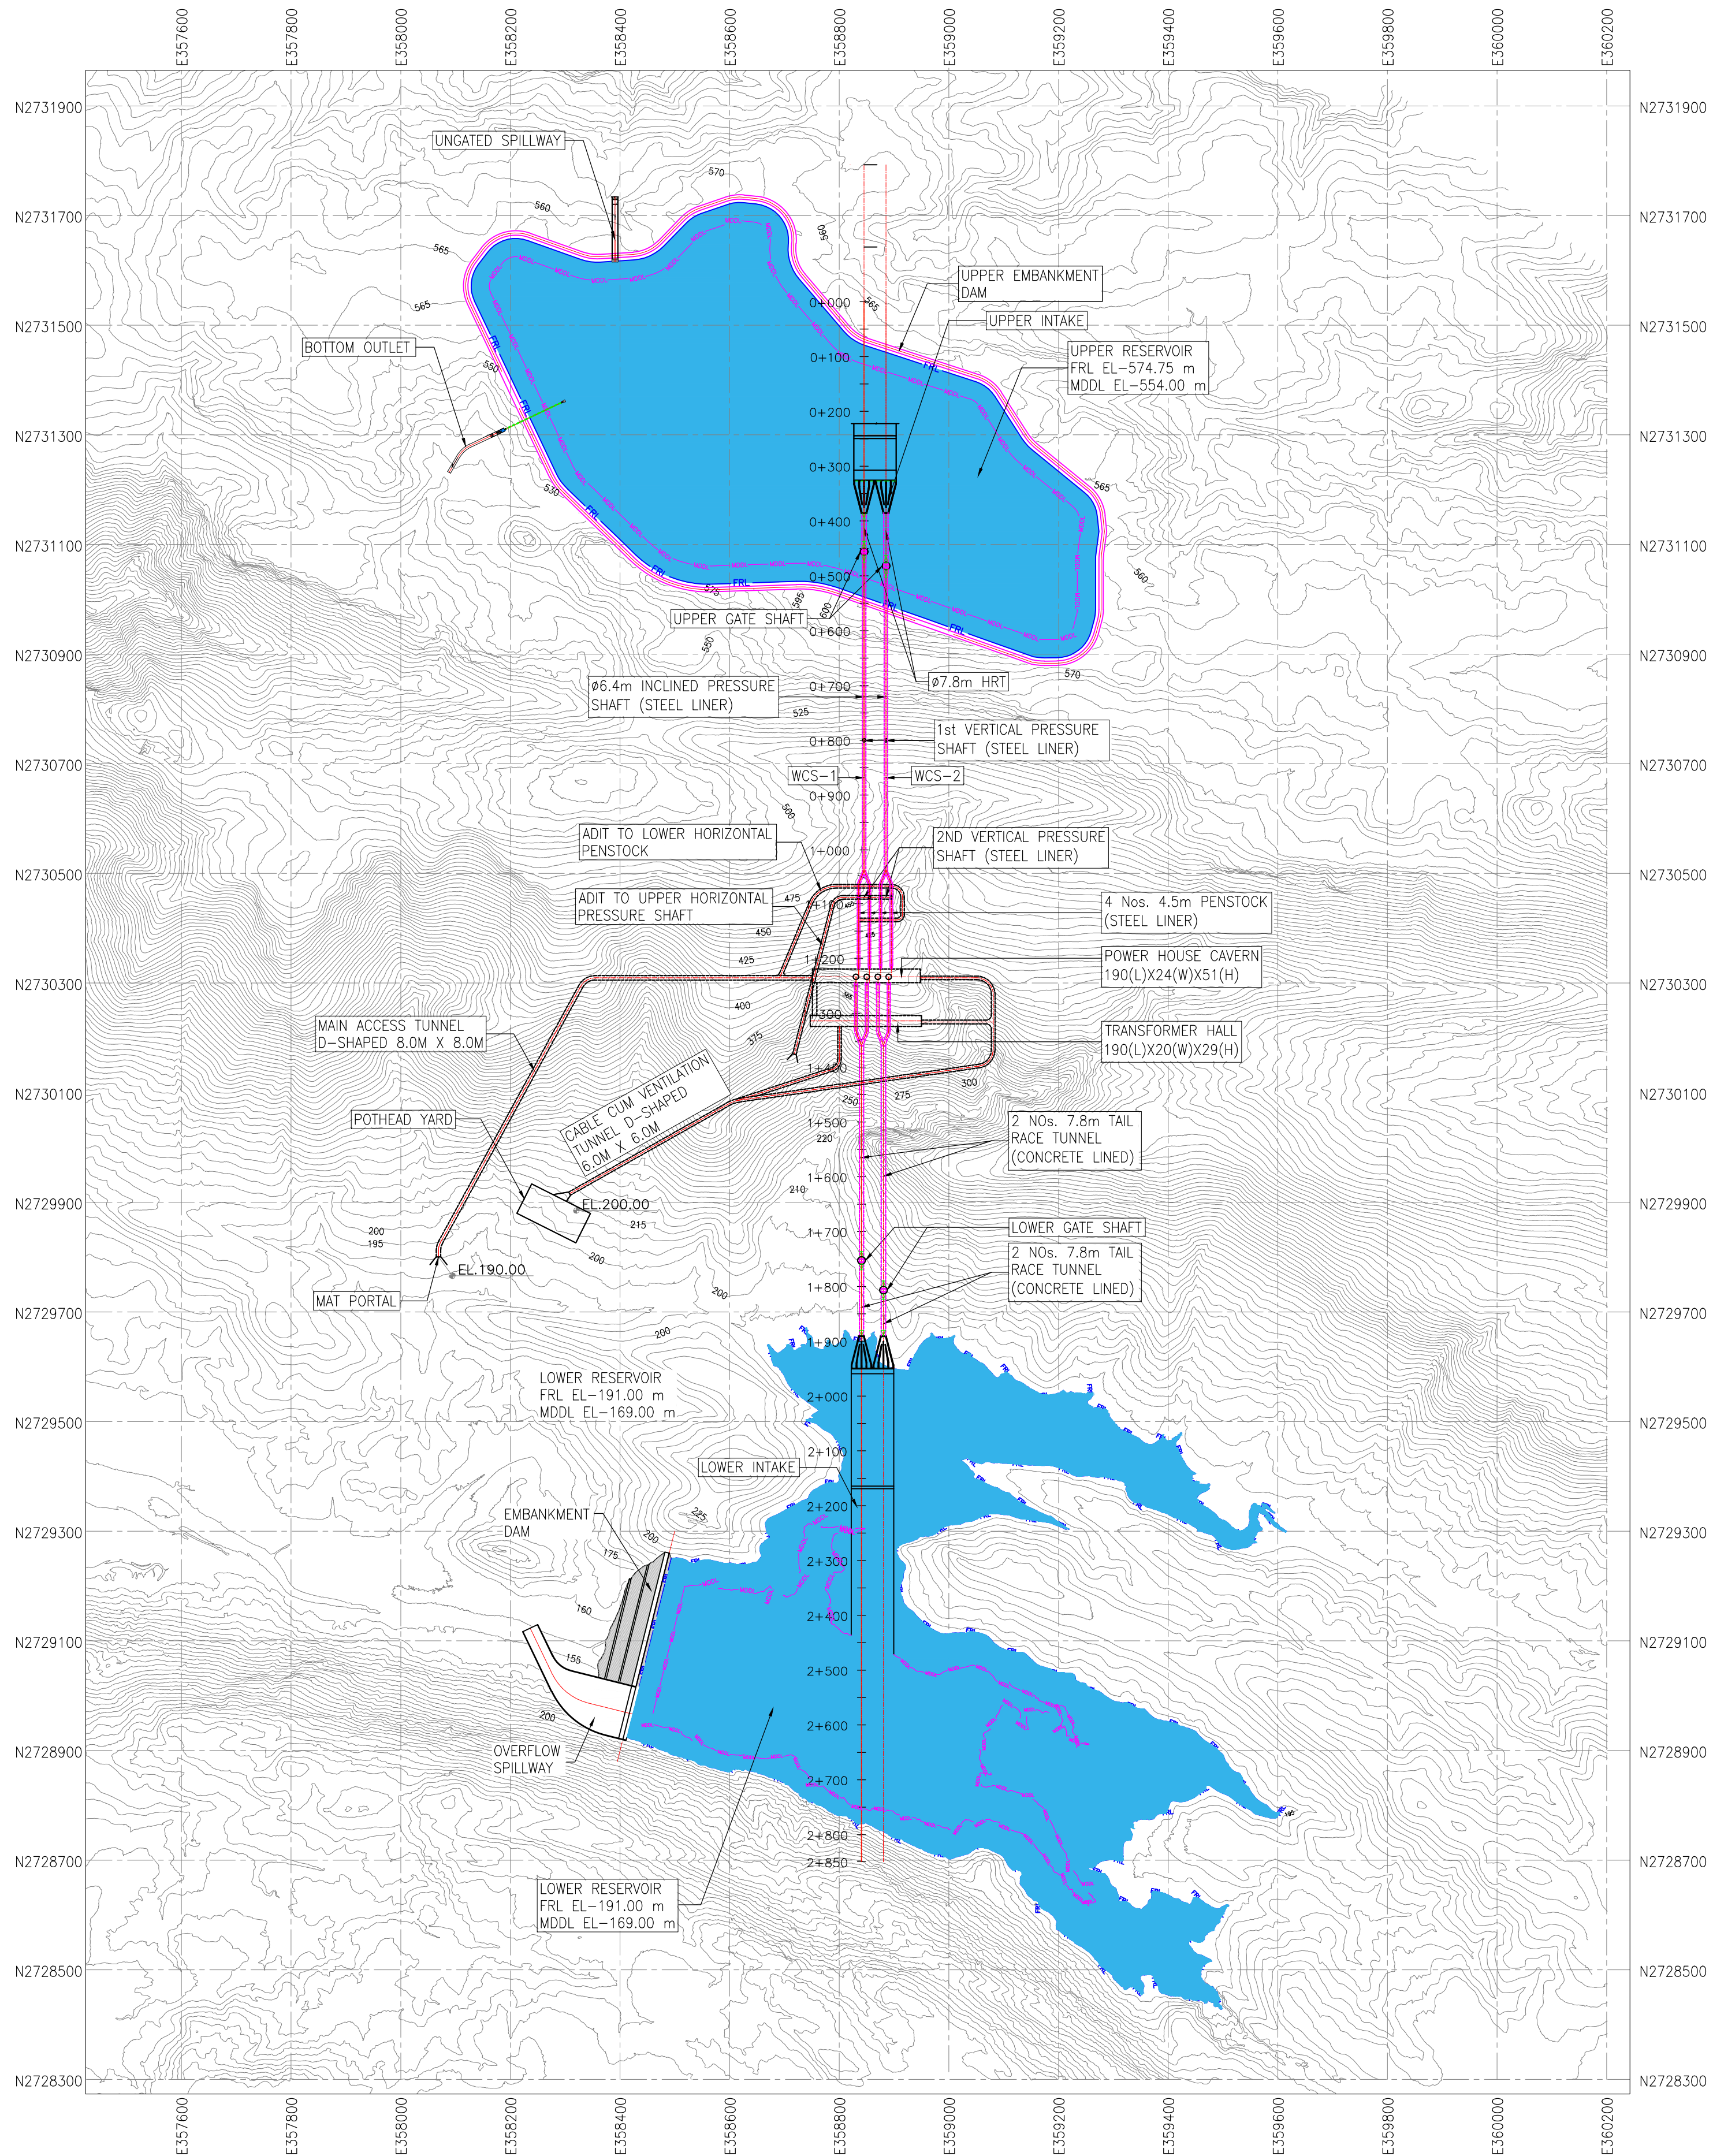


LEGEND

- 805 800 CONTOUR
- EMBANKMENT DAM
- SUBMERGENCE AT FRL
- FRL
- MDDL

NOTES

- ALL DIMENSIONS ARE IN MILLIMETER AND LEVELS ARE IN METER.
- NO DIMENSION SHOULD BE MEASURED FROM THIS DRAWINGS.
- FOR PRELIMINARY STUDY.

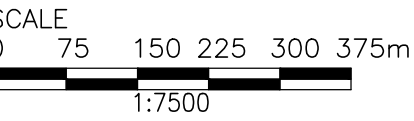

PFR PURPOSE ONLY		EXHIBIT—3D	
		SUN HYDRO ENERGY PVT. LTD.	
GOSAIN TARI PUMPED STORAGE PROJECT (4X230=920MW)			
ALTERNATIVE - 4- GENERAL LAYOUT PLAN			
	TATA CONSULTING ENGINEERS LIMITED NOIDA		
	SCALE 1:7500	DRN AKV	SKETCH No. — DATE NOV. 2025