
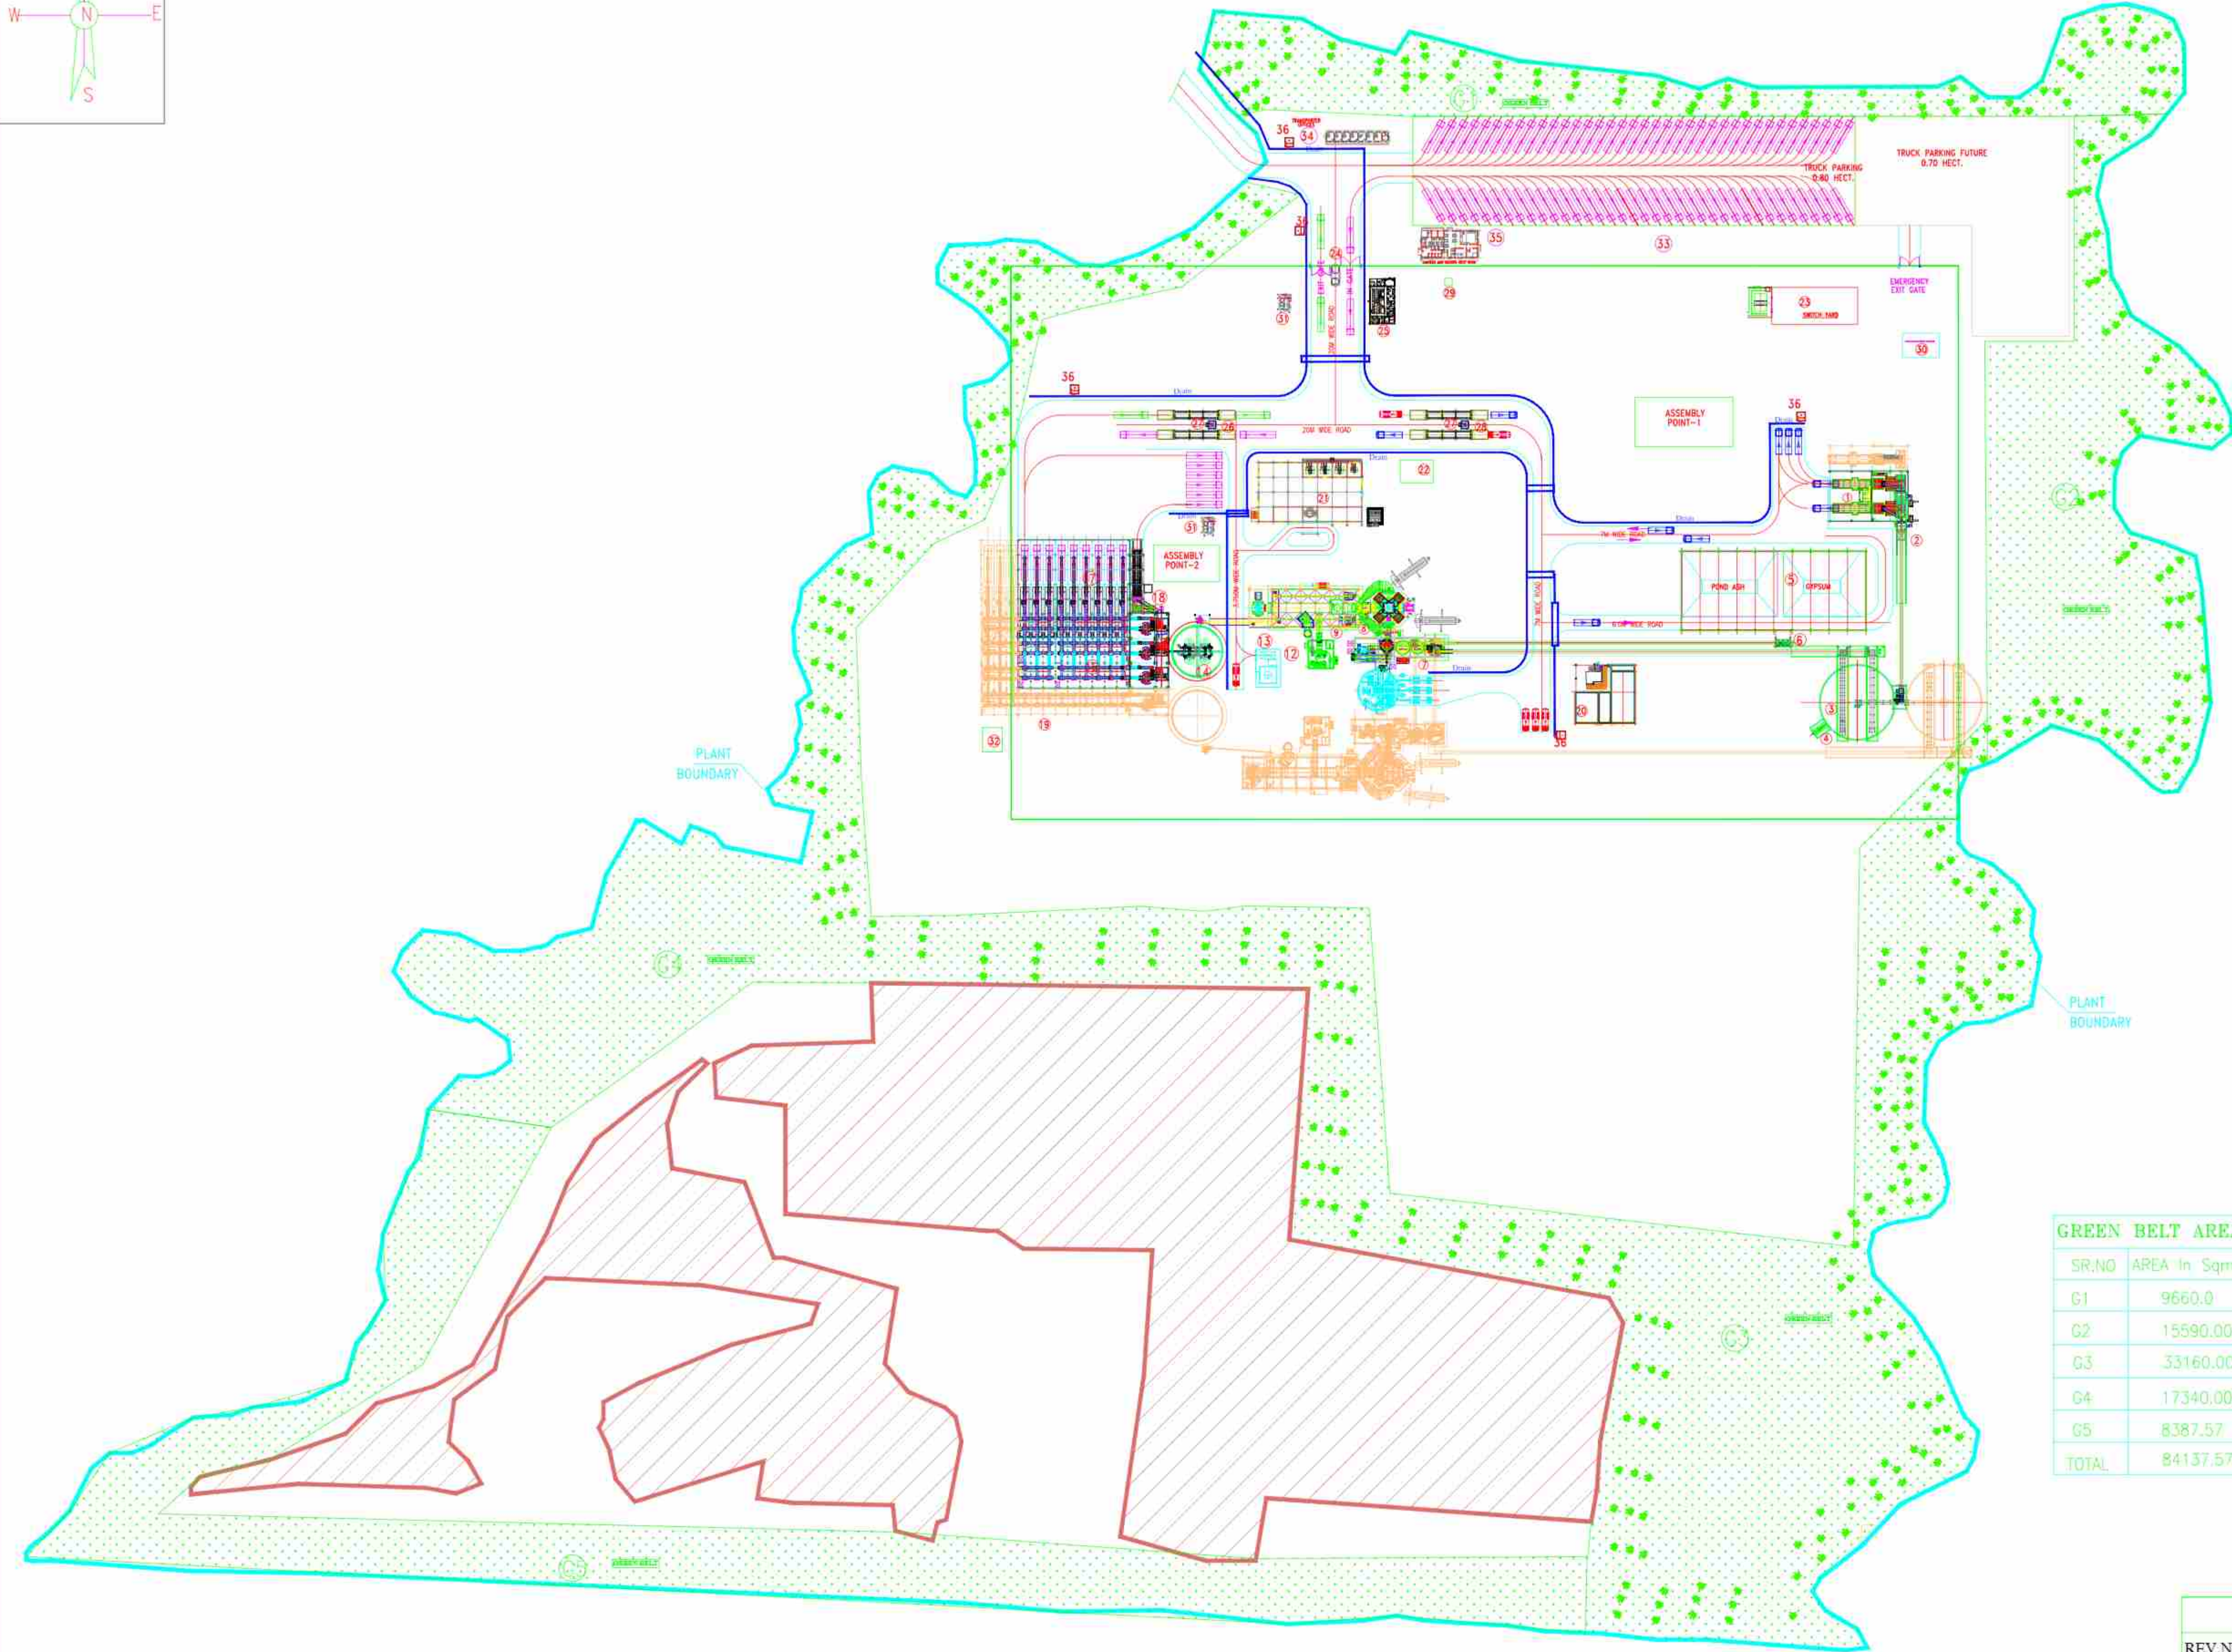


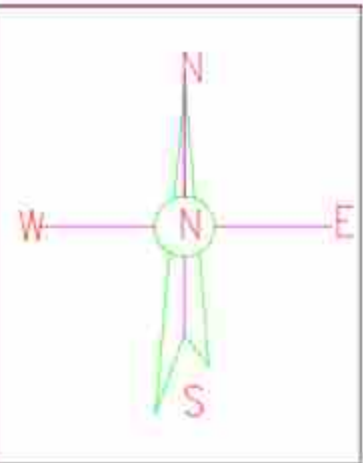

LEGEND		
S.NO.	GENERAL PLANT DESCRIPTION	REMARKS
1.	BRU AND TRUCK TIPPER FOR CLINKER	
2.	EMERGENCY DUMP HOPPER FOR CLINKER FEEDING	
3.	CLINKER SILO	
4.	DOZER ENTRY IN CLINKER SILO	
5.	ADDITIVE STORAGE SHED	
6.	ADDITIVE DUMP HOPPER	
7.	CEMENT MILL HOPPERS	
8.	CEMENT MILL BUILDING	
9.	CEMENT MILL BAGHOUSE	
10.	COMP. ROOM BELOW CM BAG HOUSE	
11.	FLYASH SILO	
12.	HAG BUILDING	
13.	OIL STORAGE TANK FOR HAG	
14.	CEMENT SILO-1	
15.	PACKING PLANT	
16.	EMPTY BAGS GODOWN	
17.	TRUCK LOADING PLATFORM AND TARPULIN SHED	
18.	CEMENT BULK LOADING	
19.	STORE BELOW PACKING PLANT	
20.	RAW WATER TANK AND WTP, :	
21.	CCR + LOAD CENTER + LAB + ADMIN BLDG.	
22.	SPACE FOR DG SET	
23.	SEB RECEIVING SUB STATION & METERING ROOM	
24.	MAIN GATE, SECURITY & OUTGOING LOGISTIC OFFICE	
25.	PROJECT OFFICE	
26.	ROAD WEIGH BRIDGE PACKING PLANT	
27.	WEIGH BRIDGE CABIN	
28.	WEIGH BRIDGE FOR MATERIAL HANDING	
29.	AIR QUALITY MONITORING	
30.	RAIN WATER COLLECTION POND	
31.	SANITARY BLOCK (2 NOS)	
32.	STP	
33.	TRUCK PARKING	
34.	TRANSPORTER OFFICE	
35.	CANTEEN AND DRIVERS REST ROOM	
36.	GROUND WATER RECHARGING POINT (5 NOS.)	

COLOR LEGEND	
PLANT	
FUTURE PLANT	
BOUNDARY WALL	
PLANT ROAD	
GREEN BELT	
DRAIN	

GREEN BELT AREA		LAND BREAKUP		
SR.NO	AREA In Sqm	SL. NO.	PARTICULARS	LAND AREA DETAILS (In Sqm)
G1	9660.0	1	GREENBELT AND PLANTATIONS	84137.57
G2	15590.00	2	RAW MATERIAL UNLOADING AREA	4500.20
G3	33160.00	3	RAW MATERIAL STORAGE AREA	8500.00
G4	17340.00	4	CLINKER GRINDING PLANT AREA	11850.0
G5	8387.57	5	PACKING PLANT AREA	6670.00
TOTAL	84137.57	6	NON-PLANT BUILDING AREA	12500.00
		7	PARKING AREA FOR TRUCKS, CARS AND BIKES	15000.00
		8	WATER RESERVOIR	1670.00
		9	ROAD AND CEMENTED AREA	18400.00
		10	OPEN AREA FOR FUTURE PLANT	91735.43
		GRAND TOTAL AREA Sqm		254963.2
		GRAND TOTAL AREA ha.		25.4963 HECTARE

REV.No.	DATE	BRIEF	BY	APPD.
 JK CEMENT WORKS, BUXAR. (A UNIT OF JK CEMENT LTD.)				
SCALE -1:1000		MASTER LAYOUT FOR 4.0 MTPA SPLIT CLINKER GRINDING UNIT	REF.DRG.No.-	
DATE - 18.07.2024				
DRAWN SATISH KUMAR				
CHECKED MAHENDRA			SECTION No.-	
APPROVED MANOJ JOSHI		DRG. No.-JKBU-A-GN-02 R0		

NOTE:-

1. TOTAL AREA : 25.4963ha (63.00277 Acres).

2. GREEN BELT/PLANTATION AREA : 8.4138ha (21.00 Acres). (33.00% OF TOTAL AREA)