
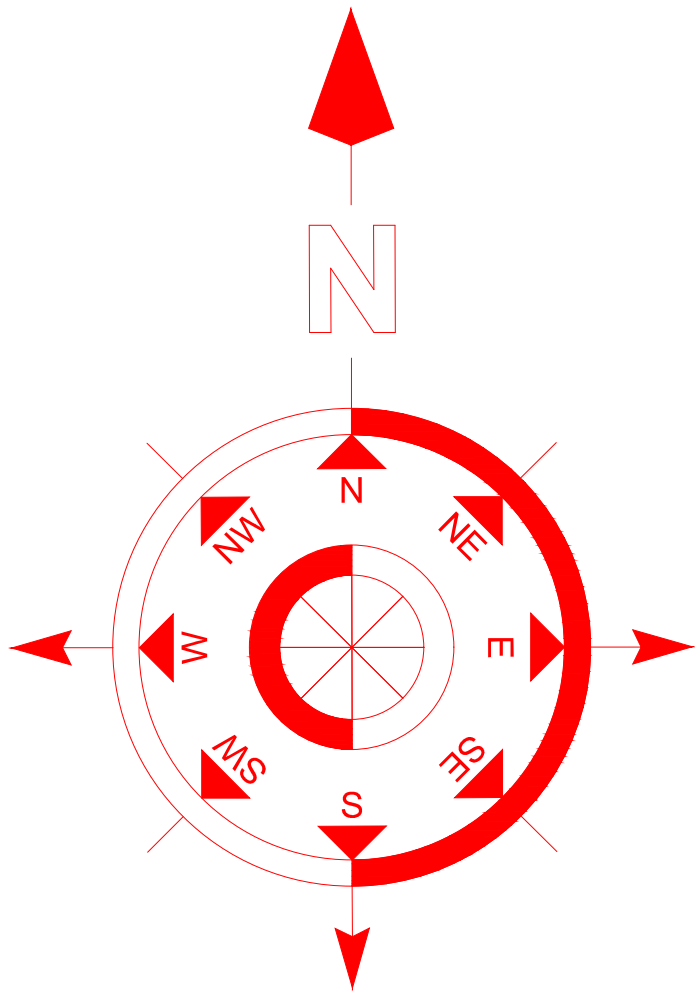


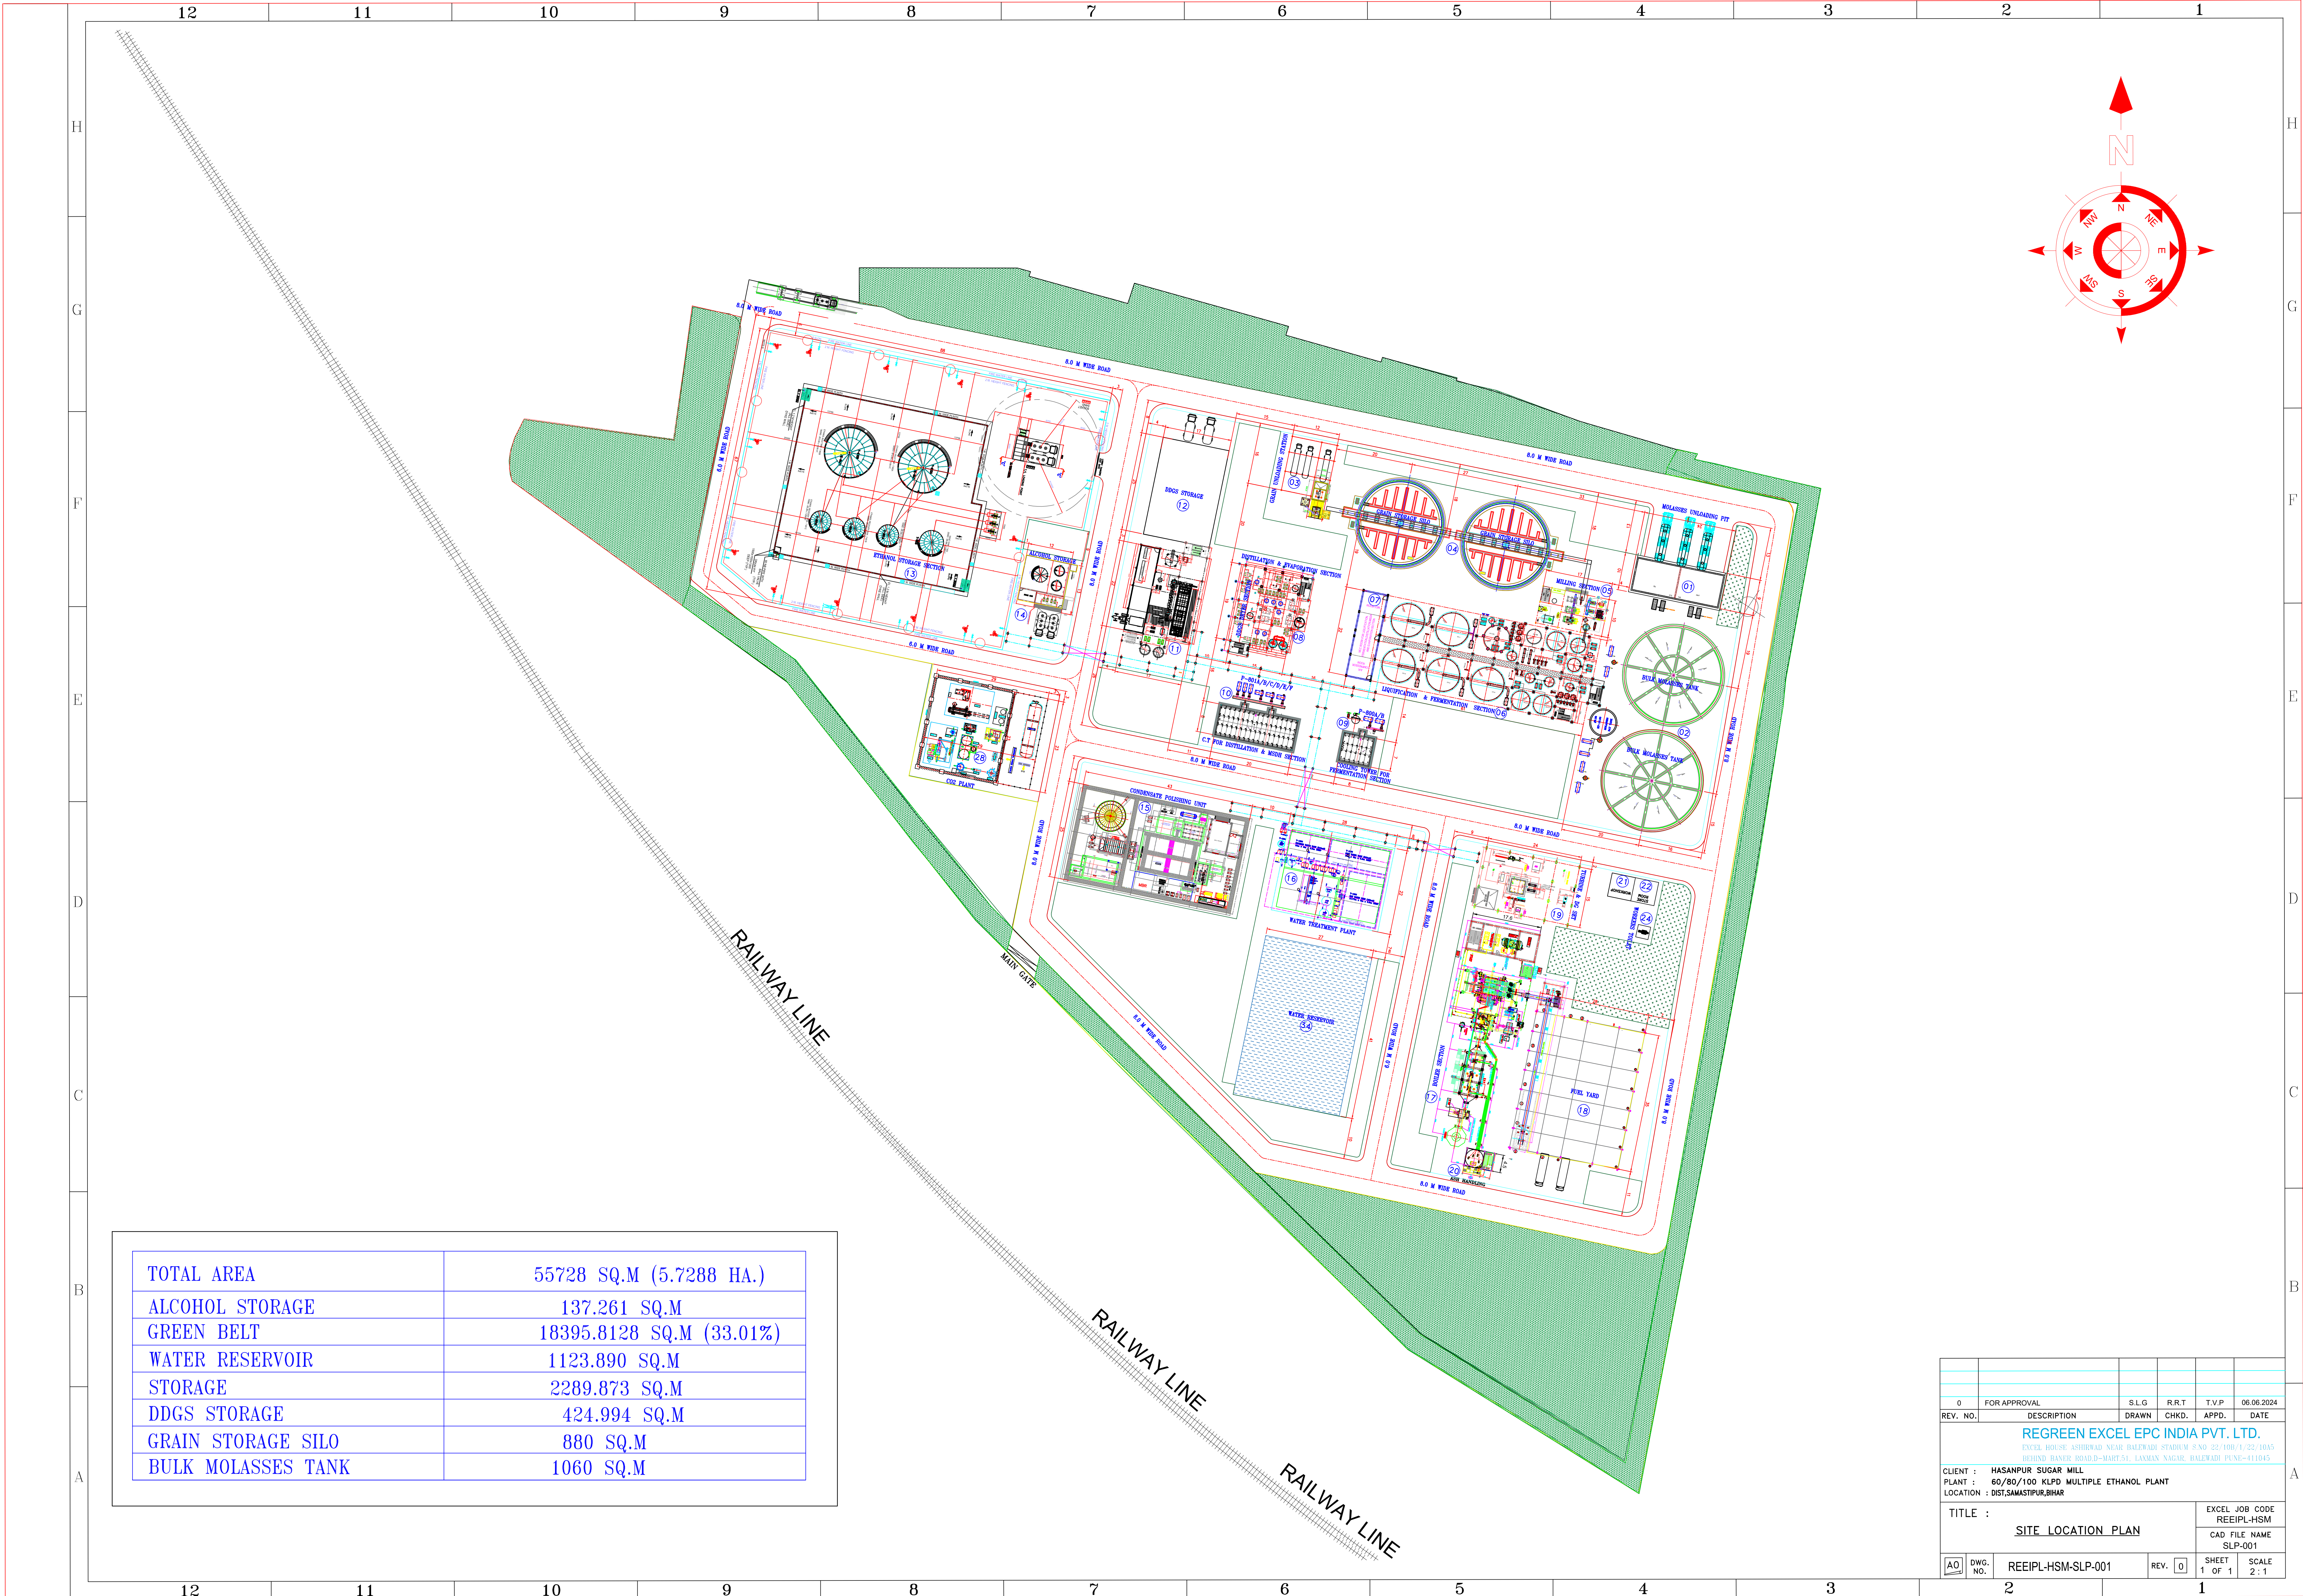

TOTAL AREA	55728 SQ.M (5.7288 HA.)
ALCOHOL STORAGE	137.261 SQ.M
GREEN BELT	18395.8128 SQ.M (33.01%)
WATER RESERVOIR	1123.890 SQ.M
STORAGE	2289.873 SQ.M
DDGS STORAGE	424.994 SQ.M
GRAIN STORAGE SILO	880 SQ.M
BULK MOLASSES TANK	1060 SQ.M

0	FOR APPROVAL	S.L.G.	R.R.T.	T.V.P.	06.06.2024
REV. NO.	DESCRIPTION	DRAWN	CHKD.	APPD.	DATE
REGREEN EXCEL EPC INDIA PVT. LTD.					
EXCEL HOUSE ASHWAD NEAR BALEWADI STADIUM S.NO 22/10B/1/22/10A5					
BEHIND BASTI ROAD-D-MART-51, LAXMAN NAGAR, BALEWADI PUNE-411045					
CLIENT : HASANPUR SUGAR MILL					
PLANT : 60/80/100 KLPD MULTIPLE ETHANOL PLANT					
LOCATION : DIST.SAMASTIPUR,BHAR					
TITLE : SITE LOCATION PLAN				EXCEL JOB CODE REEIPL-HSM	
				CAD FILE NAME SLP-001	
AO	DWG. NO. REEIPL-HSM-SLP-001	REV. 0	SHEET 1 OF 1	SCALE 2:1	