


INDUSTRIAL AREA WARSLIGANJ, NAWADA


Total Area- 73.58 Acre

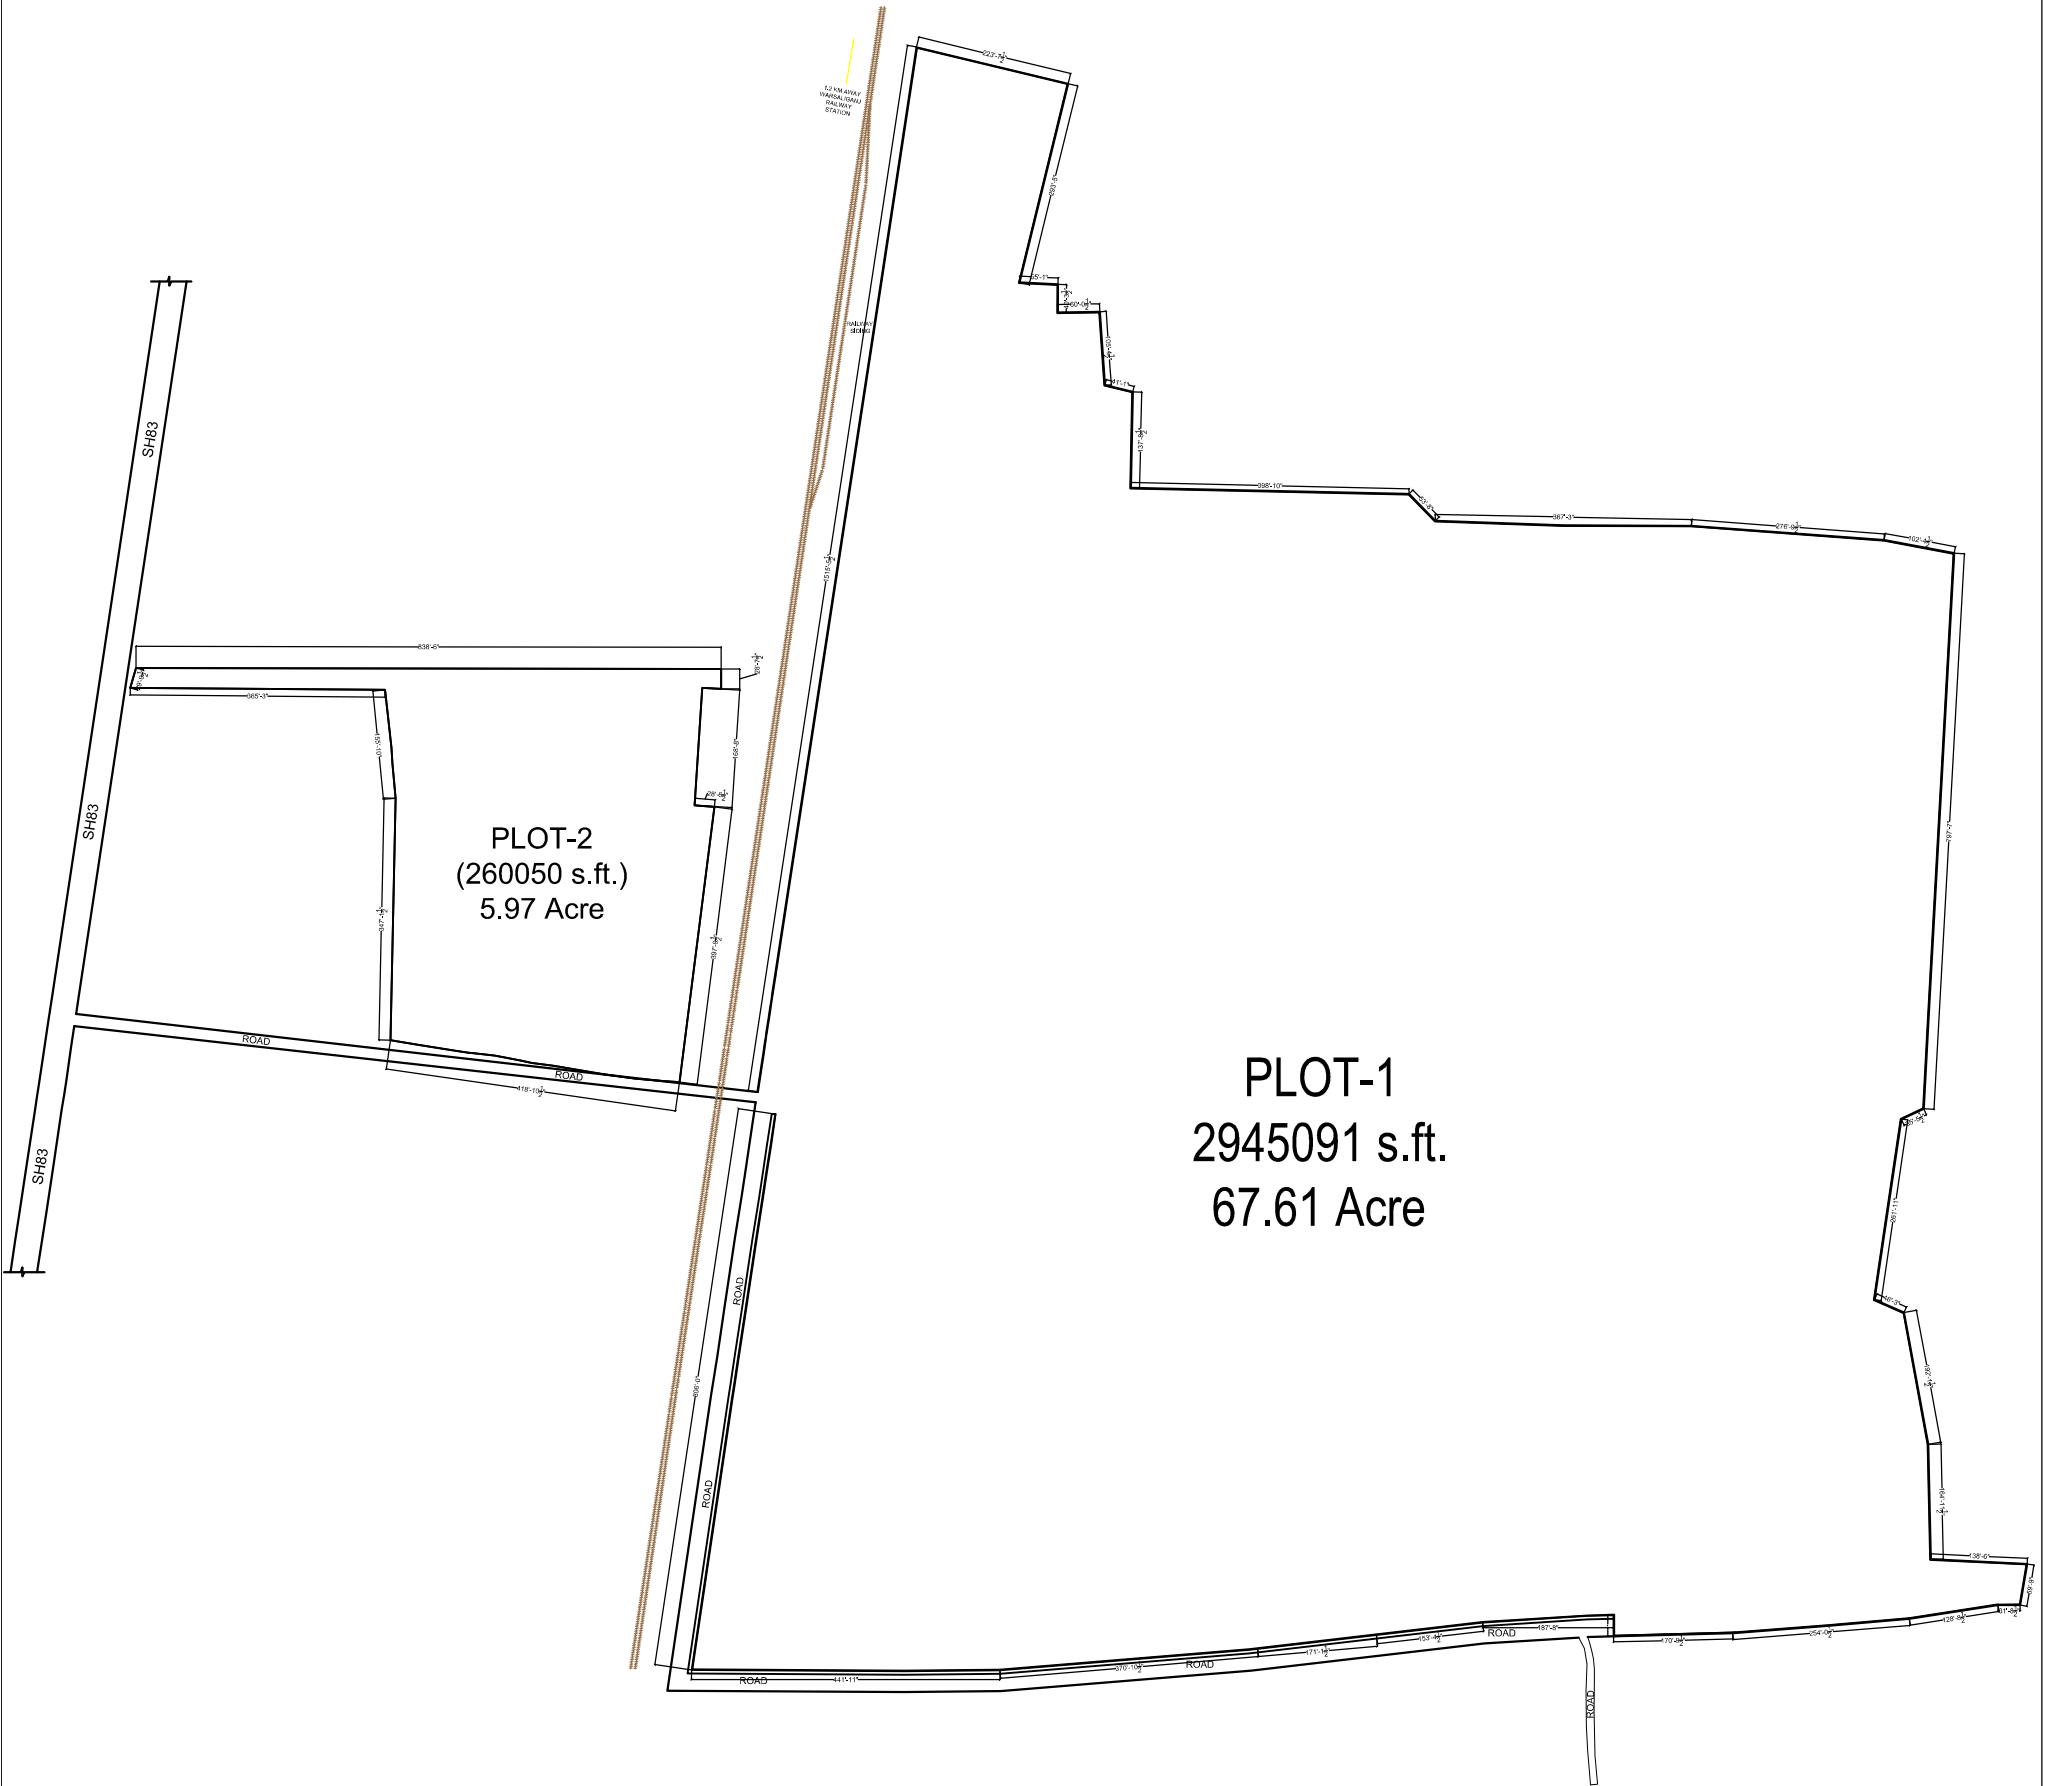

SITE AREA:- 3204704.17sqft / 73.58Acre

THIS DRAWING IS THE PROPERTY OF NOUVEAU AND SHALL NOT BE COPIED OR USED IN ANY MANNER WITHOUT PRIOR PERMISSION.

GENERAL INSTRUCTION	MARK	DATE	PROJECT:-	Sheet Title:	North:-	ARCHITECTURAL CONSULTANT:  NOUVEAU 16, Mangaldeep Aptt., Patliputra Colony, Patna-13, M.No.- 9334040693, 7544007432 Tel.No.-0612 2264656 www.nouveauvp.com (A Venture of Gundevelamann Group)
			PROPOSED INDUSTRIAL AREA DEVELOPMENT AT WARSLIGANJ, BIHAR	MASTER PLAN		
				Revision no.: 02	Drawn By:- Ar. Sunhala Sinha	
			CLIENT:-	Date:- 11/01/2021	Checked By:- Ar. S.P.Singh	
				Scale:- Scale - 1:1500 (A1)	Drawing no:- 01	
			BIHAR INDUSTRIAL AREA DEVELOPMENT AUTHORITY	Dimension :-	All Dimensions are in Feet & Inch	

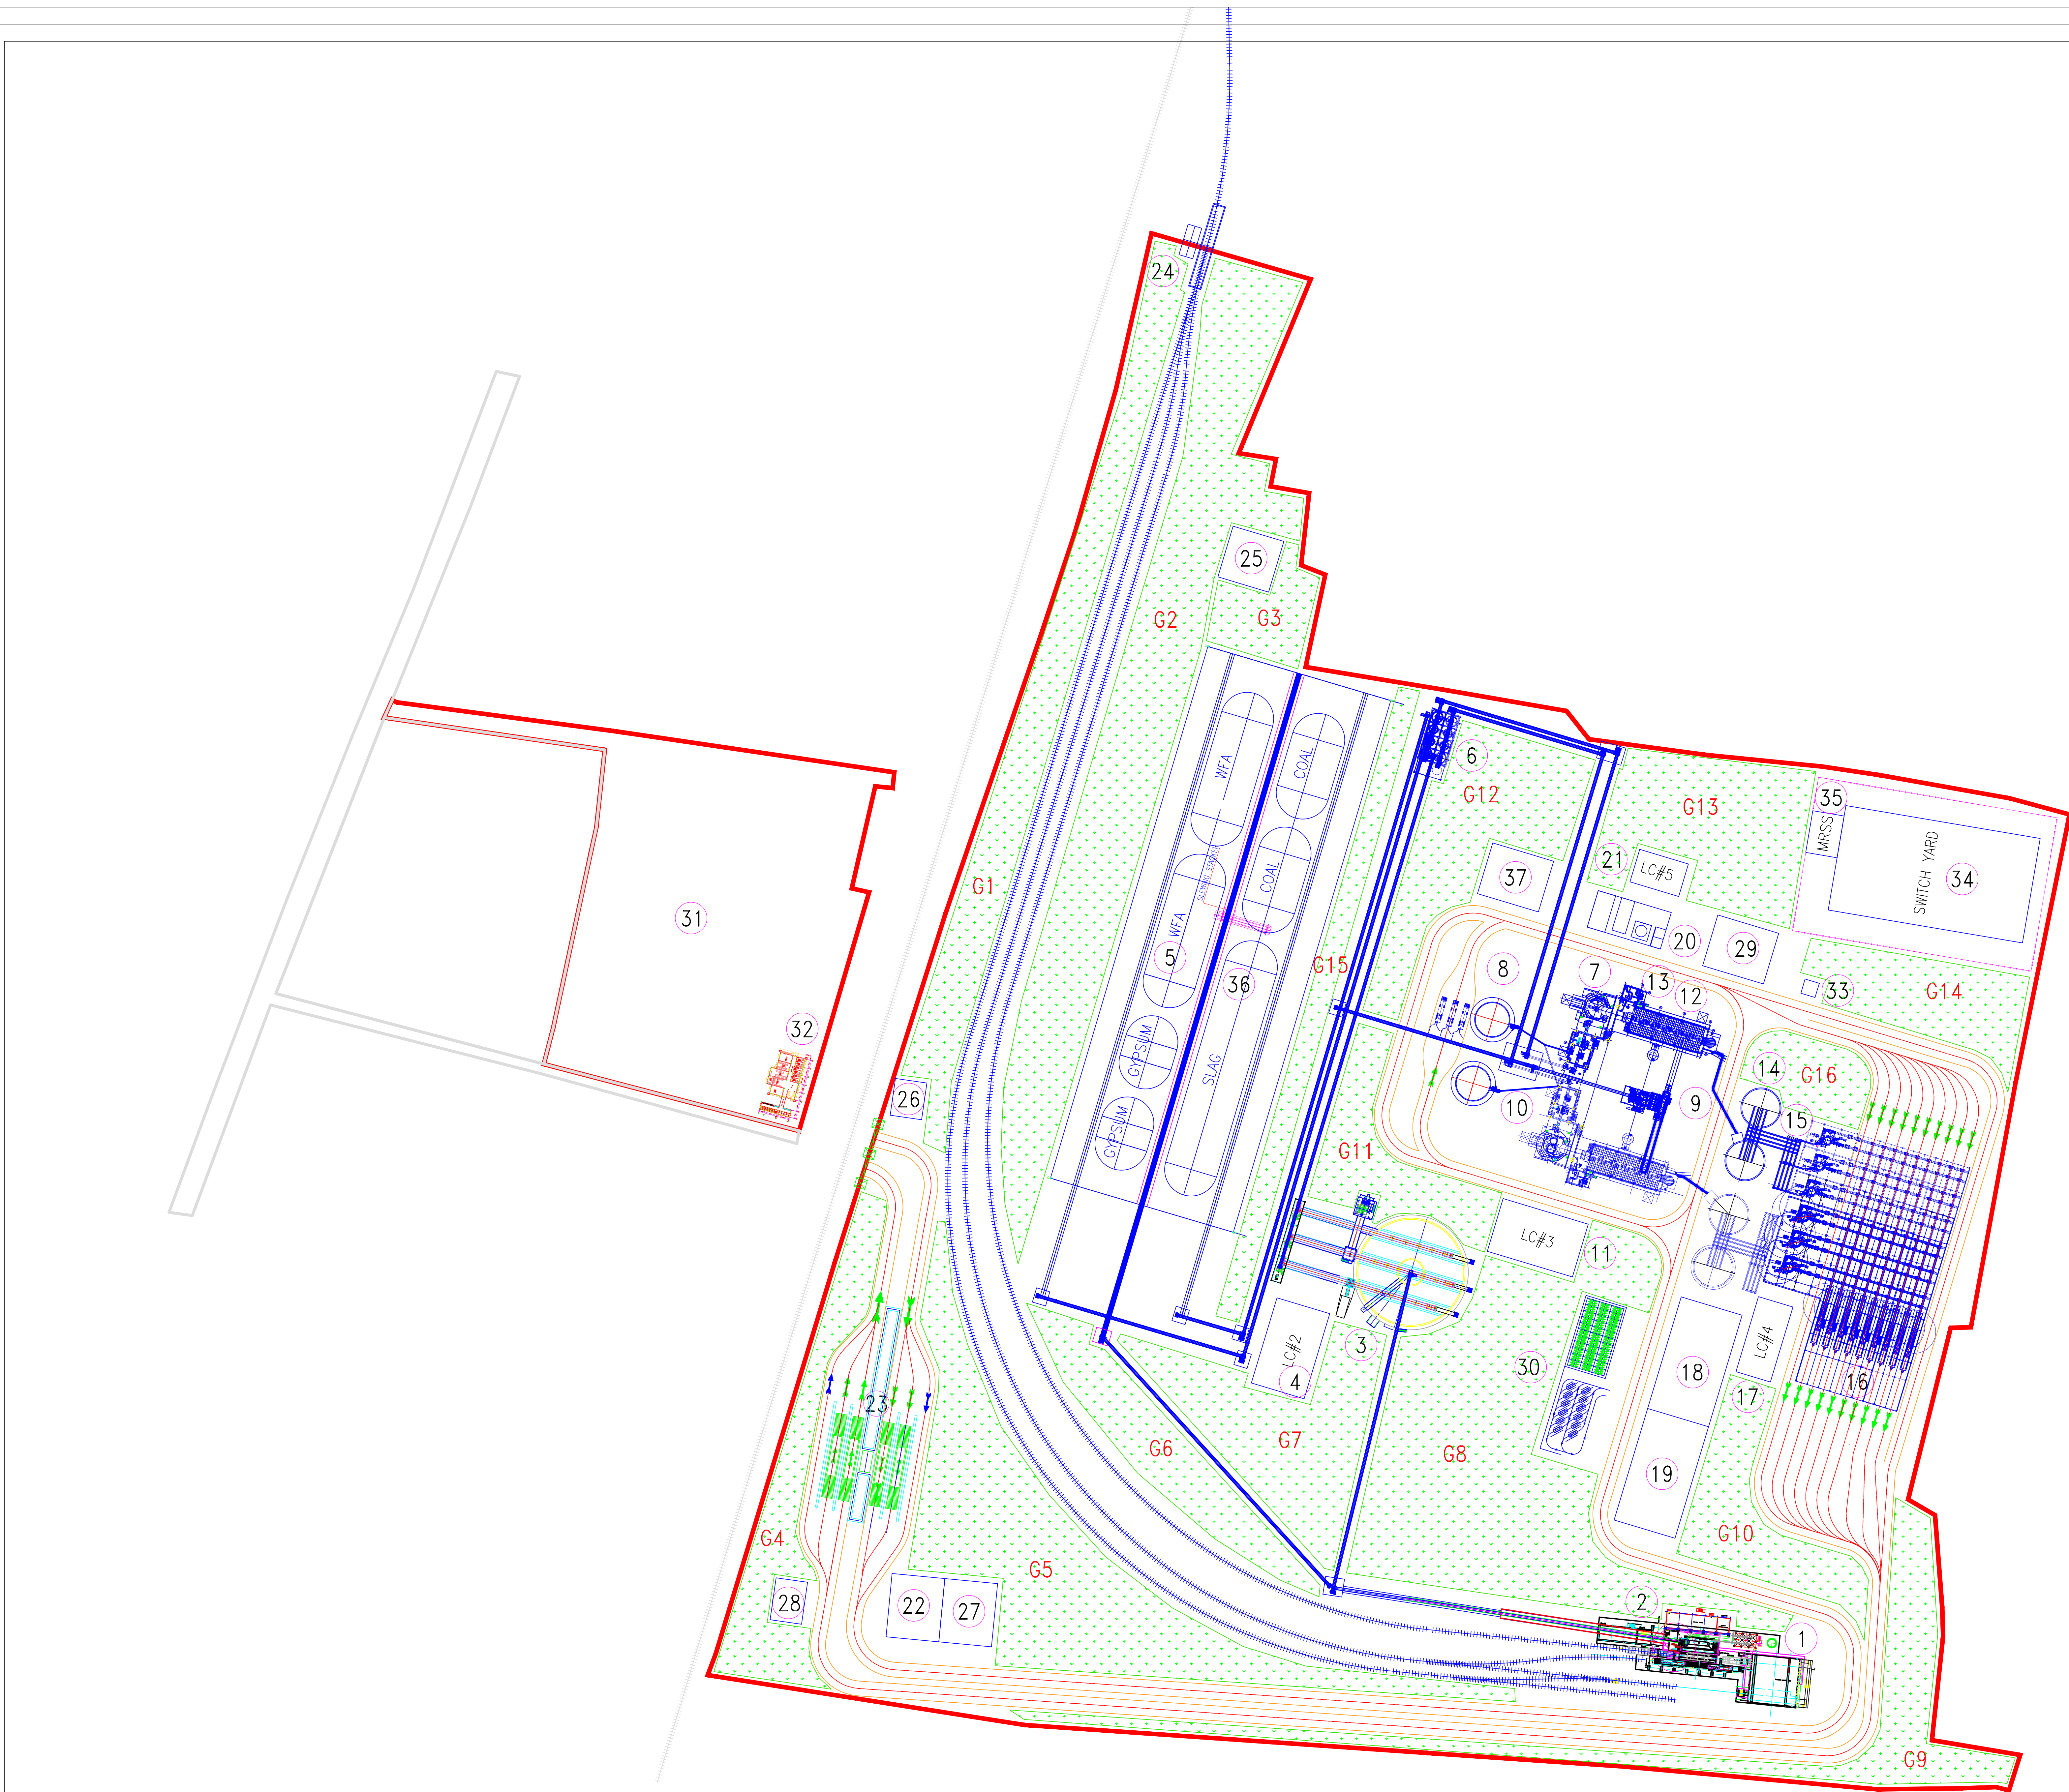

GREEN BELT / PLANTATION		
S.NO.	GREEN BELT	AREA IN SQ. METER
1.	G1	8009
2.	G2	15566
3.	G3	1736
4.	G4	4410
5.	G5	11770
6.	G6	3982
7.	G7	5924
8.	G8	15494
9.	G9	5661
10.	G10	3741
11.	G11	3252
12.	G12	5610
13.	G13	5912
14.	G14	3573
15.	G15	3350
16.	G16	1833
AREA IN SQ.METER		99823
AREA IN ACRE		24.66
AREA IN HECTARE		9.98

S.NO.	DESCRIPTION	AREA IN HECTARE
1.	BUILT-UP AREA	9.06
2.	GREEN BELT	9.98
3.	OPEN AREA	10.74
	TOTAL RCOP & PU AREA	29.78

ALL DIMENSIONS ARE IN MILLIMETERS UNLESS OTHERWISE SPECIFIED	R E V I S I O N S							AMBUJA CEMENTS LIMITED								
	REV.NO	DATE	DETAILS		BY	CHKD	APPD.	ADANI CORPORATE HOUSE, SHANTIPURAM STATE RT VASTHINDRVI CIRCLE AHMEDABAD 382421, GUJARAT, INDIA								
								TITLE	CONSULTANT:							
								PLANT LAYOUT OF CEMENT GRINDING UNIT AT WARISALGANI 3+3 MTPA								
									PROJECT		CAD FILE NO.					
								DESIGN	RAJIV	RPS	03.05.2023	SCALE				
								DRAWN	RAJIV	RPS	03.05.2023					
							CHECKED	PRAKASH	PS	03.05.2023	1:1000	DRAWING NUMBER				
							APPROVED	SUNIL	SG	04.05.2023	A0				0	