


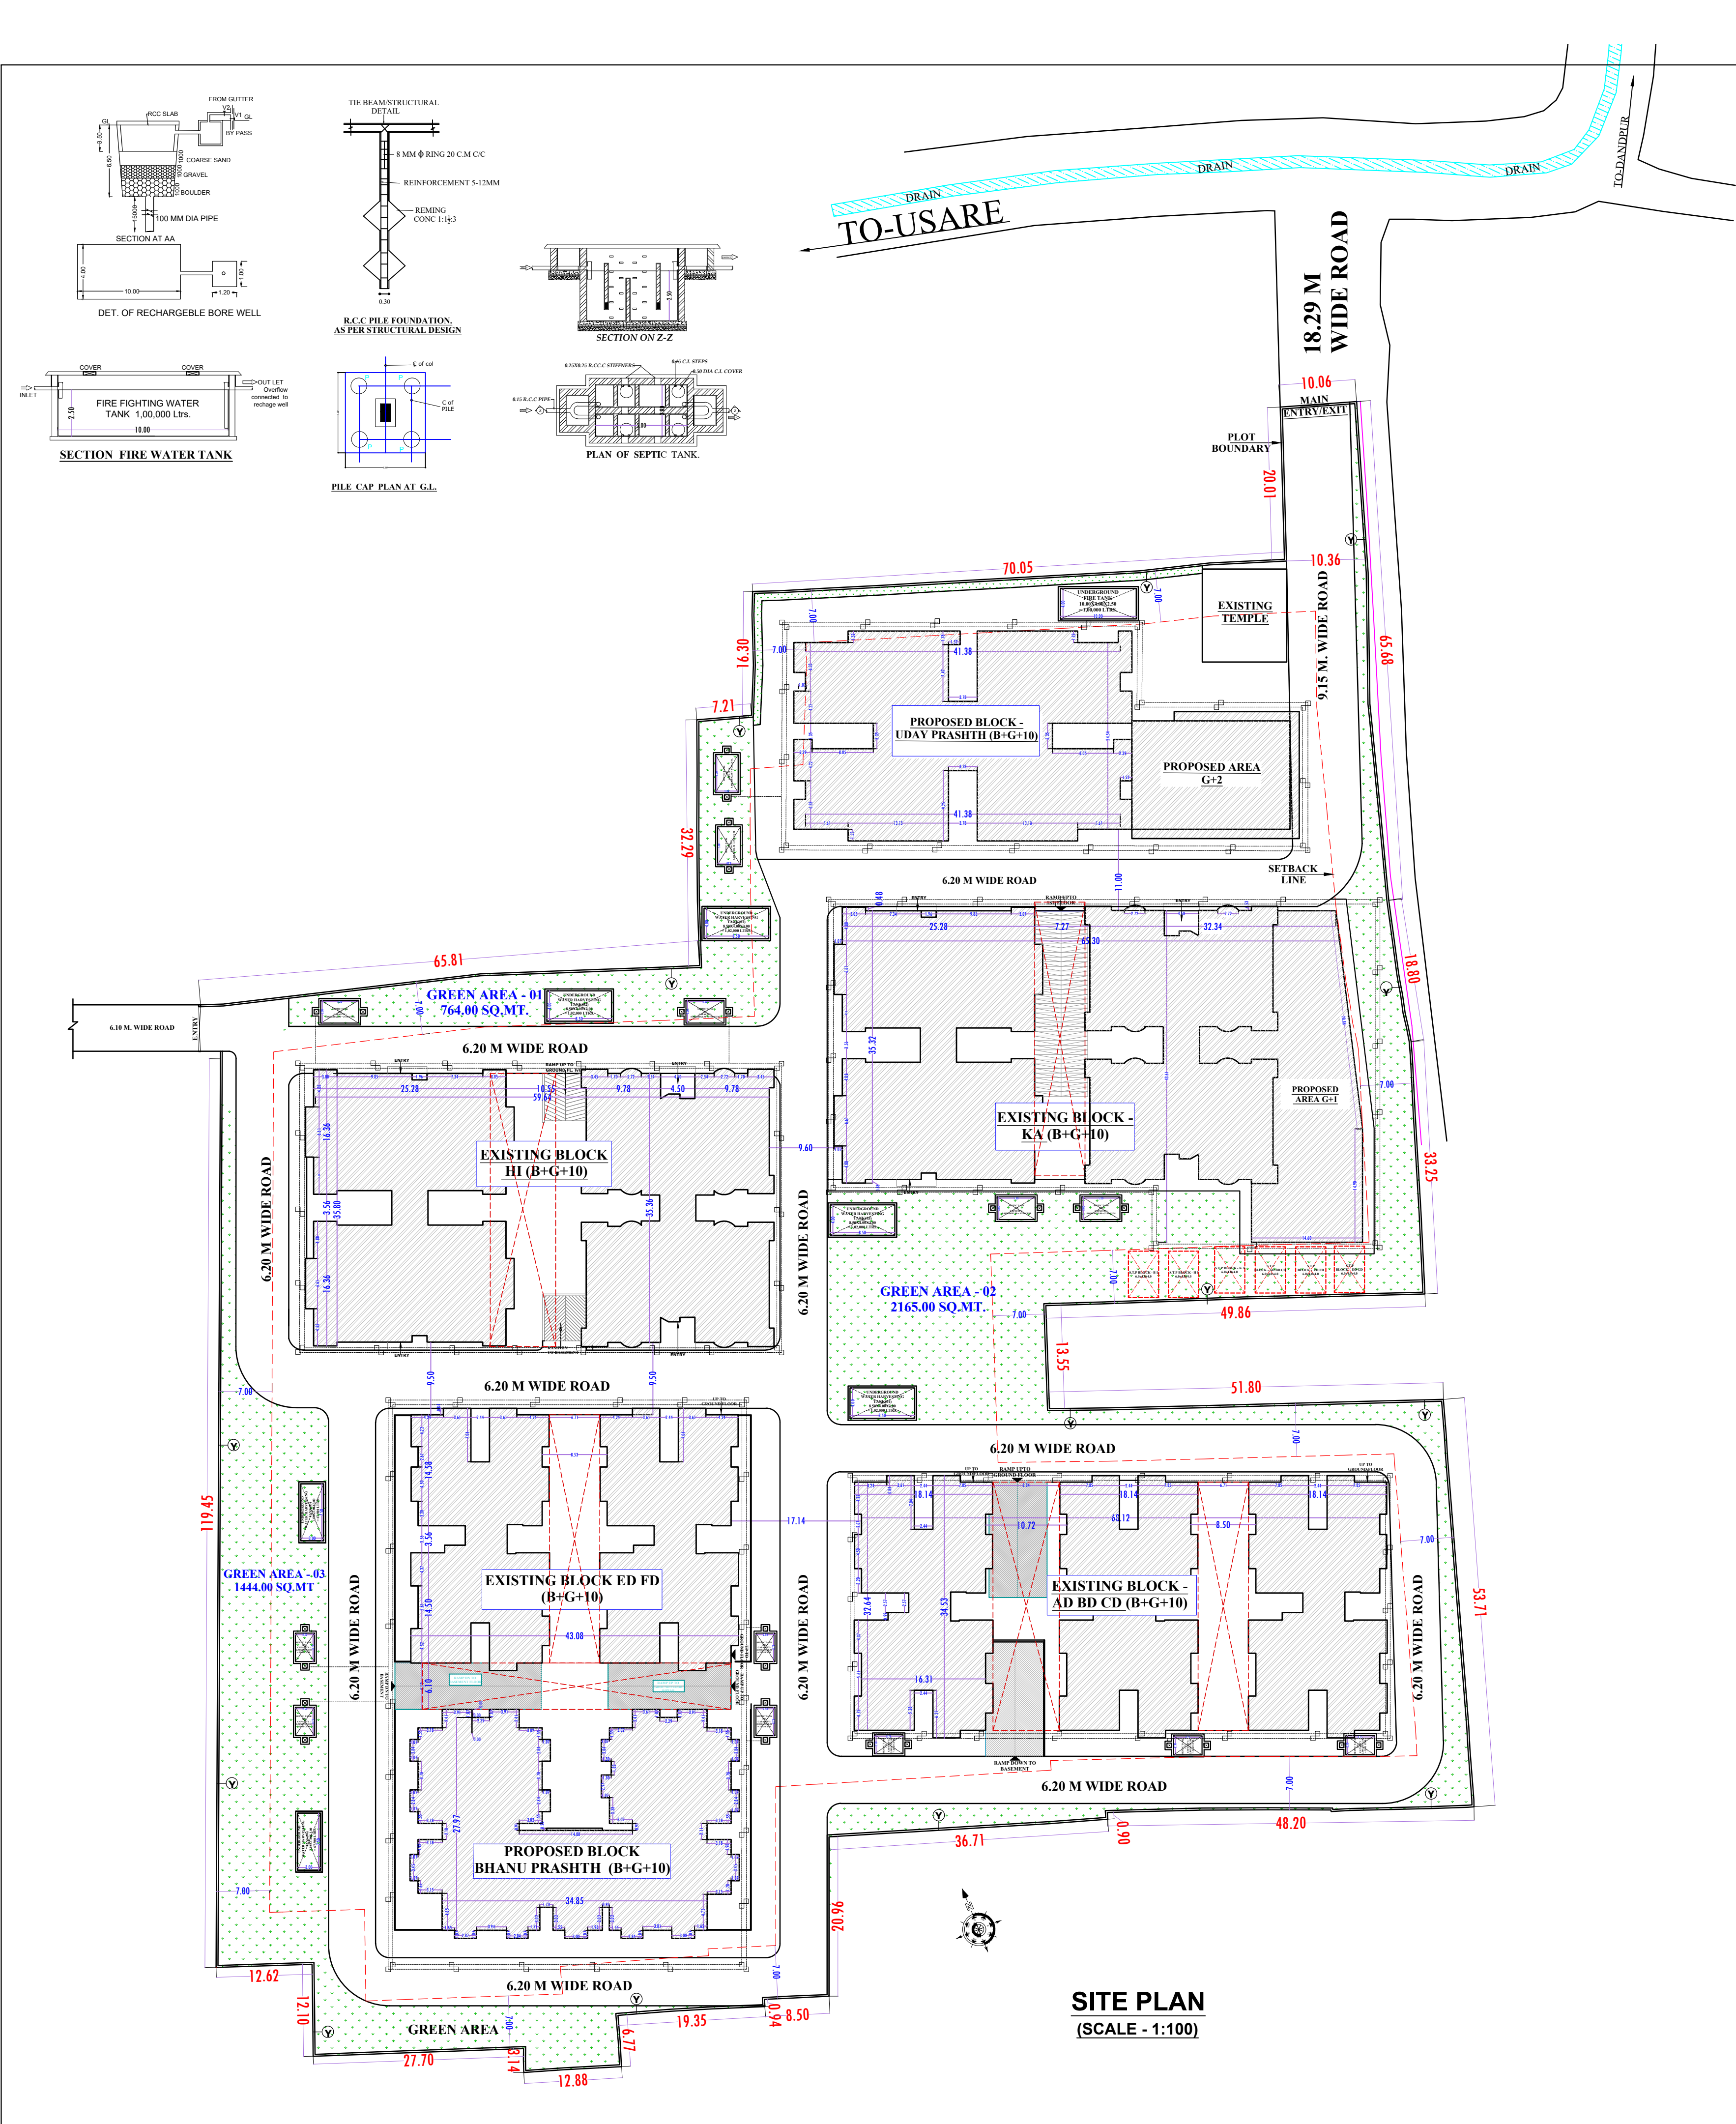

NAME OF OWNERS

1. NESH INDIA INFRASTRUCTURE PVT. LTD.
2. VIDHUT NAGAR SAHKARI GRIH NIRMAN SAMITI LTD. SECRETARY
3. SHASHI BHUSHAN SINHA S/O. LATE CHANDRIKA PRASAD
4. SRI RAJA RAJIV RANJAN PRASAD RAI S/O. LATE BASANT PRASAD RAI
5. SMT. USHA THAKUR W/O. SRI YADU NANDAN THAKUR
6. SRI RAM BILAS THAKUR S/O. LATE CHANDRA MOHAN THAKUR
7. SMT. SHIROMANI DEVI W/O. SHRI SUBASH CHANDRA CHOUDHARY
8. SMT. ASHA SINHA W/O. SRI ANJANI KUMAR SINHA
9. SRI SANJAY KUMAR S/O. LATE SHIV PRASAD SINGH
10. SRI KAPIL MUNI NIRALA S/O. LATE RADHE SAH
11. SMT. KAVITA SINHA D/O. LATE BAIDYANATH PRASAD
12. SRI SANJIT KUMAR SINHA S/O. SRI JYOTINDRA KR. SINHA
13. SMT. GEETA KUMARI GUPTA W/O LATE SUSHIL KUMAR GUPTA
14. SRI DINESH PRASAD S/O. LATE GURUDEO LAL
15. SMT. RENUKA SINHA W/O SRI ASHOK KUMAR SINHA
16. SRI RAMESH CHANDRA SRIVASTAVA S/O LATE NAGENDRA NATH
17. SRI. DEVENDRA PRASAD SRIVASTAVA S/O LATE NAGESHWAR PRASAD
18. SRI PREM NARAYAN H/O LATE AMITA SAHAY
19. SMT. MUKUL RANI W/O SHRI PHOOLAN PRASAD
18. SMT. GEETA DEVI W/O. SRI RAMAYAN RAM
19. SRI SUSHIL KUMAR SINGH S/O. LATE BADRI SINGH
20. SRI DINDAYAL SINGH S/O. LATE DEWAN SINGH
21. SRI VIVEK KUMAR ANAND S/O. SRI SHASHI BHUSHAN SINHA
22. SRI RAM NANDAN SINGH S/O. SRI SHIV PRASAD SINGH
23. SMT. VIDYA WATI SHARMA W/O. SRI RAM SAGAR KUMAR
24. SRI RAM DAYAL SINGH S/O. LATE DEWAN SINGH
25. SMT. NIRMALA DEVI W/O. SRI JANARDAN PRASAD SINGH
26. SRI SARWANAND SINGH S/O. LATE YADUNANDAN SINGH

27. SMT. ANITA VERMA W/O. SRI SHASHI KUMAR VERMA
28. SRI YOGENDRA SINGH S/O. LATE RAMBRIKSH SINGH
29. SMT. MAYA CHAKRABORTY W/O. SRI BHOLA NATH ROY
30. SRI RAVI KUMAR ANAND S/O. SRI SHASHI BHUSHAN SINHA
31. SMT. RAJKUMARI DEVI W/O. SRI UDAY KUMAR
32. SRI VIRENDRA KUMAR, S/O. LATE OMPRAKASH SINGH
33. SRI RAKESH KUMAR, S/O. LATE OMPRAKASH SINGH
34. SRI RAJEEV KUMAR S/O. LATE OMPRAKASH SINGH
35. SRI JAGDISH PRASAD S/O. LATE YADUNANDAN SINGH
36. SRI BINOD KUMAR SINHA S/O. LATE. RAGHUNANDAN PRASAD
37. SMT. RENU BALA SINHA W/O SRI. BINOY KUMAR SINHA
38. SMT. VEENA SINGH W/O. SRI BABAN PRASAD
39. SMT. SANJU CHOUDHARY W/O. SRI RAMESH CHOUDHARY
40. SRI BASANT KUMAR S/O. LATE GIRISH NANDAN PRASAD
41. SRI ASHWANI KUMAR SINGH S/O. LATE ADYA SINGH
42. SMT. UMA DEVI W/O. SRI GANESH PRASAD
43. SMT. SIMA YADAV W/O. SRI HARENDRA PRASAD YADAV
44. SMT. PRABHA DEVI W/O. SRI RAJNANDAN SINGH
45. SRI SANJAY KUMAR SRI RANJAY KUMAR S/O. SRI MADAN PRASAD
46. SRI RAMJEE RAJAK S/O. LATE SURESH RAJAK
47. SMT. NIRMALA DEVI W/O. LATE RAMBALI PRASAD
48. SRI BINAY SHANKAR PRASAD SINHA S/O. SRI SURESHWAR PRASAD
49. SRI UMA SHANKAR PRASAD SINHA S/O. SRI SURESHWAR PRASAD
50. SRI HARI SHANKAR PRASAD SINHA S/O. SRI SURESHWAR PRASAD
51. AANAND GAURAV S/O. LATE KATIYANI SHANKAR PRASAD SINHA
52. SMT. NILIMA LALL W/O. SRI AMRENDRA KUMAR LALL
53. SMT. NEELAM KUMARI W/O. SRI PARMA NAND THAKUR
54. POONAM SINHA W/O. BINOD KUMAR CHANDRAMA

SPECIFICATION:-

1. FOUNDATION - R.C.C. UNDER REAMED PILE FOUNDATION 6.0 M DEEP WITH R.C.C. AS/ STRUCTURAL ENGINEER.
2. SUPER STRUCTURE - 1st CLASS BRICK WORK IN SUPER STRUCTURE WITH CEMENT MORTER 1:6.
3. PLINTH - HEIGHT P.L. AND G.L. AS SHOWN IN SECTION.
4. FLOORING - 0.025M TH. I.P.S. FLOORING OVER 0.125M TH. DRY RAMMED KHOA OVER 0.075 M TH. BRICK FLAT SOLING OVER SAND FILLING.
5. ROOF - 0.10M TH. AVERAGE LIME TERRACING OVER R.C.C. ROOF SLAB.
6. DOORS - CHOWKHATS OF DOORS TO BE SAL WOOD.
7. WINDOWS - ALL WINDOWS TO BE FULLY GLAZED IN STEEL.
8. PLASTER - 0.12M TH. CEMENT PLASTER ON BOTH SIDE OF BRICK WORK .
9. COLOURING - COLOUR OR WHITE WASH AS/CHOICE

FIRE LEGEND:-

1. UNDER GROUND WATER STATIC TANK OF 1,00,000 LITER CAPACITY----- 1,00,000 LTRS
2. HYDRANT POINT.-----
3. HOSE REEL-----
4. FIRE EXTIGUISHER-----
5. EMERGENCY LIGHT-----
6. SEWERAGE CONNECTION-----
7. PHOTOLUMINCENT SIGN.-----
8. FIRE RESISTUNG CHEK DOOR-----
9. AREA COVERED WITH SMOKE DETECTION SYSTEM
10. SPRINKLER'S INSTALLATION -----
11. MANNUAL CALL ALARM POINT -----
12. P.A. SYSTEM -----

PLOT DETAILS :-

PROPOSED RESIDENTIAL BUILDING OF TIRUVANTPURAM CITY (VIDHUT SECTOR)
DEVELOPERS:-M/S NESH INDIA INFRASTRUCTURE PVT LTD

PLOT NO - 273(P), 276, 277(P), 278, 279, 280, 281(P), 282, 283, 284, 289, 290, 291, 292, 293, 294, 295, 299(P), 302, 305, 306, TAUZI NO.- 5619, 5620, 5617, KHATA NO.- 123, 154, 157, 158, 159, 161, 162, 163, 168, 169, 175, 178, 181, 183, 292, 293, THANA NO - 40, MAUZA - ADAMPUR, KHAGAUL, DANAPUR, PATNA

SHEET NO.	SCALE.	NORTH.
PMC -01/12	1 : 150	

SIGNATURE OF ARCHITECT

SIGNATURE OF ENGINEER.

GREEN AREA CALCULATION:-

TOTAL PLOT AREA = 25259.40 SQ.M.

REQUIRED GREEN AREA 10% OF TOTAL PLOT AREA

SO. REQUIRED GREEN AREA = 2,525.94 SQ.M.

PROVIDED GREEN AREA

GREEN AREA (01) = 764.00 SQ.MT.

GREEN AREA (02) = 2165.00 SQ.MT.

GREEN AREA (03) = 1444.00 SQ.MT.

TOTAL PROVIDED GREEN AREA = 4373.00 SQ.MT.

S.T.P CALCULATION

TOTAL TREATED WATER REQUIREMENT FOR (BLOCK BL, BLOCK - H I, BLOCK - K A,BLOCK - AD BD CD , BLOCK - ED FD & BLOCK - EWS)
= 480 KLD
STP CAPACITY PROVIDED :-

BLOCK- UDAY PRASTHA = 6.0 X 4.0 X 4.0 = 96 KLD
BLOCK - H I = 6.0 X 4.0 X 4.0 = 96 KLD
BLOCK - K A = 6.0 X 4.0 X 4.0 = 96 KLD
BLOCK - AD BD CD = 6.0 X 4.0 X 4.0 = 96 KLD
BLOCK - ED FD = 6.0 X 4.0 X 4.0 = 96 KLD
BLOCK - BHANU PRASTHA = 6.0 X 4.0 X 4.0 = 96 KLD

STP CAPACITY PROVIDED = 576 KLD (EACH BLOCK WILL HAVE DEDICATED STP)