

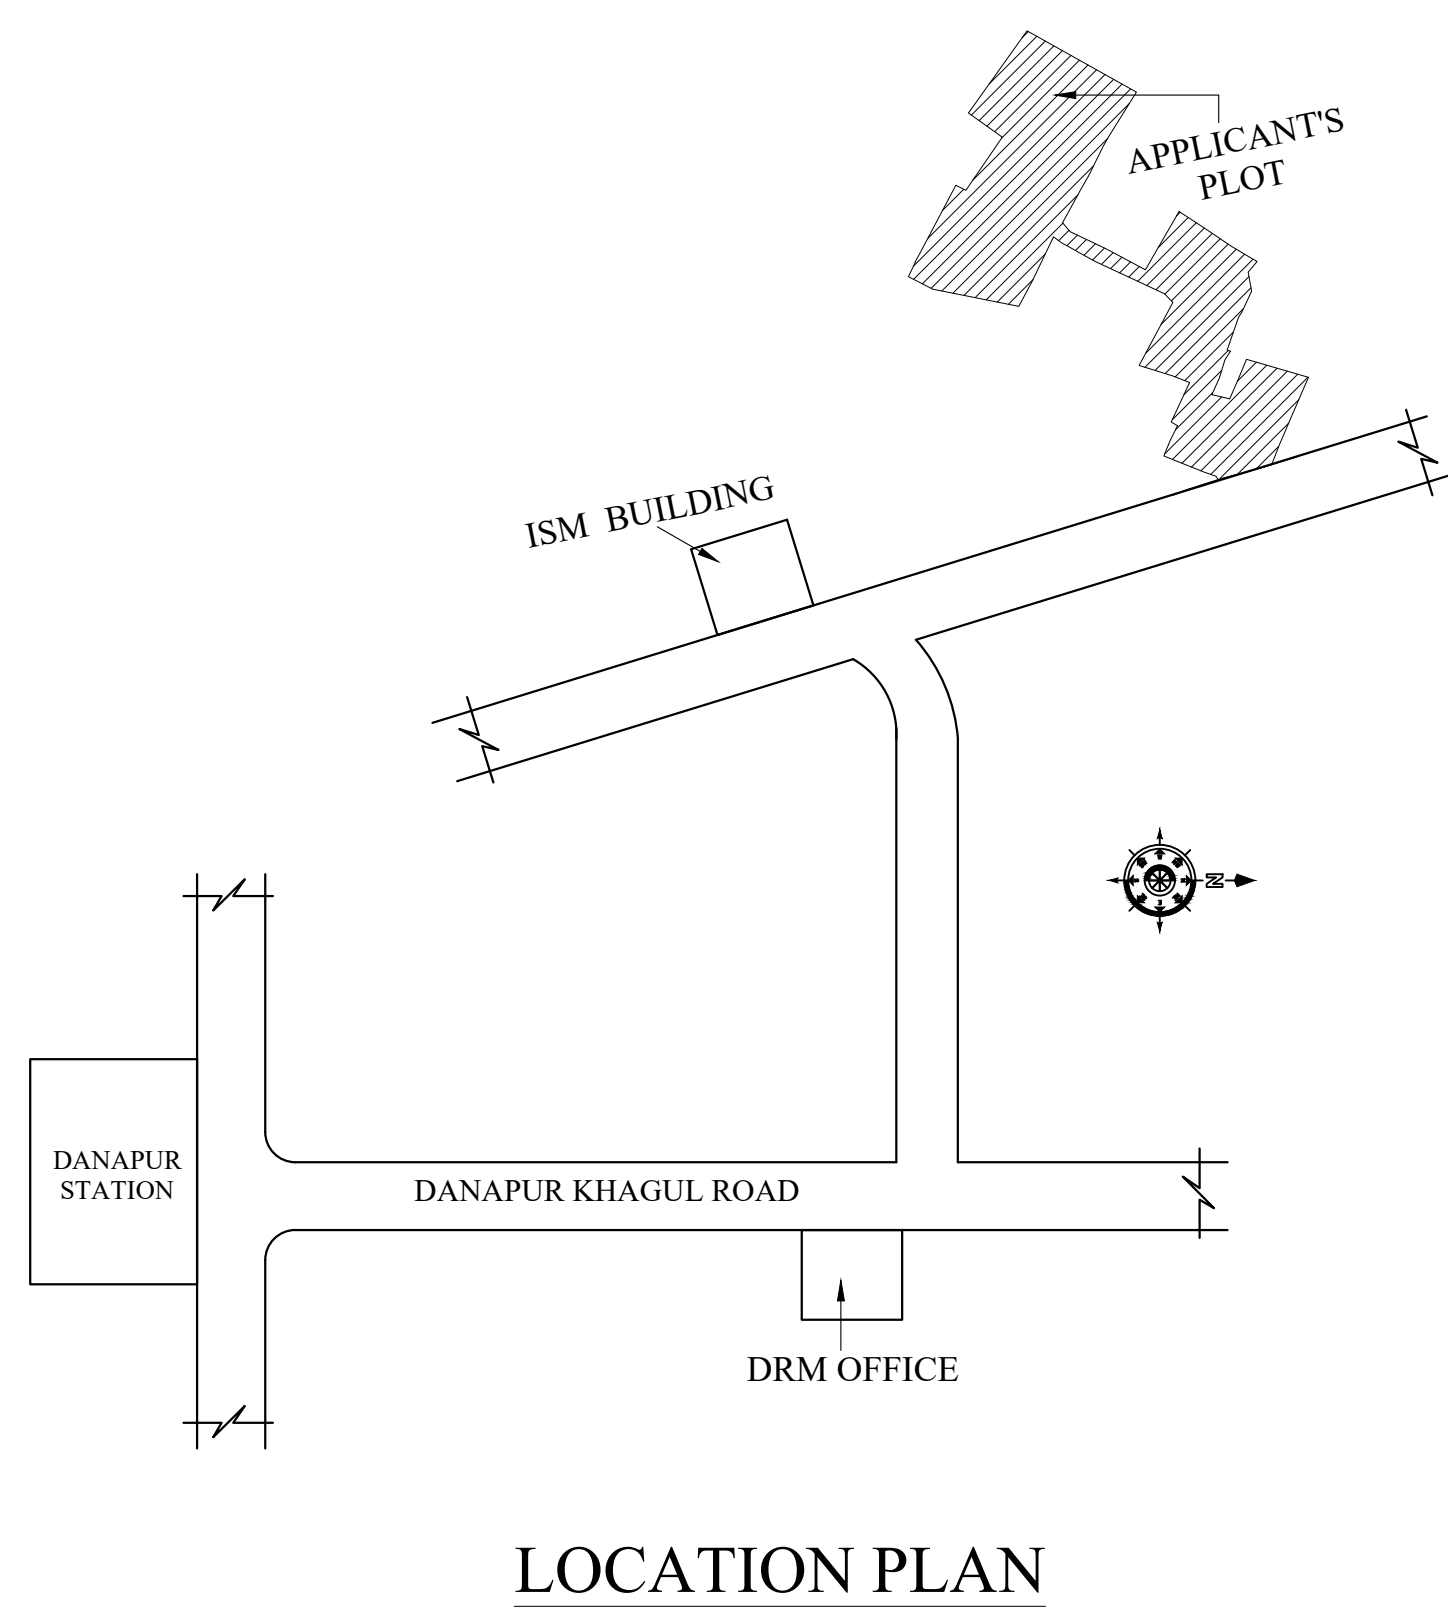


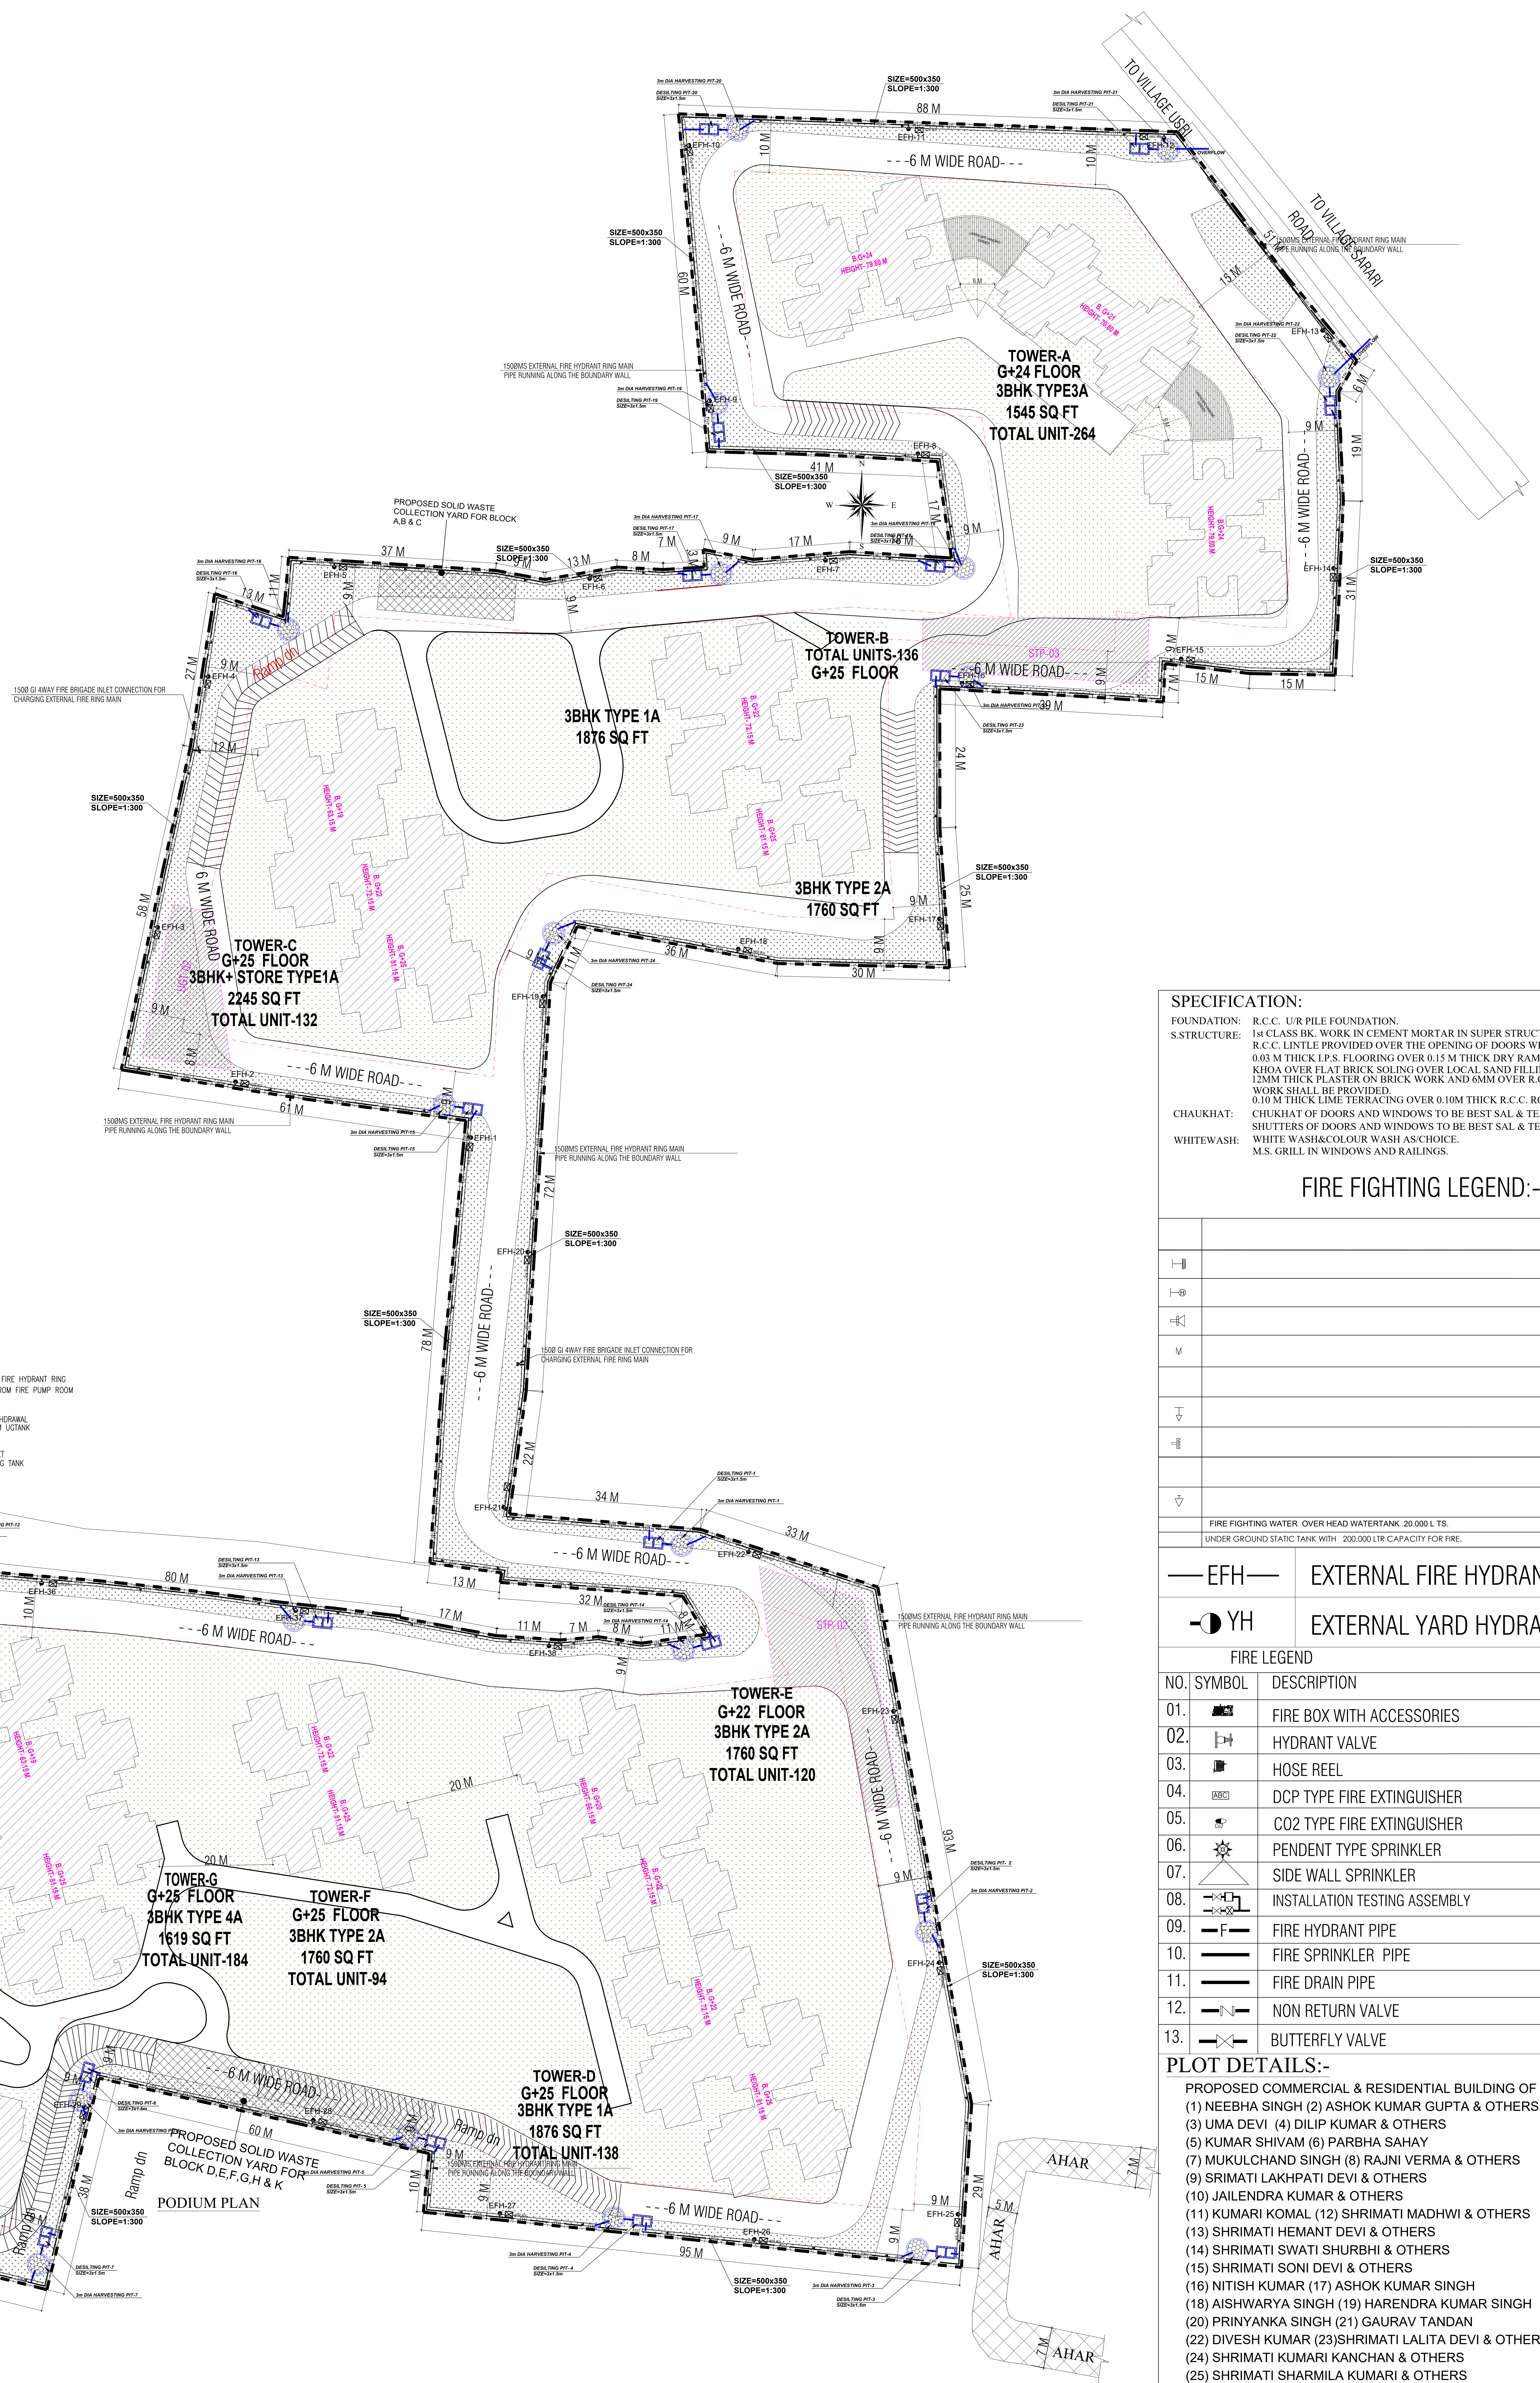


LANDSCAPE AREA	
Type of Area	Area (sq. ft.)
Pavement (Total Cover)	7307 (15.1%)
Road (sq. ft.)	9608 (19.6%)
Tree canopy (sq. ft.)	12072.5 (49.9%)
Point Area	14451 (29.8%)

LEGEND: ---		SYMBOLS
S.No.	DESCRIPTION	
1.	SMOKE DETECTOR	
2.	HEAT DETECTOR	
3.	SPEAKER FOR PA SYSTEM	
4.	MANUAL CALL POINT	
5.	FIRE ALARM HOOTER	
6.	CONTROL MODULE FOR AHU	
7.	MONITORING MODULE FOR FLOW SWITCH	
8.	TELEPHONE POINT FOR TALK BACK SYSTEM	
9.	15W HORN SPEAKER	

SYMBOL	DESCRIPTION
1	VALVE
2	NON RETURN VALVE
3	EXTERNAL FIRE HYDRANTS
4	FIRE BRIGADE INLET CONNECTION TO TANK
5	FIRE BRIGADE WITHDRAWAL CONNECTION FROM TANK
6	EXTERNAL FIRE HYDRANT C/C 45m
7	FIRE HYDRANT LINE
8	RAIN WATER HARVESTING
9	DESILTING PIT

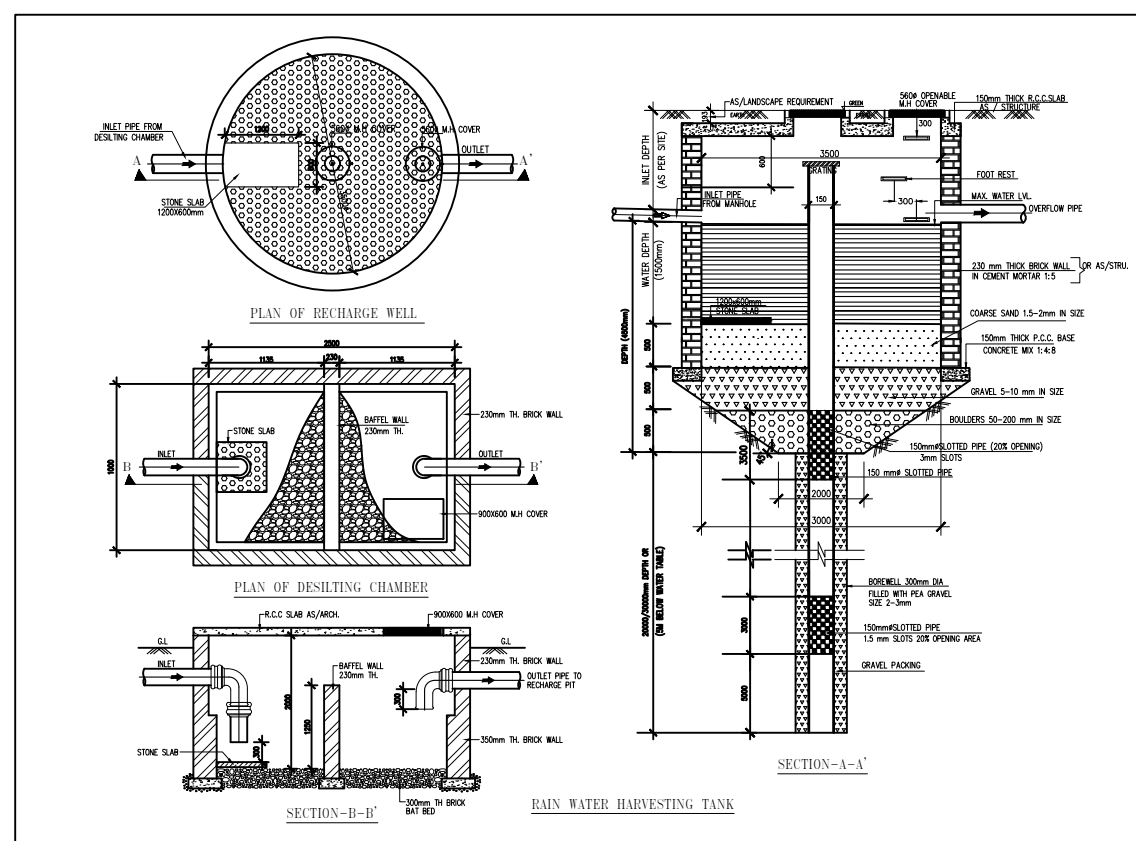

SITE PLAN

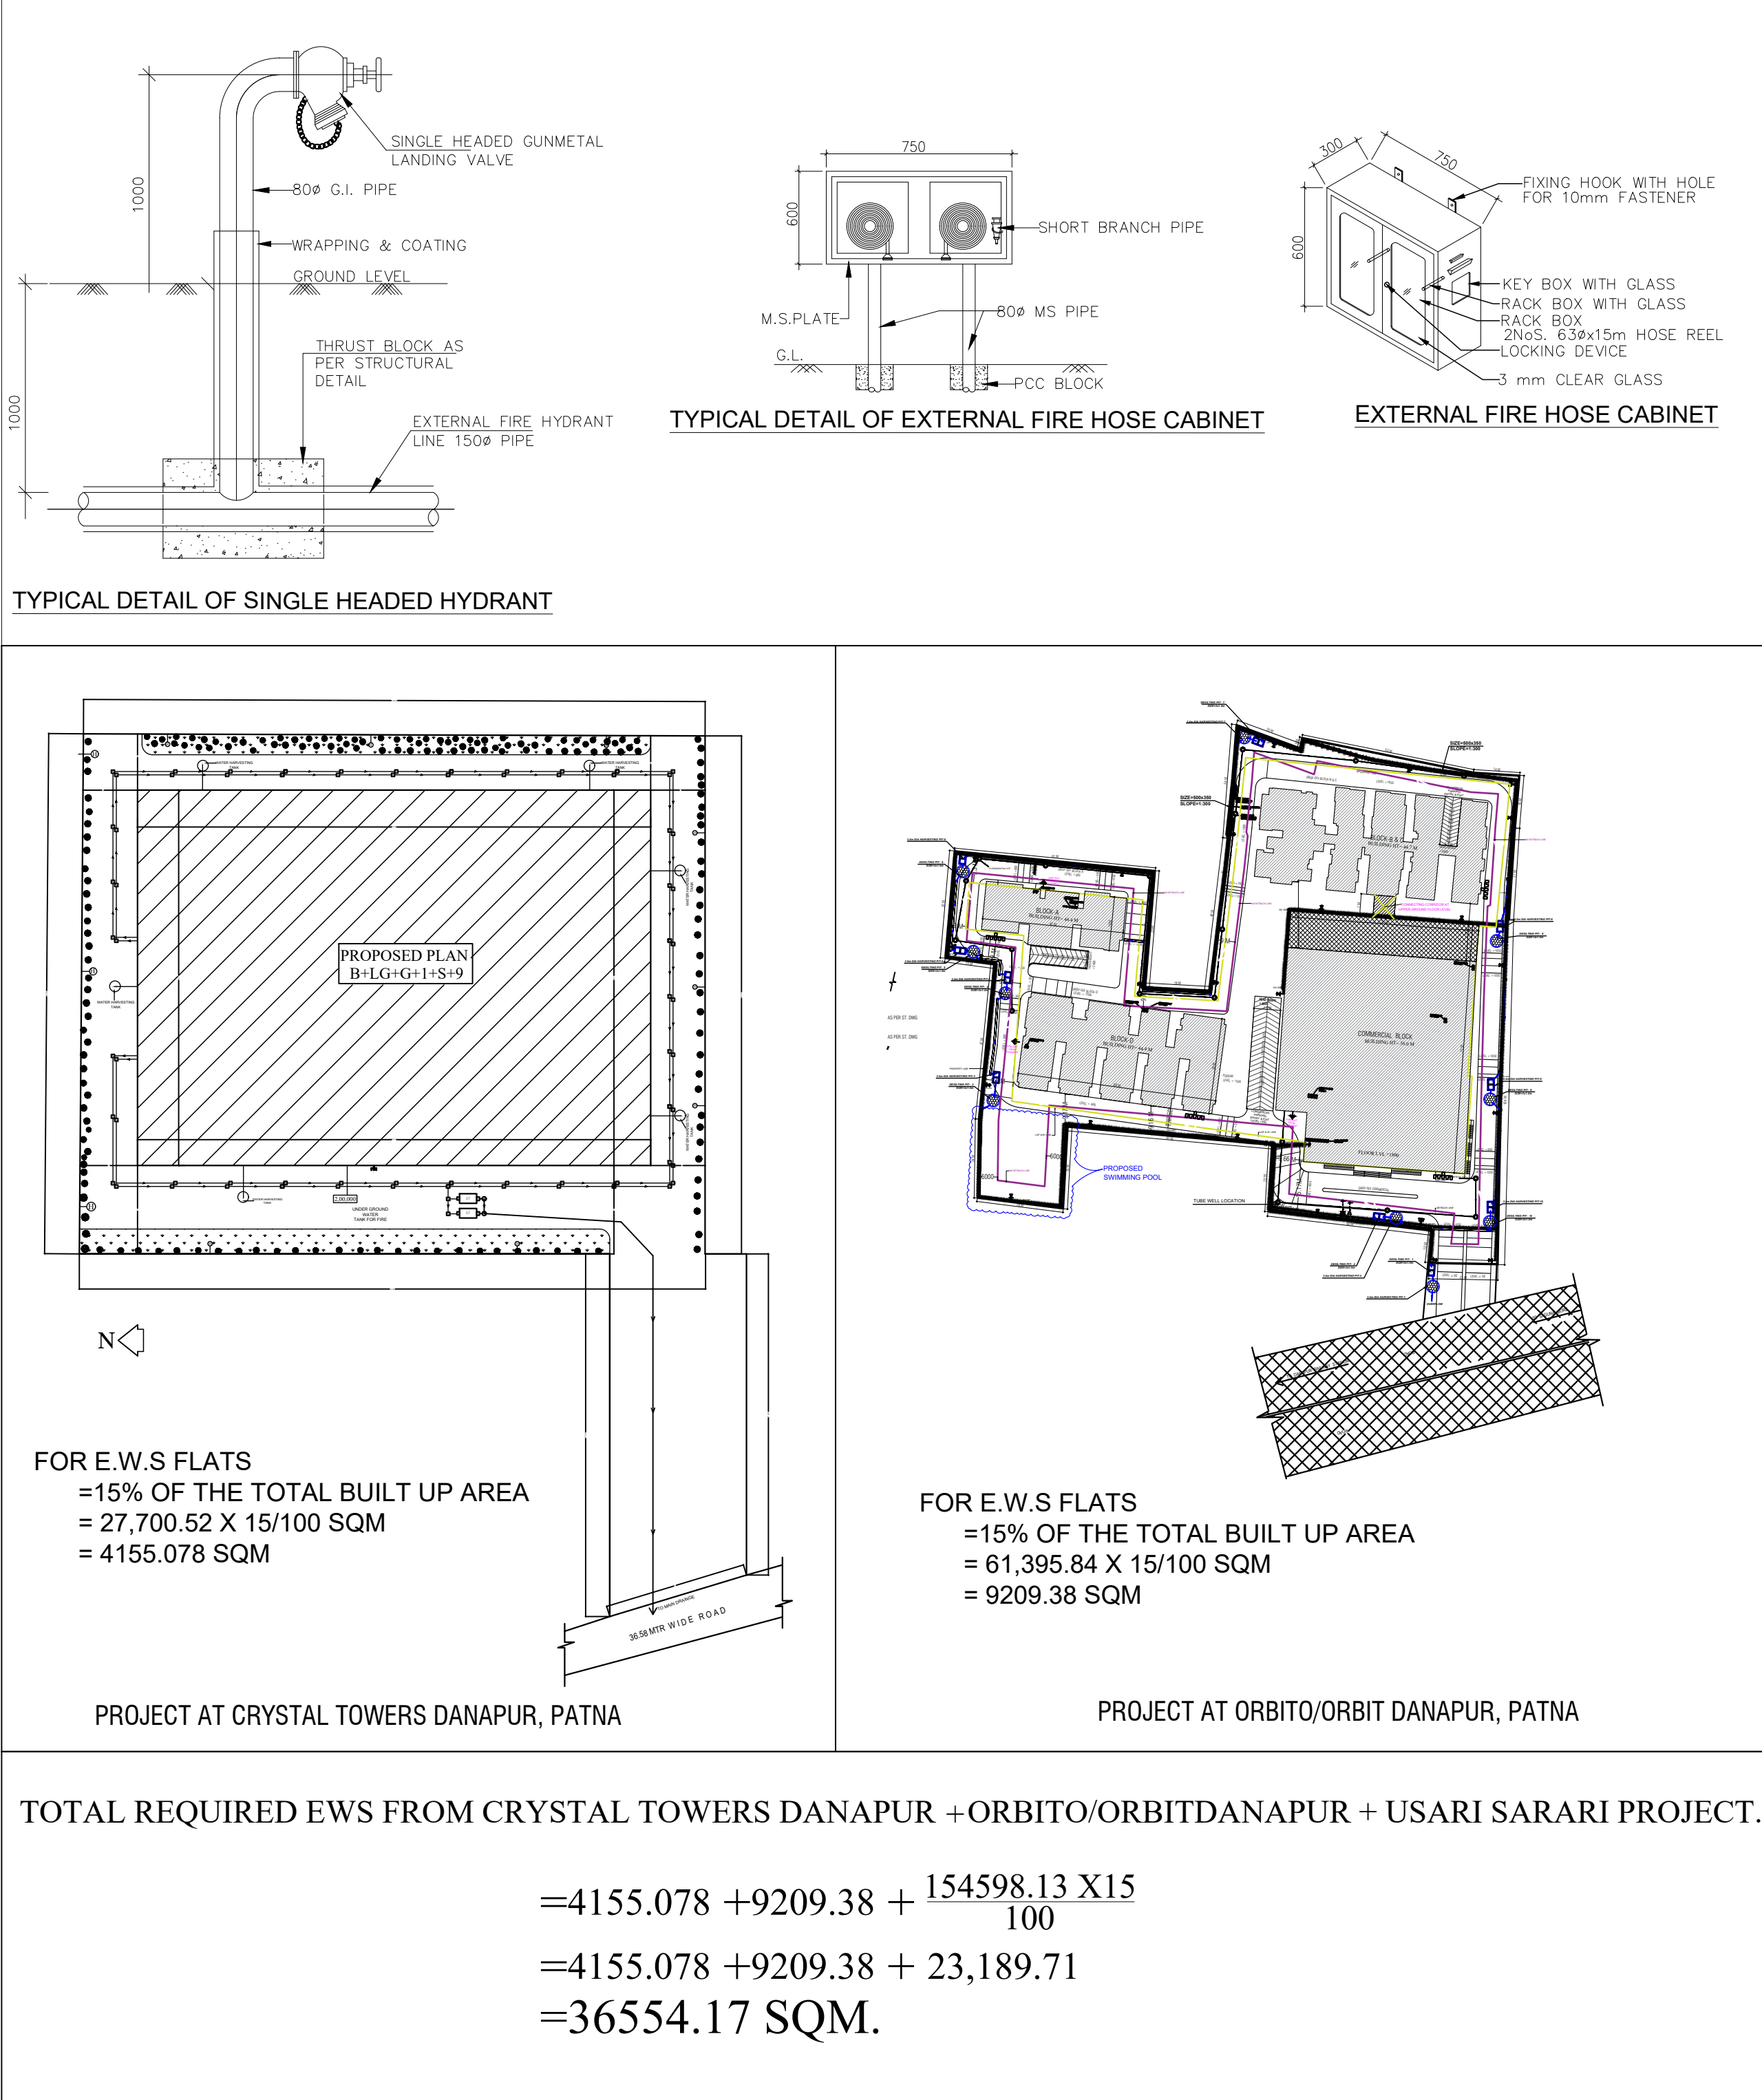

