
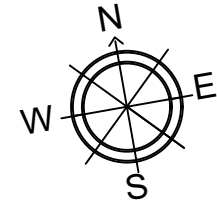


Particular	Area in Sq. m.	Area in Ha.	% of total area
Terminal building	17771	1.7771	8.3
Green & open area	53267	5.3267	25
Area of services retail & commercial space	22498	2.2498	10.6
Paved/Pavement/Road area	109481	10.9481	51.4
Parking	10050	1.005	4.7
Total	213067	21.3067	100

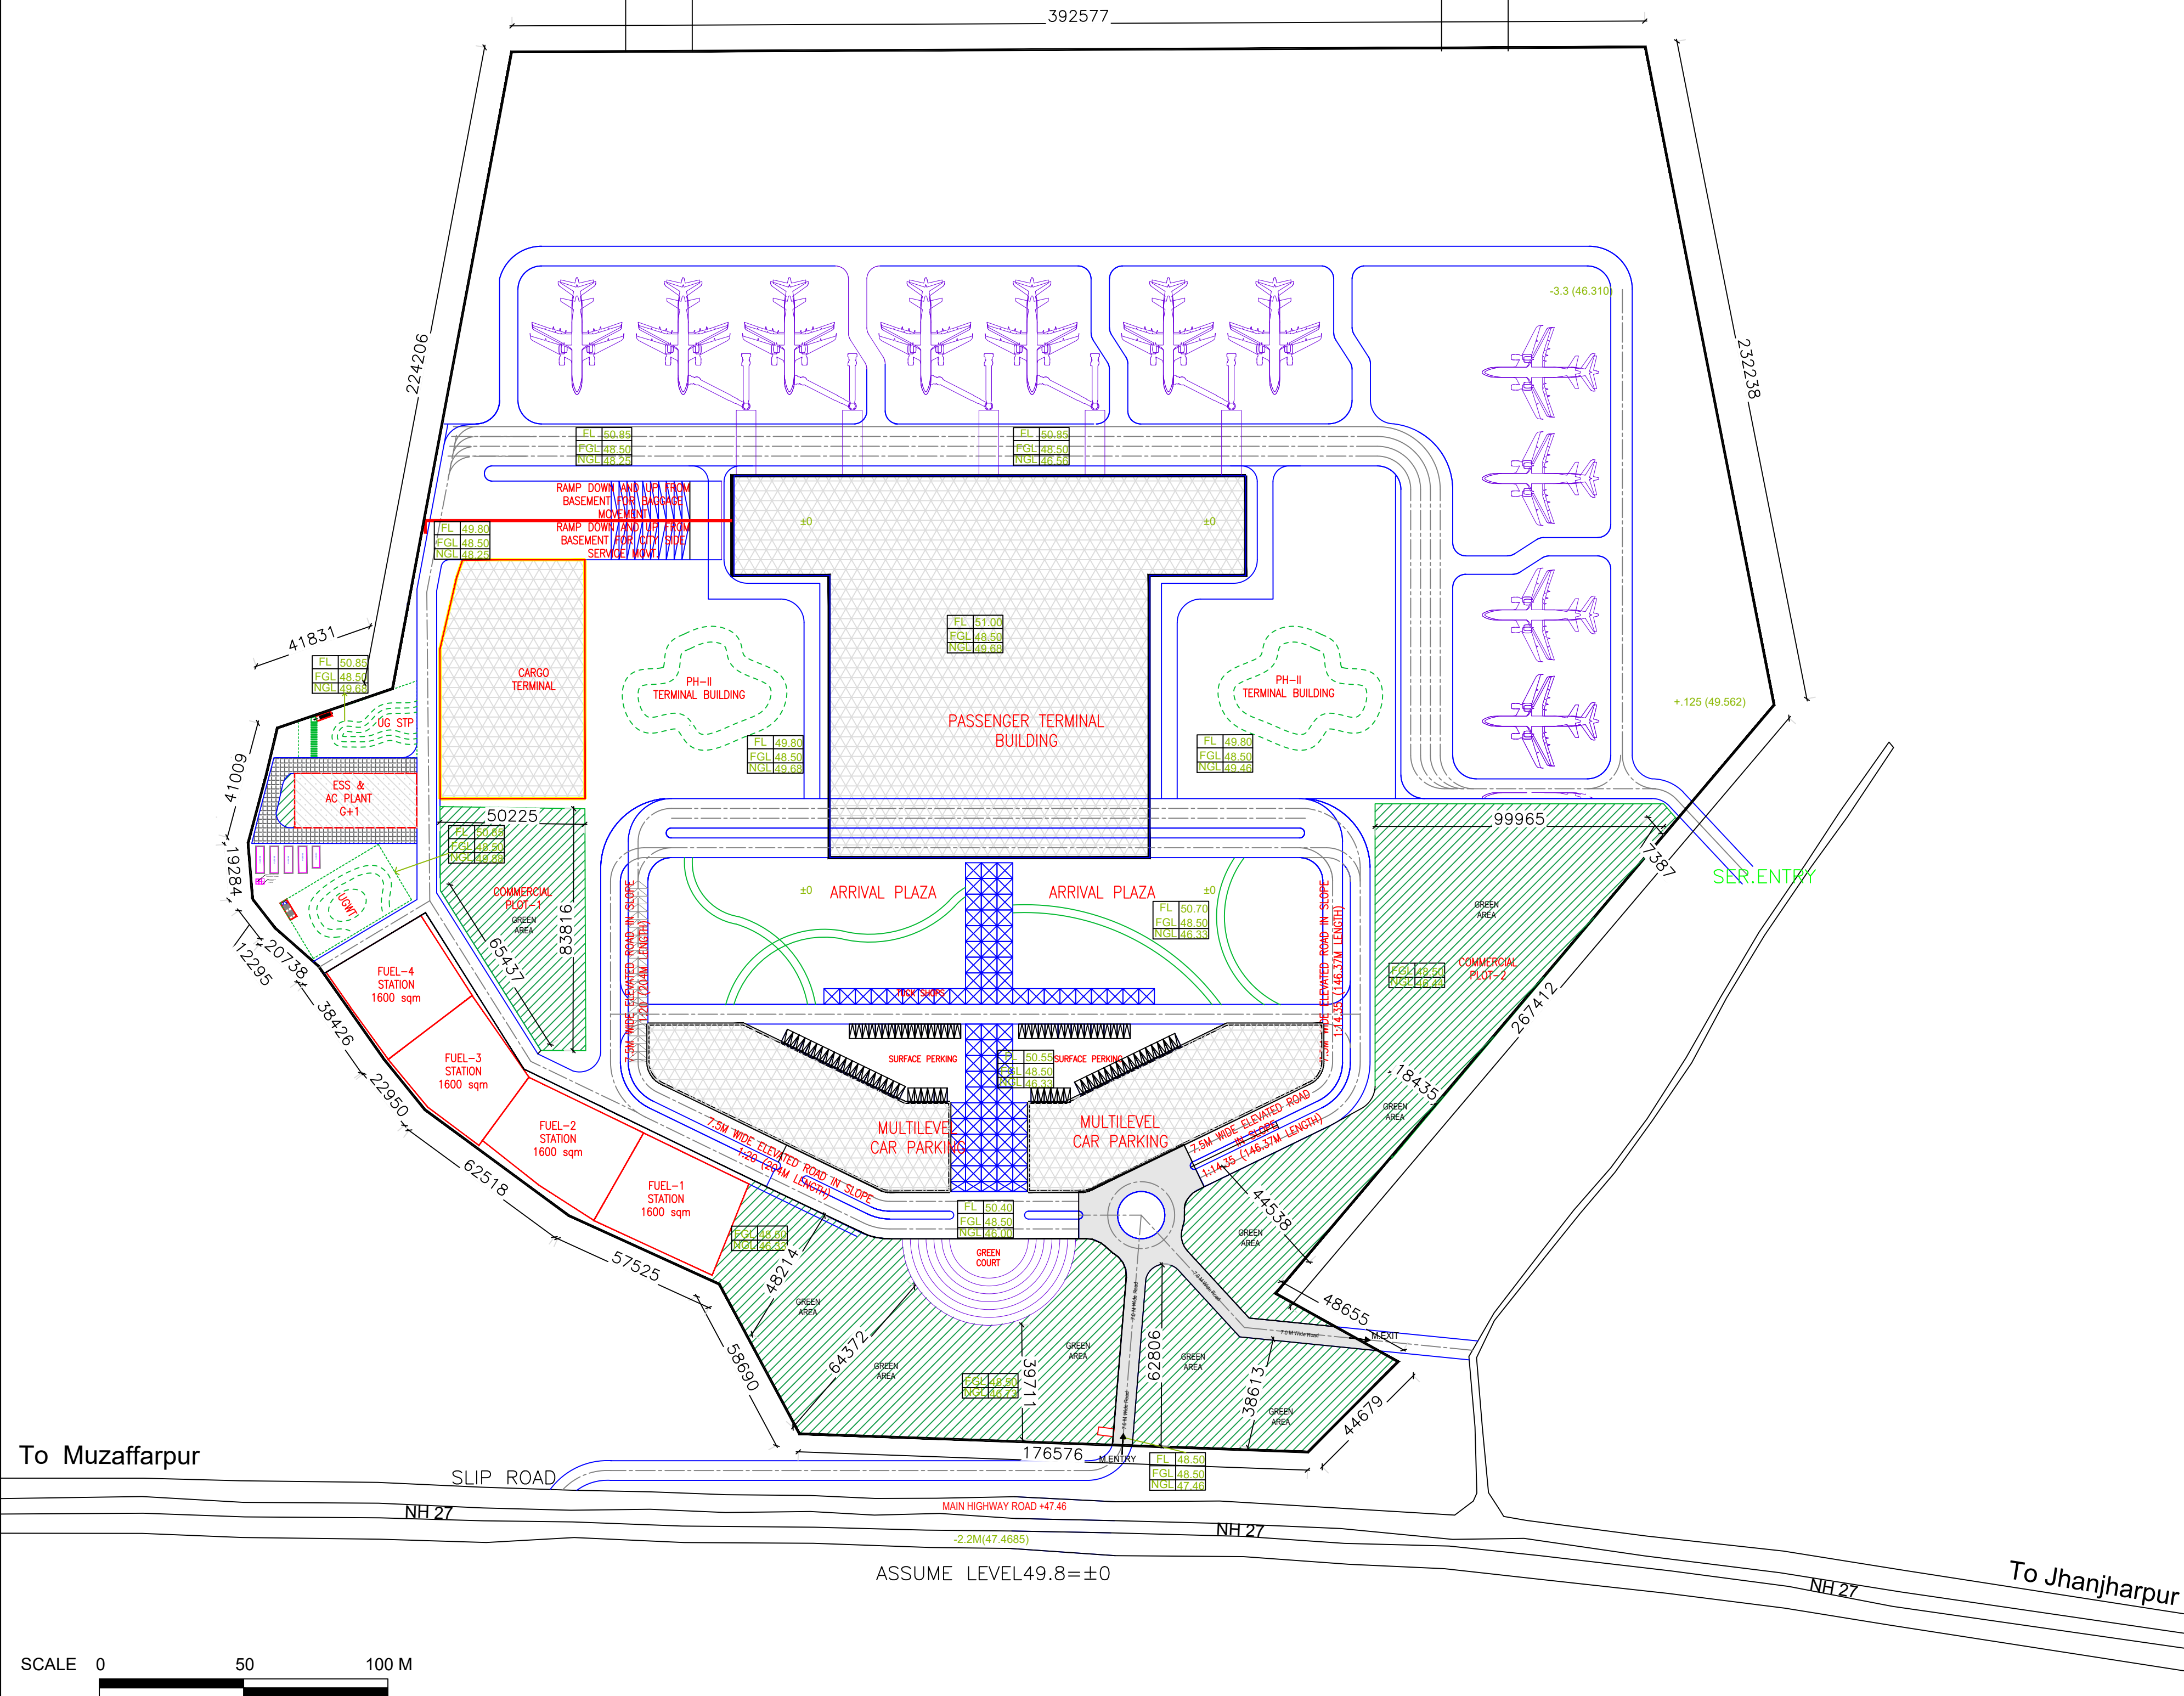

LEGEND


PROJECT BOUNDARY	
GREEN AREA	
ROAD	

DATE	REV.	REV. BY	DESCRIPTION

ARCHITECT
SURESH GOEL AND ASSOCIATES
ARCHITECTS, ENGINEERS, PLANNERS
C-85, SHIVALIK
NEW DELHI-110017
TEL:(011)26676254, 41034450
MAIL: general@sgadesignlab.com

MEP CONSULTANT
DESIGN CENTRE CONSULTING ENGINEERS
PVT.LTD

OFFICE NO. 44 TO 47, 4TH FLOOR
ANSAL PLAZA, DABUR CHOWK
VAISHALI, GHAZIABAD, UP
PHONE: 0120-4333451,4333452

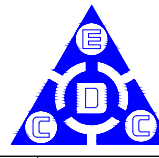

DATE-	PROJECT CODE
DRAWN BY- SIDDHI	CHECKED BY- SUBHASH
APPROVED BY- BINOD	

PROJECT:
DEVELOPMENT OF NEW CIVIL
ENCLAVE AT DARBHANGA, BIHAR

DRAWING PURPOSE-
AAI

CLIENT :

BUILDING TYPE-
MASTER PLAN

DRAWING TITLE - LAYOUT PLAN

DRAWING NUMBER

SHEET SIZE : SHEET NO :